


PROPOSED REAR EXTENSION REV A.

11 HILBERT ROAD, WATERLOOVILLE


PROPOSED ELEVATIONS. Scale 1:100 @ A3

0 1 2 3 4 5 6

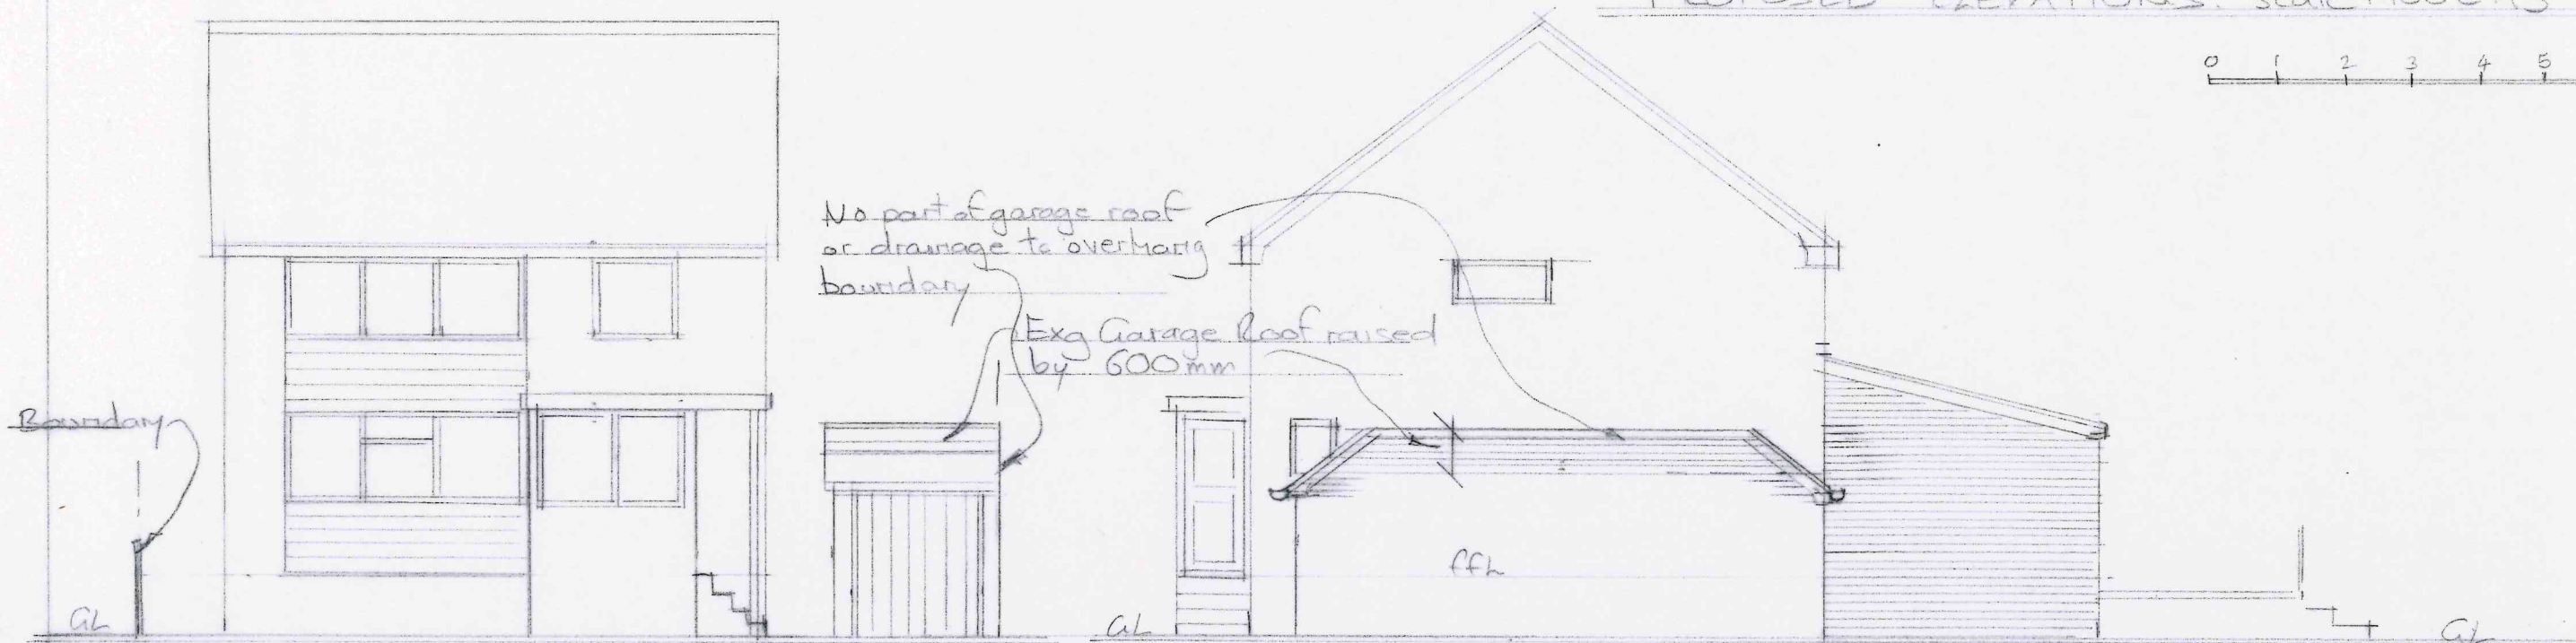

FRONT ELEVATION

SIDE ELEVATION

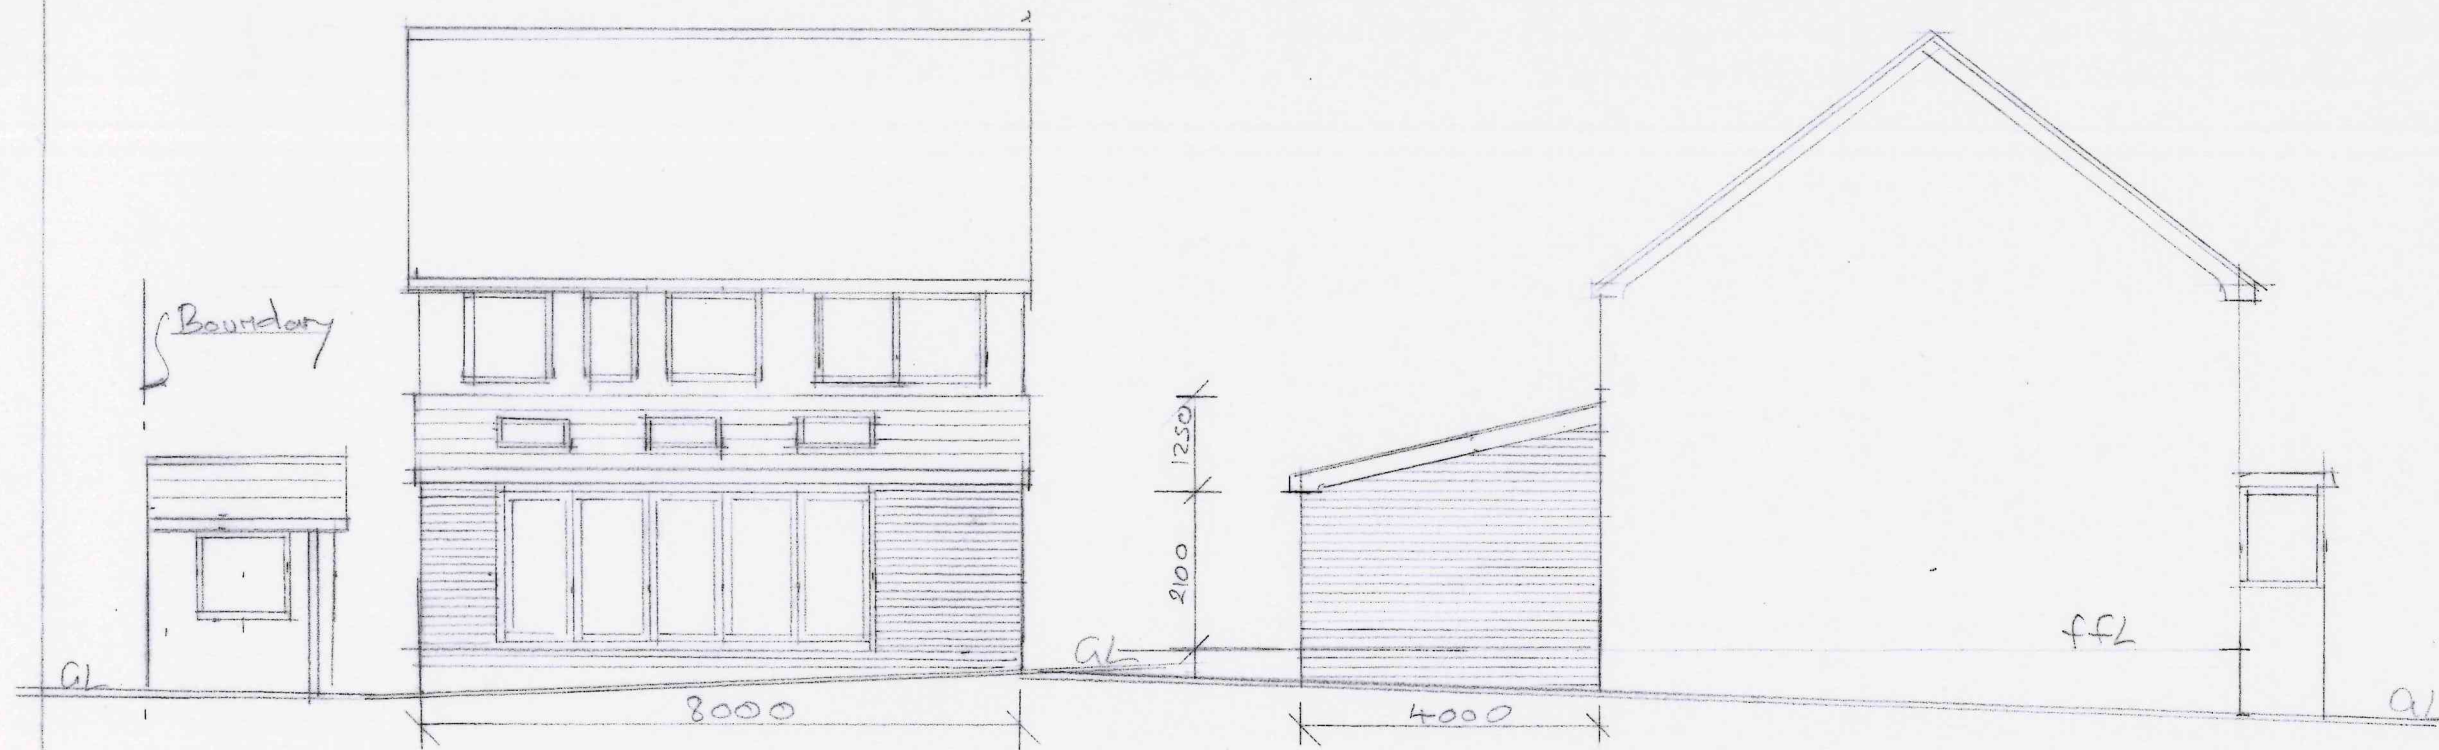

REAR ELEVATION

SIDE ELEVATION