





NORTH ELEVATION




SOUTH ELEVATION

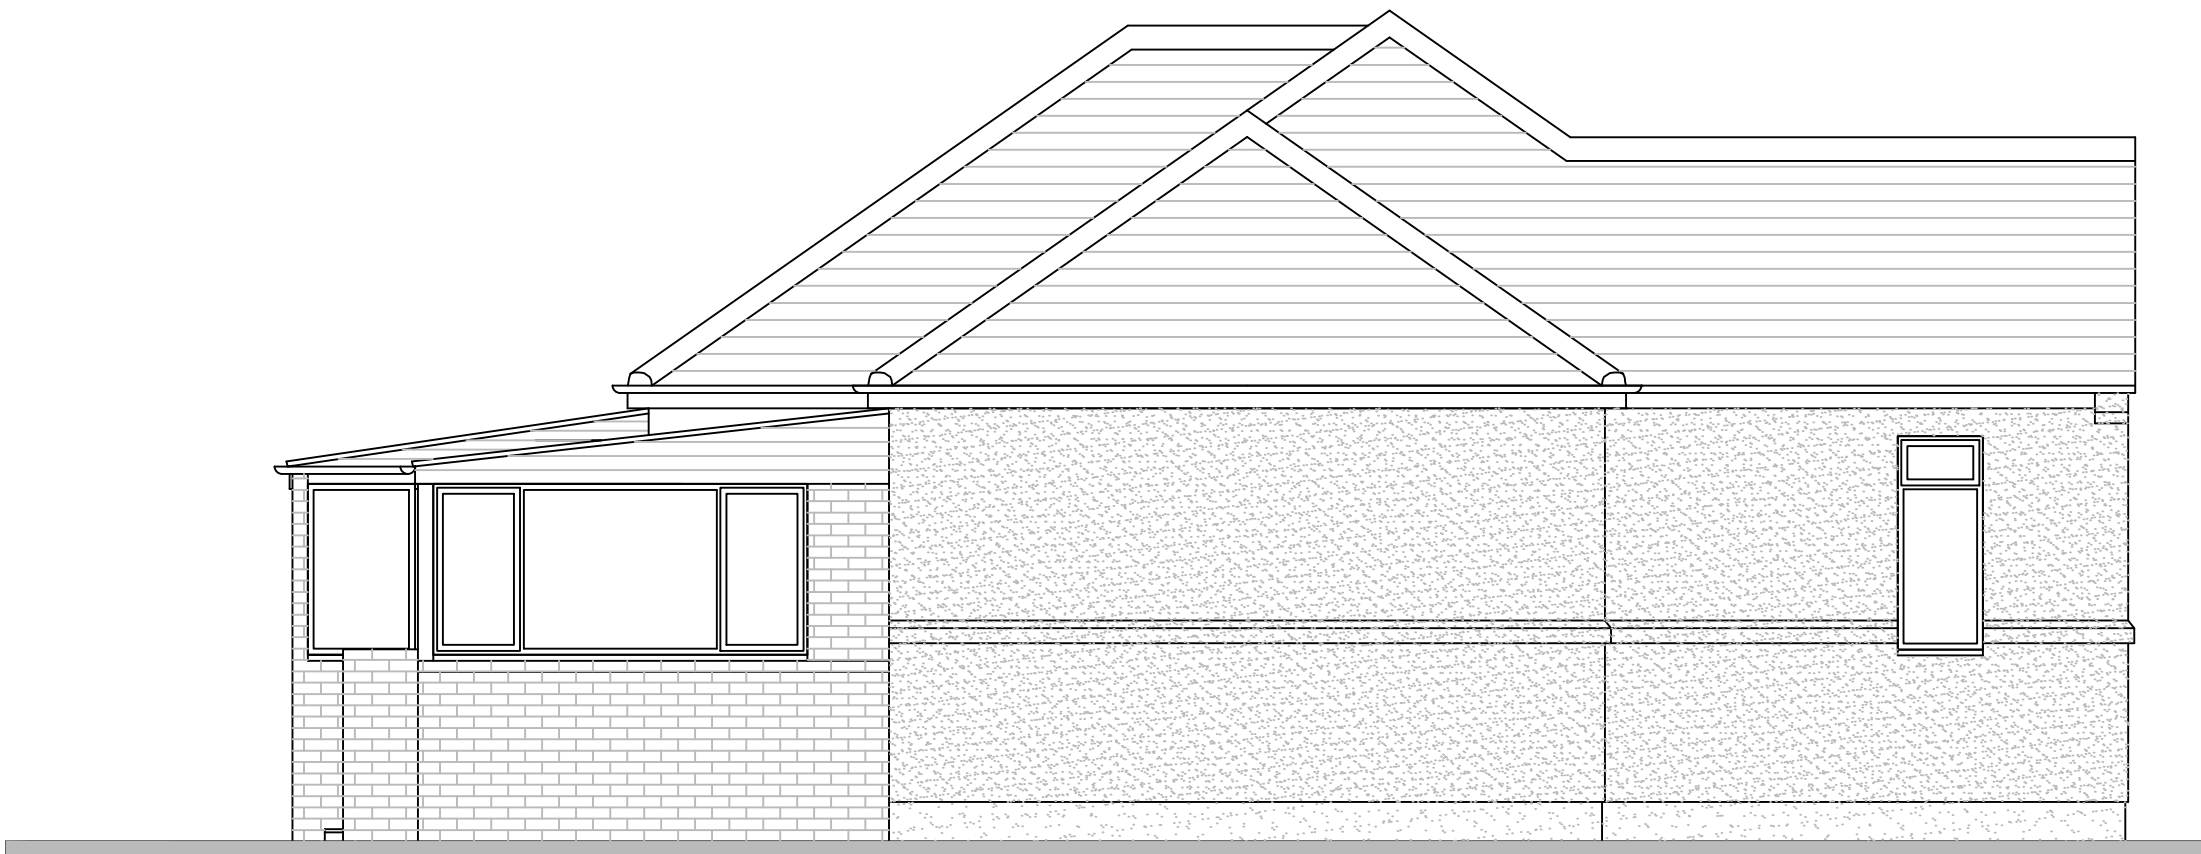

WEST ELEVATION

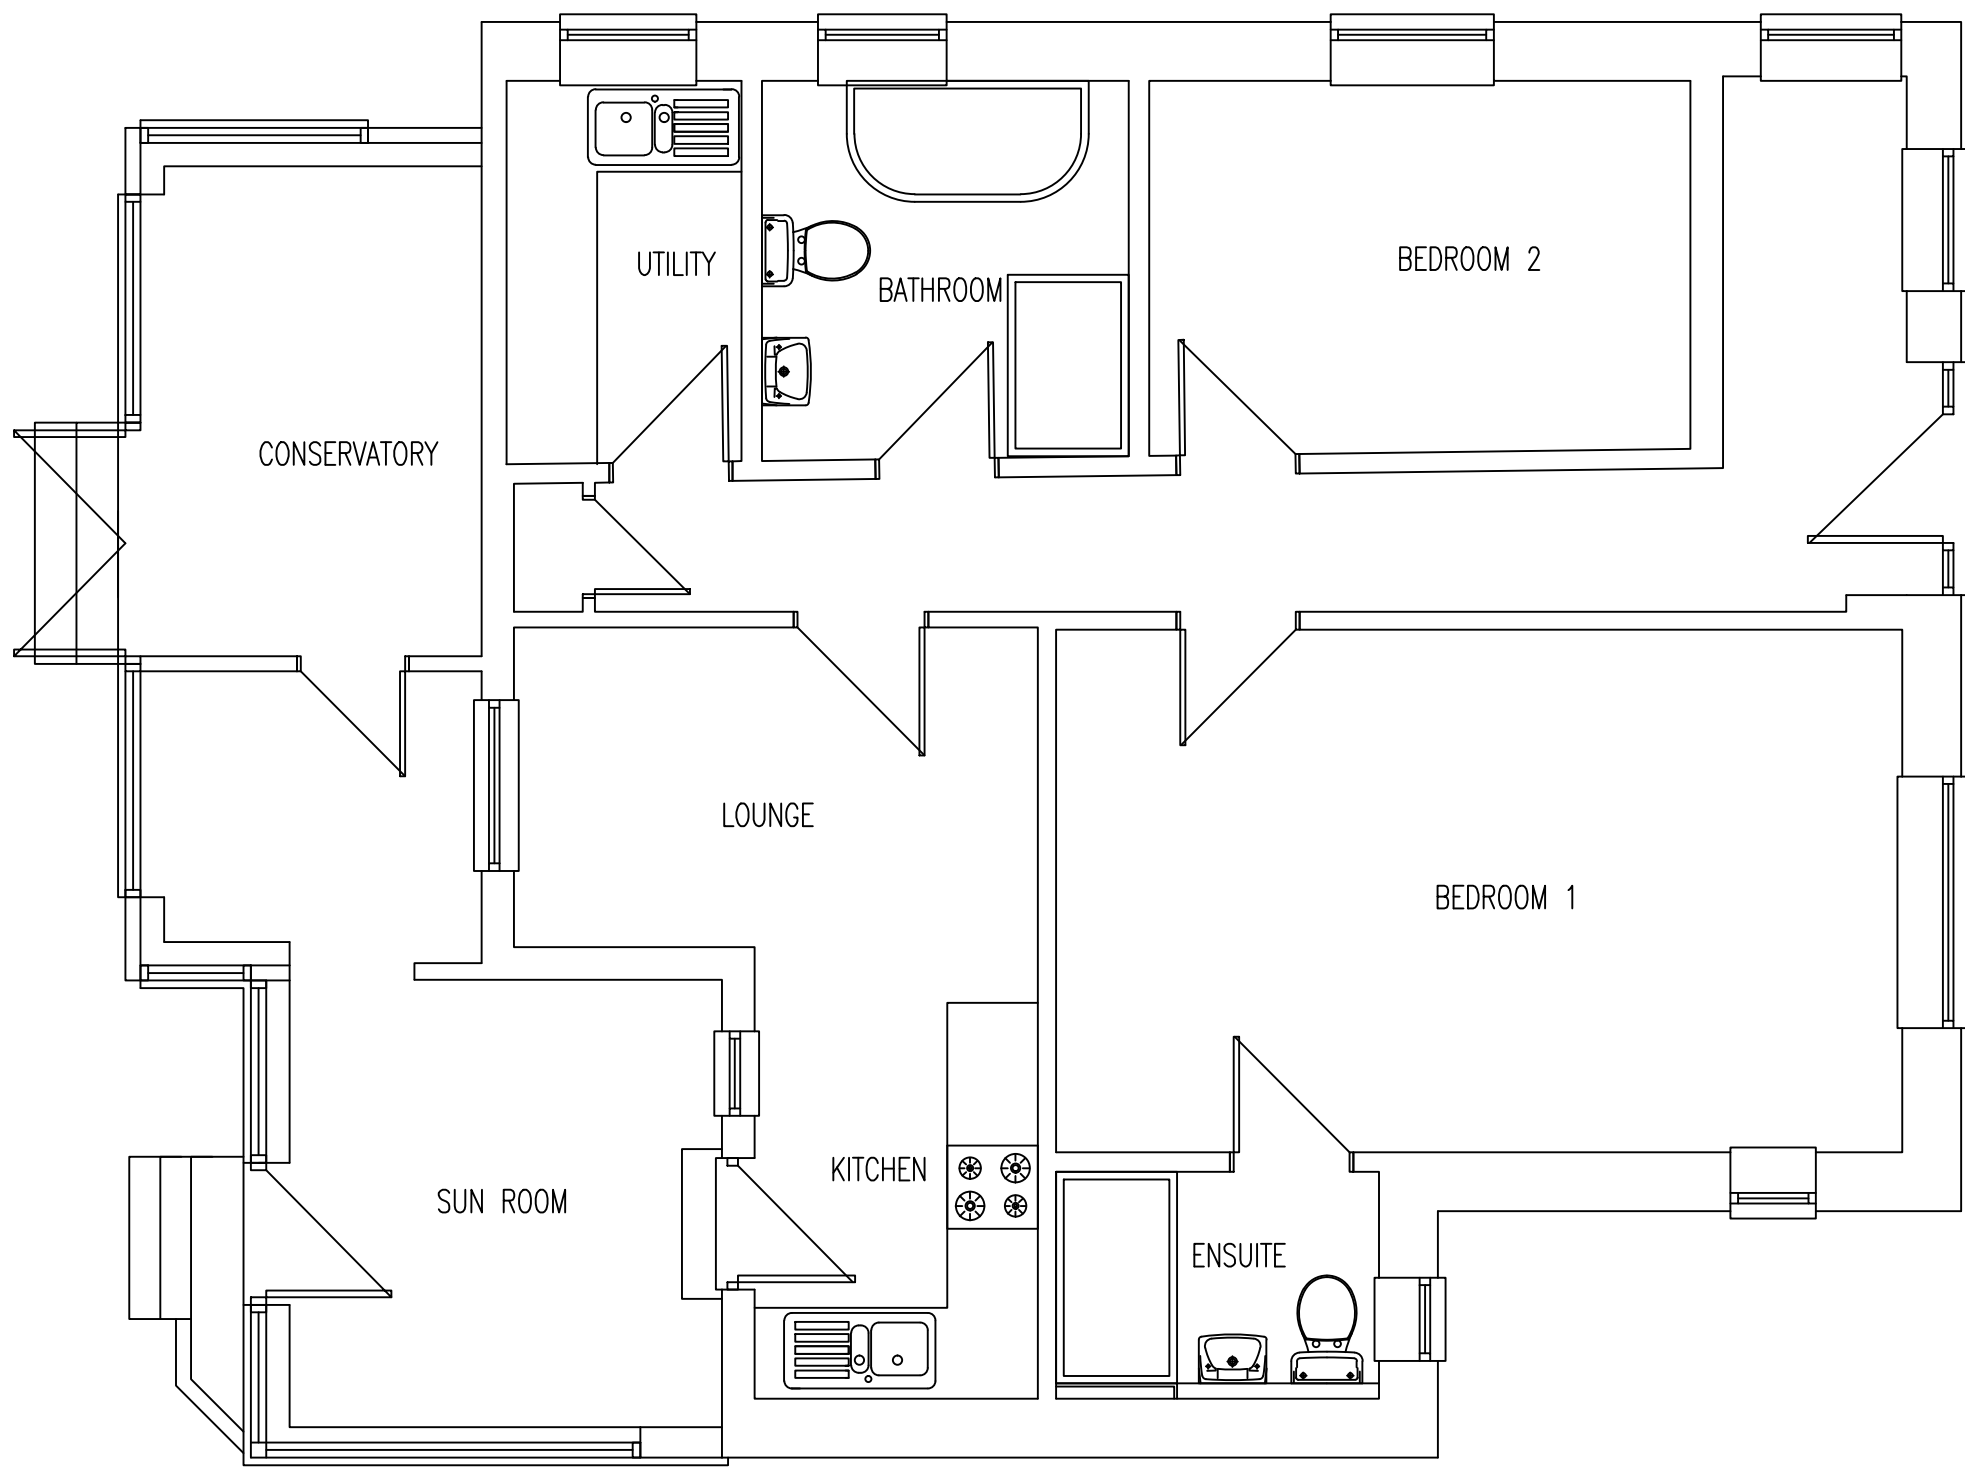

FLOOR PLAN

 



Arch Cad
Architectural Services
9 STAUNTON AVENUE, HAYLING ISLAND
HAMPSHIRE, PO11 0EN
TEL: 07761146079
email : archcad@hotmail.com

CLIENT

MISS K. HUTCHINSON

PROJECT

SINGLE STOREY REAR EXTENSION FOLLOWING
DEMOLITION OF EXISTING SINGLE STOREY REAR
CONSERVATORY AND SUN ROOM.
9 STAUNTON AVENUE, HAYLING ISLAND
HAMPSHIRE PO11 0EN

DRAWING TITLE

EXISTING PLANS AND ELEVATIONS

DATE	21:06:2024	SCALE	1:50 AT A1
JOB / DRAWING No.	24001 - 001	REV.	-