


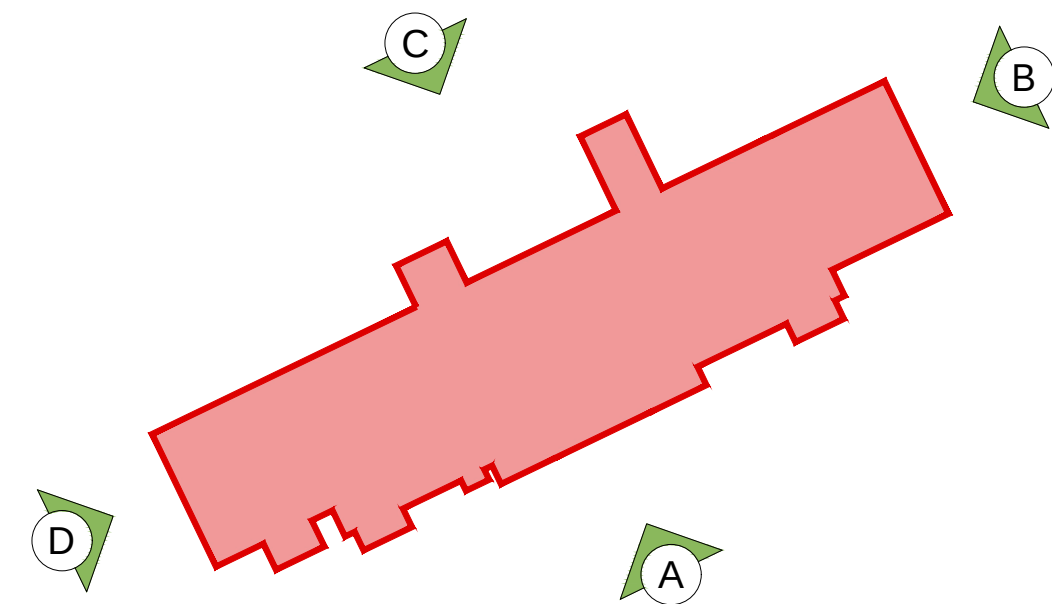


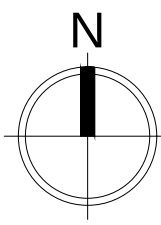


DRAWING LEGEND:	PLOTS	TENURE/ DWELLING TYPE
DR - Dry Riser	AFFORDABLE : 1 - 19	XX PINK - AFFORDABLE
SR - Service Riser	Ground Floor 1: 15	XX GREEN - PRIVATE
ST - Storage	First Floor 8: 15	
	Second Floor 12: 18	
	Third Floor 17: 19	
	Floor Area (GIA):	
	1 73.8m ² - 787.70m ²	
	2 65.0m ² - 700.73m ²	
	3 66.84m ² - 719.03m ²	
	4 66.84m ² - 719.03m ²	
	5 96.83m ² - 1042.24m ²	XX 1B2P
	6 73.8m ² - 787.70m ²	
	7 65.0m ² - 700.73m ²	XX 2B3P
	8 66.84m ² - 719.03m ²	
	9 66.84m ² - 719.03m ²	
	10 85.28m ² - 917.95m ²	
	11 81.52m ² - 875.52m ²	XX 2B4P
	12 73.8m ² - 787.70m ²	
	13 65.0m ² - 700.73m ²	
	14 66.84m ² - 719.03m ²	
	15 66.84m ² - 719.03m ²	XX 3B5P
	16 96.83m ² - 1042.24m ²	
	17 65.82m ² - 709.66m ²	
	18 54.04m ² - 581.68m ²	XX 3B6P
	19 70.75m ² - 761.55m ²	

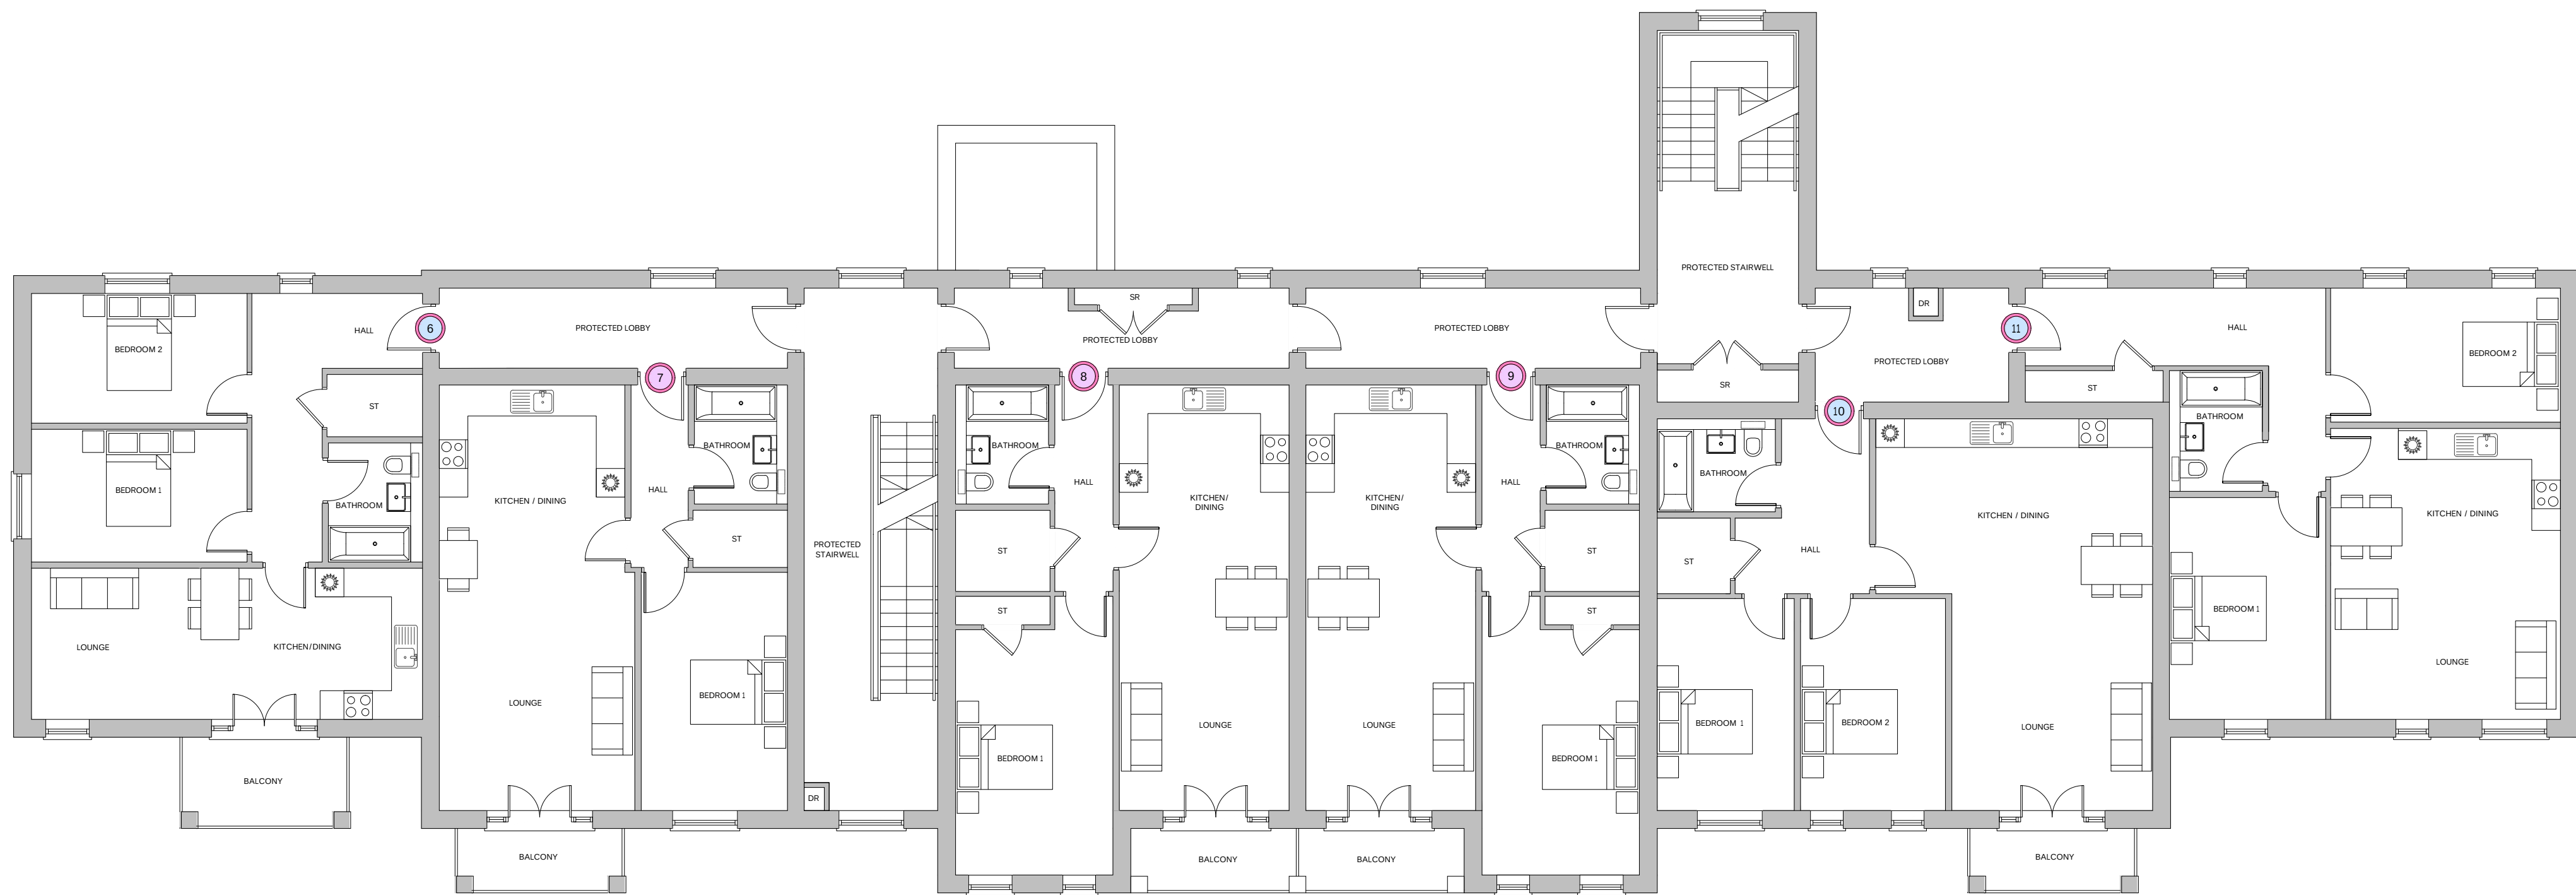


FIRST FLOOR PLAN

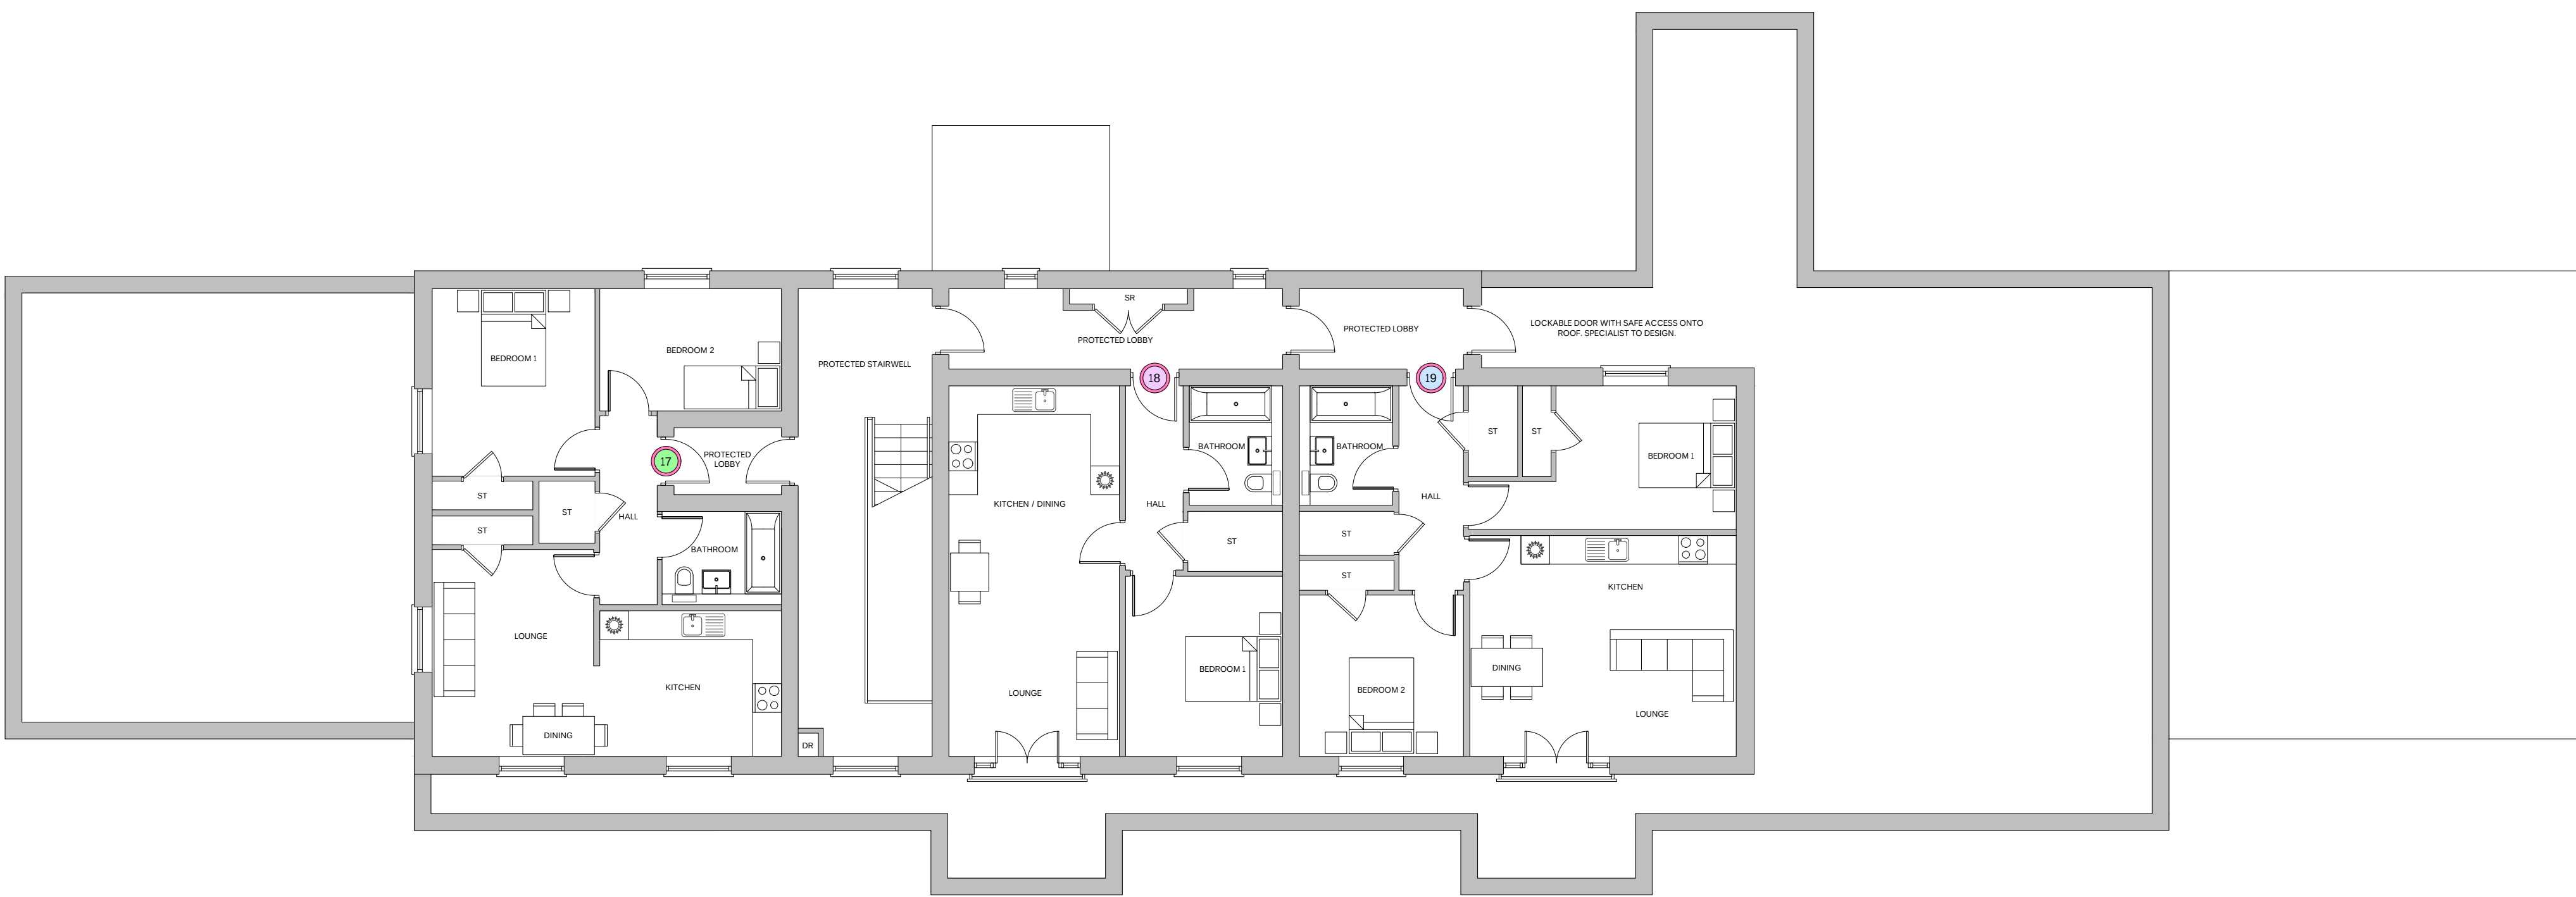


THIRD FLOOR PLAN

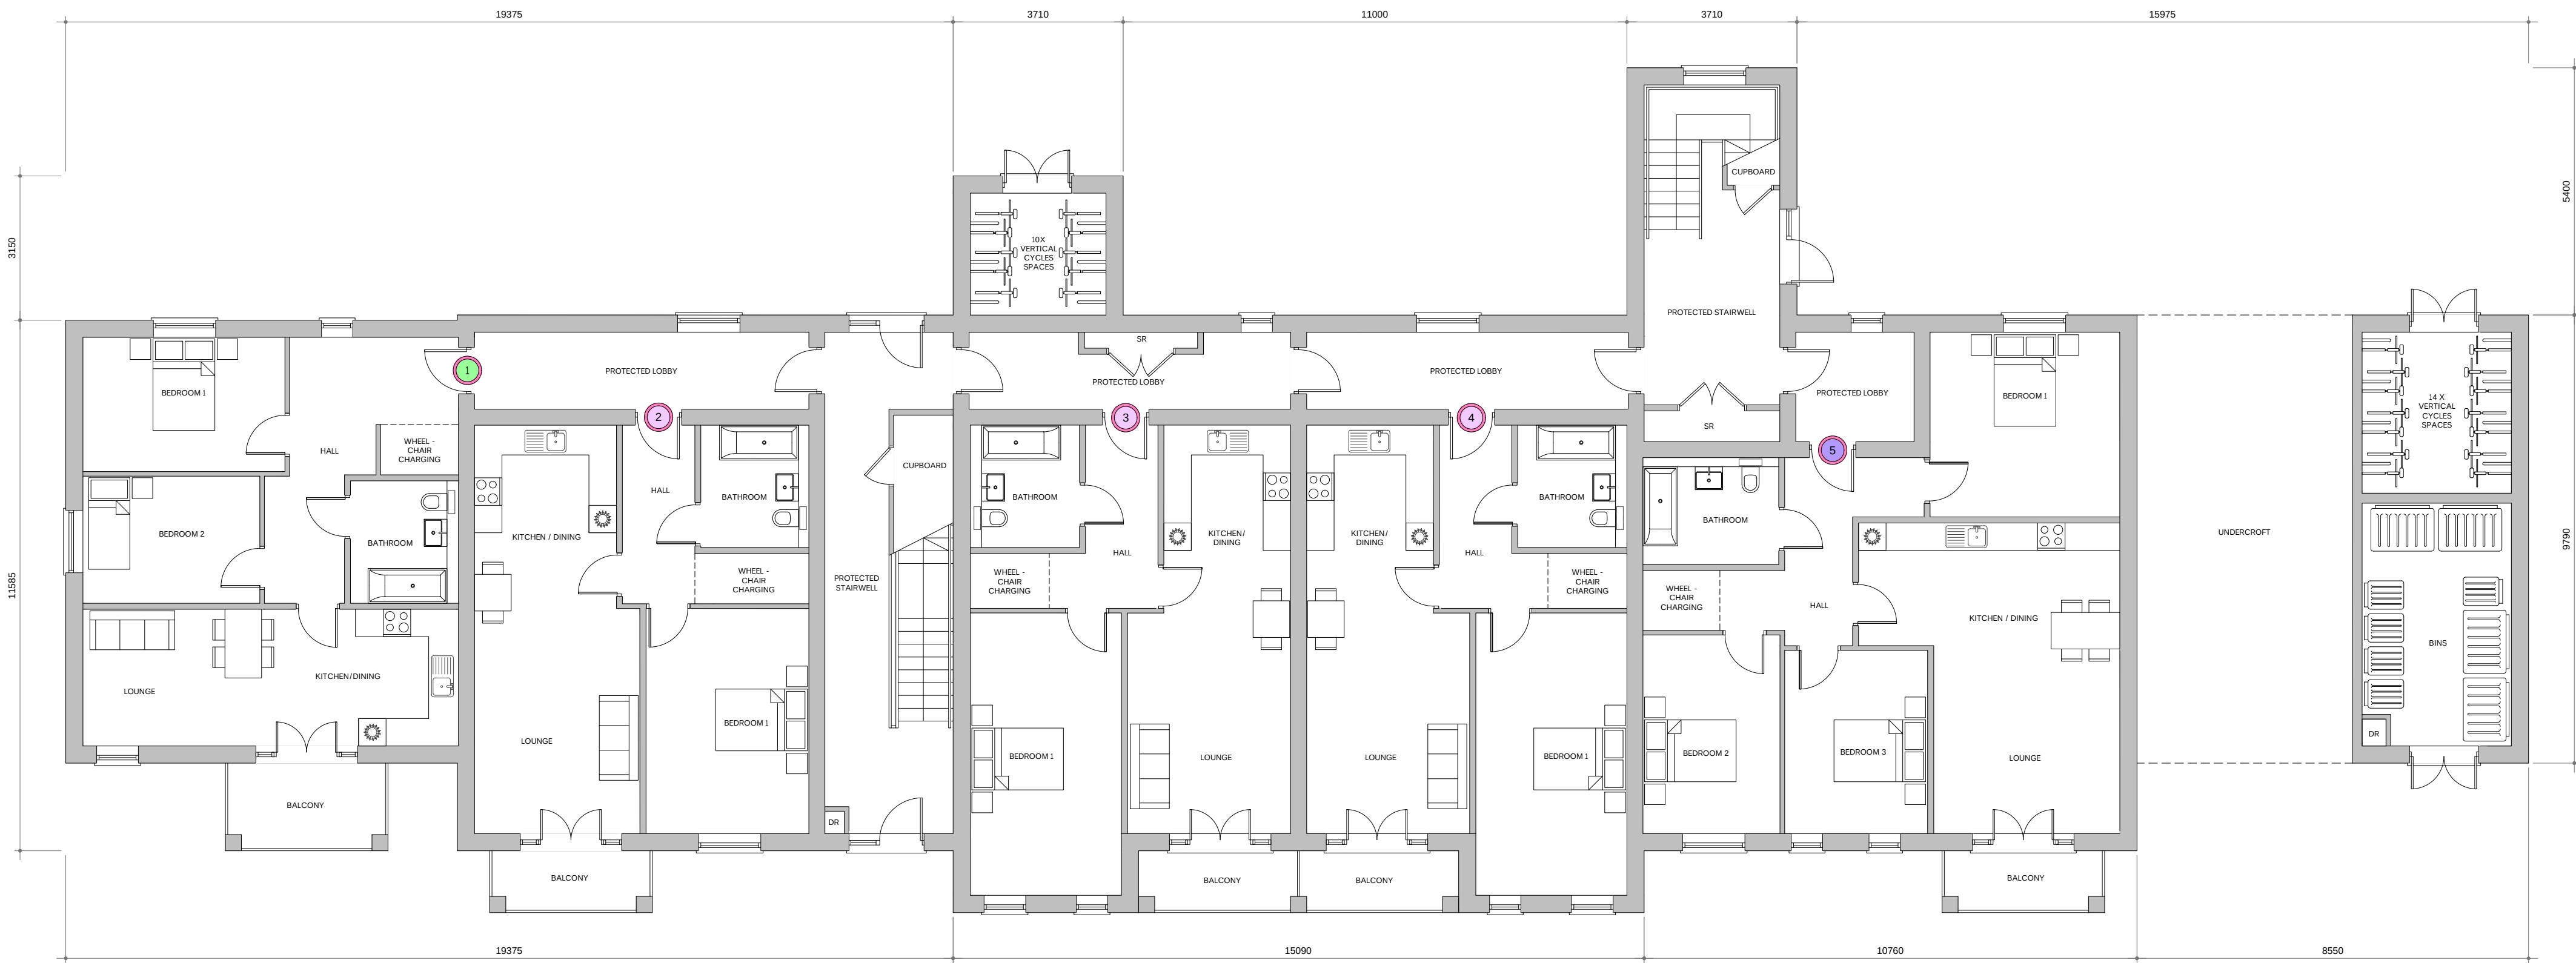

GROUND FLOOR PLAN

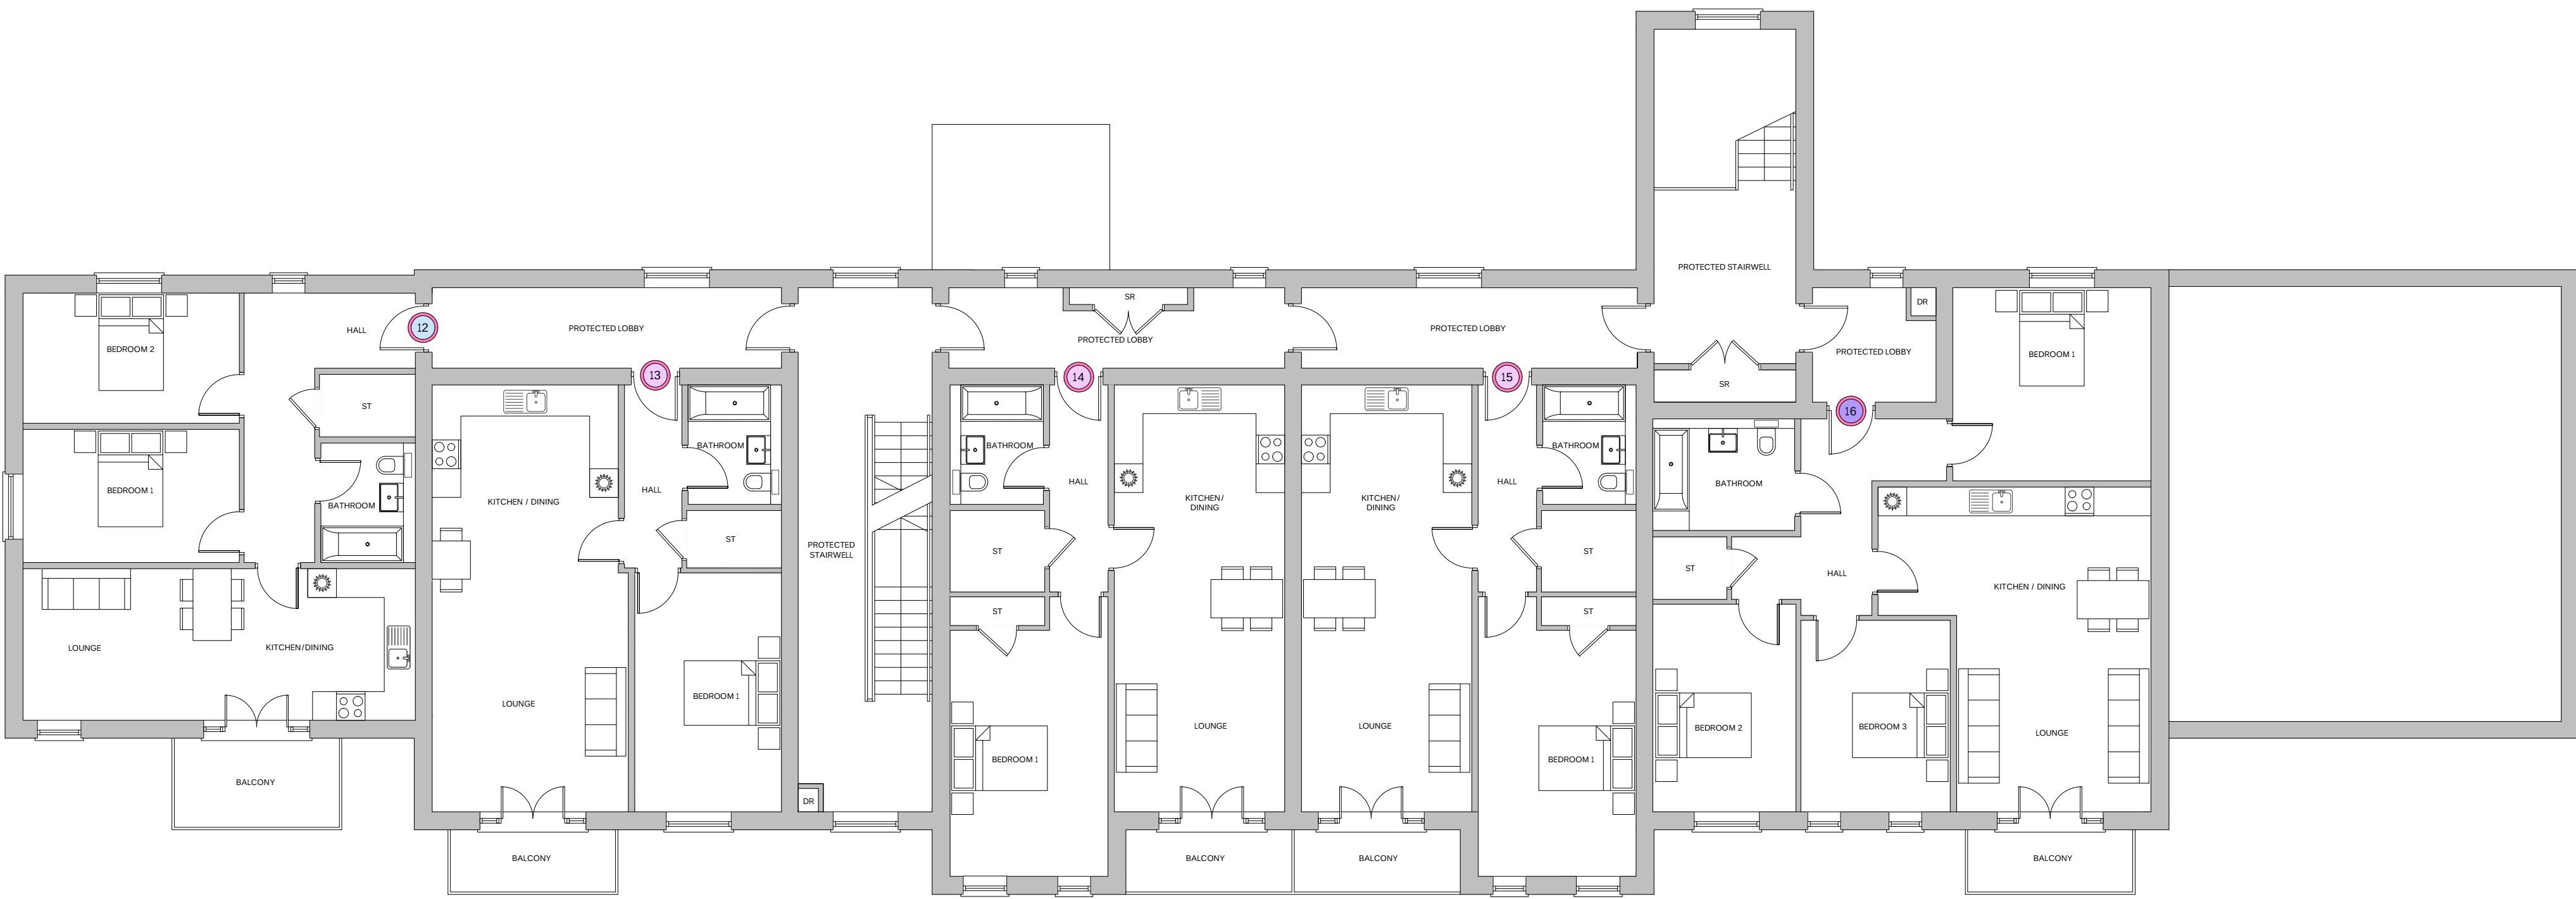

SECOND FLOOR PLAN

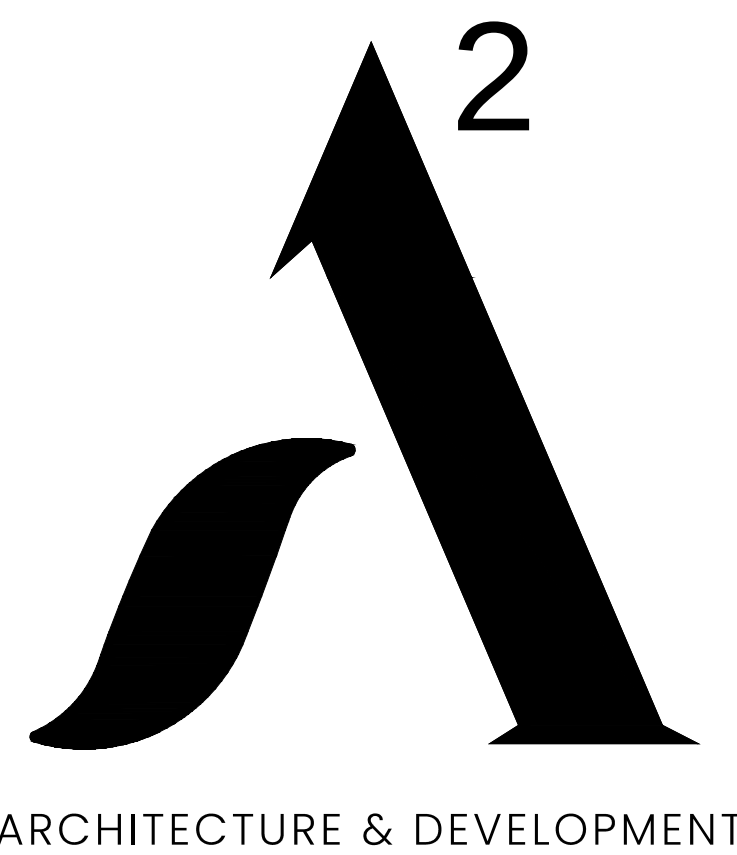

WEBSITE: www.A2AD.co.uk
EMAIL: Info@A2AD.co.uk
TELEPHONE: 01489 290035
ADDRESS: Elan House
5a Little Park Farm Road
Fareham
PO15 5SJ

CLIENT:
Bellway Homes (Wessex)
PROJECT:
**Land Off Palk Road,
Bedhampton, Havant,
PO9 1NL**

DRAWING:
**Apartment A
Floor Plans**
STATUS:
Planning

REV.	DESCRIPTION	DATE

REFERENCE	SCALE
21085	1:100@A0
SHEET NO.	DRAWN BY:
106	WS
DATE	REVISION:
NOV 2022	-

