



Rev.	Date	Note	Author	Checked
-	dd/mm/yy	Note	XXX	XXX

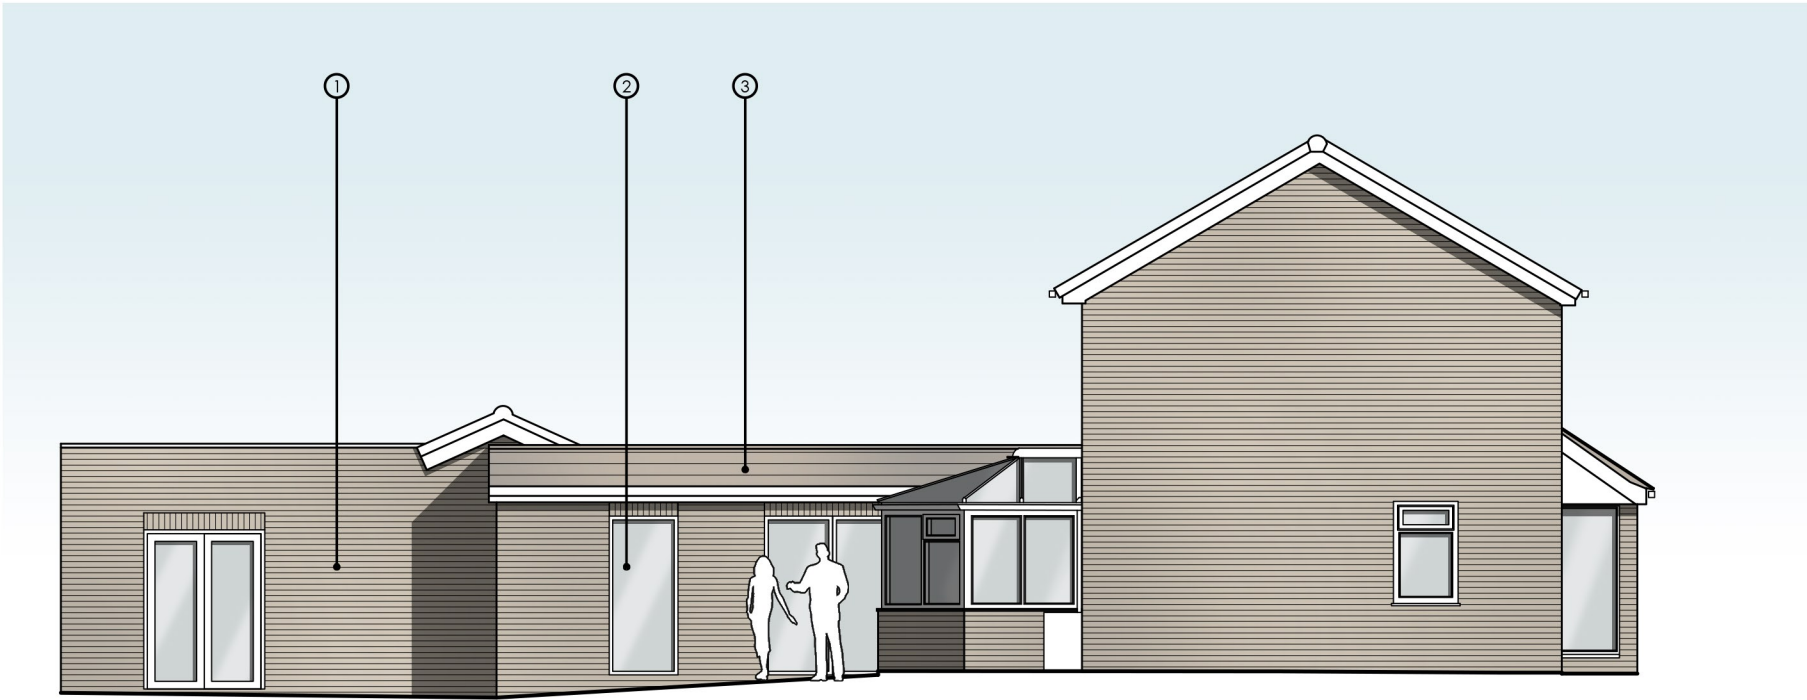


PROPOSED SOUTH ELEVATION

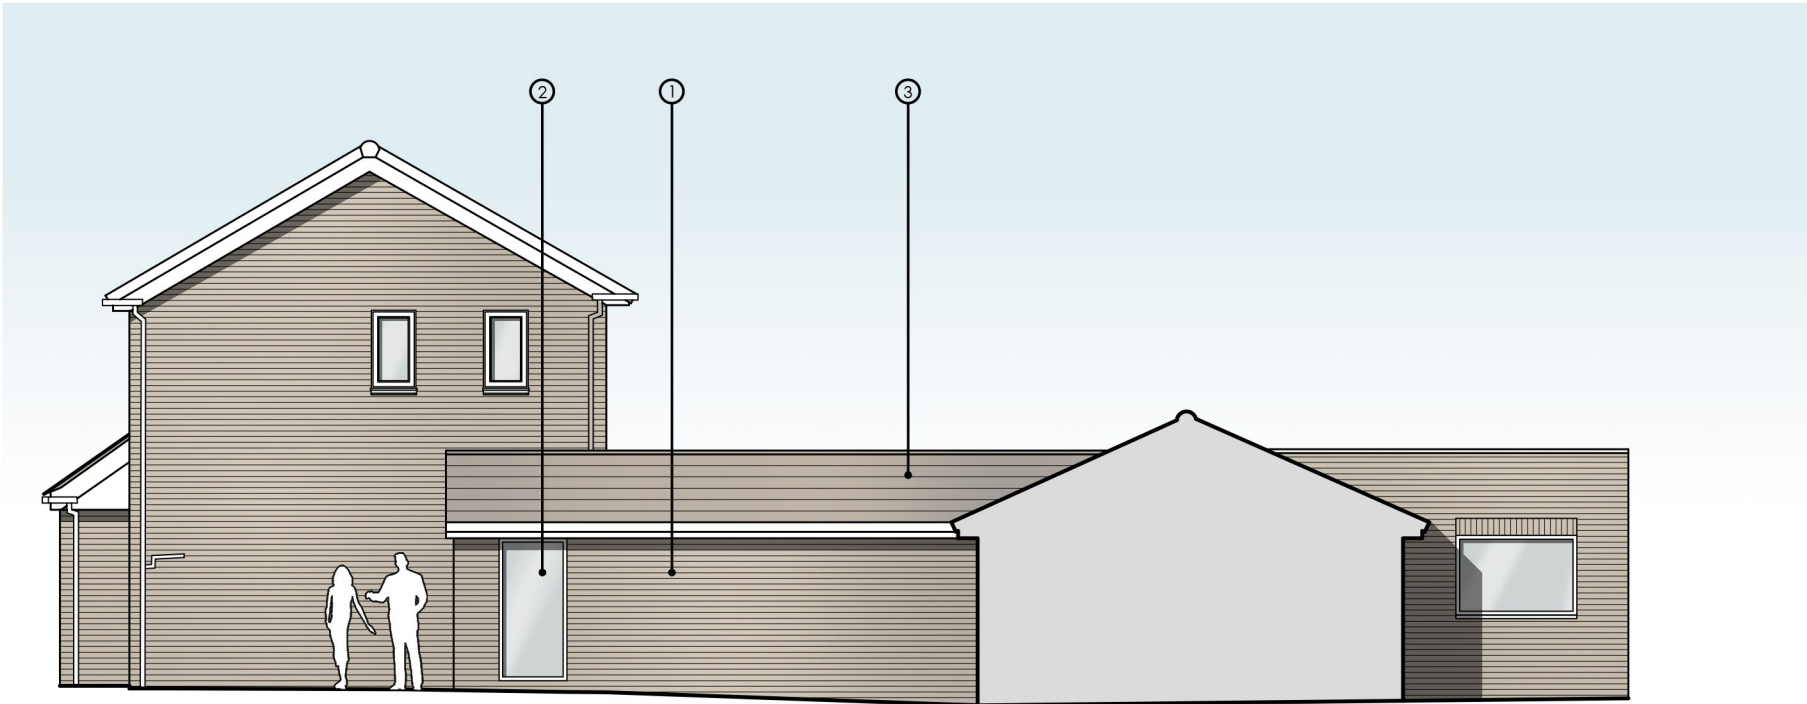

PROPOSED NORTH ELEVATION

MATERIALS KEY

1. BRICK TO MATCH EXISTING
2. POWDER COATED ALUMINIUM GLAZING
3. ROOF TILES TO MATCH EXISTING

 

Project	REAR EXTENSION & GARAGE CONVERSION 1 CHEPSTOW COURT WATERLOOVILLE PO7 8NH					Drawing	PROPOSED ELEVATIONS 2			
						Job-Dwg Number	22058-PL-009		Rev.	-
Client	MR & MRS PENNEKETT					 JAMES POTTER ASSOCIATES www.jpa.design JPA - PORTSMOUTH 117 Highland Road, Southsea, Portsmouth, PO4 9DD t. +44(0)2394 002 897				
Status	PLANNING									
Scale	1:100		Sheet Size A3							
Author	RH	Checked	JP	Date	19/12/2022					