




PROPOSED SITE PLAN 1:200



PROPOSED FRONT ELEVATION 1:100

 



PROPOSED REAR ELEVATION 1:100




PROPOSED SIDE ELEVATION 1:100




PROPOSED SIDE ELEVATION 1:100

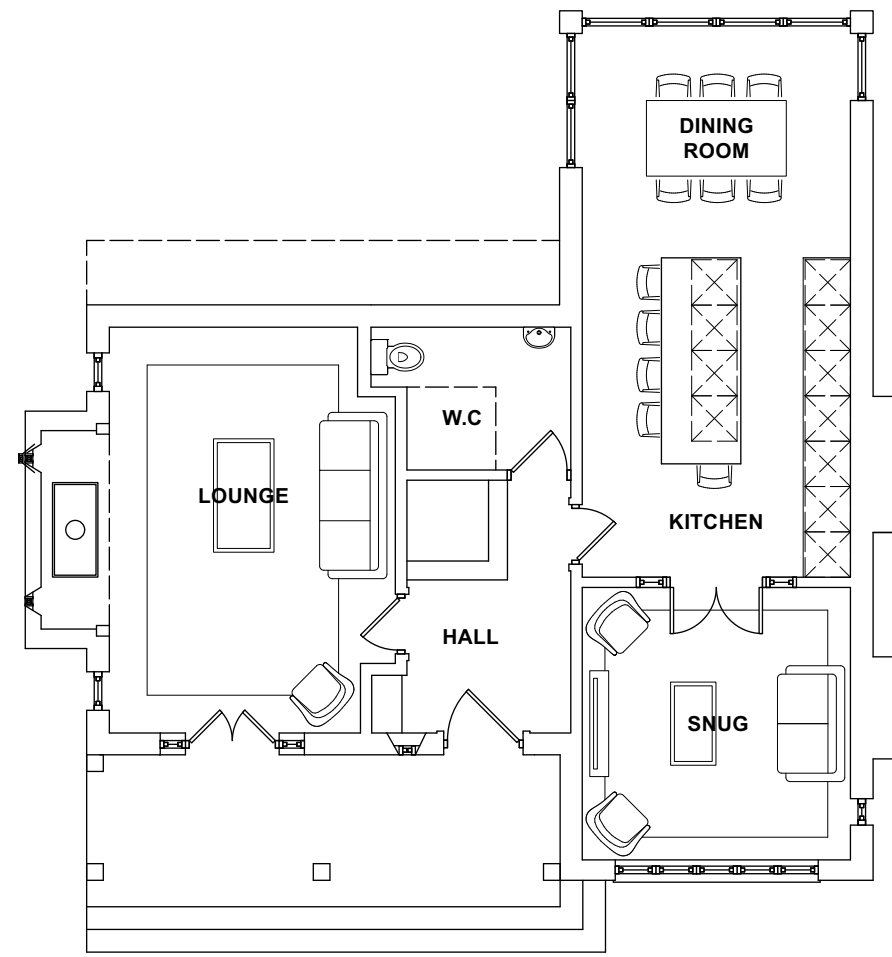 

PROPOSED GROUND FLOOR PLAN 1:100

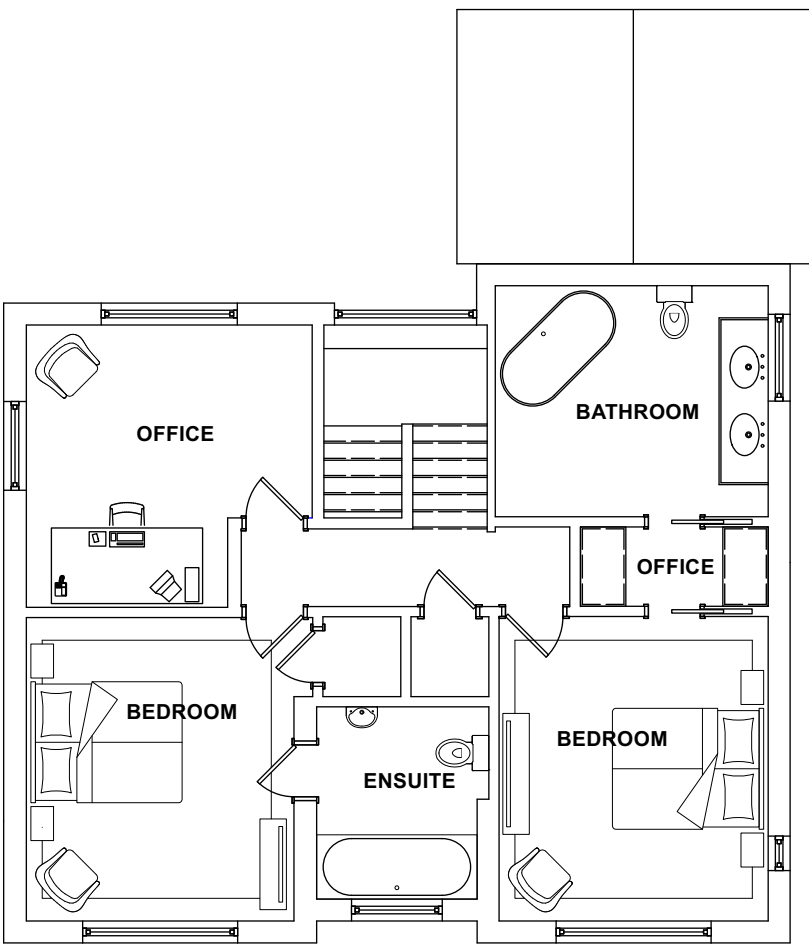

FIRST FLOOR PLAN 1:100

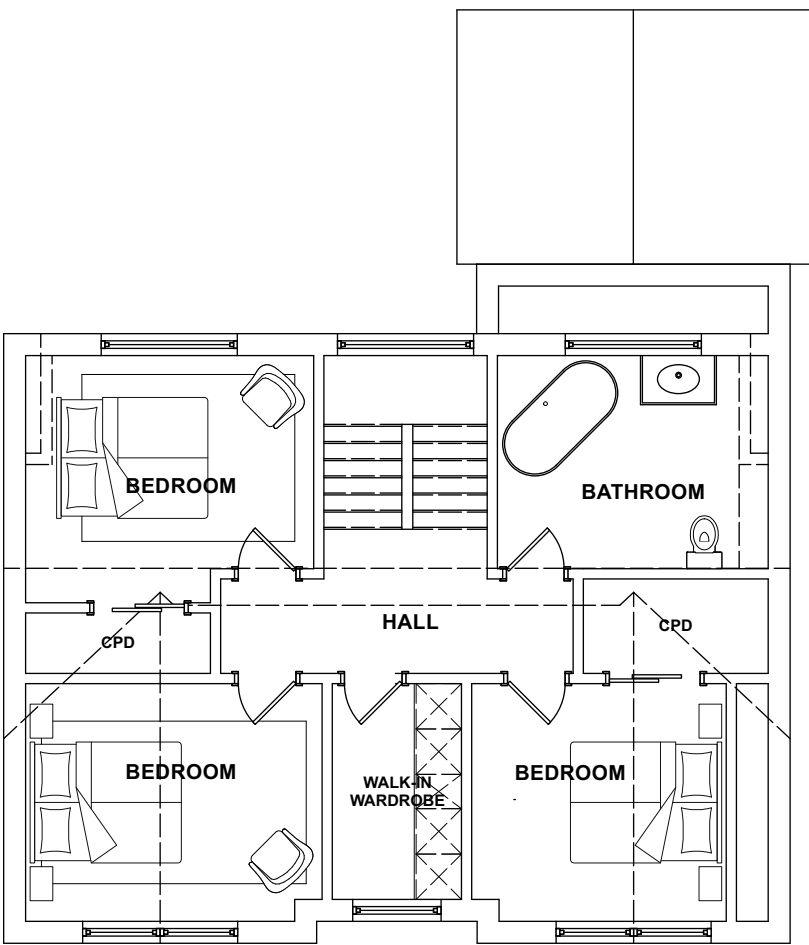

PROPOSED SECOND FLOOR PLAN 1:100

Job Title: The Tudor House
Proposed Drawings: Proposed Floor Plans & Elevs
Scale: As Shown @ A1
Drg.No: WATD-002-P
Drawn by: LMW
Issued to: Local Authority
Status: Planning
Date: 03.10.2024
WATDESIGN RIBA ARCHITECT
WAT DESIGN RIBA ARCHITECT