




THIS DRAWING HAS BEEN PRODUCED FOR PLANNING PURPOSES ONLY, THIS IS NOT A WORKING DRAWING, FOR FURTHER INFORMATION CONTACT KALOTEC LTD.

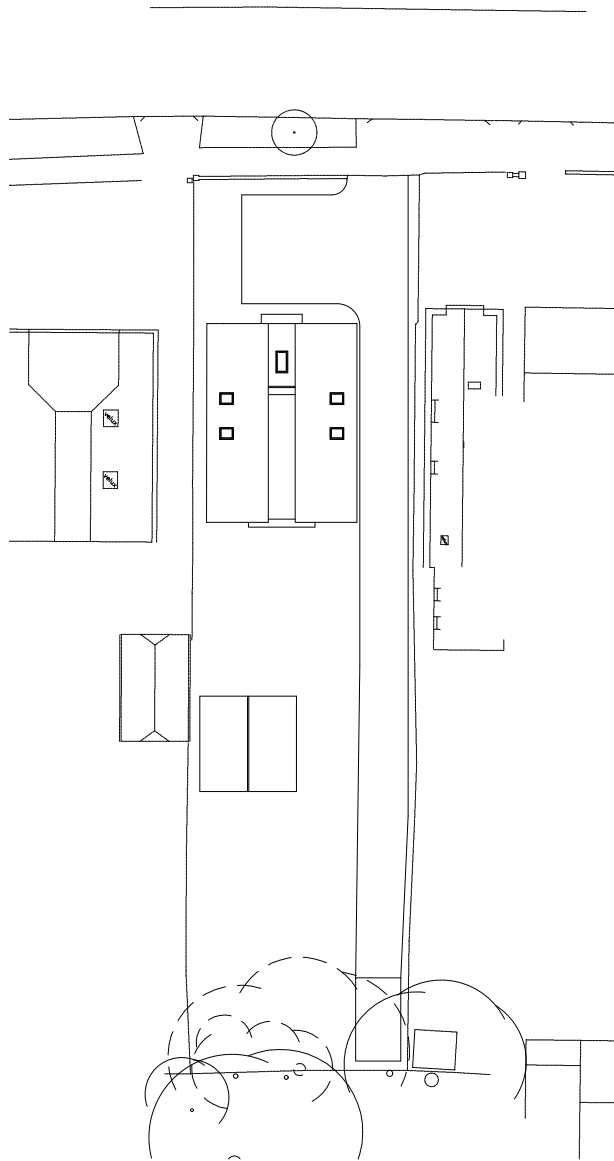


Existing Site Plan (scale 1:500)

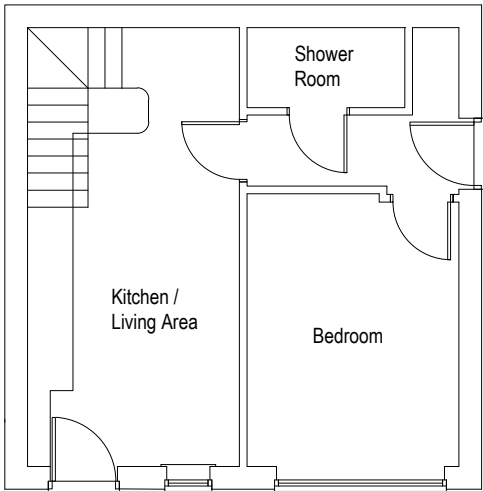


Existing Ground Floor Plan
(scale 1:100)

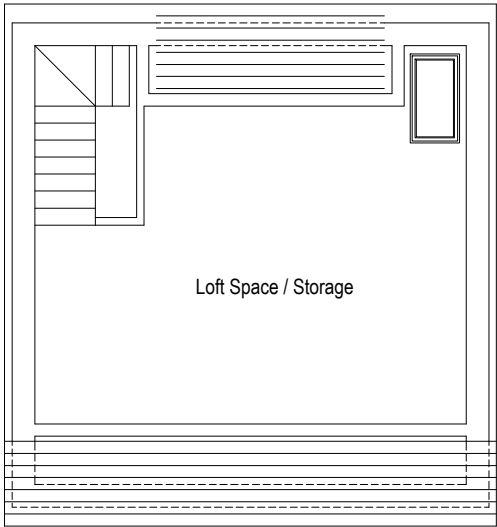



Existing First Floor Plan
(scale 1:100)

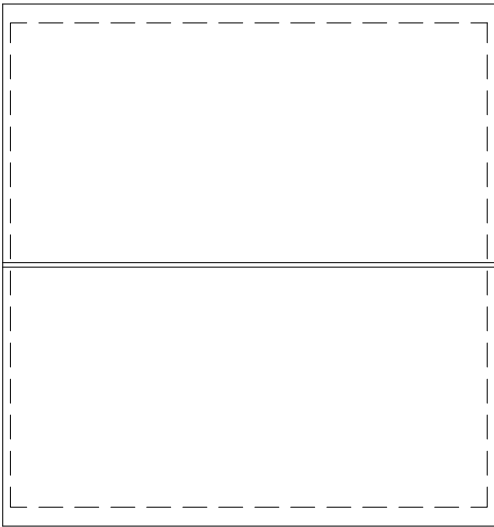

Existing Roof Plan
(scale 1:100)

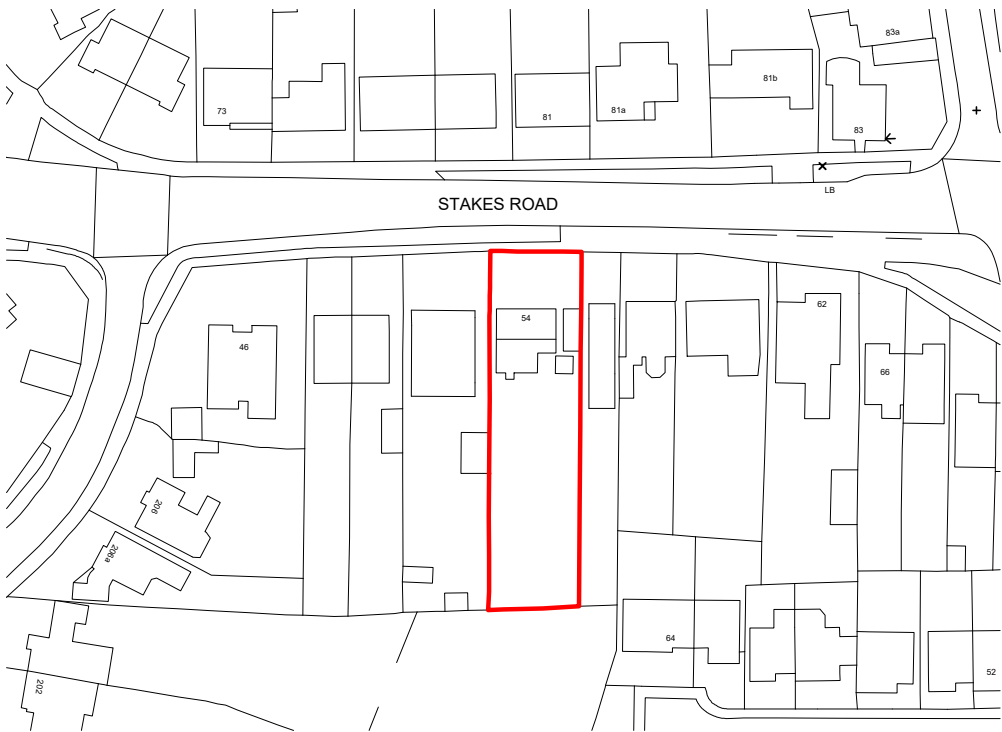

Location Plan (scale 1:1250)

  

Revisions:
A - First Floor added - 22.10.2022



kalotec
Residential Development Solutions

CLIENT Mr J Garland	
SITE 54 Stakes Road, Purbrook	
TITLE Existing Plans & Location Plan	
SCALE Varies (A3)	DRAWING NO. KALO-0201-101
DATE Sept 21	REVISION A
DRAWN	CHECKED
Kalotec Limited, Cams Hall, Fareham, Hampshire, PO16 8AB Telephone: 01329 227 424 Email: info@kalotec.co.uk Website: www.kalotec.co.uk	
COPYRIGHT © KALOTEC LIMITED	