


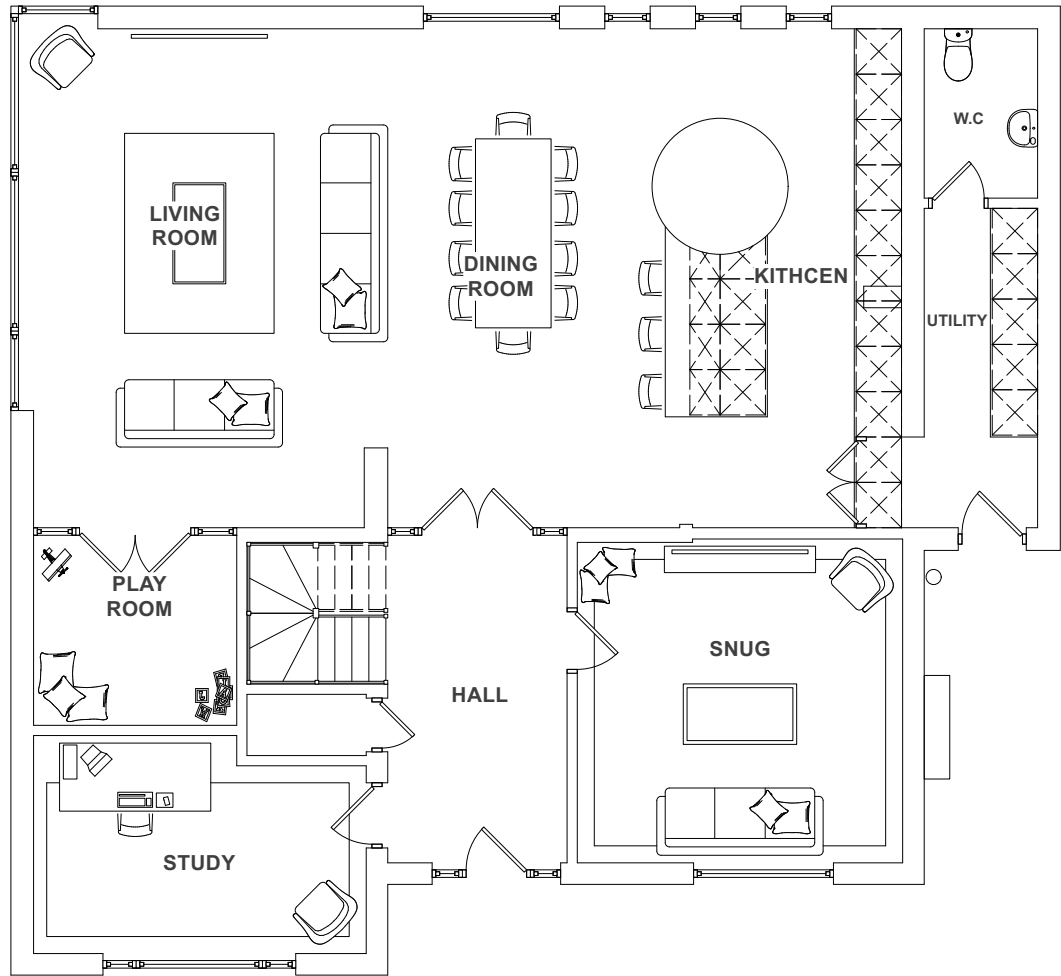


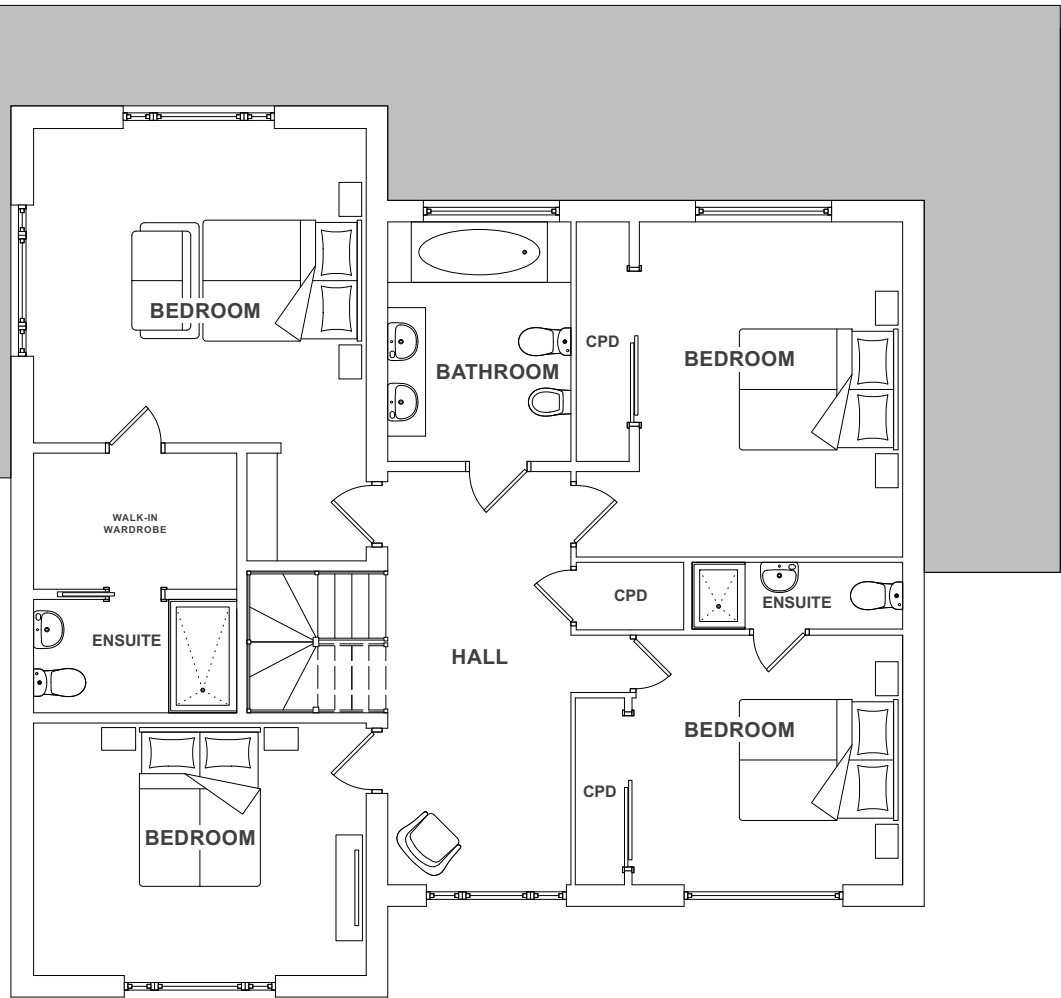



PROPOSED GROUND FLOOR PLAN 1:100

 


PROPOSED FIRST FLOOR PLAN 1:100

 


PROPOSED REAR ELEVATION 1:100

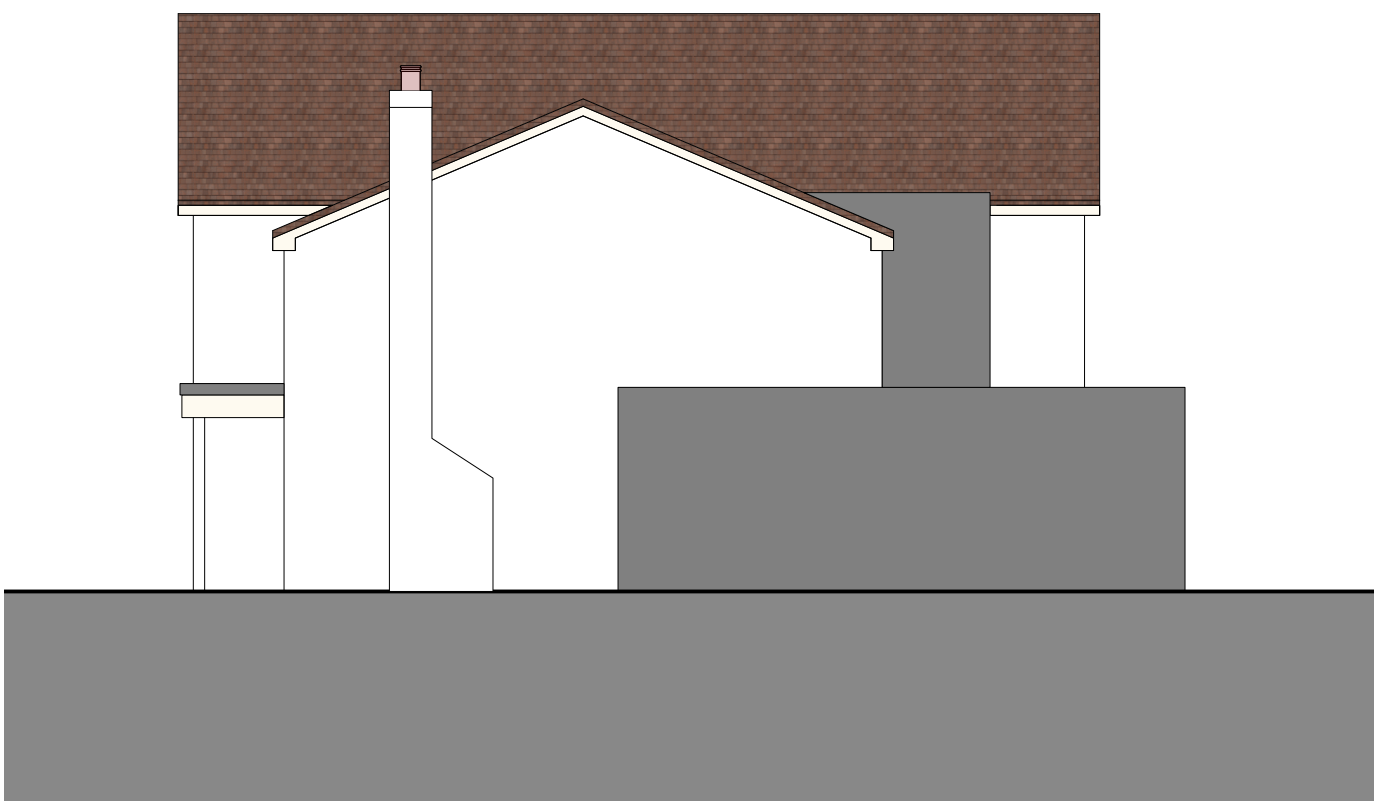 

PROPOSED SIDE ELEVATION 1:100

 

PROPOSED FRONT ELEVATION 1:100

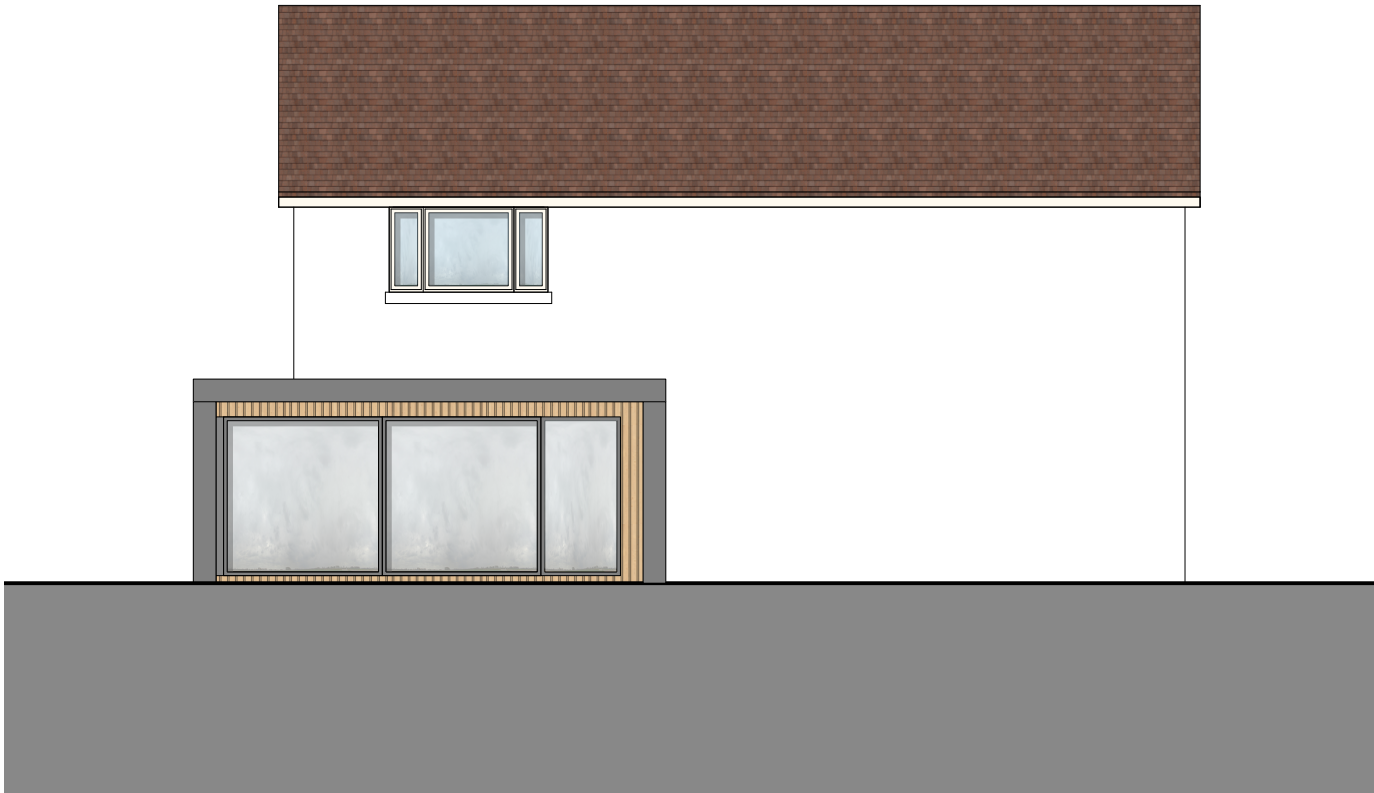

PROPOSED SIDE ELEVATION 1:100



a			
b			
c			
Job Title: 39 Fernhurst Close			
Proposed Drawings: Proposed Floor Plans & Elevations			
Scale: As Shown @ A1			
Drg.No: WATD-003-P			
Drawn by: LMW			
Issued to: Client			
Status: Planning			
Date: 09.05.2024			
WATDESIGN RIBA ARCHITECT			
WAT DESIGN Architects & Interiors			