

- 1

White uPvc doors & windows
- 2

Red bricks to match existing
- 3

Tile hanging to match existing
- 4

Roof tiles to match existing
- 5

*

New 1.8m high brick boundary wall
- 6

Timber infill fence panels
- 7


*

New low level brick boundary wall
- 8


uPvc sash windows

*

All new and replacement boundary walls to be built to help aid against flood defence.

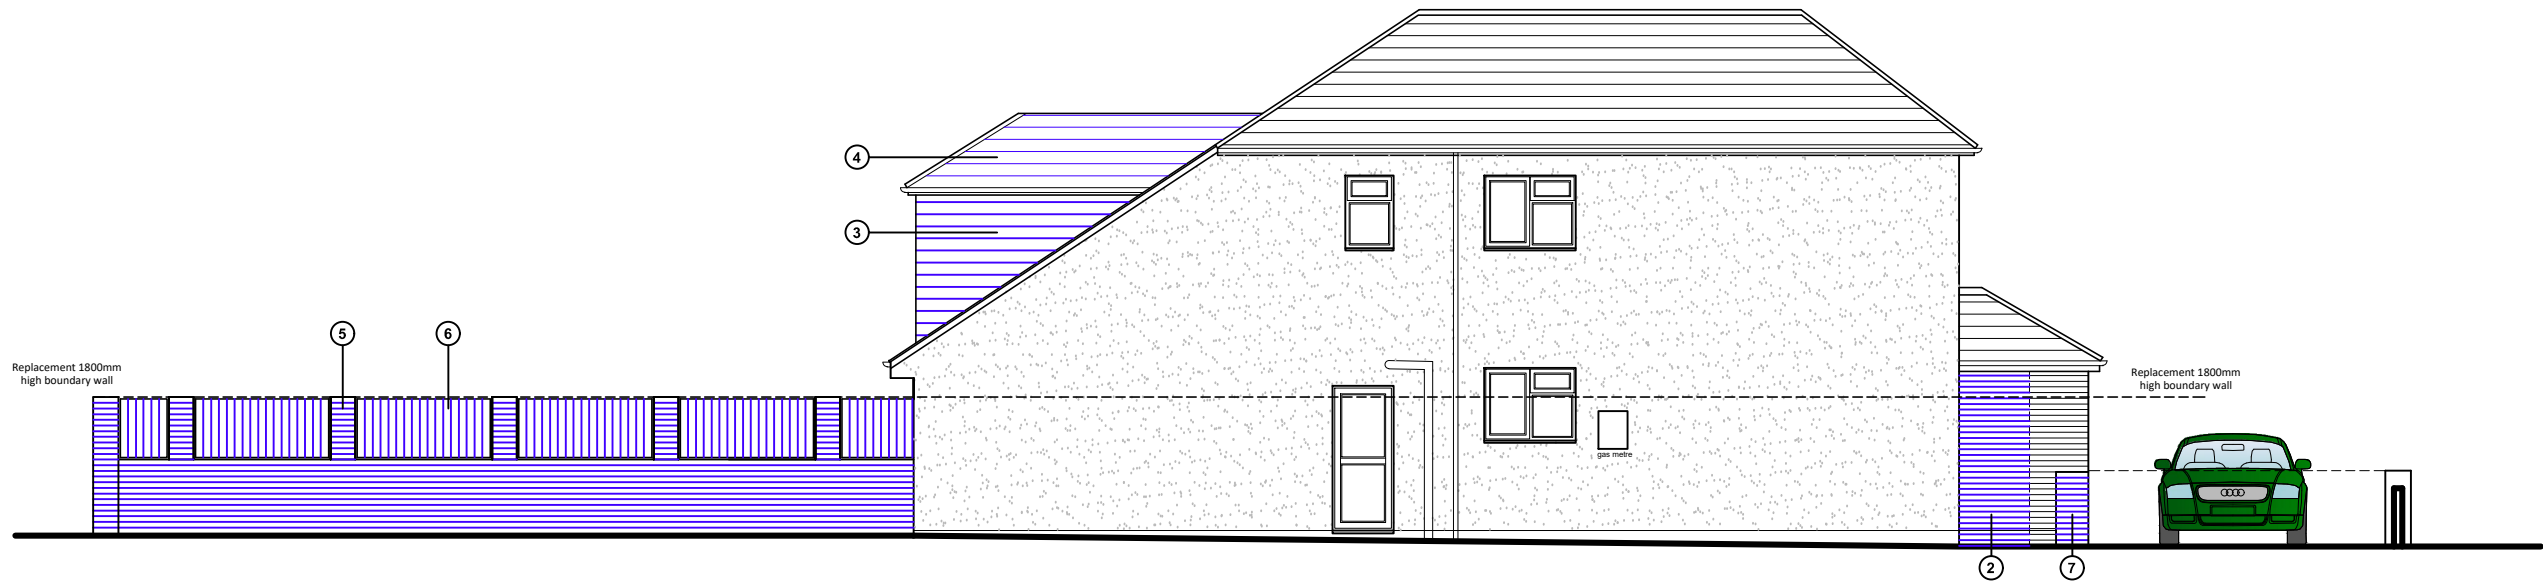


North (side) elevation

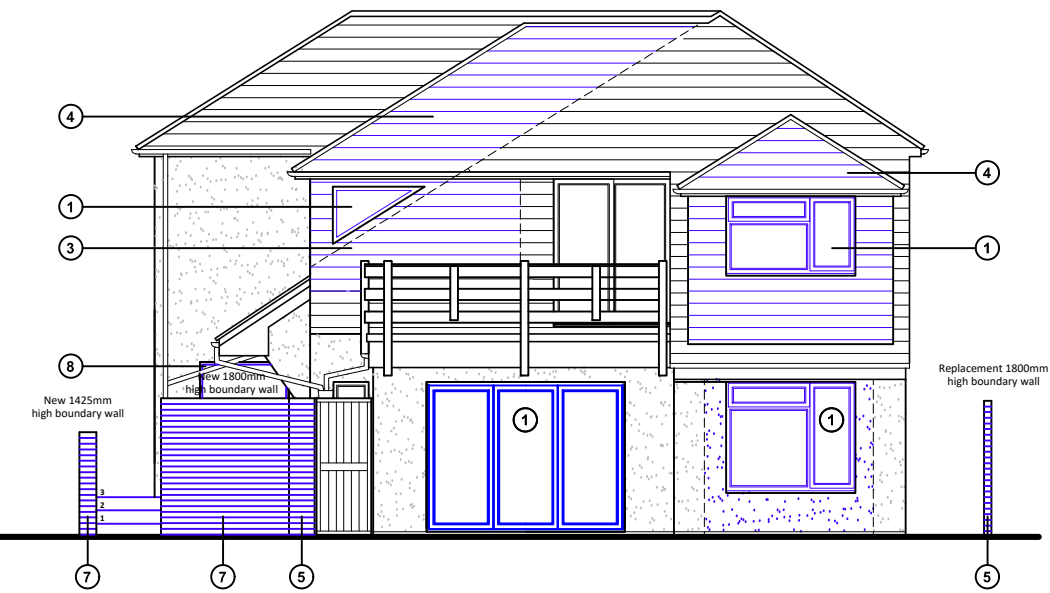

East (rear) elevation

Proposed elevations scale 1:100

 

For MR & MRS SMART	Title PROPOSED NORTH & EAST ELEVATIONS	Office Tel: 01243 933732
Project PROPOSED ALTERATIONS AT 152 HAVANT ROAD HAYLING, PO11 0LJ	Date NOV 2024	Email: admin@jb-architecturedesign.com
	Drawn JB	Web: www.jb-architecturedesign.com
	Scale 1:100 @ A3	
	Job Number PL.862.24	Revision -05
		Checked -
		Revision B

