




0 1 2 3 4

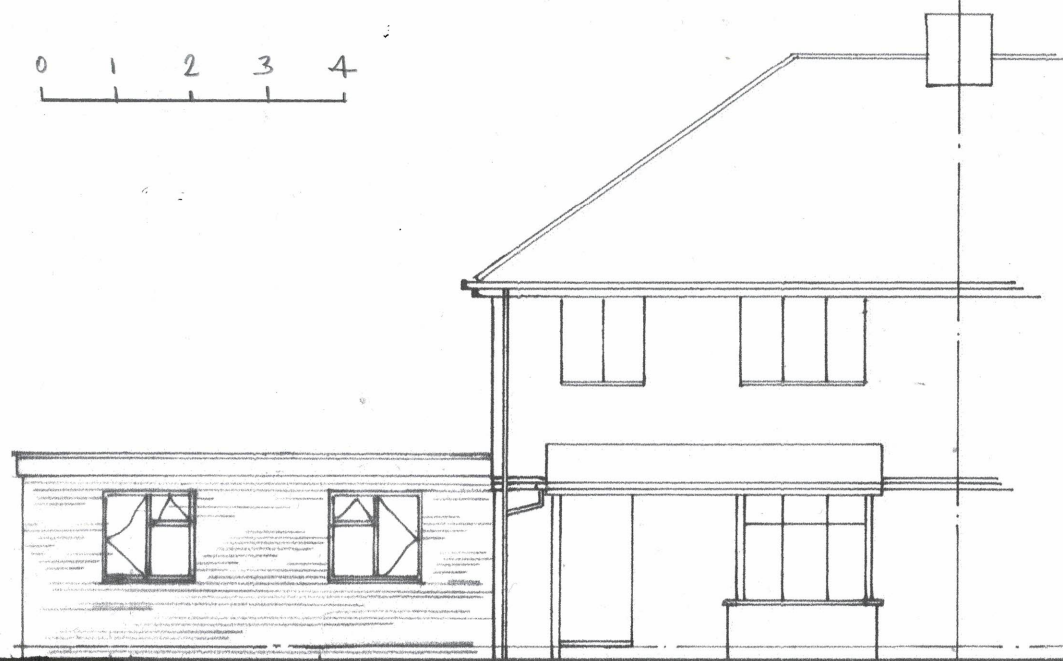

FRONT

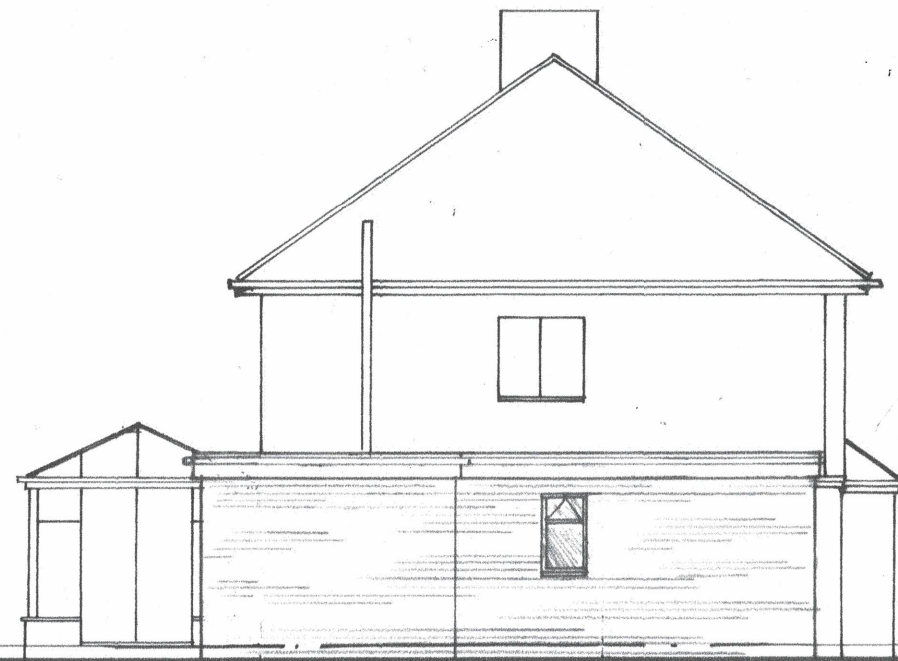


SIDE

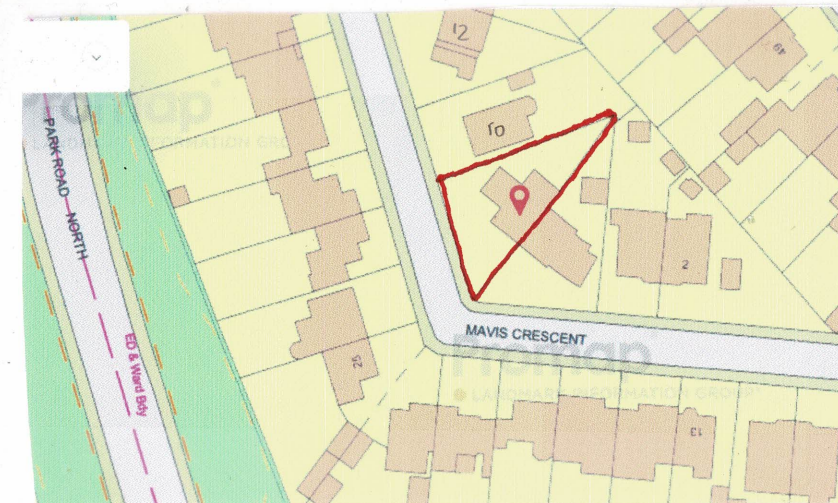


LOCATION Plan

Scale 1:1250 OS UK 100065752

0 10 20 30 40

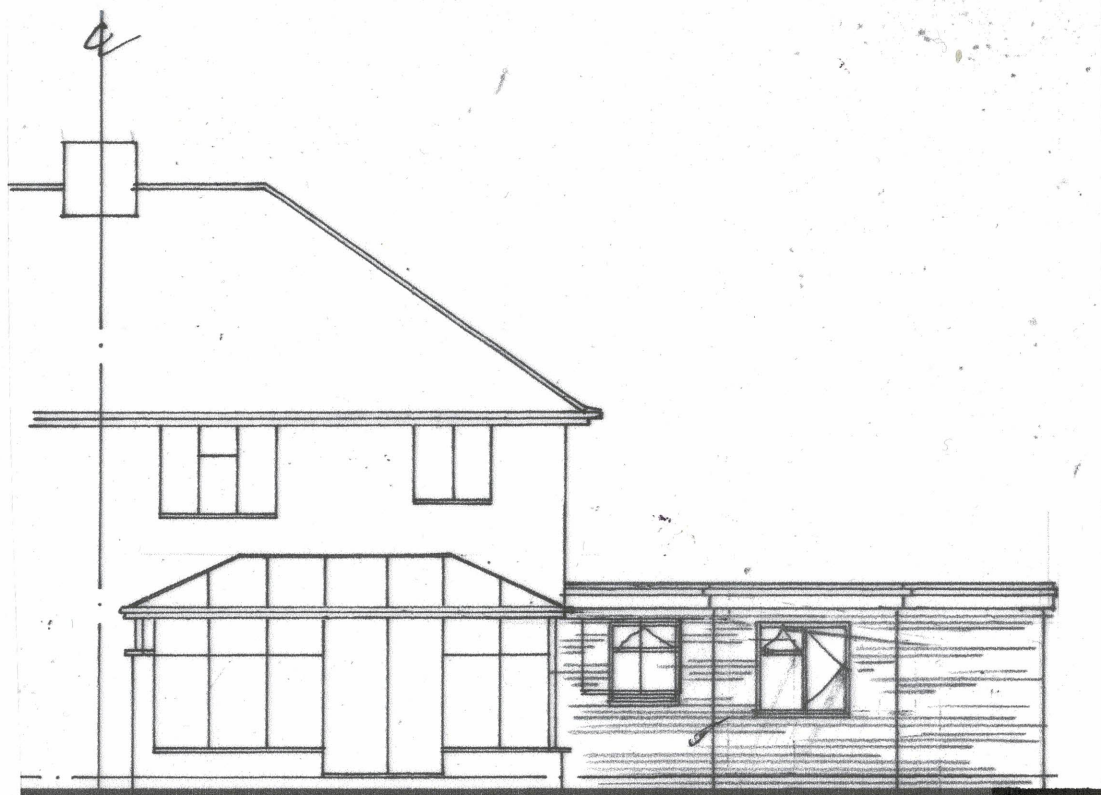

REAR

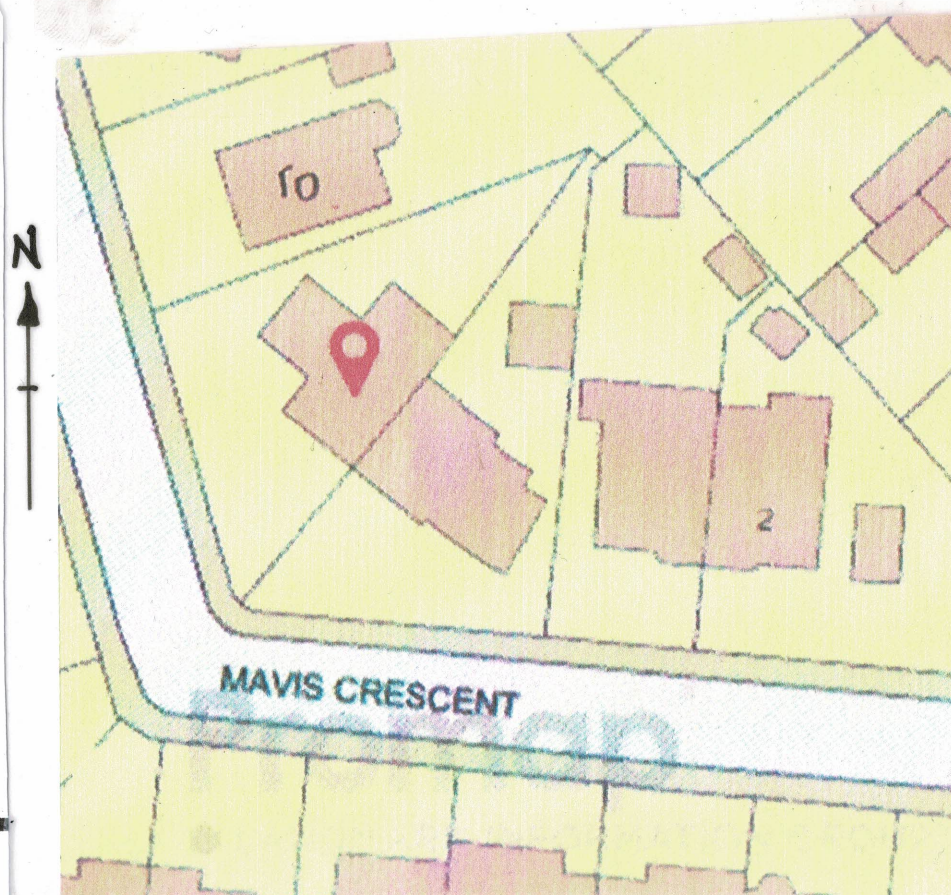

SITE PLAN

Scale 1:500

0 10 20

Derek Treagus Associates ARCHITECTURAL SERVICES Tel: 07956 624094 Email: derek.treagus@gmail.com			
Project	SIDE EXTENSION AT 8 MAVIS CRESCENT, HAVANT, HAMPSHIRE.		
Client	Mr & Mrs S Galmoye-Webster		
Subject	Planning Drawing Proposed Elevations & Location Plan		
Date:	April 2024	Scale:	1:100, 1:1250
Rev:		Drg. No.	24/381/03
• Copyright reserved. • All dimensions are to be site confirmed and should not be scaled unless for Planning purposes. • Verify all queries with the office.			