



North relates to Front Elevation



Station Road
Lenwade, Norwich
Norfolk NR9 5LY

Mr Custance

1 Dillington House
Jubilee Road
Waterlooville
Hants

Replacement windows to the front side
and rear elevations


The existing doors and windows are
Brown PVC double glazed with the
windows being a casement design.

The new windows will be of the same
material and colour but with a different
design


Existing side elevation

Drawing No 2022-80-1


Sheet size A3 Scale as noted

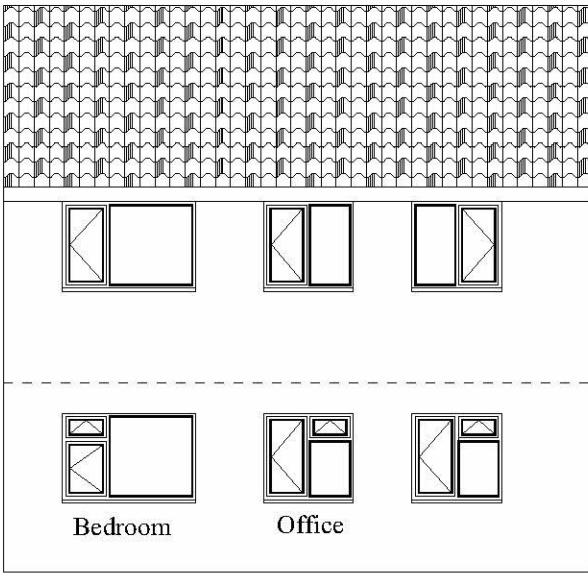

Existing rear elevation

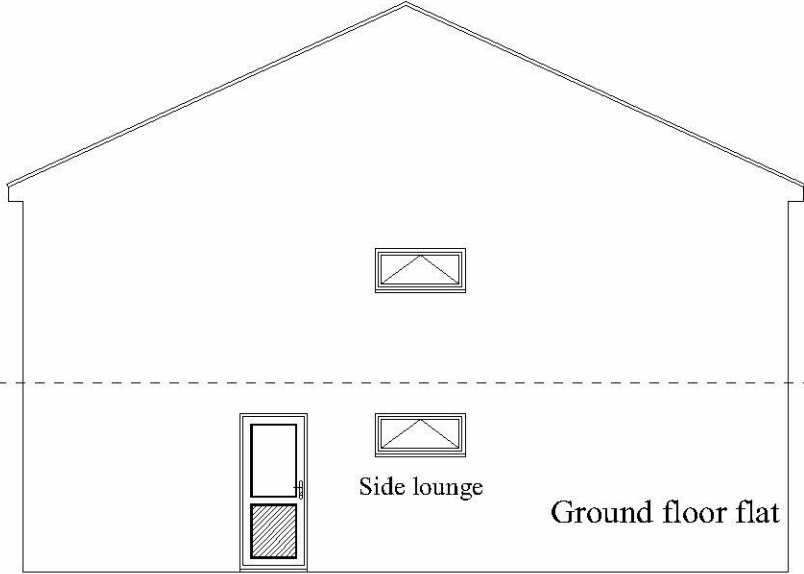

Existing side elevation

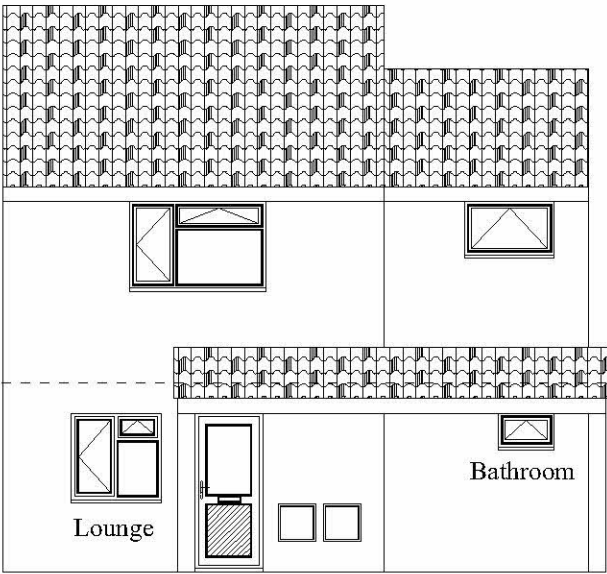

Existing front elevation

