


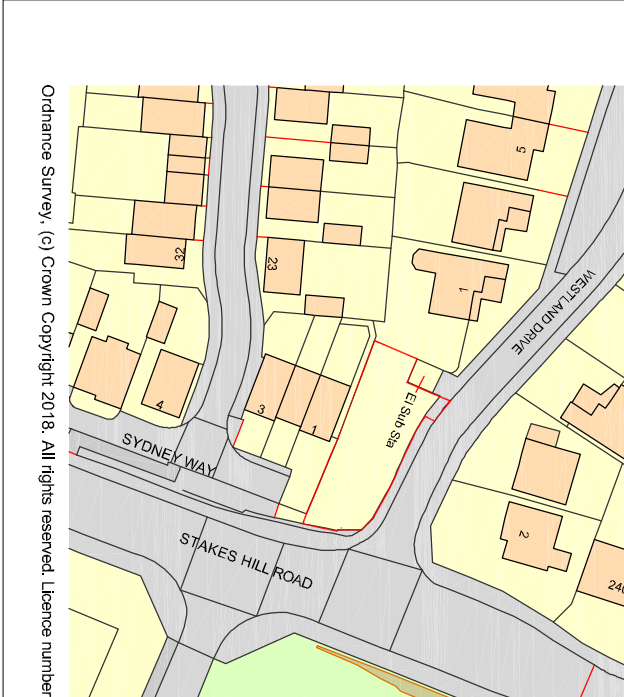


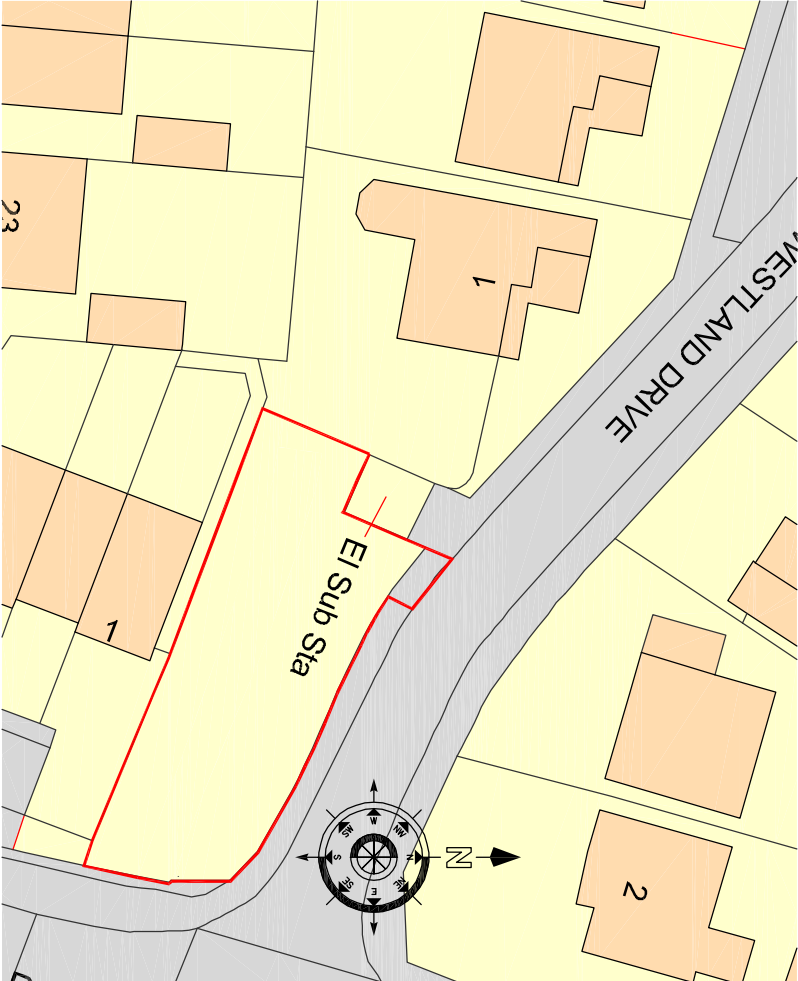


Ordnance Survey, (c) Crown Copyright 2018. All rights reserved. Licence number 100022432

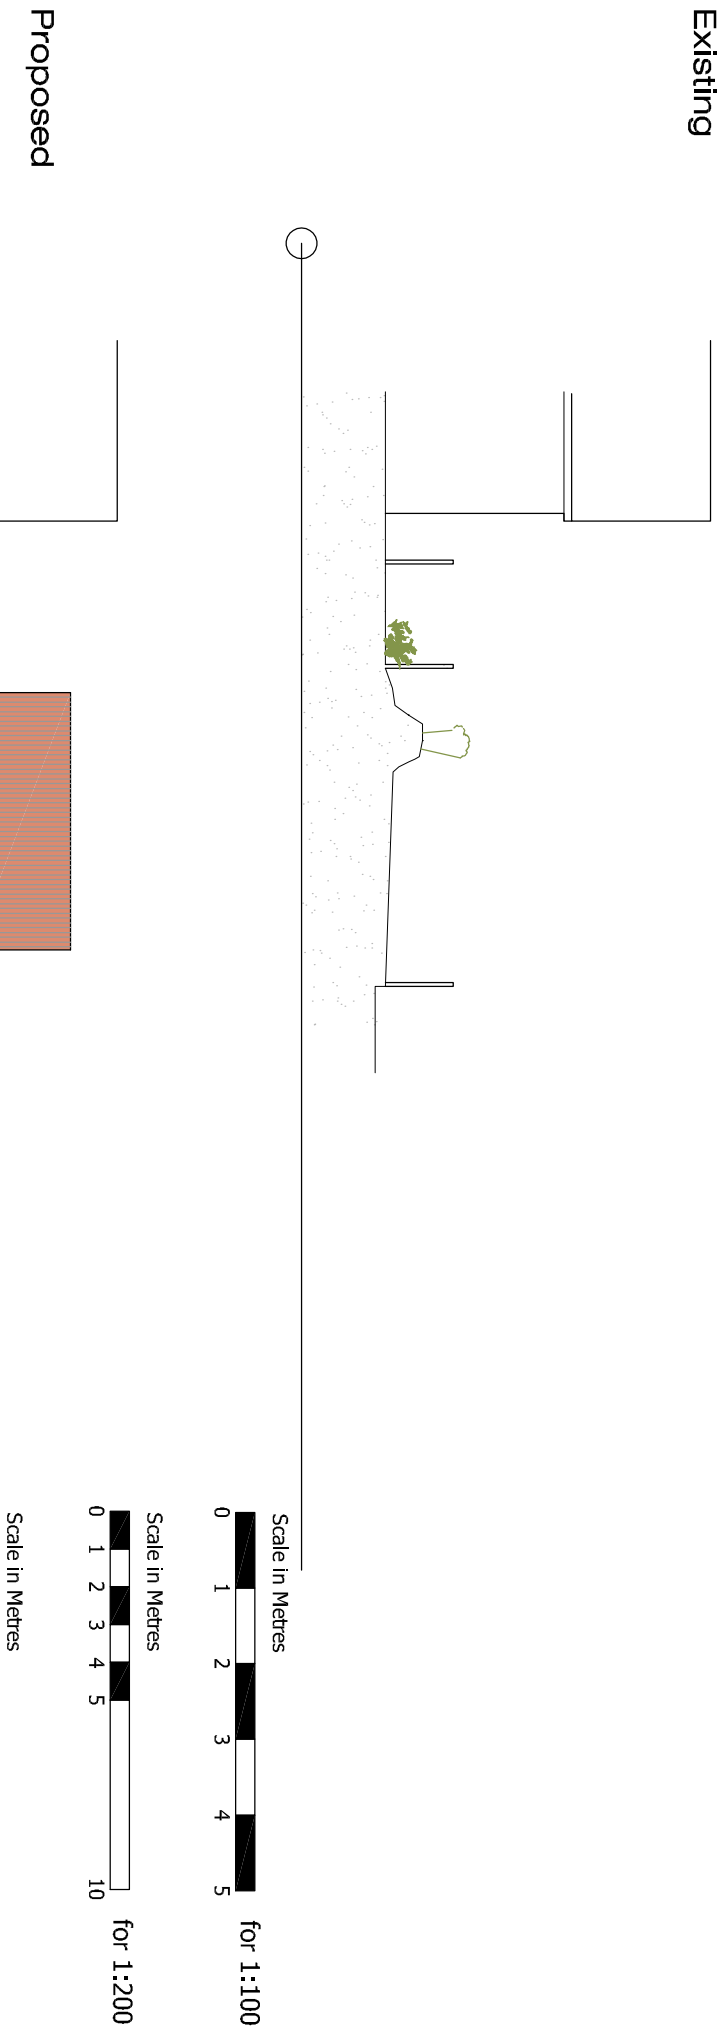

Proposed Floor Plans

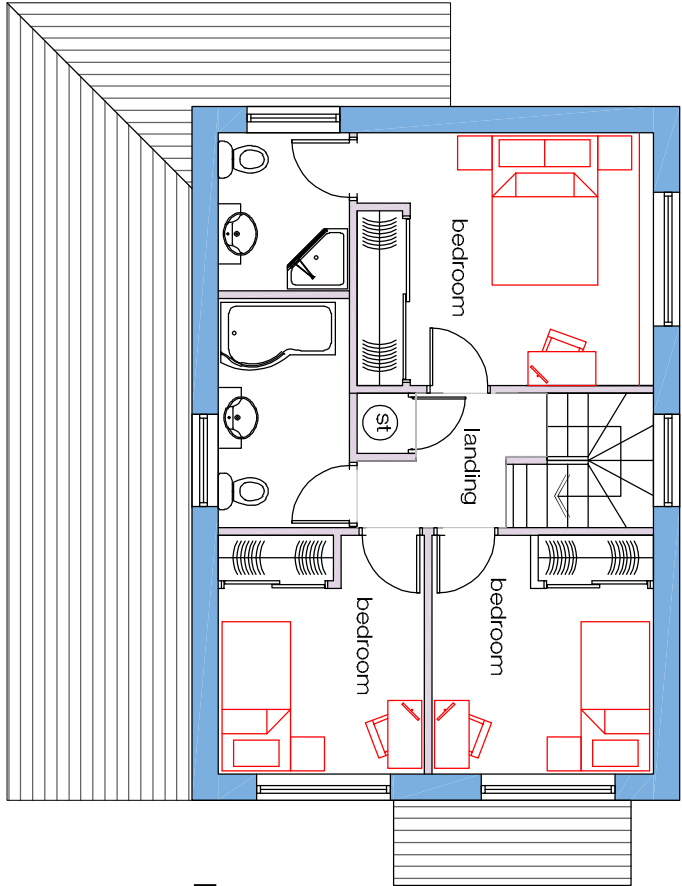

Proposed First Floor

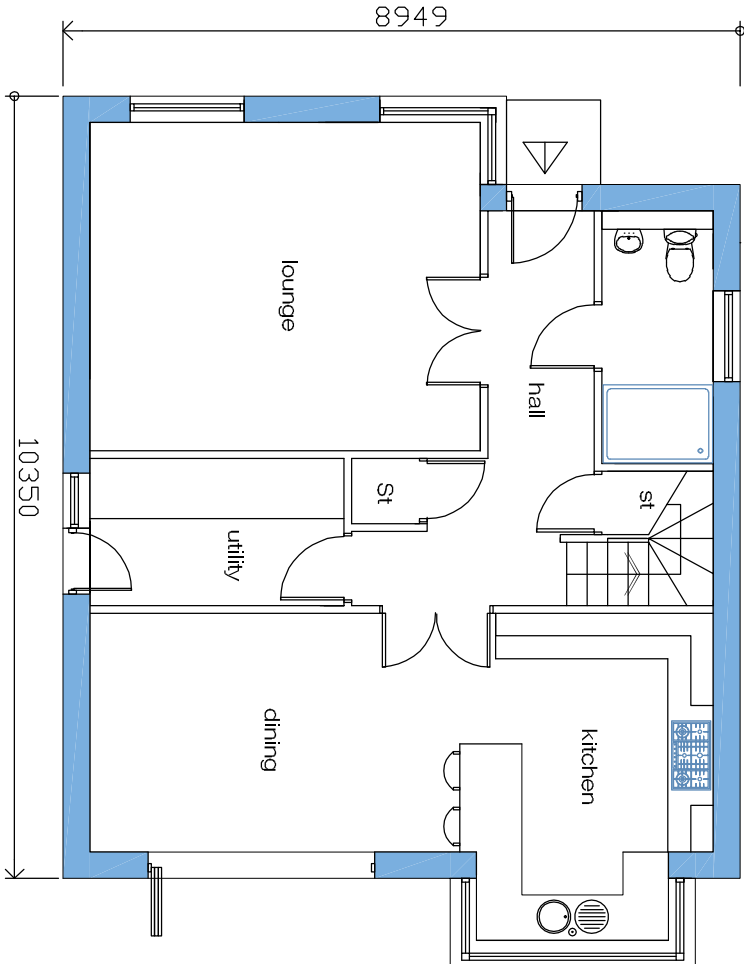

Proposed Ground Floor

GIA 128 m sq

Drawing Title:
Proposed Development

Project:
Land Adjacent
1 Westland Drive
Waterbooville

Drawn By	Date	SHEET SIZE	Approved By	Date
CRF	21/12/22	A2		
Drawing No.		Revision:	Scale:	
CFA FULL		BS	1/200-100	

PLANNING

Chris Flint Associates Ltd
CHARTERED SURVEYORS - PROJECT MANAGERS
DEVELOPMENT CONSULTANTS

2 Emerald Close Waterbooville Hants PO7 8NZ
t: 023 92 432484 f: 023 92 338554
Email: chrisflintassociates@gmail.com