




Existing

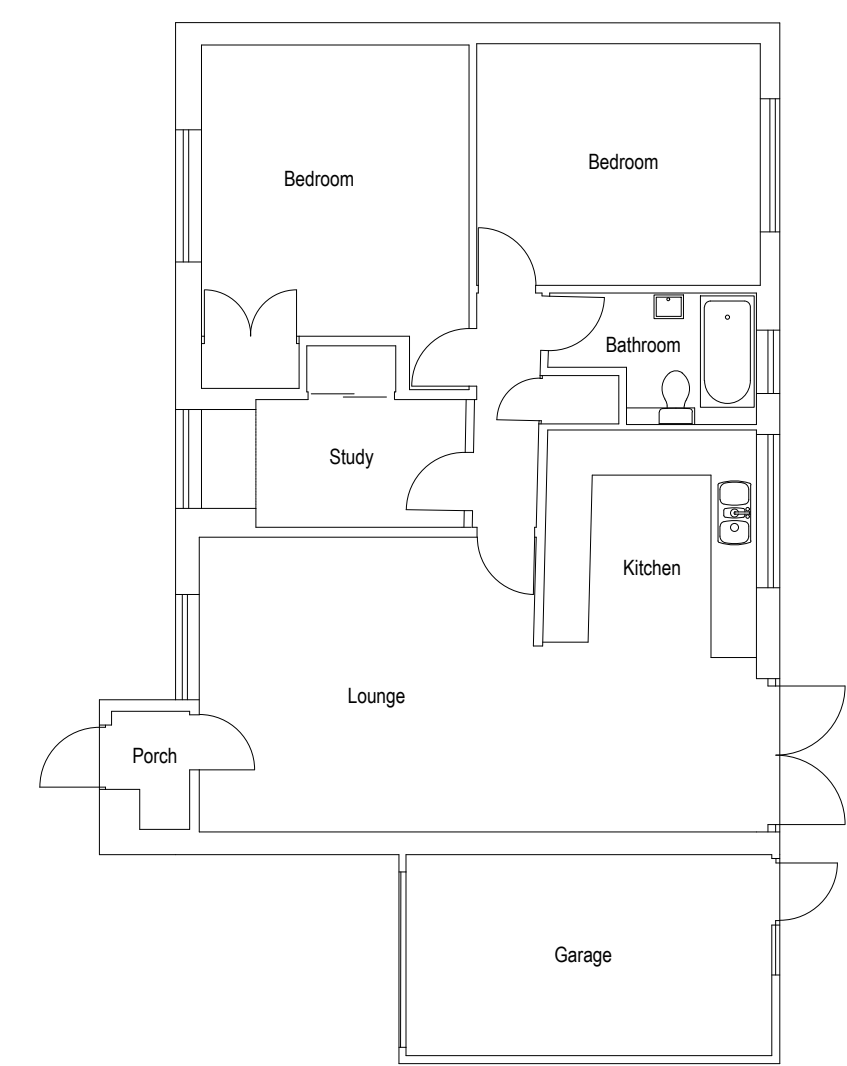


Existing Ground Floor Plan
(scale 1:100)

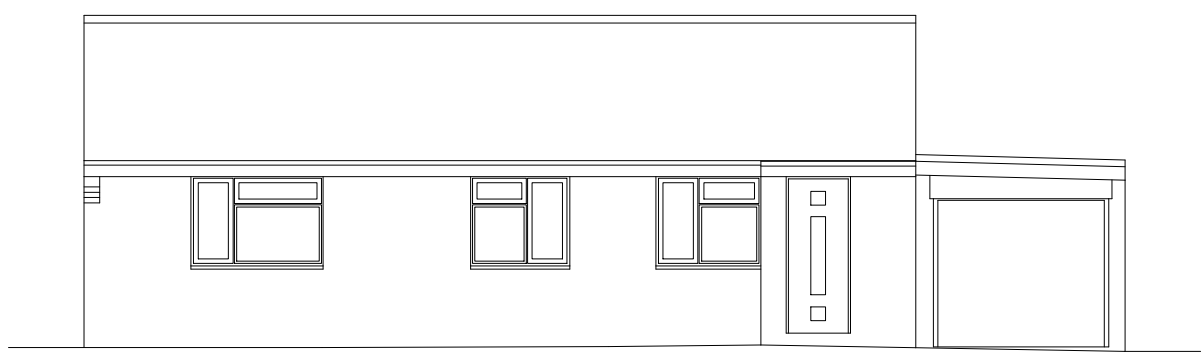


Existing Front Elevation (scale 1:50)

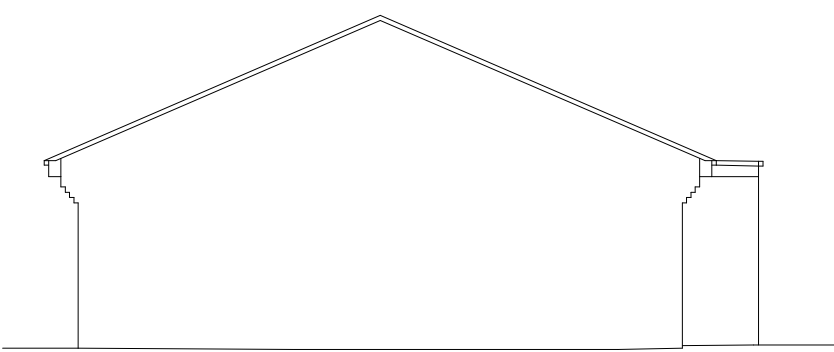


Existing Side Elevation (scale 1:50)

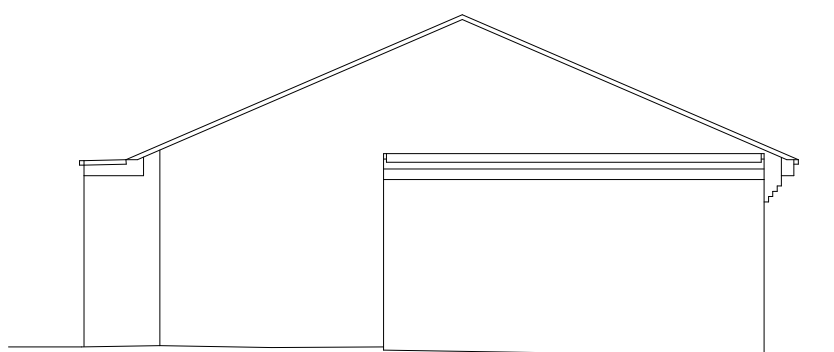


Existing Side Elevation (scale 1:50)

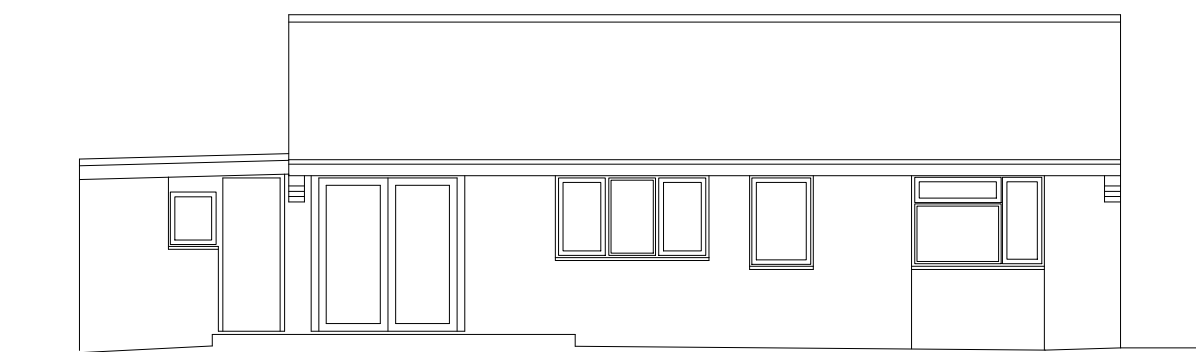

Existing Rear Elevation (scale 1:50)

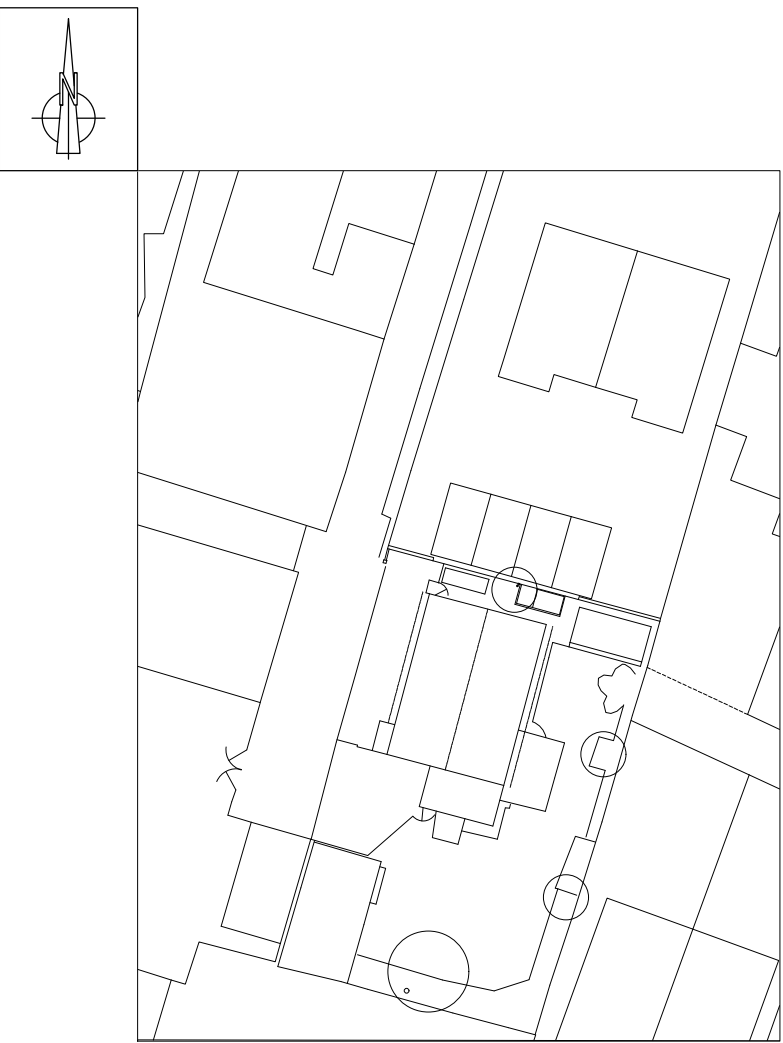


Existing Site Layout
(scale 1:500)

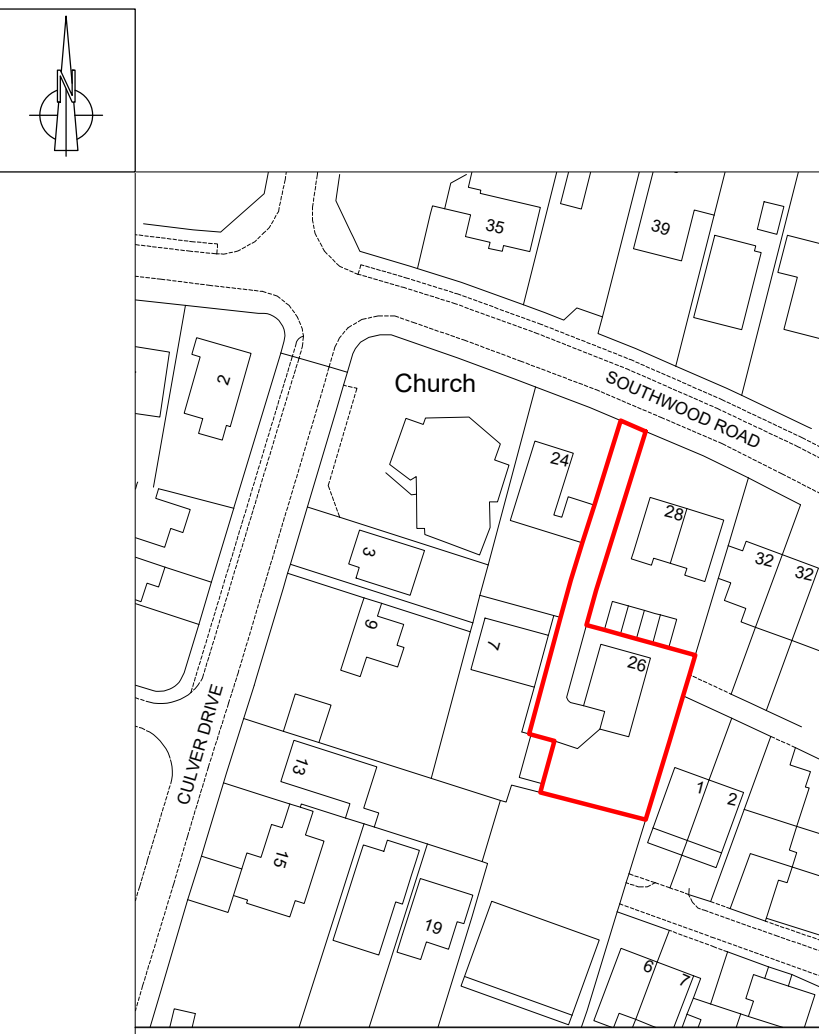


Location Plan
(scale 1:1250)

Location Plan
(scale 1:1250)


Proposed

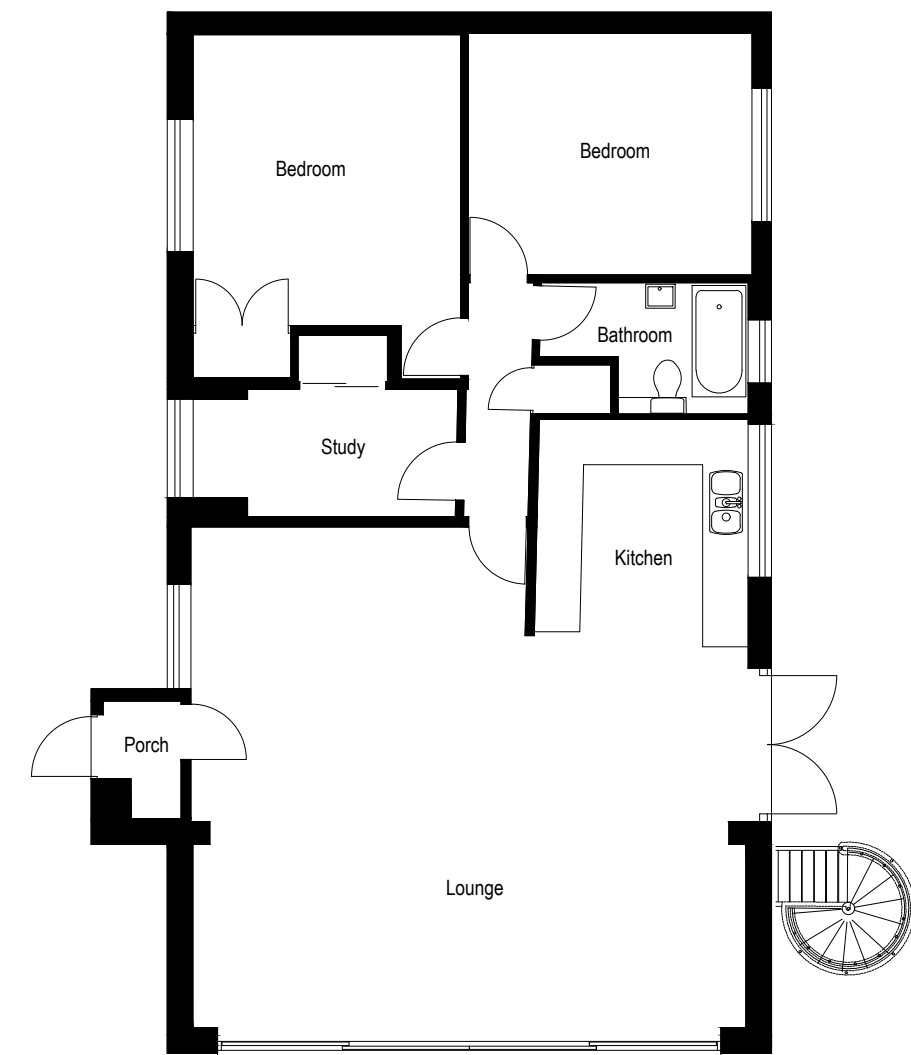


Proposed Ground Floor Plan
(scale 1:100)

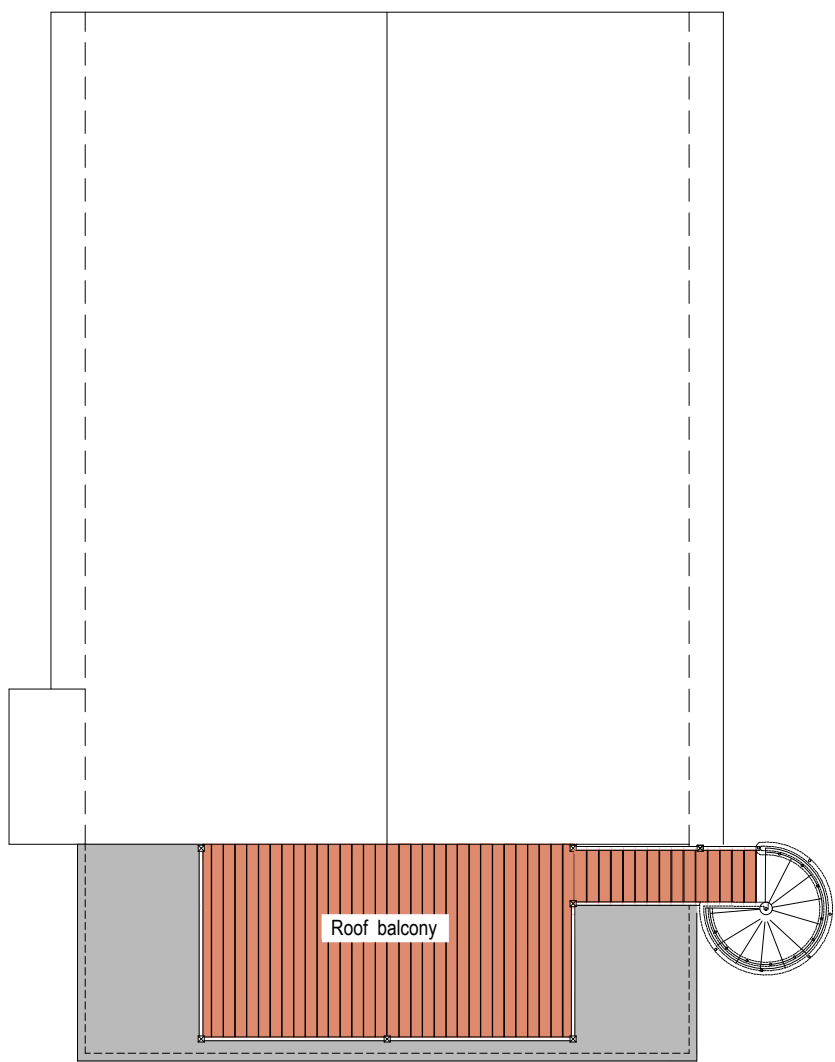


Proposed Roof Plan (scale 1:100)

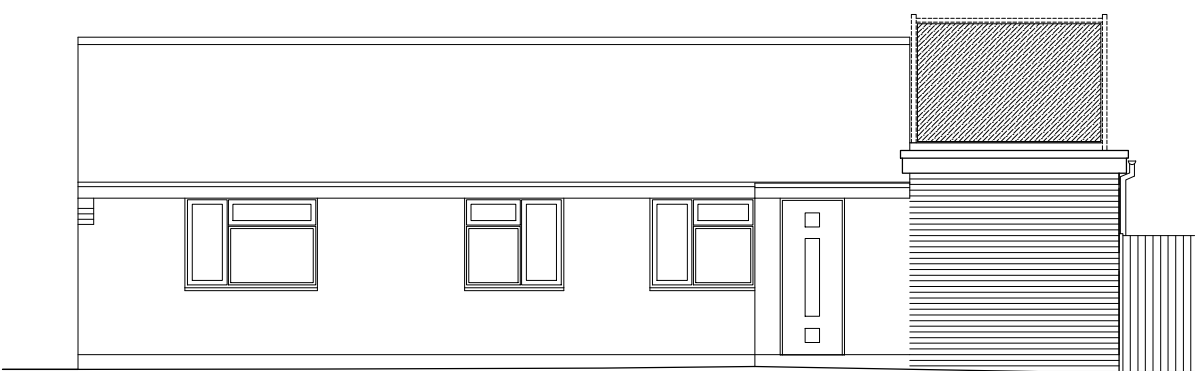


Proposed Front Elevation
(scale 1:100)

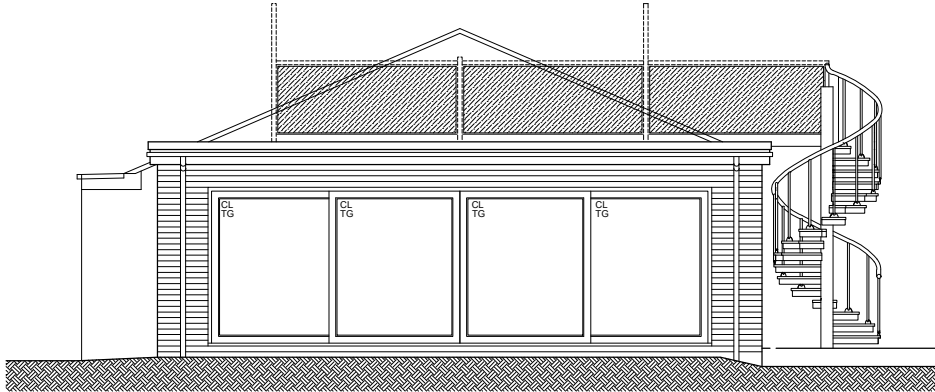


Proposed Side Elevation
(scale 1:100)

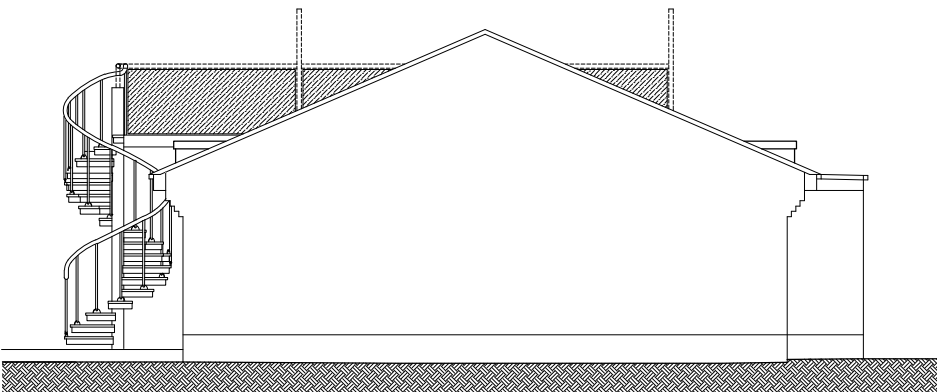




Proposed Side Elevation
(scale 1:100)

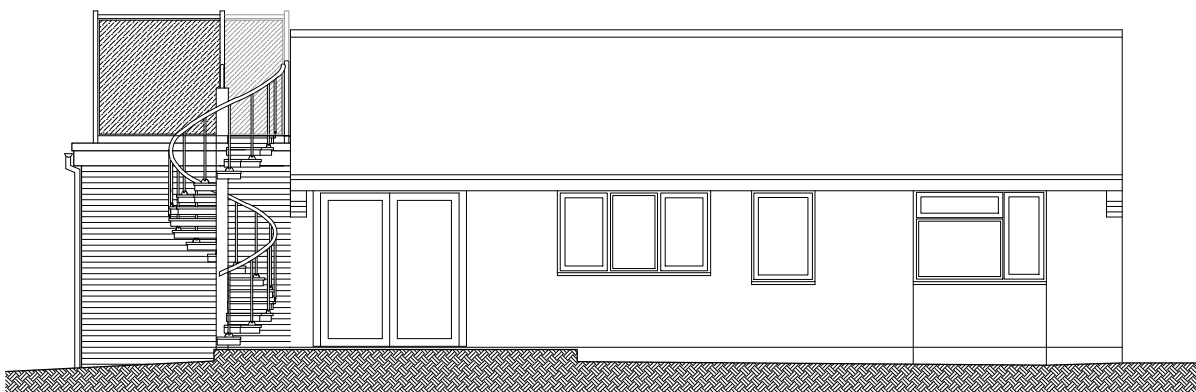

Proposed Rear Elevation
(scale 1:100)

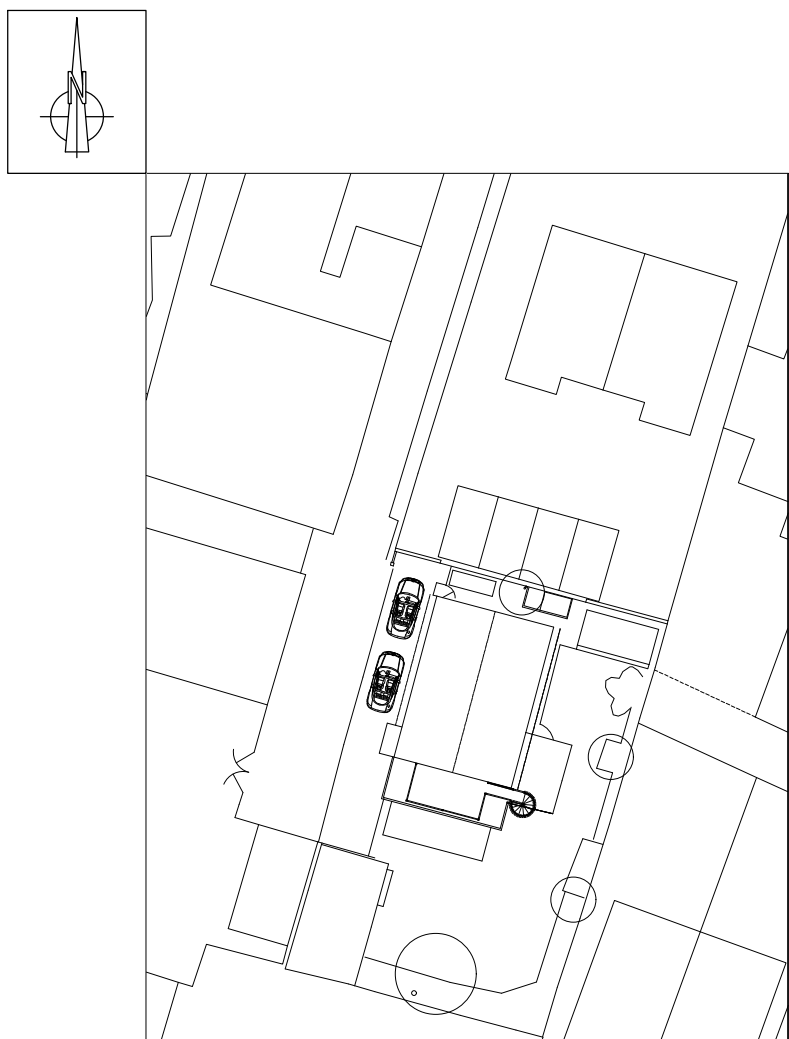

Proposed Site Layout
(scale 1:500)

   

Revisions:
A - Staircase amended - 13.09.2024
B - Balustrading height increased for privacy - 29.12.2024
C - Car parking spaces amended on plan - 16.01.2025

			
CLIENT Mr & Mrs Barnes			
SITE 26 Southwood Road, Hayling Island			
TITLE Planning - Proposed and Existing Plans			
SCALE Varies (A1)	DRAWING NO. KALO-0311-1000		REVISION C
DATE Aug 24			
DRAWN PDB	CHECKED PDB	Kalotec Limited, Camo Hall, Fareham, Hampshire, PO16 8AB Telephone: 01329 227 424 Email: info@kalotec.co.uk Website: www.kalotec.co.uk	
COPYRIGHT © KALOTEC LIMITED			