

NOTES:
This drawing is the copyright of
EDWARD CAUSH + ASSOCIATES
All dimensions must be checked on site prior to the commencement of construction
and the Architect notified of any discrepancy. Figured dimensions are to be used in
preference to scaled dimensions. The Local Planning Authority may scale from this
drawing as the only exception. No deviation from the drawing will be permitted without
the written consent of the Architect.

Transmittal Set ID	Revision ID	Change Name	Date
08	01		19/01/2024
10	A	Planning 02/04/2024	02/04/2024
11	B	Planning	30/04/2024
15	C	Planning REVISIONS	18/10/2024

PURPOSE OF ISSUE
INFORMATION
DESIGN
TENDER
CONSTRUCTION

EDWARD CAUSH + ASSOCIATES
ARCHITECTS
11 SOUTHDOWN ROAD COSHAM PORTSMOUTH
PO6 2EB
phone 023 92 384477
fax 023 92 381582
email: eca@south-down.demon.co.uk



CLIENT
Mr & Mrs P A Munday

JOB TITLE
Fiscal House
2 Havant Road
Emsworth
Hampshire
PO10 7JE


DRAWING TITLE
Plans as Proposed & West Elevation
Conversion Two
PHASE 3

SCALE
1:100 @ A2
DATE
06/11/2023
DRAWN BY
EC
CHECKED BY

DRAWING NUMBER	LAYOUT ISSUE	DRWG REVISION
12:1089:L(2-)-502	09	C

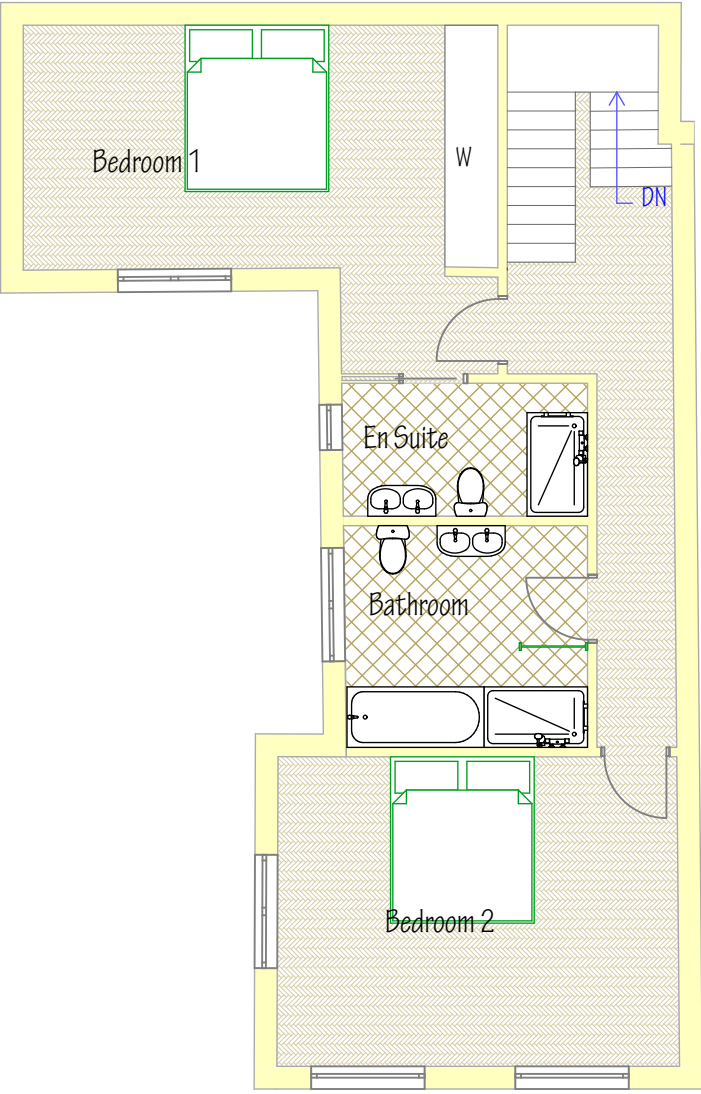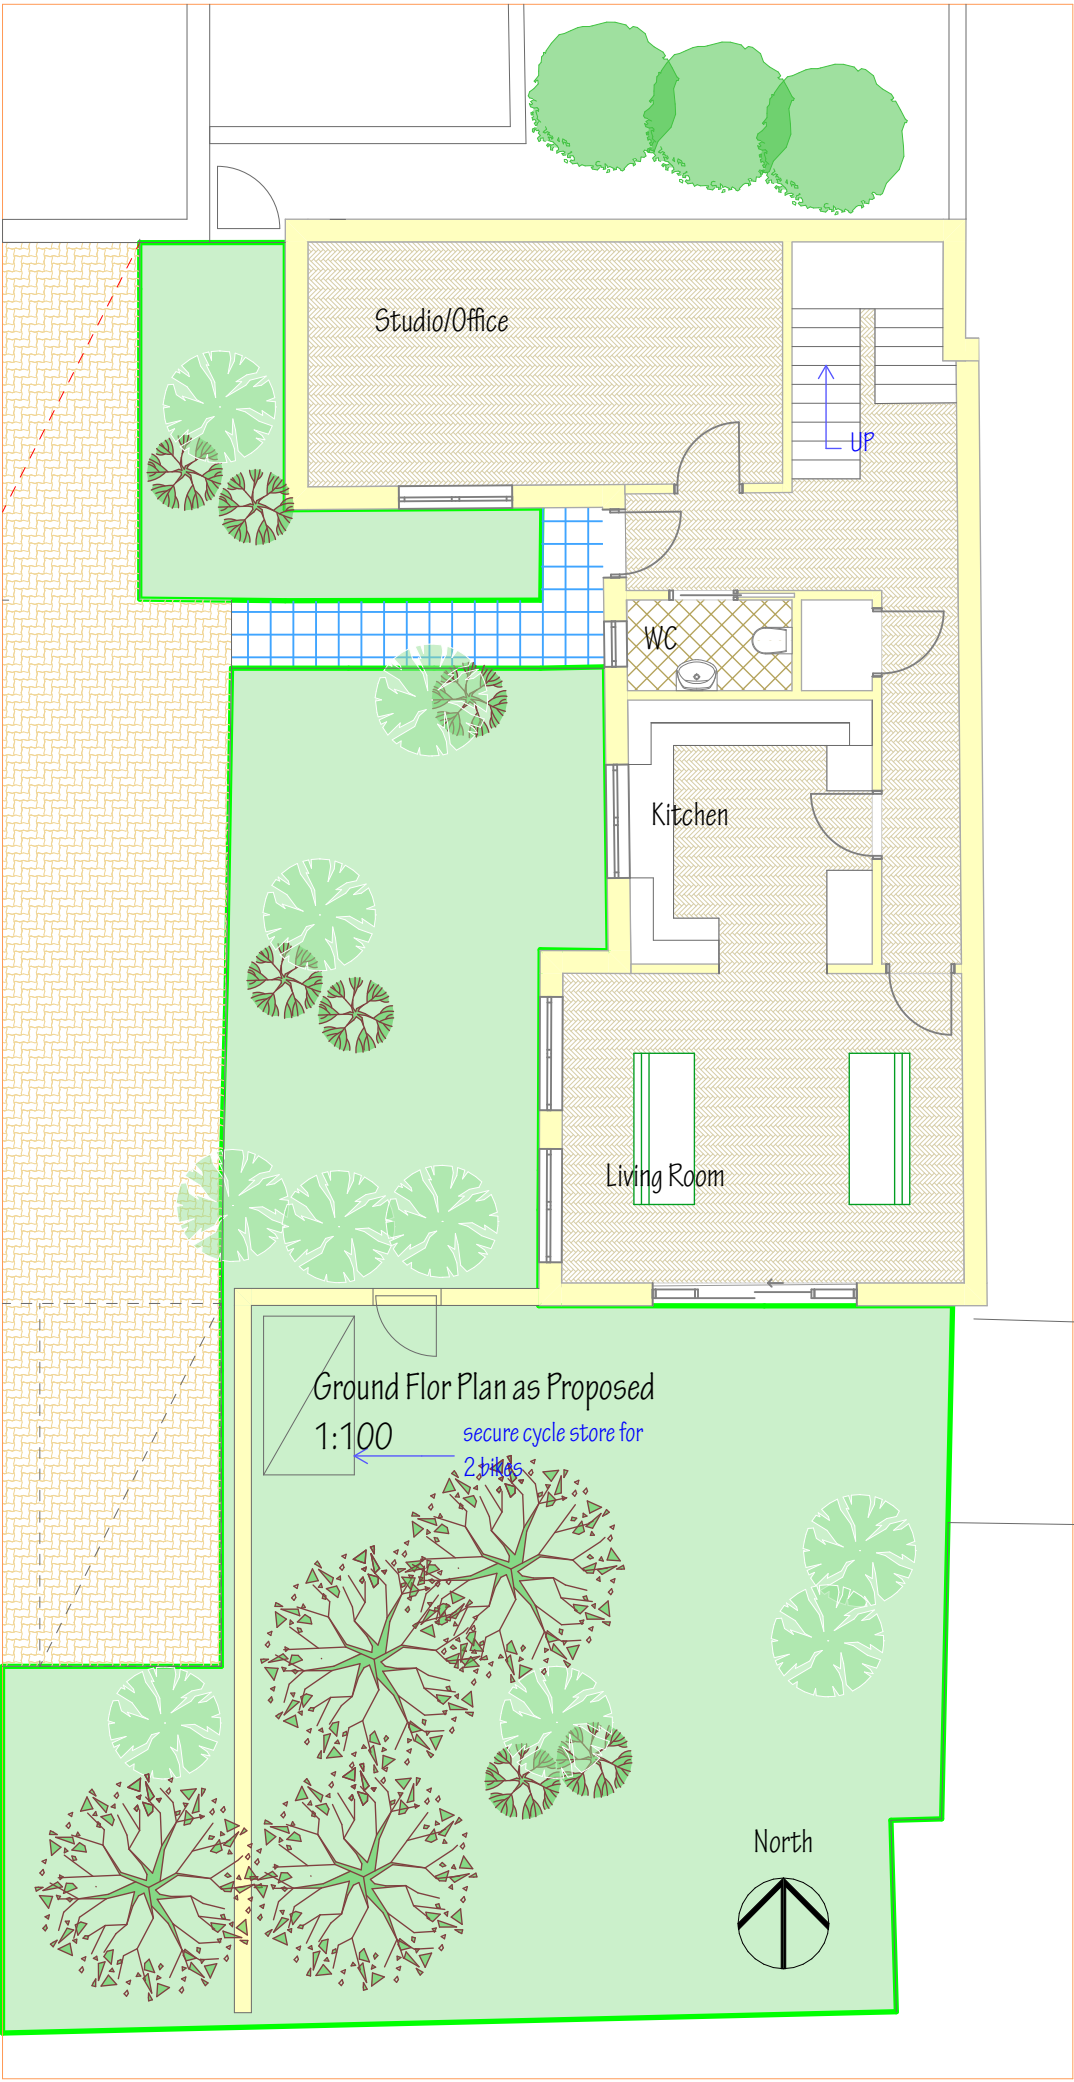

First Floor Plan as Proposed
1:100
North

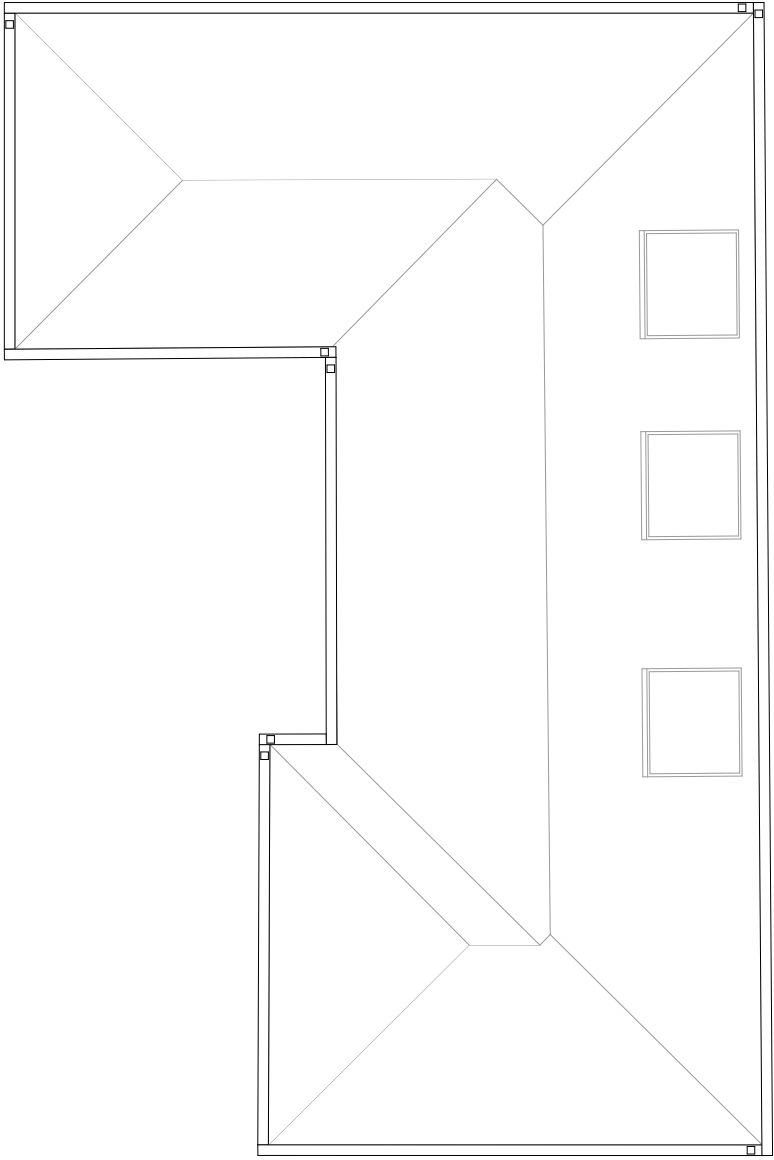

Roof Plan as Proposed
1:100
North



West Elevation as Proposed
1:100