



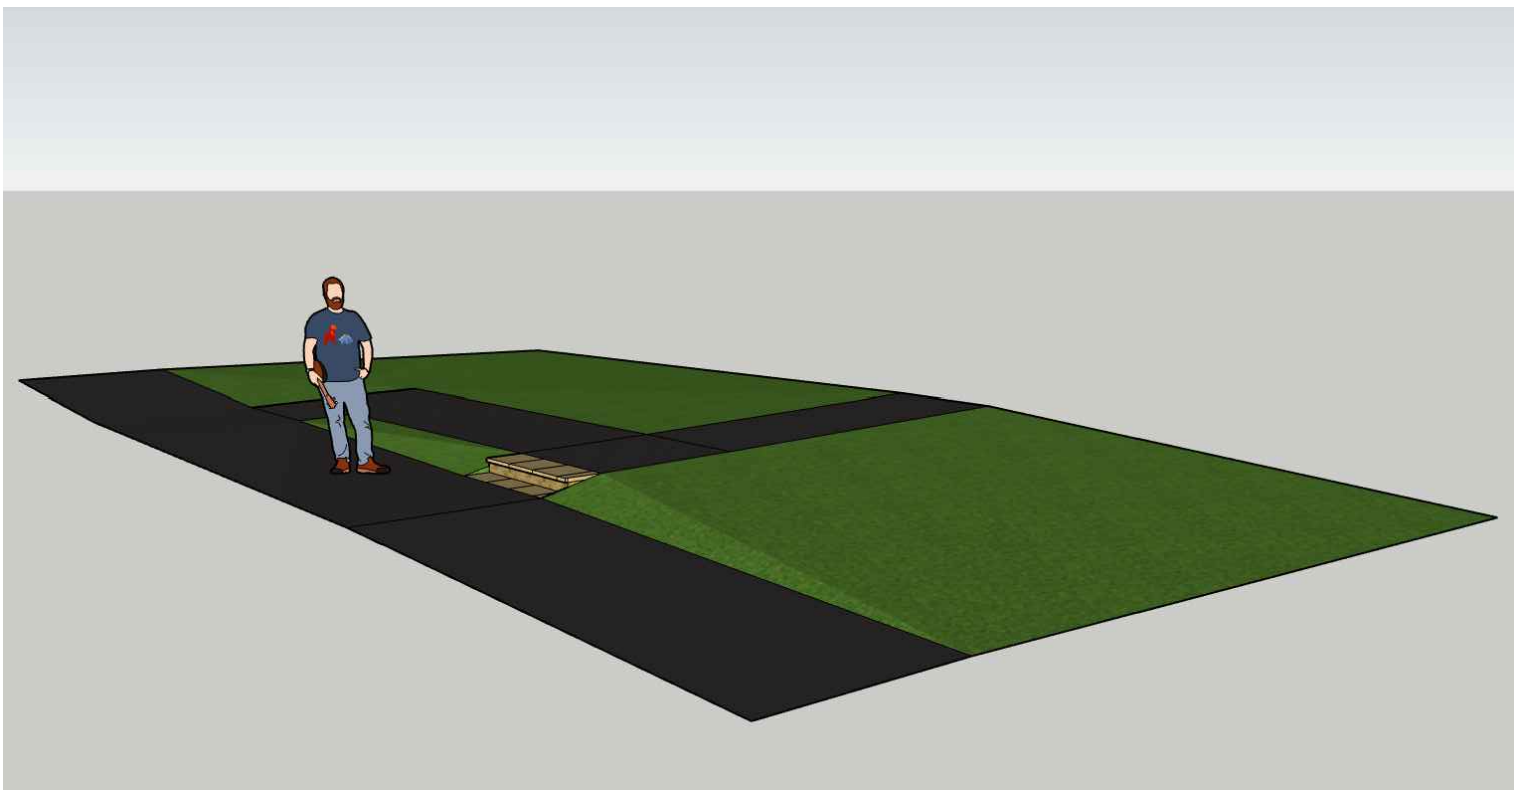


Proposed Footpath Ramp
3D Perspective
(No planting)




Proposed Footpath Ramp
3D Perspective
(Planting)

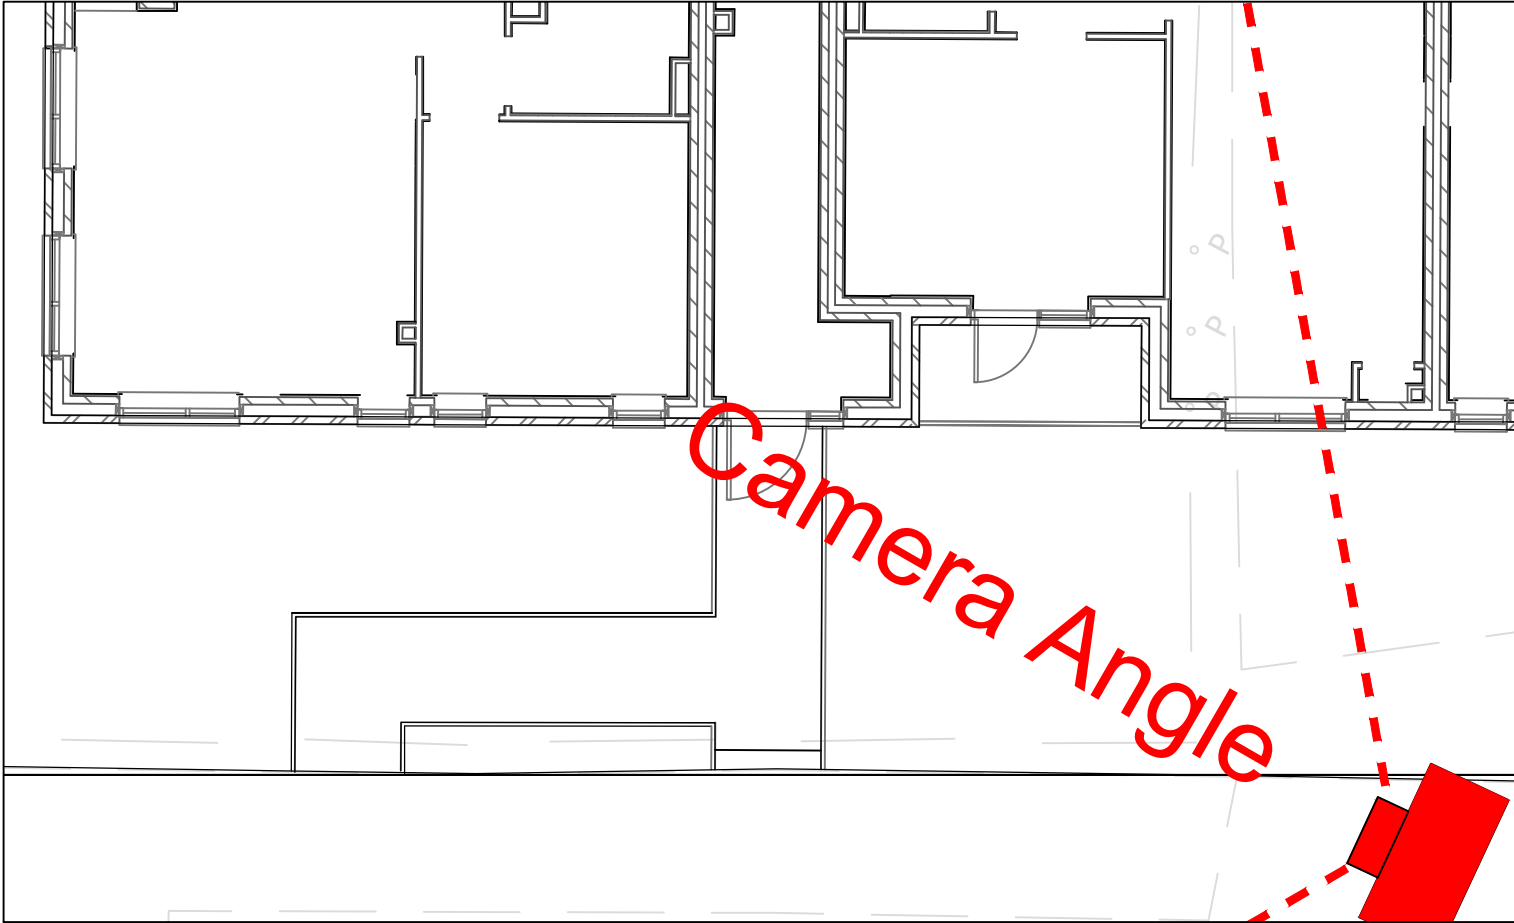


Camera Angle

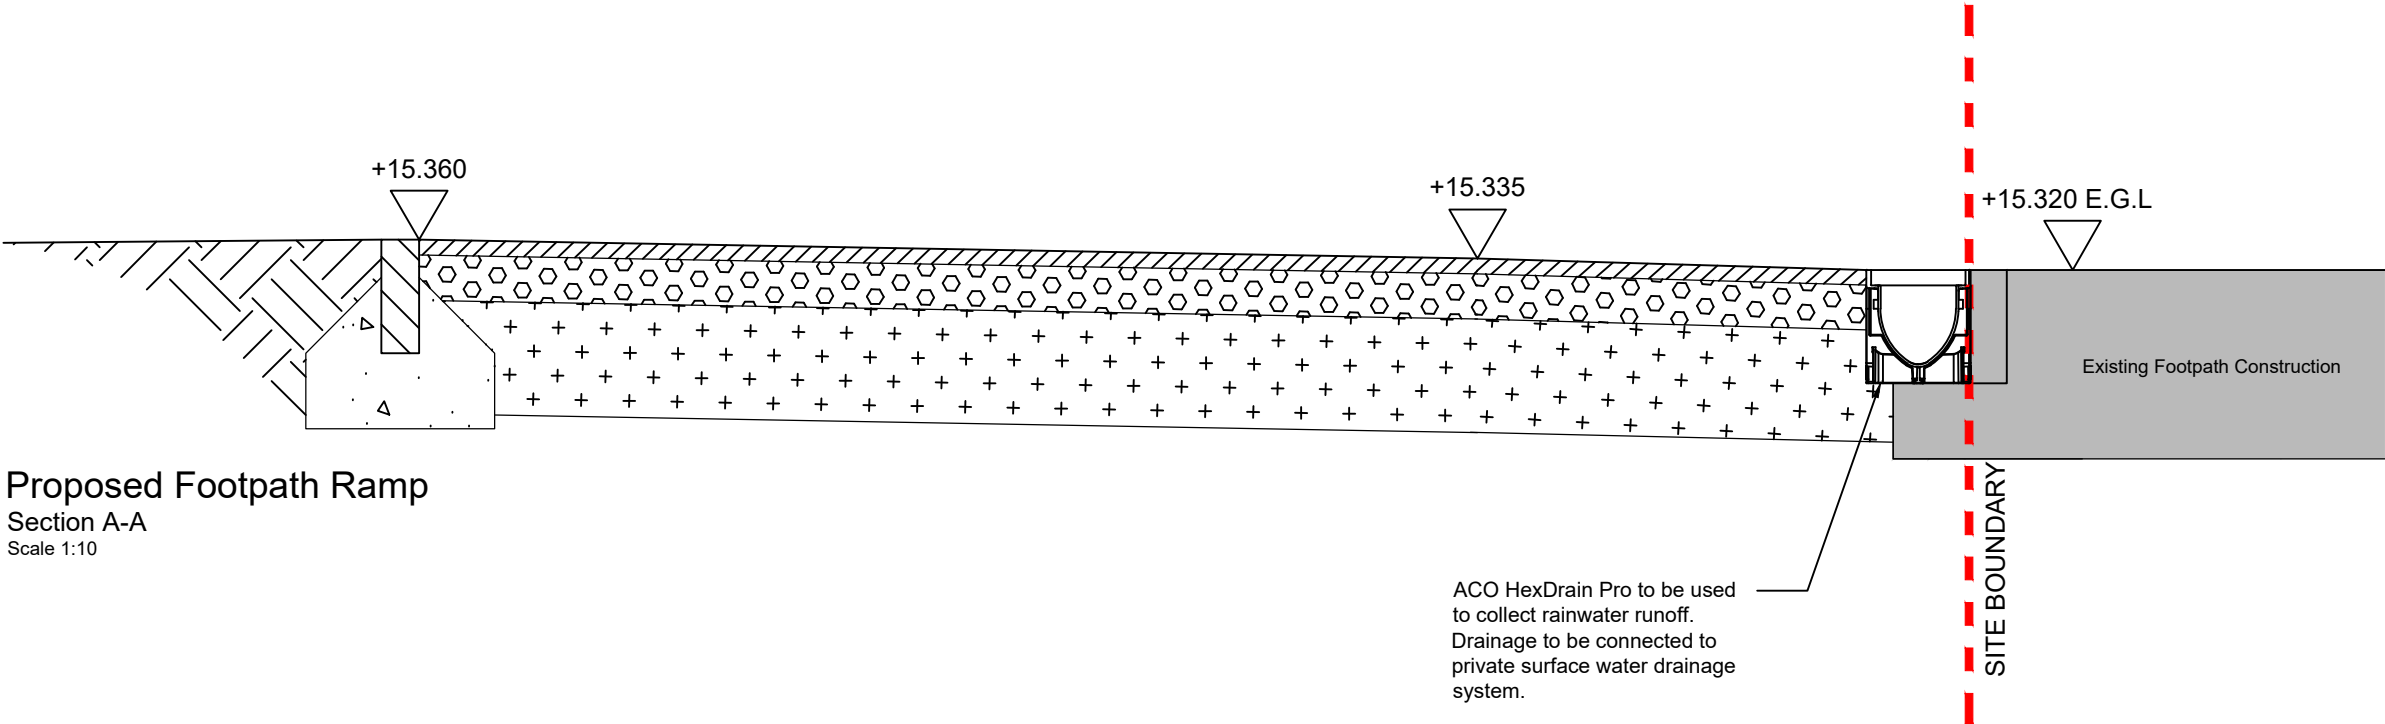


Proposed Footpath Ramp
Section A-A
Scale 1:10

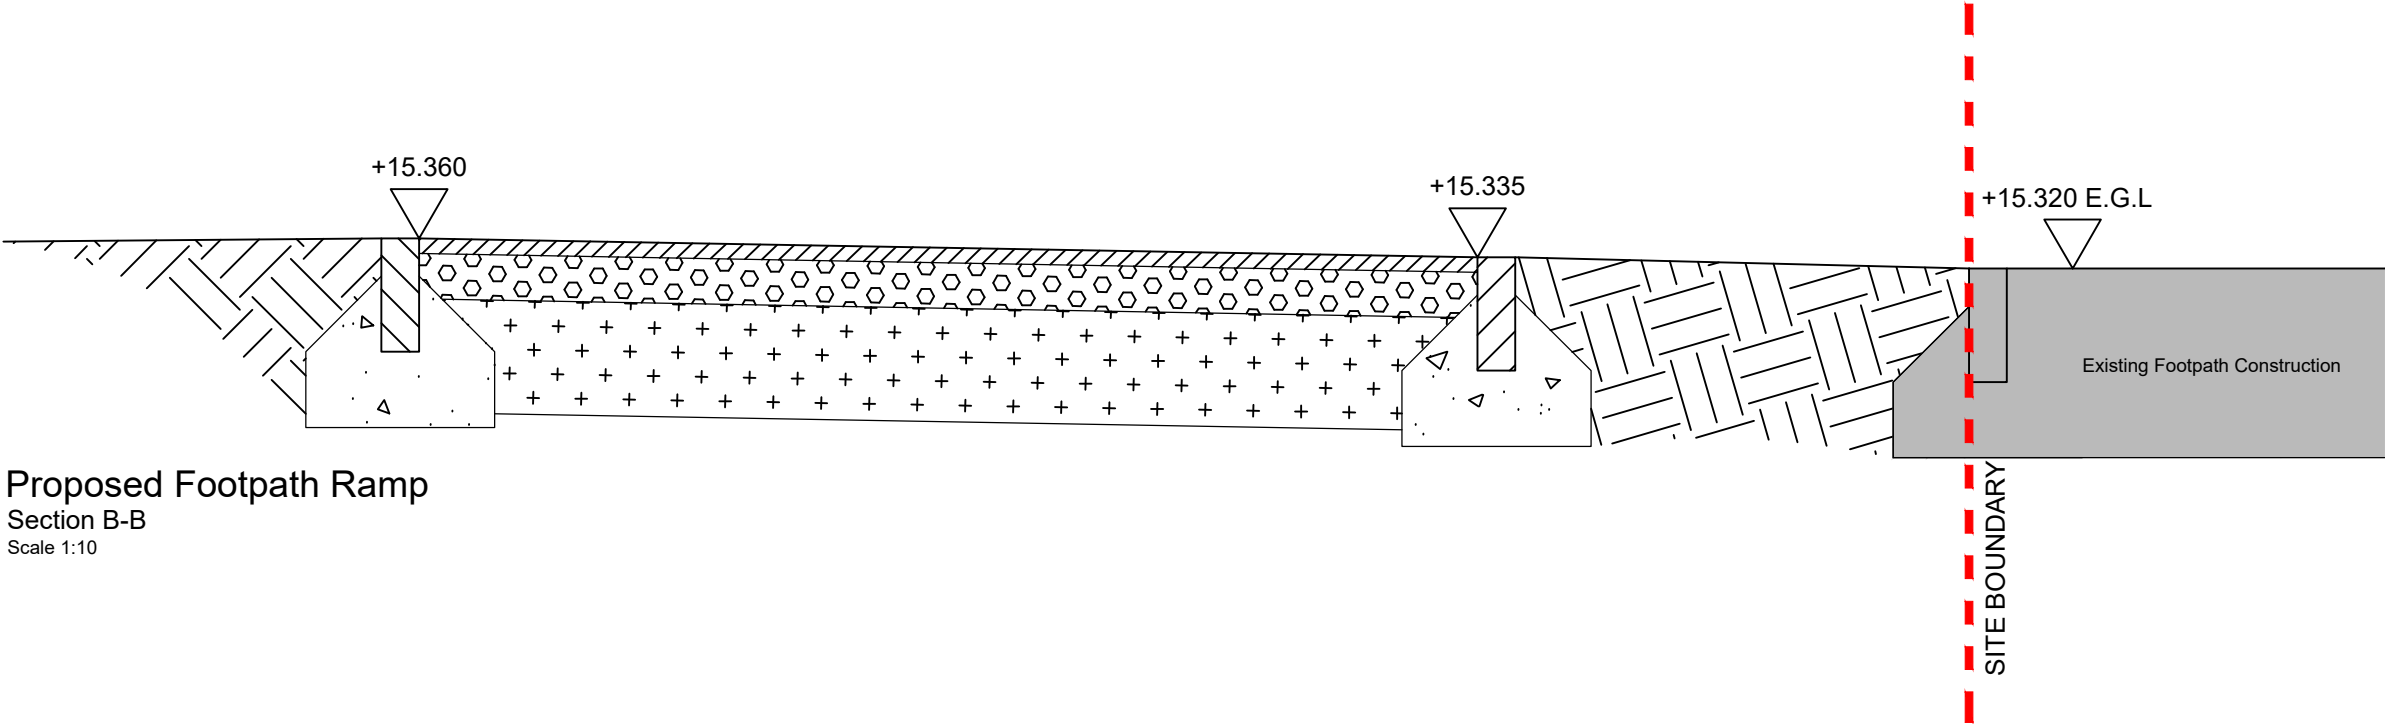


Proposed Footpath Ramp
Section B-B
Scale 1:10

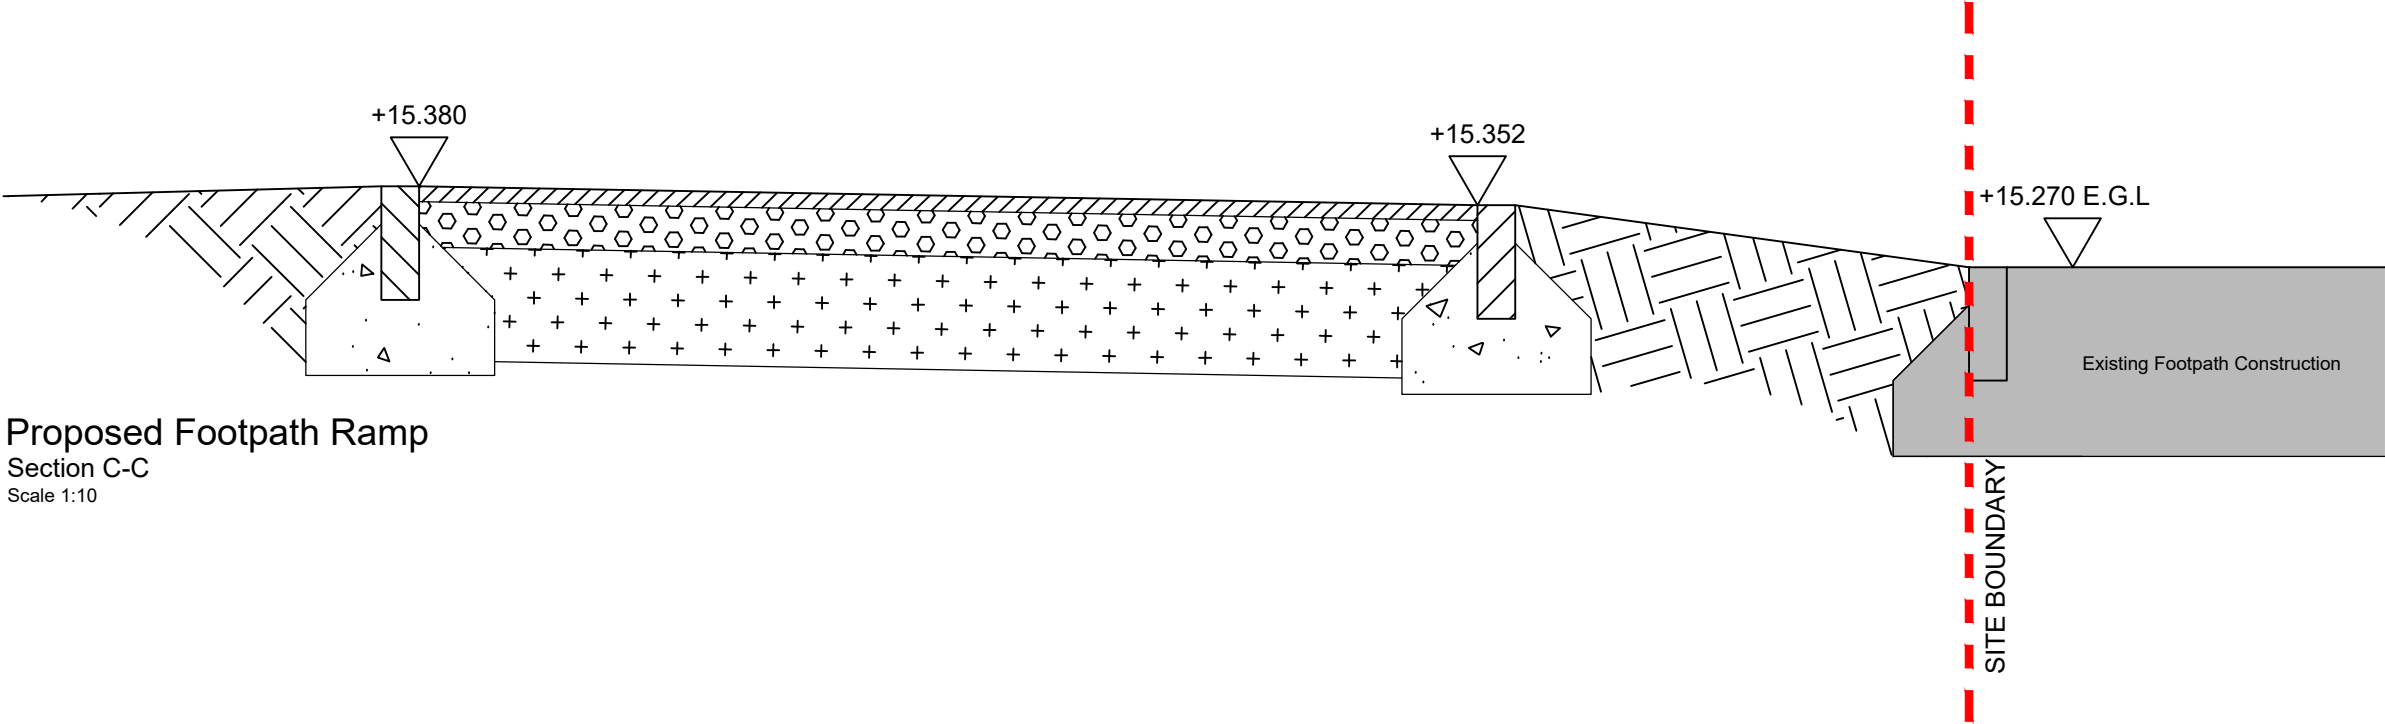

Proposed Footpath Ramp
Section C-C
Scale 1:10

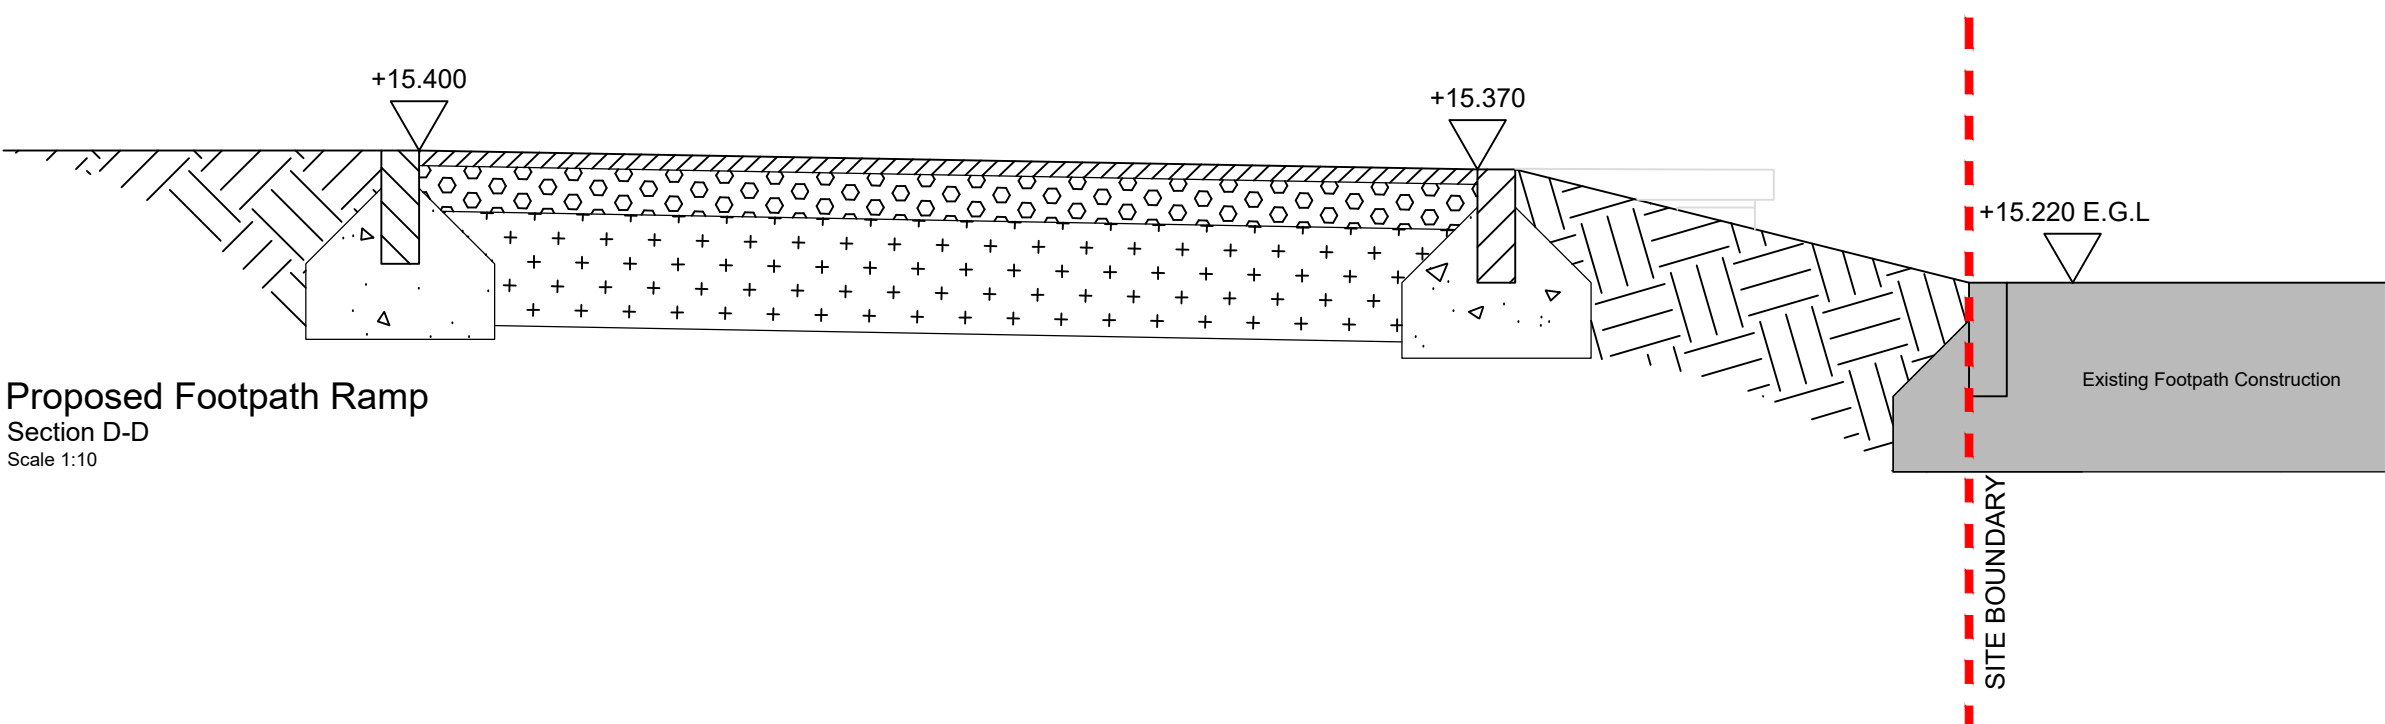

Proposed Footpath Ramp
Section D-D
Scale 1:10

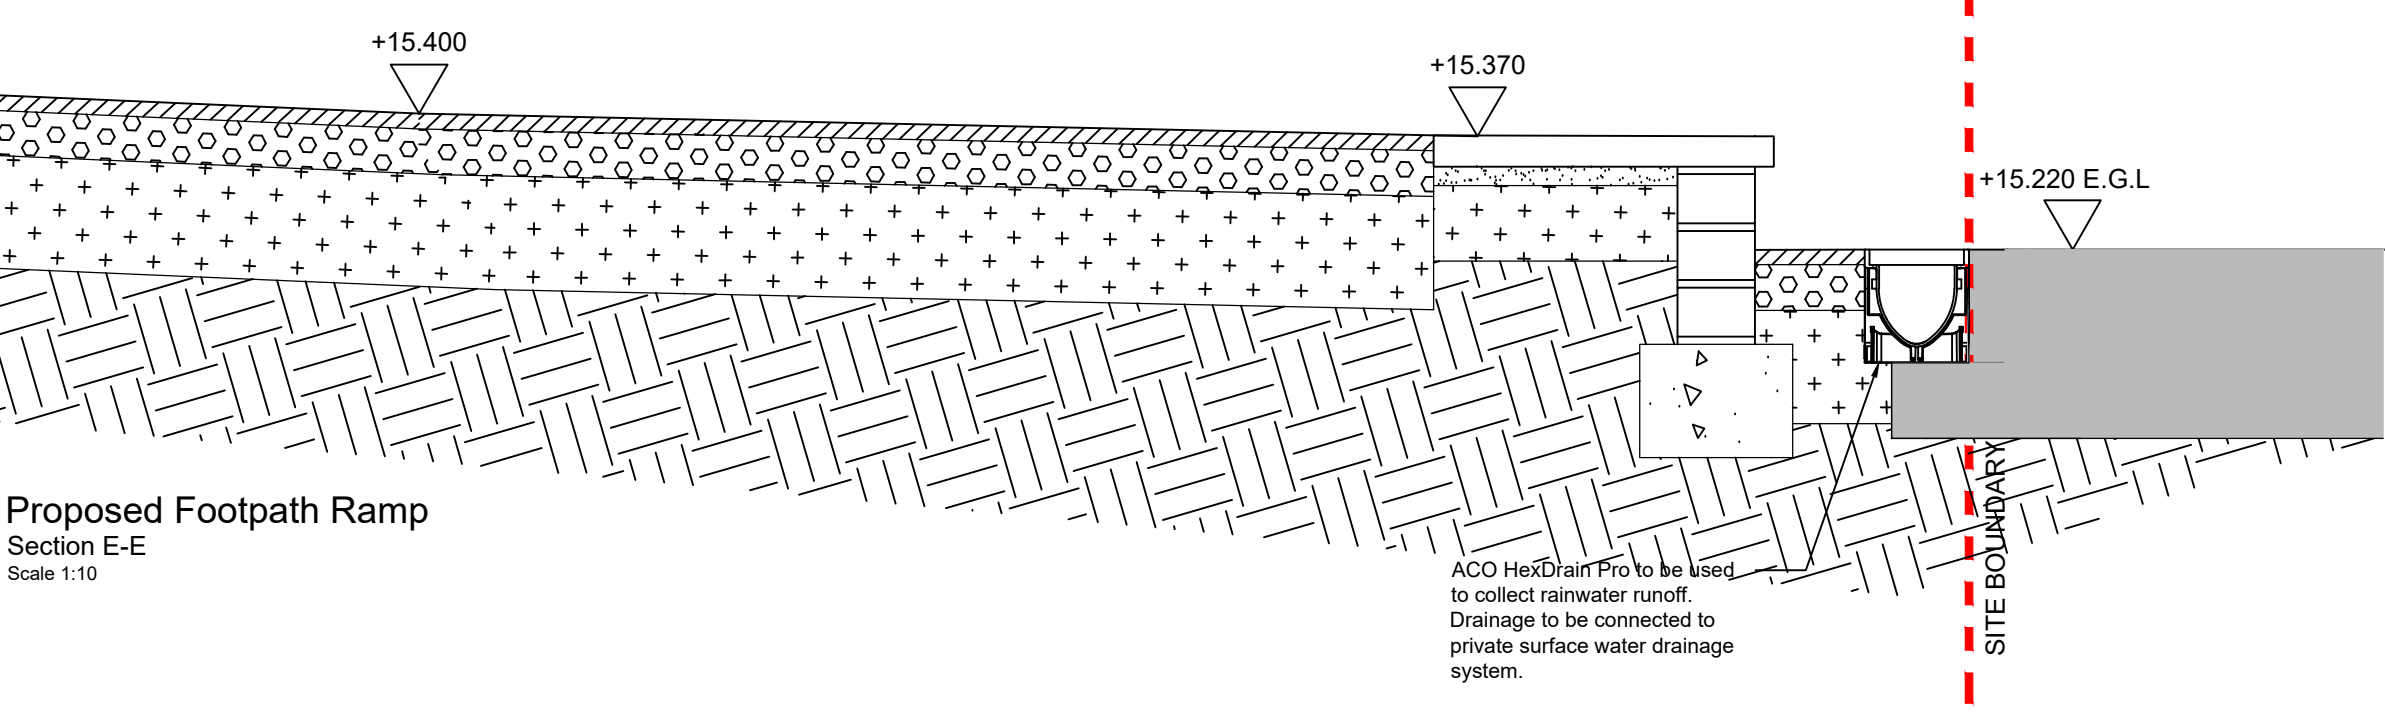


Proposed Footpath Ramp
Section E-E
Scale 1:10



REVISIONS				
Rev	Description	Revised By	Checked By	Date
A	ACO Drainage channel added	AT	JC	30.10.24

Key

Mortar	25mm CLASS (iii) MORTAR
SURFACE COURSE	AC 6 DENSE SURF 20mm THICKNESS 100/150 PEN BITUMEN TO BS 594987:2015+A1:2017 AND PD 6691:2015+A1:2016, BS EN 13108 & BS EN 13043
BINDER COURSE	AC20 DENSE BIN 60mm THICKNESS 100/150 PEN BINDER TO BS 594987:2015+A1:2017, PD 6691:2015+A1:2016, BS EN 13108 & BS EN 13043
SUB BASE	150mm THICKNESS TYPE 1 GRANULAR MATERIAL
FORMATION	

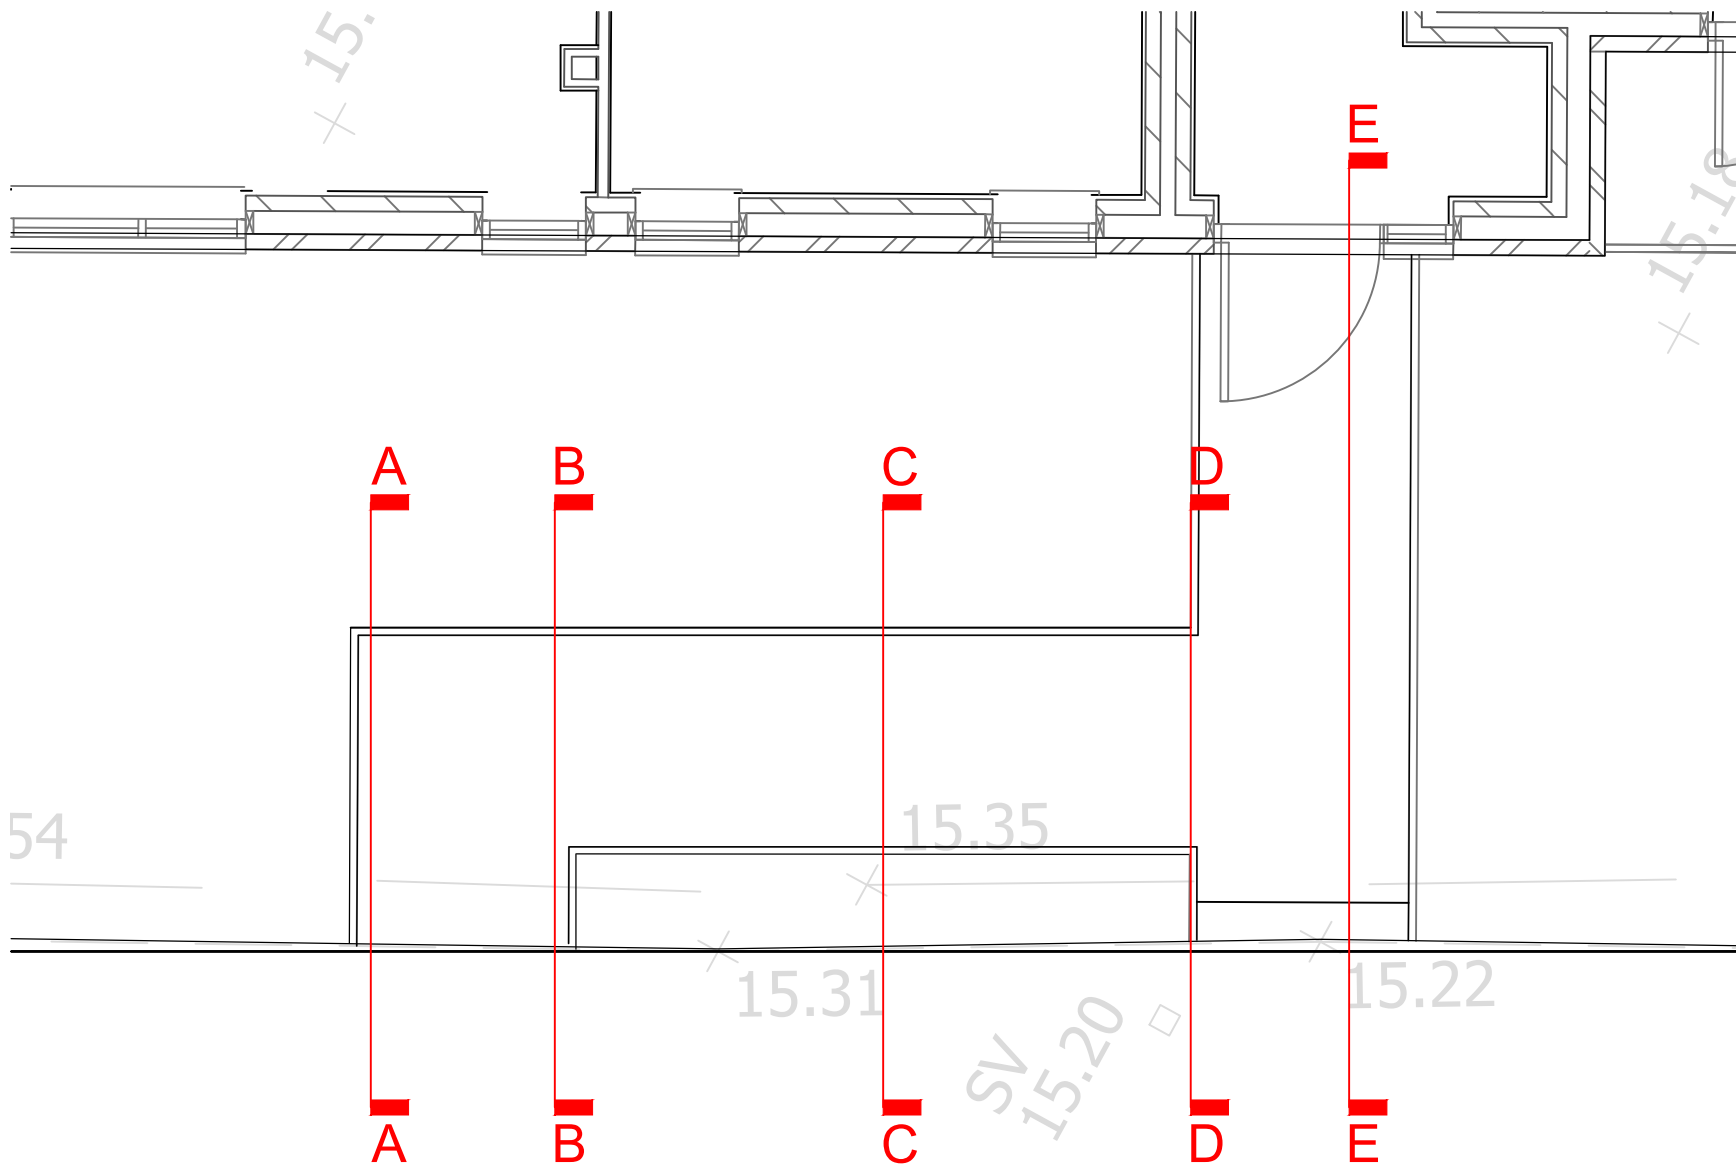

Site Plan
Section Lines
Scale 1:100

FOR INFORMATION

SCALE	DATE	DRAWN	CHECKED
As Shown	October 2024	AT	JC

DRAWING TITLE
Dunsbury Way
Footpath Sections

