




NOTE: All dimensions to be checked on site prior to commencement of any work
*** DO NOT SCALE FROM THIS DRAWING EXCEPT FOR THE PURPOSES OF DETERMINING A PLANNING APPLICATION***
Notify C.A of any discrepancies before ordering materials.
© Crown copyright and database rights 2021 Ordnance Survey 100019671

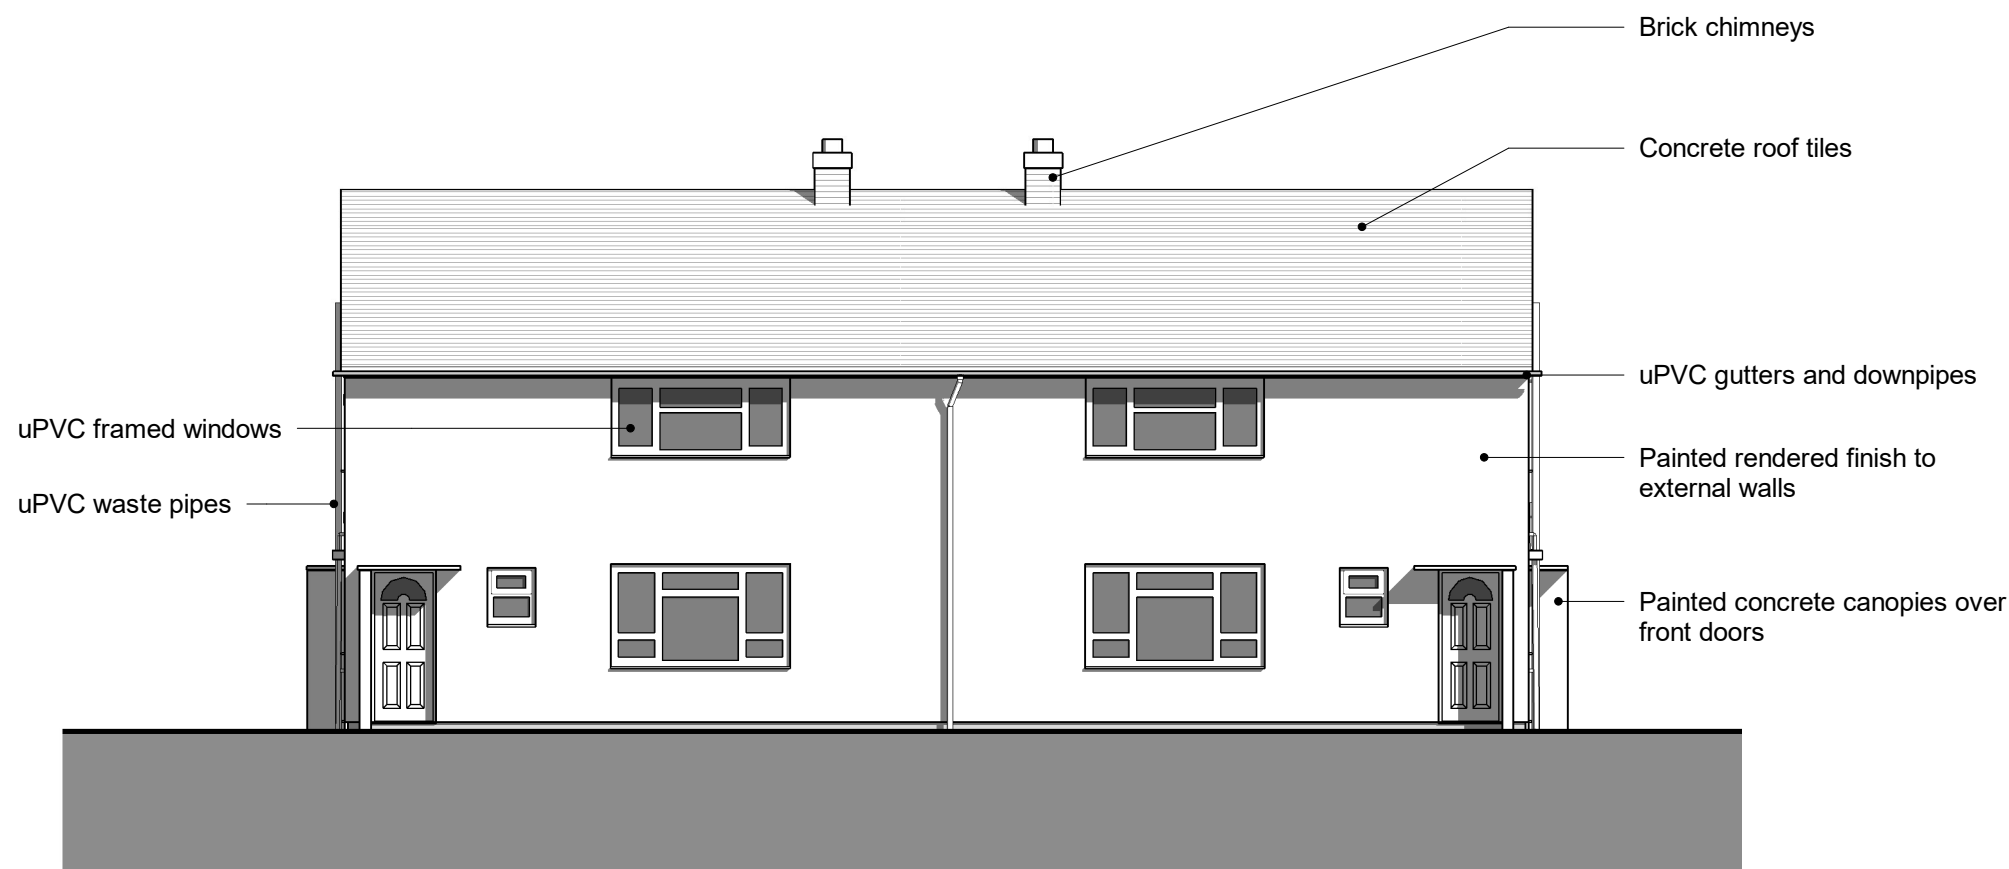


Front Elevation as Existing

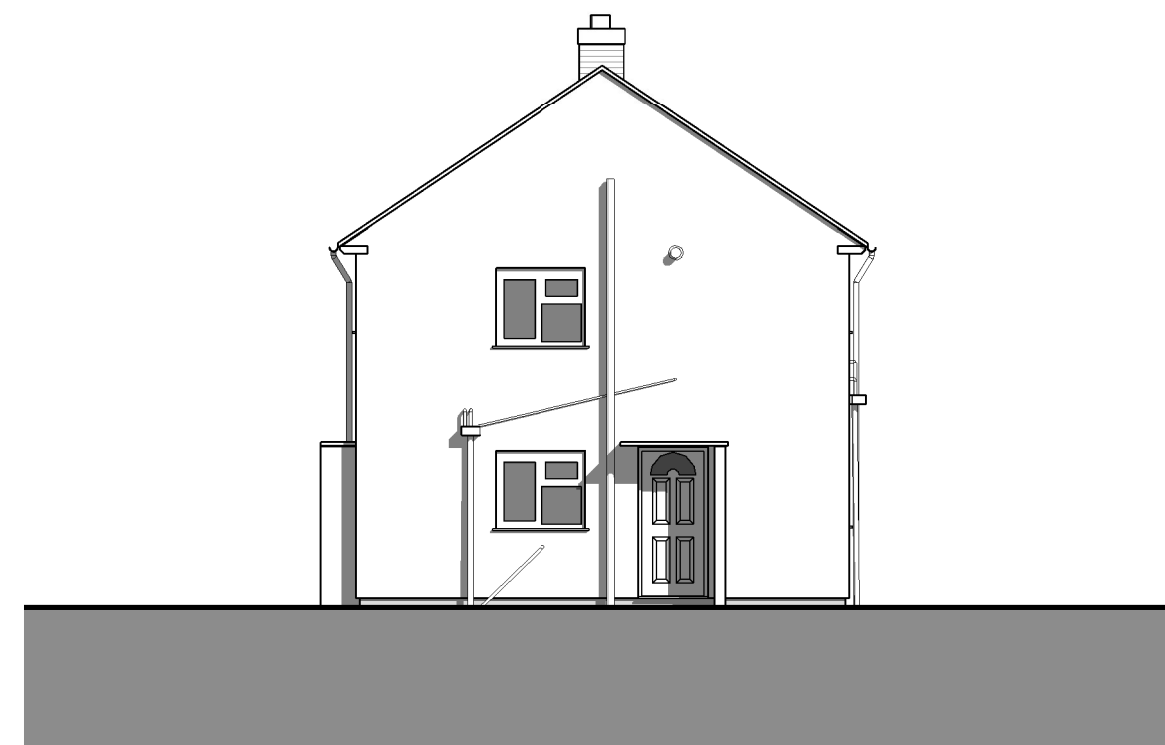

Right Side Elevation as Existing

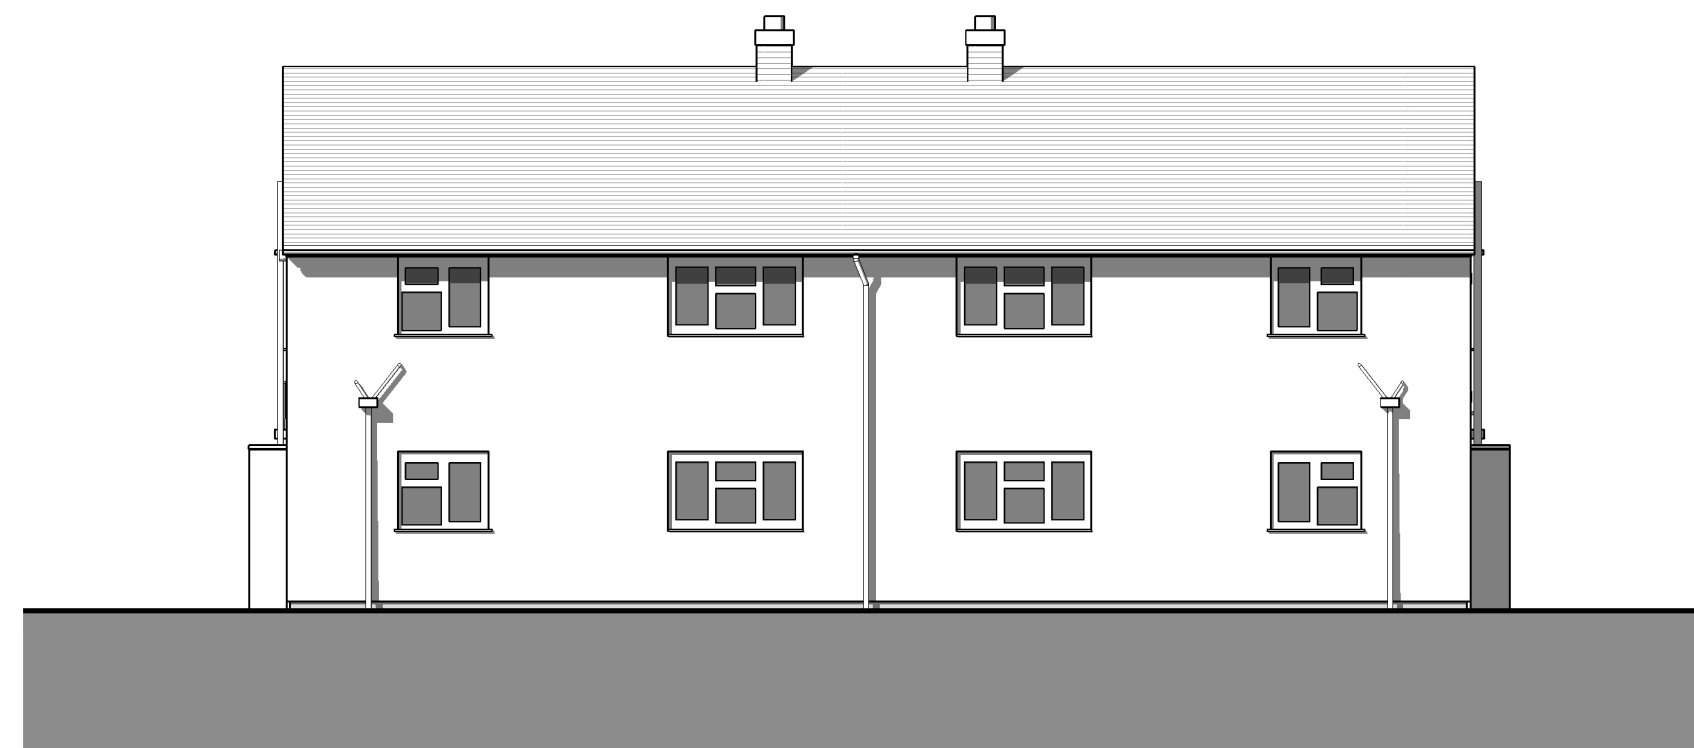


Rear Elevation as Existing

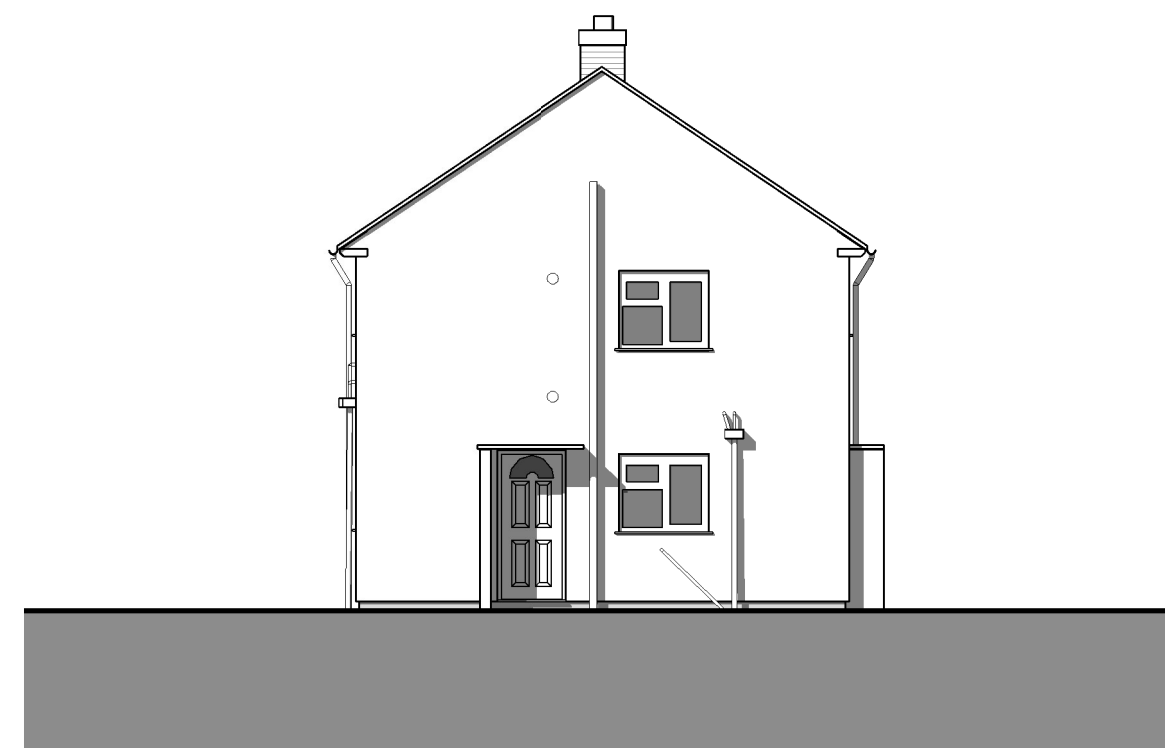

Left Side Elevation as Existing

Scale 1:100

 

Rev	Date	Revision Details (Amended By)	Approved By
Project			
Social Housing Decarbonisation Fund			
Drawing Title			
Typical No-Fines Flats Elevations as Existing			
Date		Scale @ A2	
24/05/24		1 : 100	
Housing, Neighbourhood & Building Services			
		JAMES HILL Head of Service	
Portsmouth CITY COUNCIL			
DEPARTMENTAL SECTION:			
ARCHITECTS GROUP - Andrew Malbon Principal Architect. Tel 023 92 834711			
Design/ Survey By		Drawn By	Checked By
DL / TN		CG	
Drawing No			
3810 / 1300 / P1			
SURVEY		DESIGN	☐
FEASIBILITY		TENDER	
INFORMATION		CONTRACT	
			WORKING DRAWING
			AS BUILT
			A.I.