



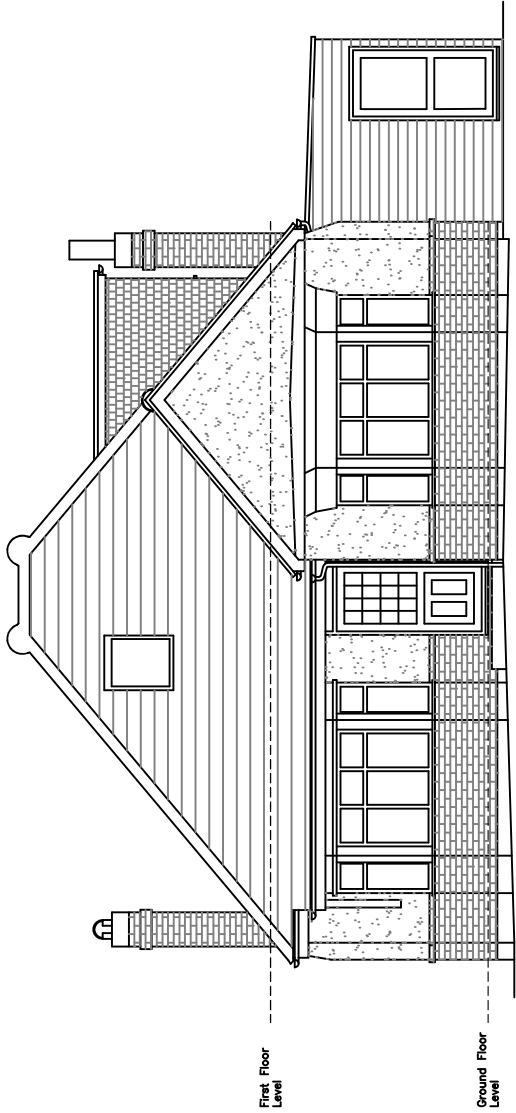

PROPOSED FRONT ELEVATION

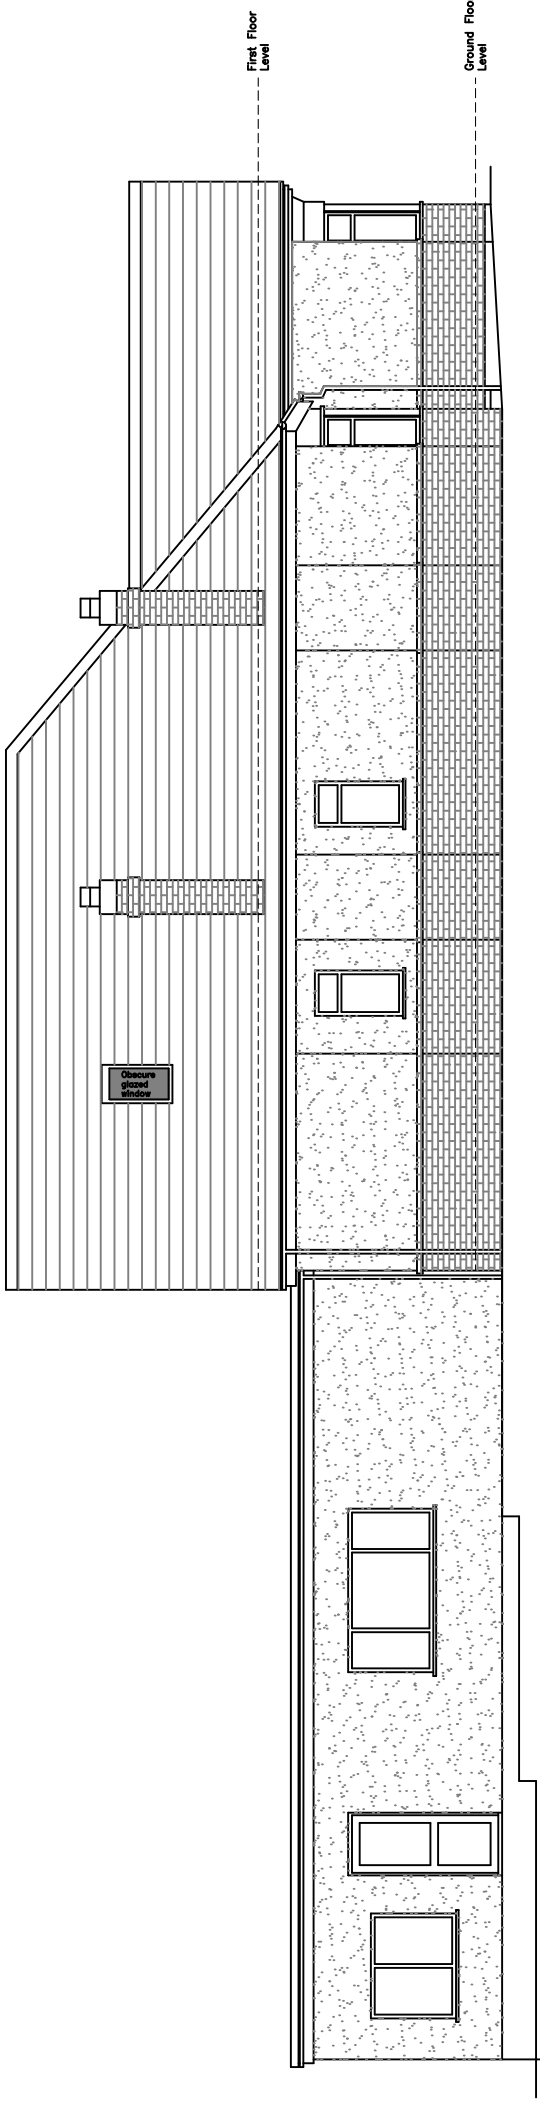

PROPOSED SIDE ELEVATION


Copyright is reserved by NOW Survey and is issued on the condition that it is not copied or disclosed by or to any unauthorised persons without prior consent in writing from NOW Survey.

All dimensions to be checked on site

All structural elements to be specified by a suitably qualified structural engineer.

DESCRIPTION

REV	DESCRIPTION	DRAWN	DATE
-	Initial design	GBS	02.04.24
A	Additions to proposed drawings	GBS	02.07.24

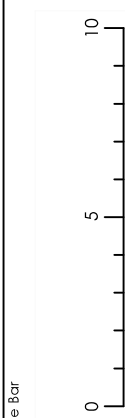

Drawing Ref	BCHWD11 08A
Scale at A1	N/A
Scale at A3	1:200
Date	27 FEB 2024
Drawn by	GBS

Drawing Title

11 Beechwood Ave
Waterlooville
Hampshire
PO7 7LR