




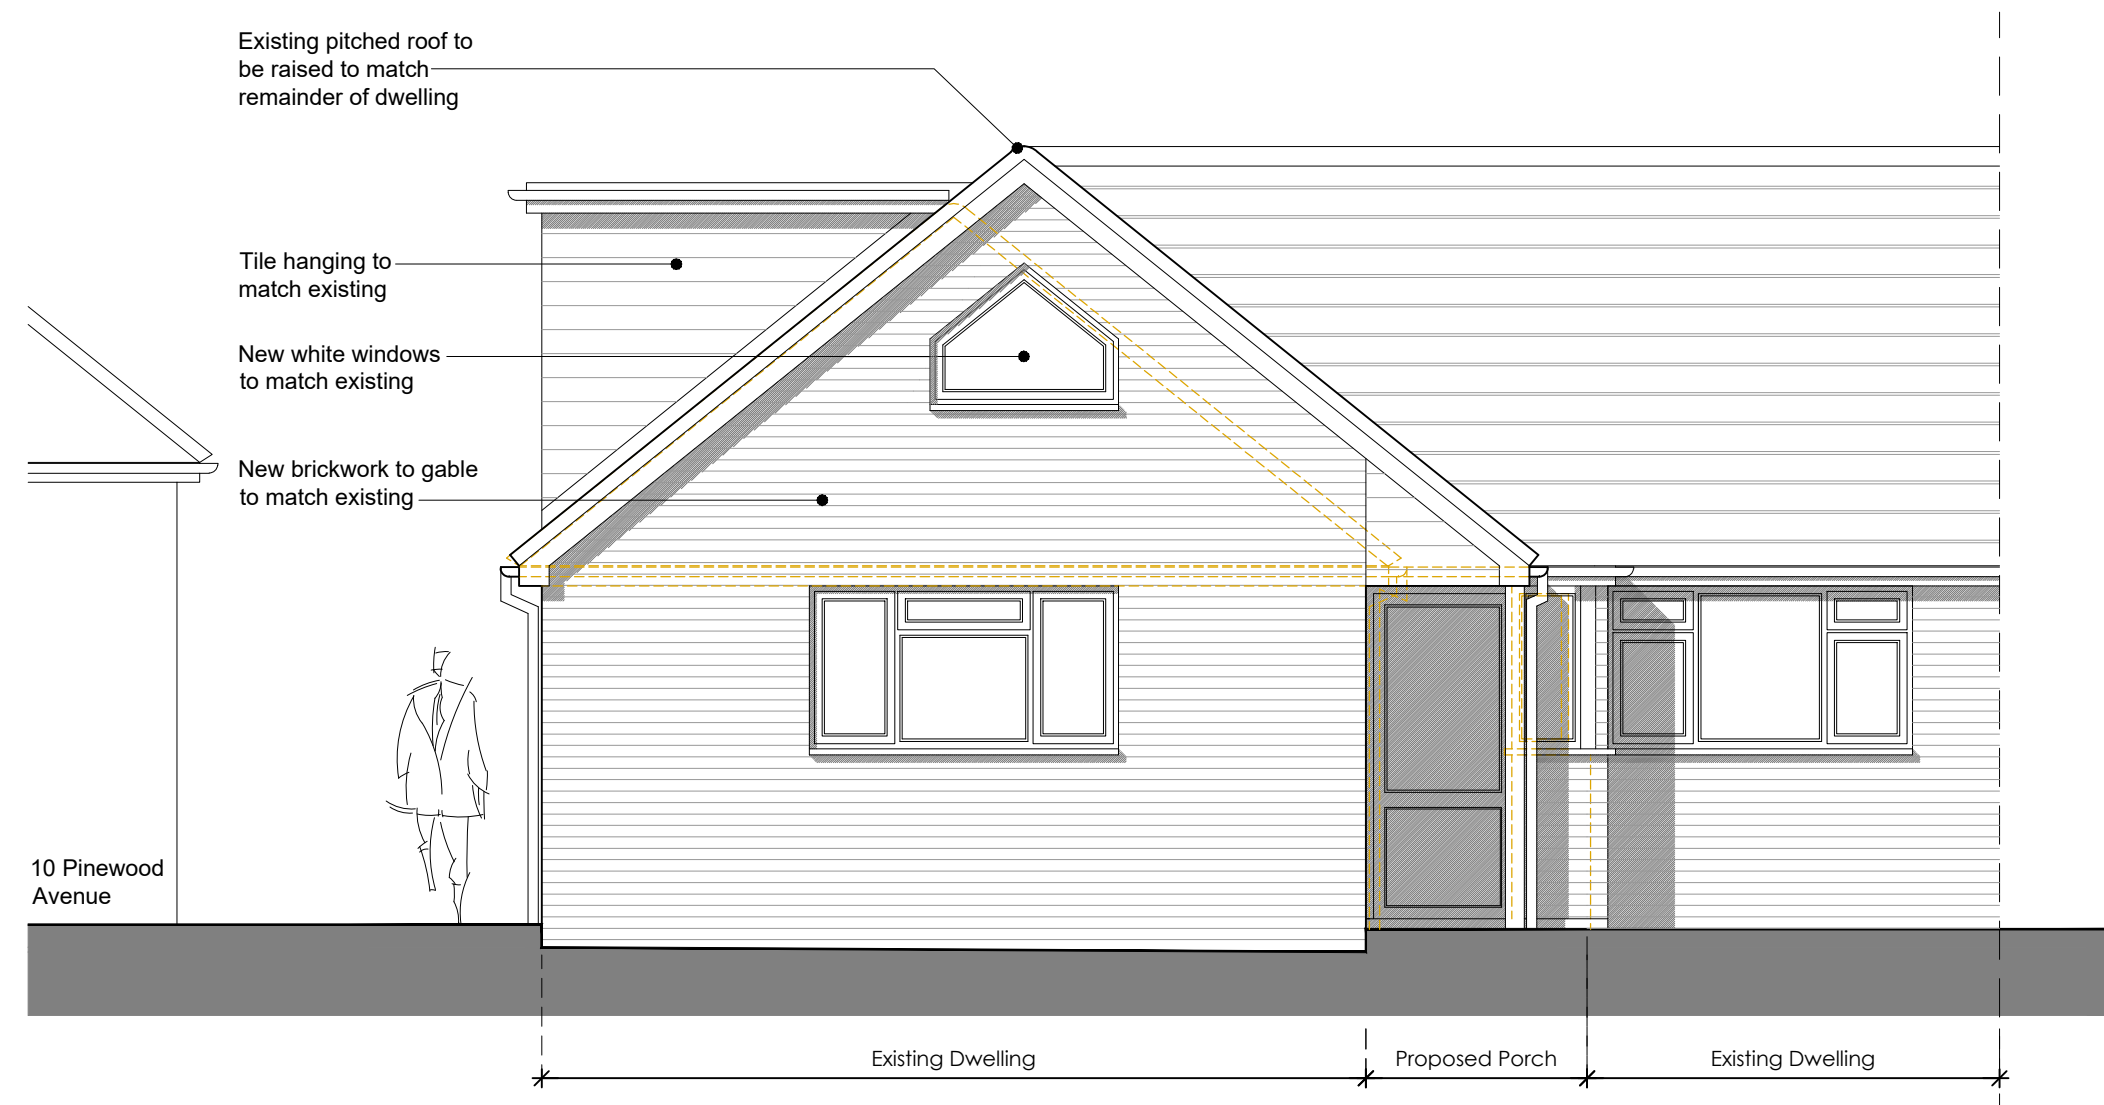



Proposed Front Elevation
1:50

 


Proposed Side Elevation
1:50

 

Proposed Rear Elevation
1:50

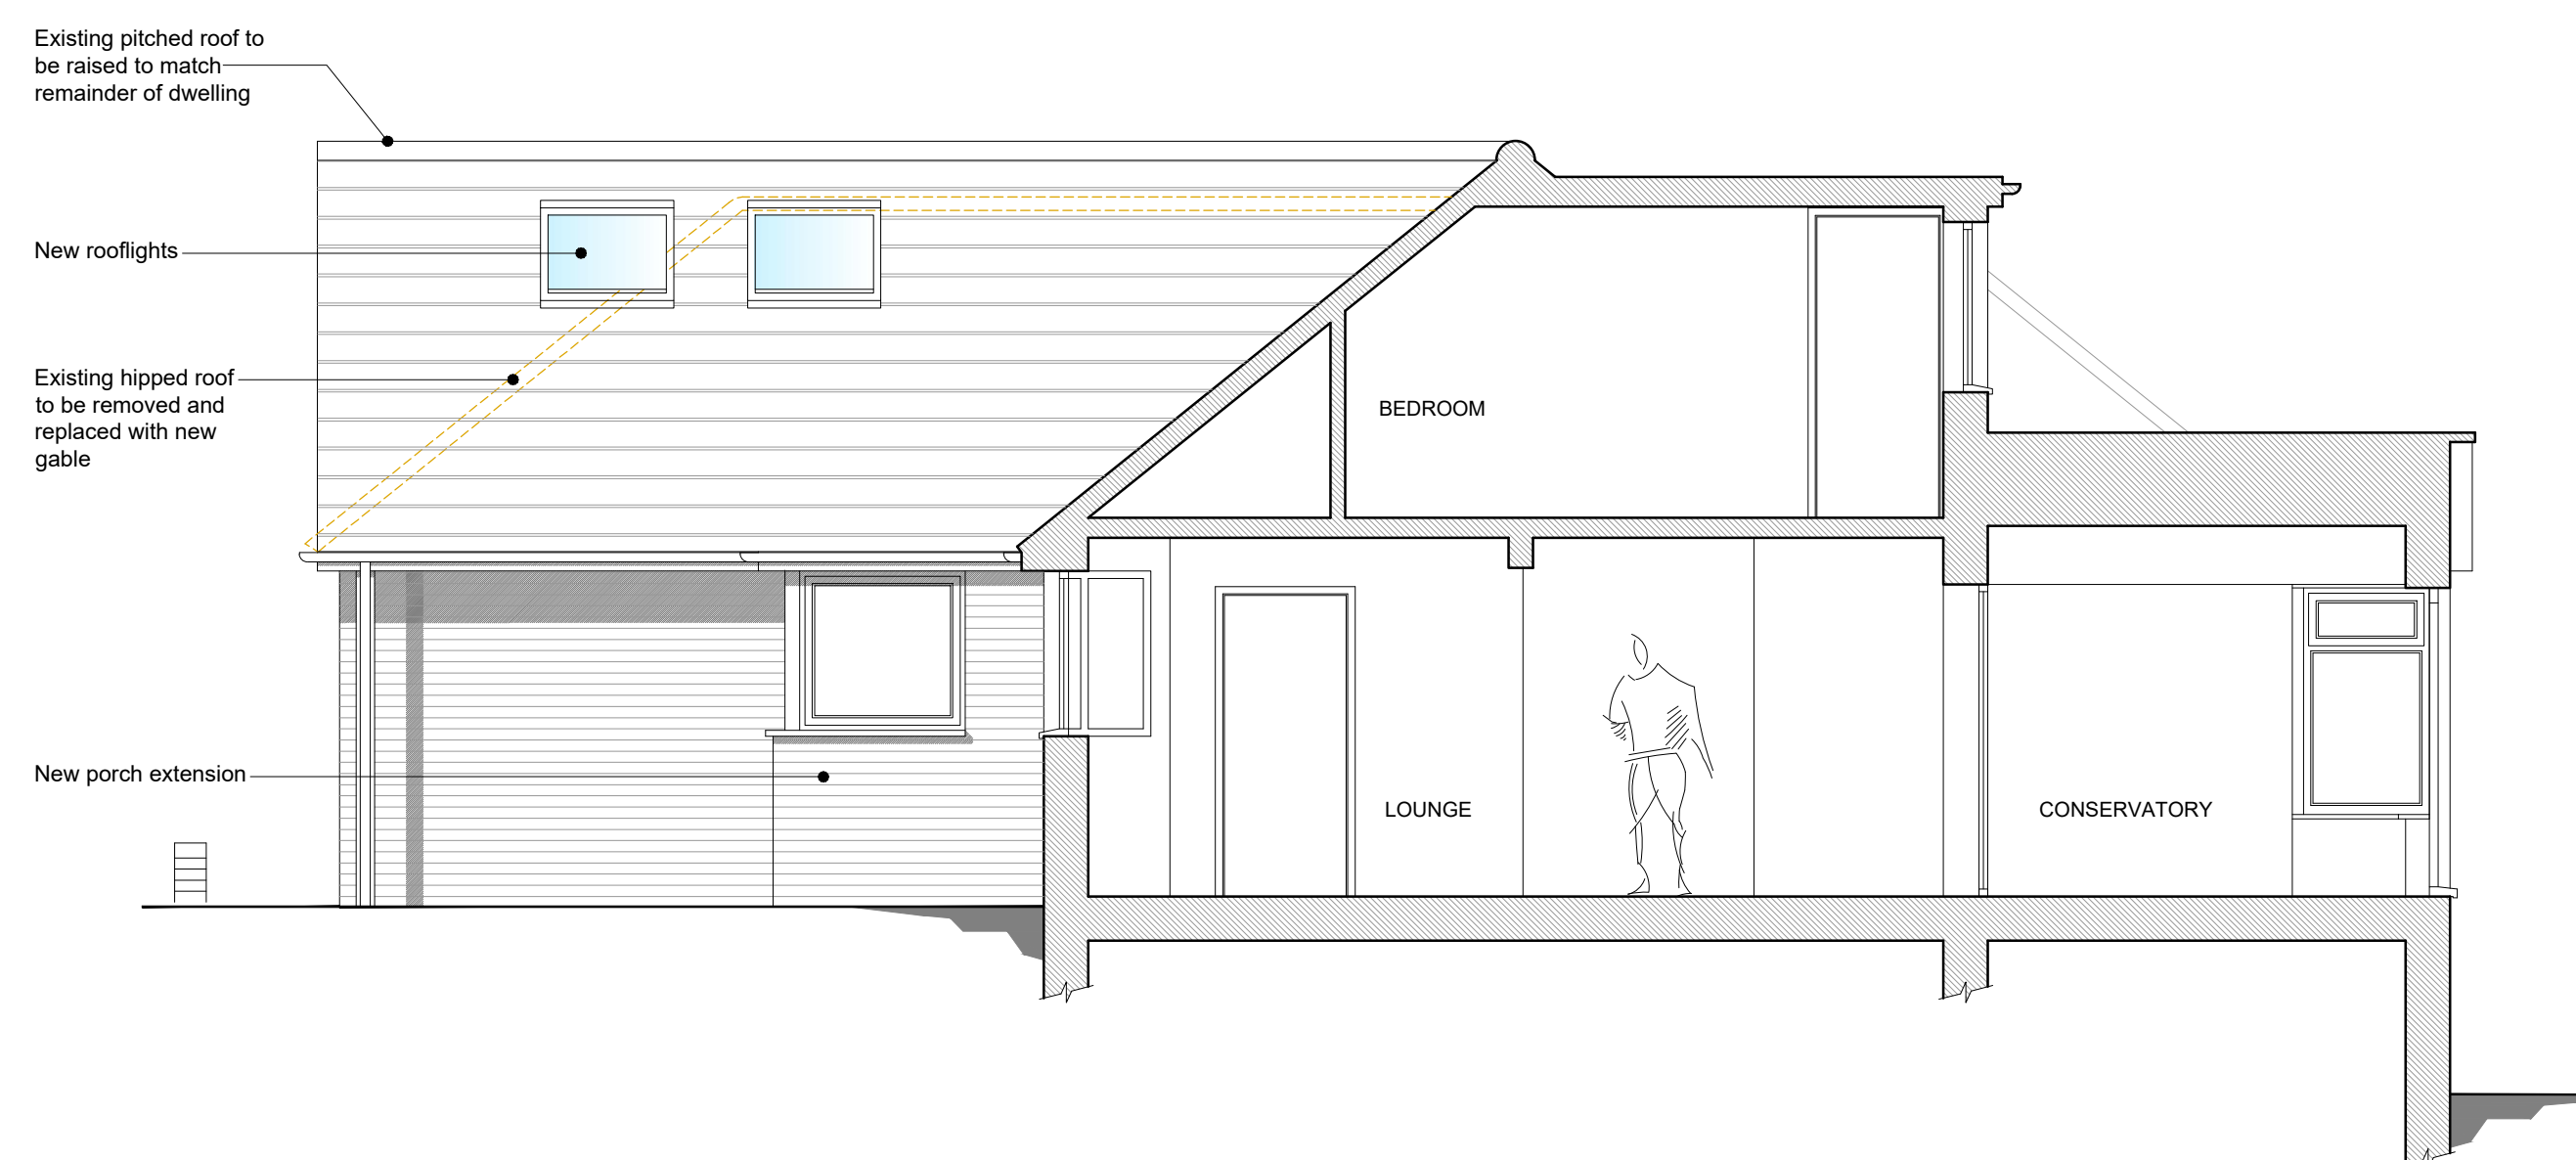
 


Proposed Side Elevation / Section B-B
1:50

 

notes:

revisions: A | 14.11.2022 GR | Issued for planning

 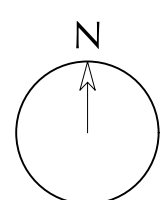

NOTE: The contractor is responsible for checking all site dimensions and levels. These should be checked prior to the ordering of any components and before the commencement of the works. All discrepancies should be brought to the attention of the Contract Administrator

Mr & Mrs Jupe
12 Pinewood Av.
Bedhampton
drawing information

title:
status:
date:
scale:
drawn:
chk'd:

Proposed elevations
Planning
October 2022
1:500/A1
GR
SCR



job: 1146
dwg: 1006
rev: A