






Existing Front Elevation

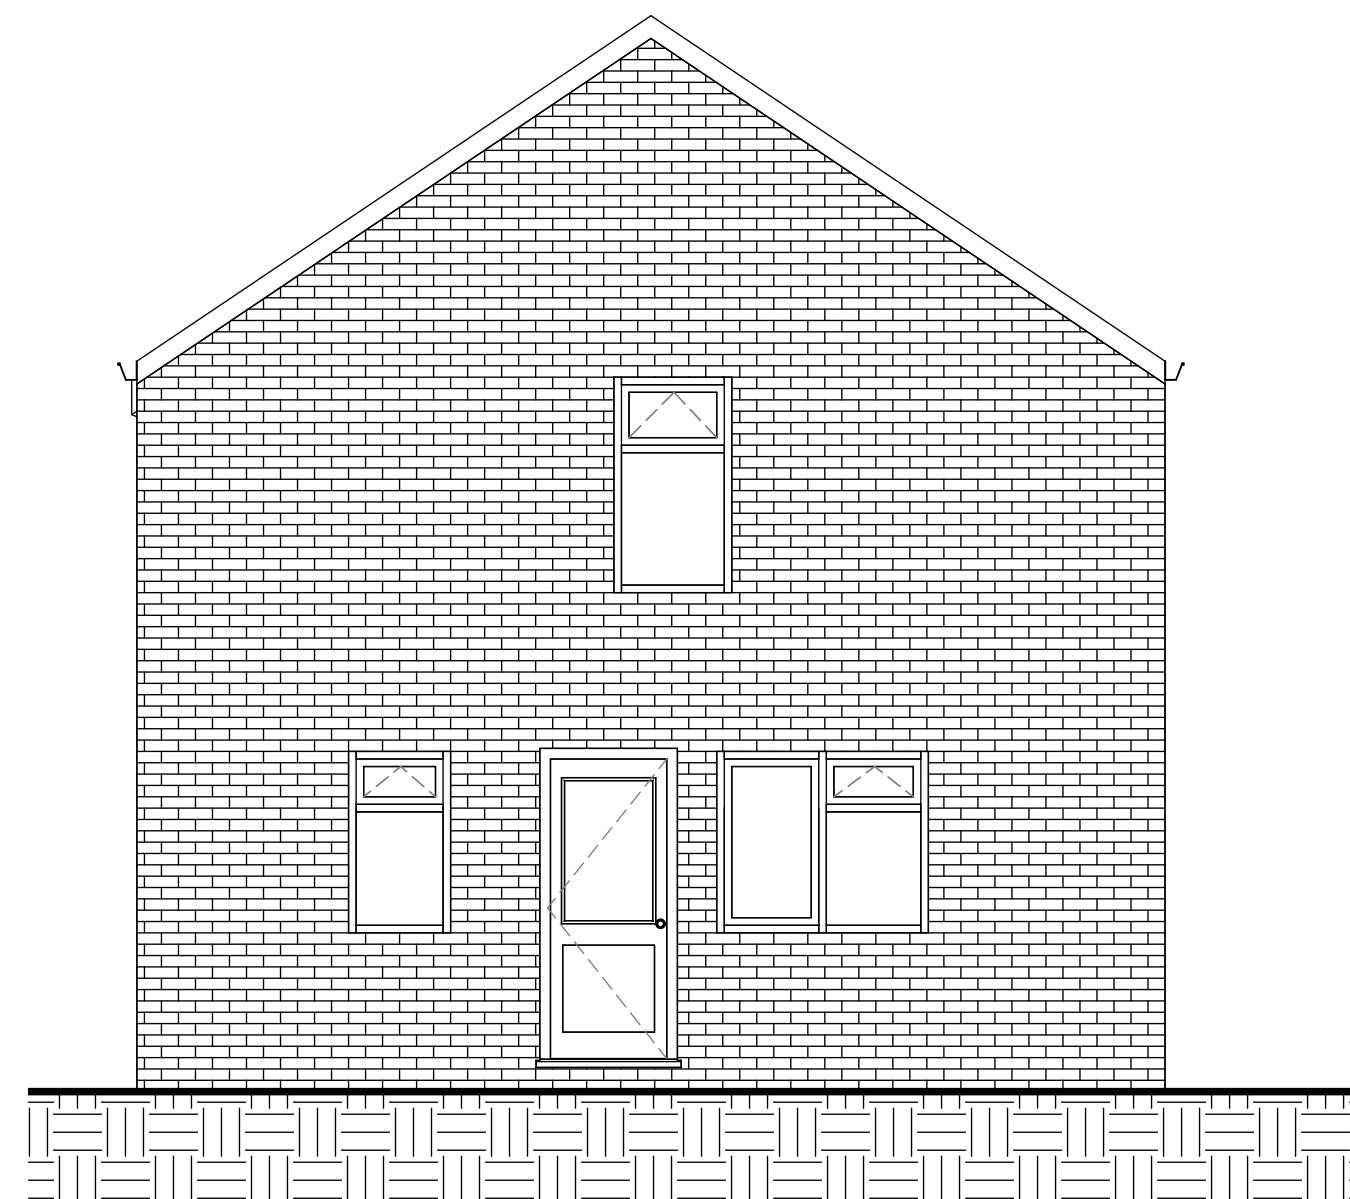

Existing Side Elevation A

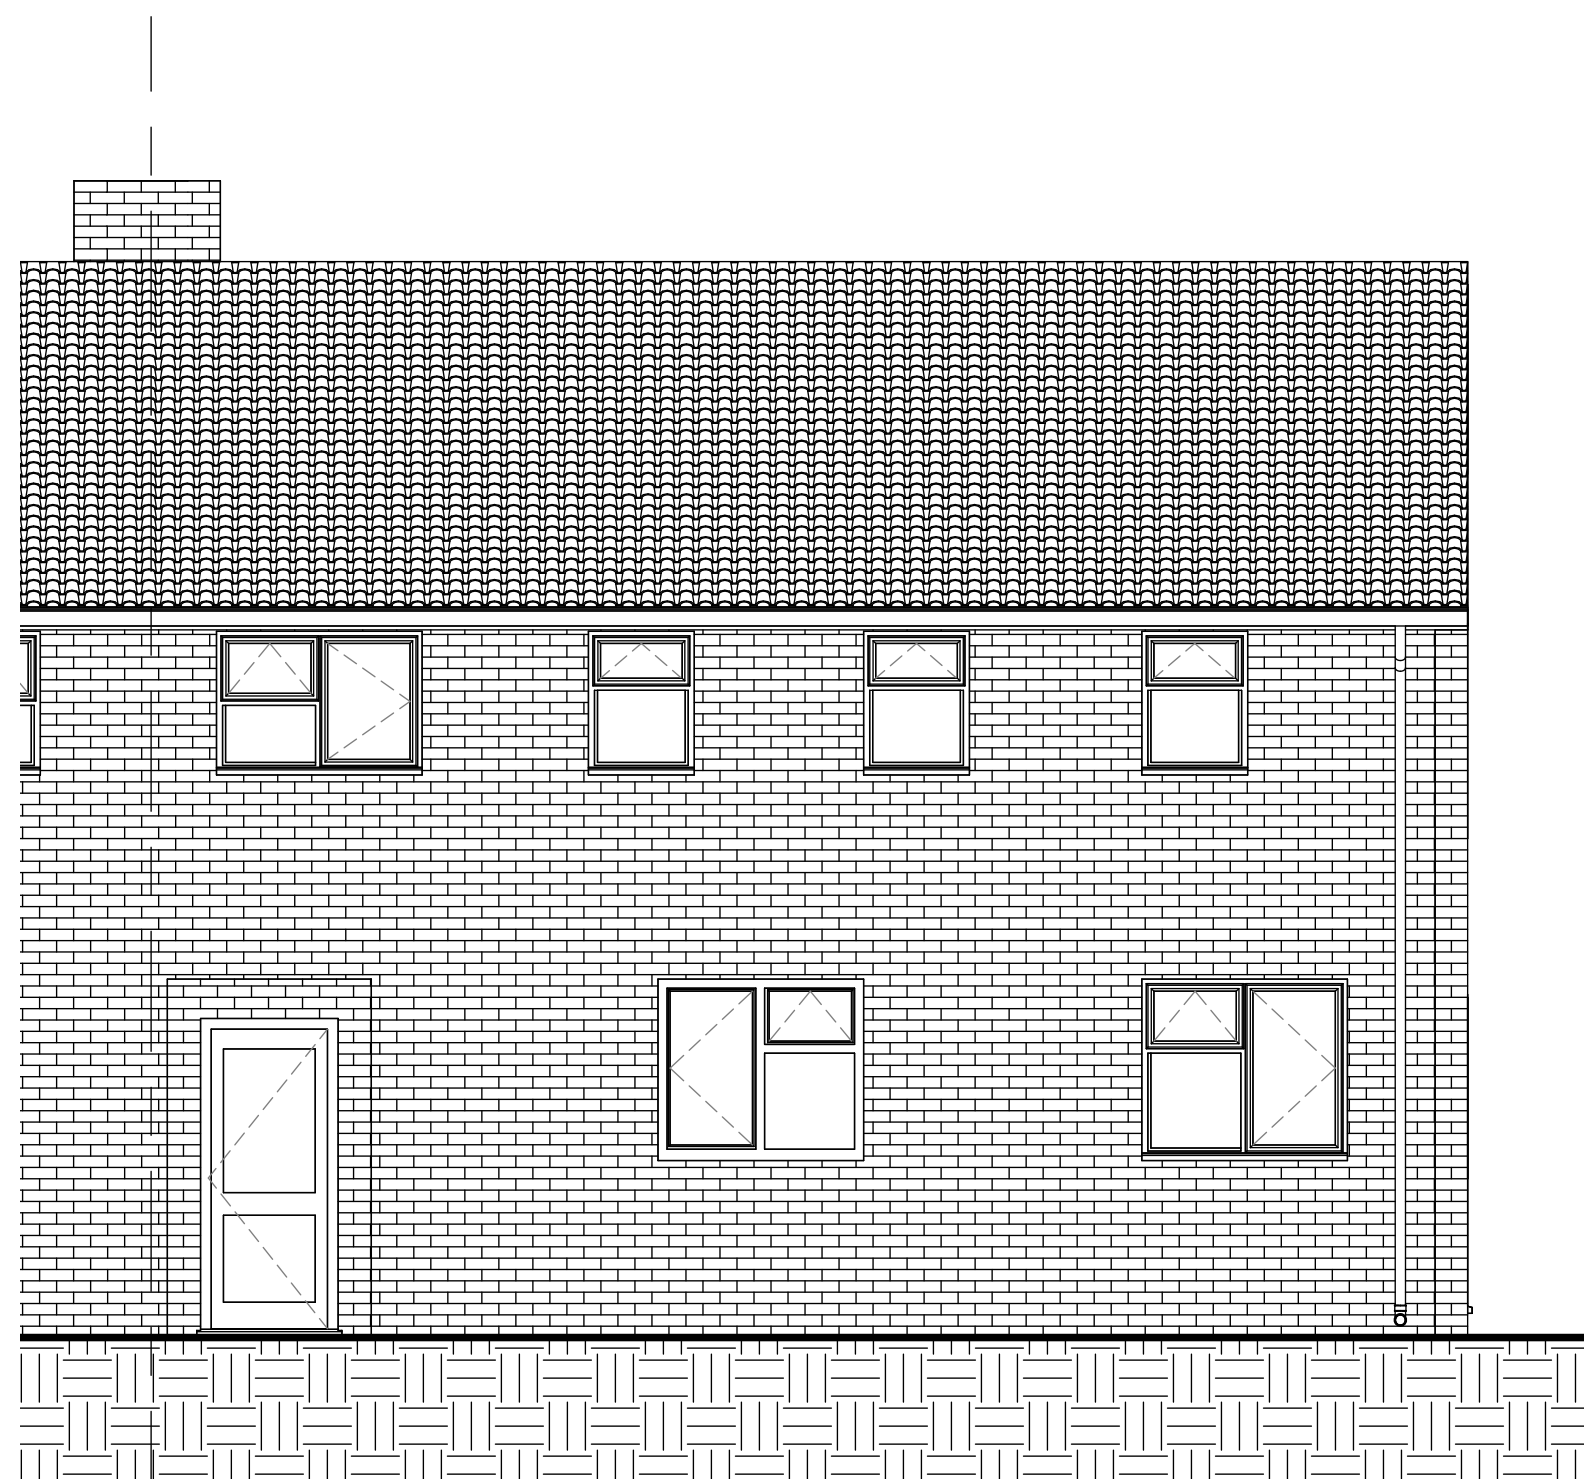

Existing Rear Elevation

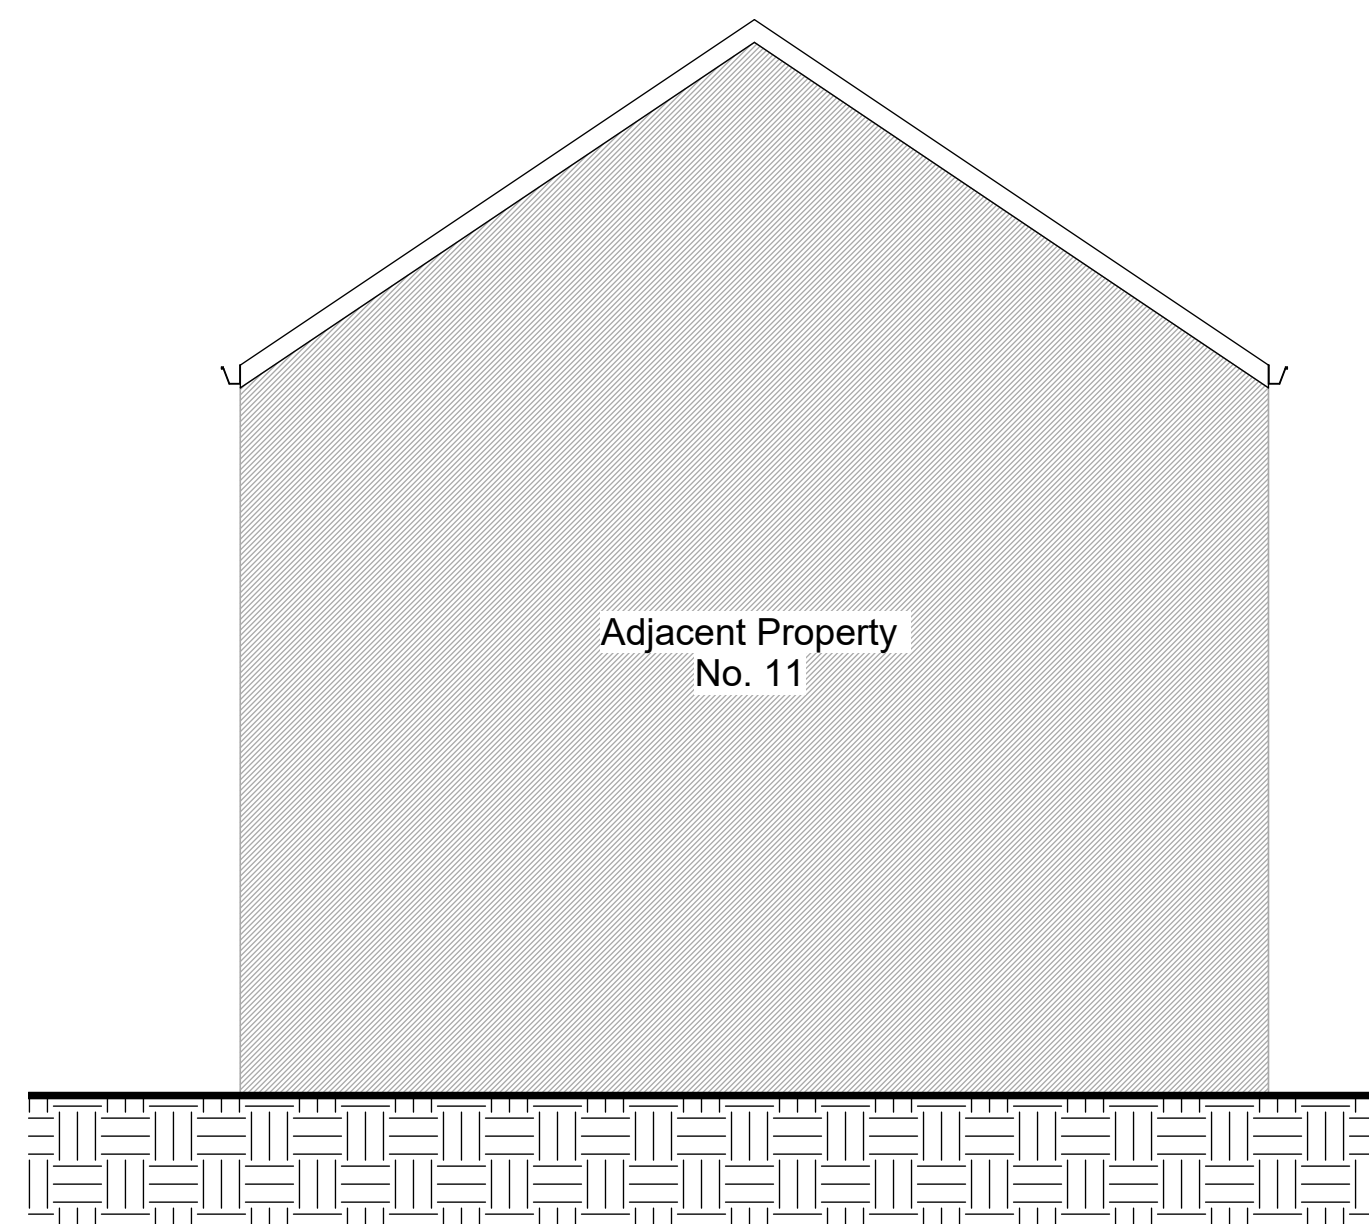

Existing Side Elevation B
1 : 50

Revision Schedule		
Revision	Date	Comment
Scale 1 to 50 0 2.5m 5m		
 BLAKENEY LEIGH EST. 1986 SURVEYING ARCHITECTURE PROJECTS		
3 Sherman Walk, London SE10 0YJ Tel: 020 8777 7700 Email: @blakenyleigh.co.uk		
Client		
Morgan Sindall Property Services		
Property		
9 Bursledon Rd, Purbrook, Waterlooville PO7 5NJ		
Project		
Window Replacement		
Drawing Title		
Existing Elevations		
Drawing No.		
MSG029-BLL-32-XX-DR-A-2001		
Scale @ A1		Date
1 : 50		JAN 2025
Drawn By	Checked By	Revision No.
LD	SG	