



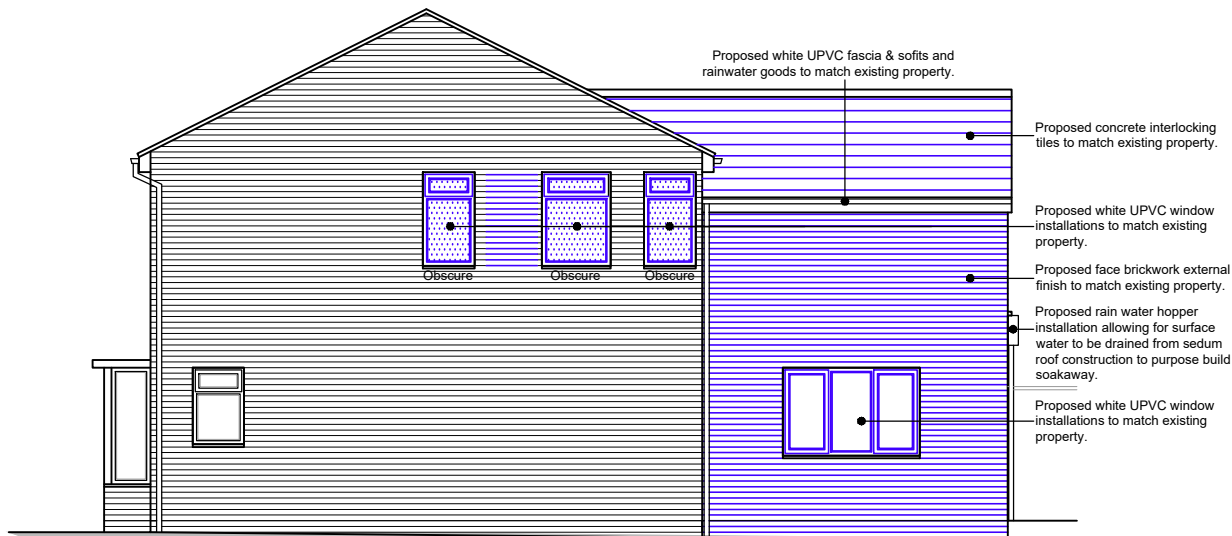


North elevation scale 1:100

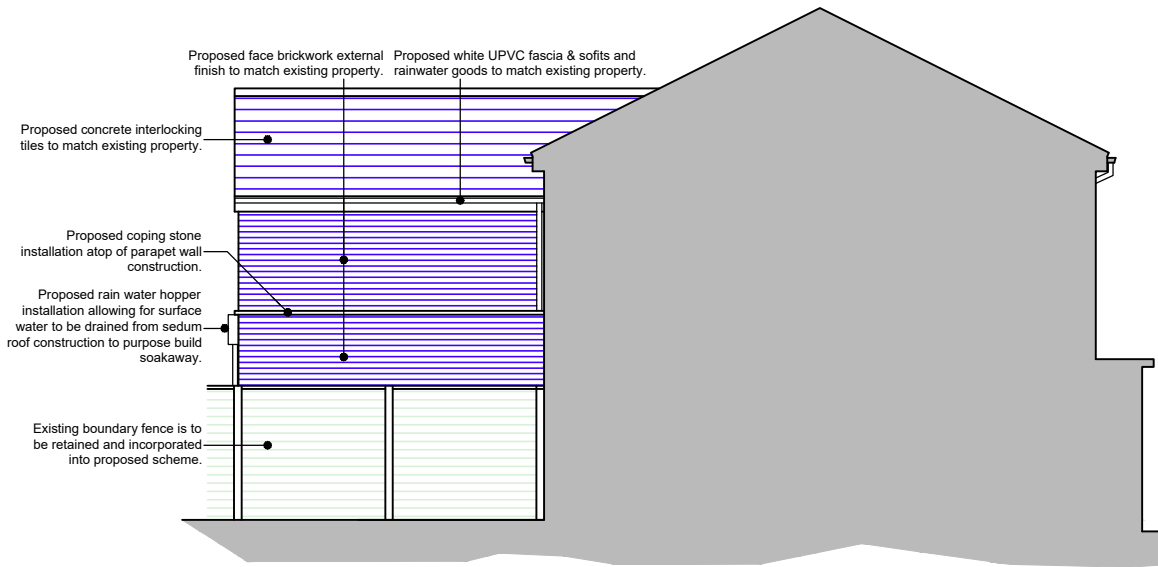


East elevation scale 1:100



South elevation scale 1:100

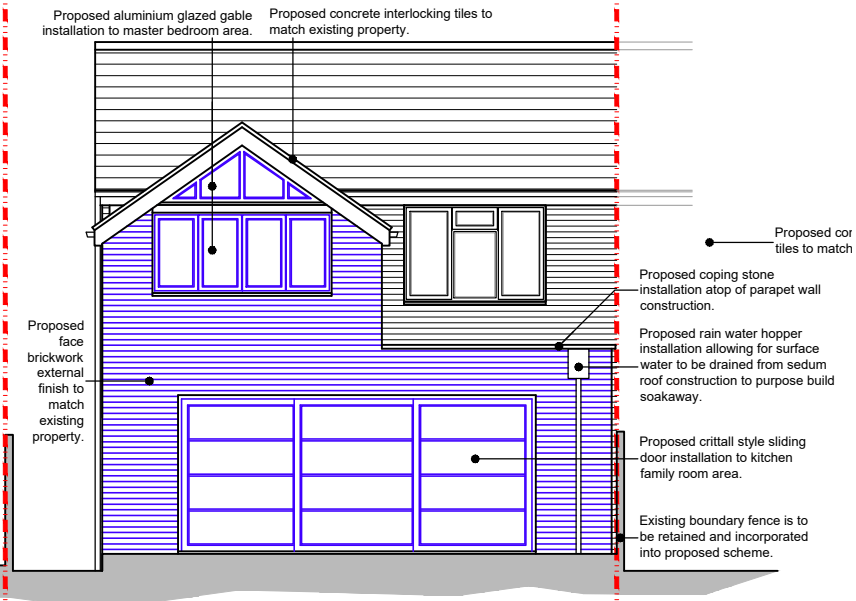

West elevation scale 1:100

 

Boundary line Removed structure

Existing walls Proposed walls Proposed structure

For MR STAPLETON & MRS LEVY	Title PROPOSED ELEVATIONS PLANS			Office Tel: 01243 933732
Project PROPOSED SINGLE & TWO STOREY EXTENSION AT 6 RACTON ROAD, EMSWORTH, HAMPSHIRE, PO10 7SY	Date JULY 24	Drawn SR	Scale as noted @ A3	Checked -
	Job Number PL 828.24	Drawing Number 05	Revision -	
	Email: admin@jb-architecturedesign.com			Web: www.jb-architecturedesign.com

