
 


Wall - Site plan

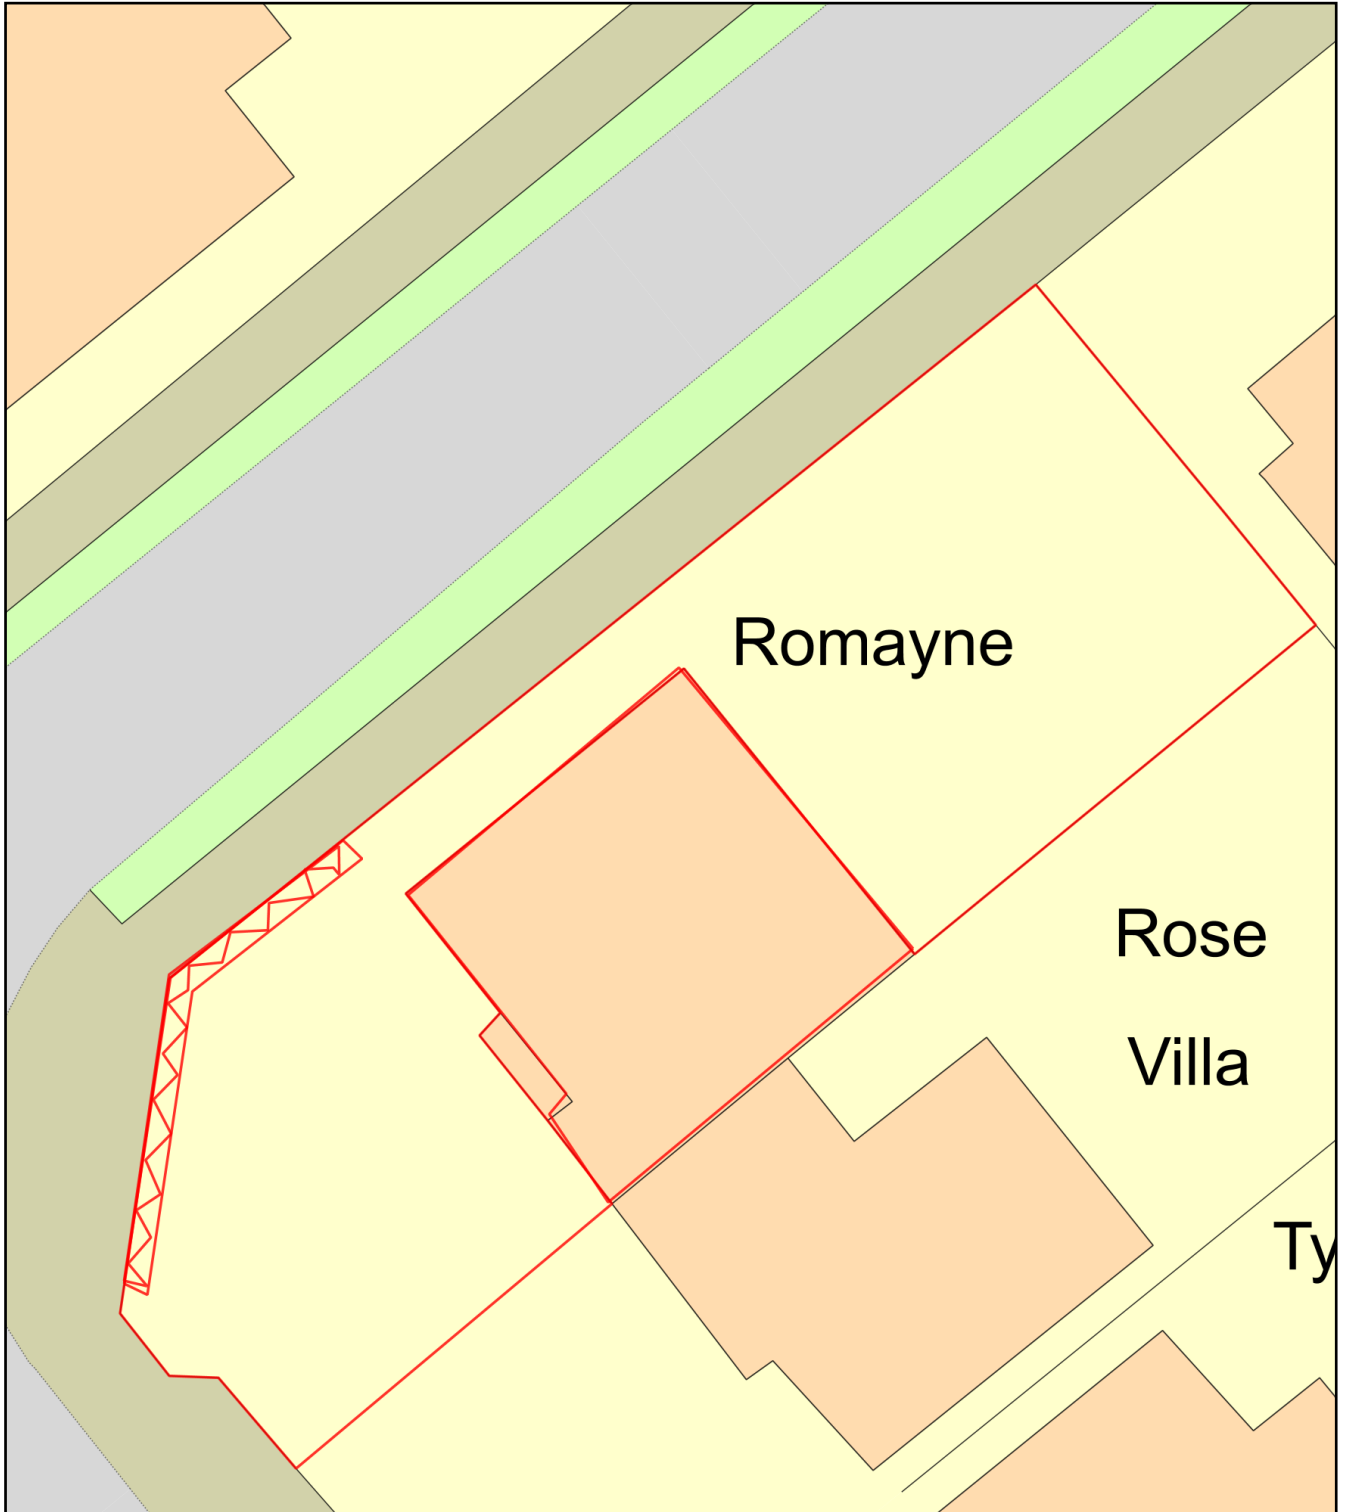

Plan Produced for: Jodene

Date Produced: 15 Jul 2024

Plan Reference Number: TQRQM24191182030356

Scale: 1:200 @ A4