

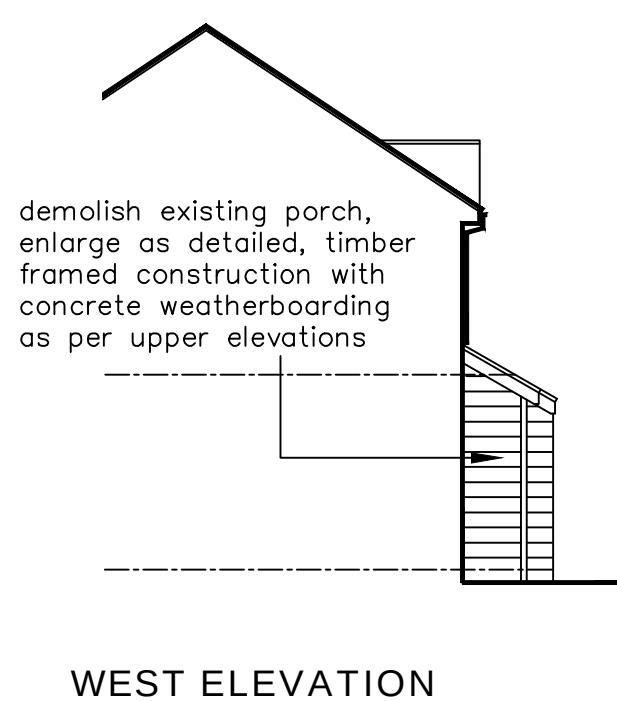
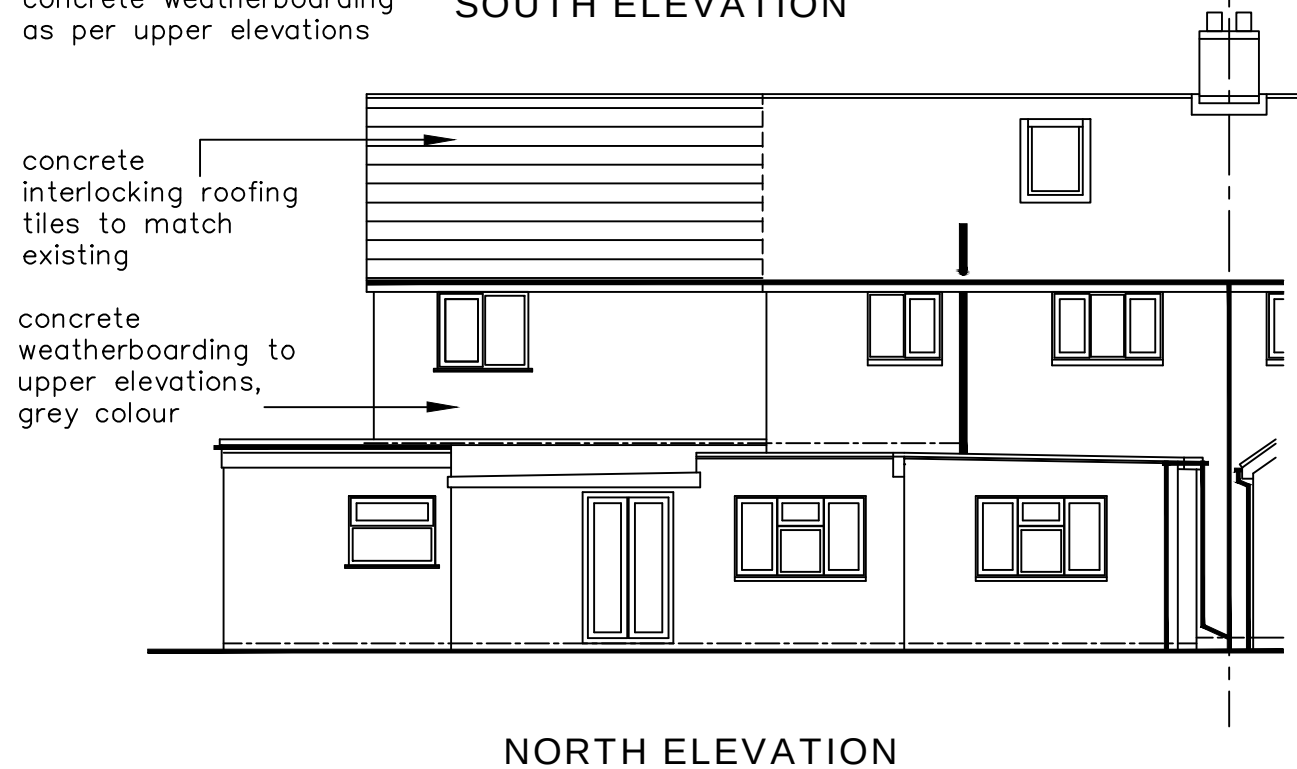
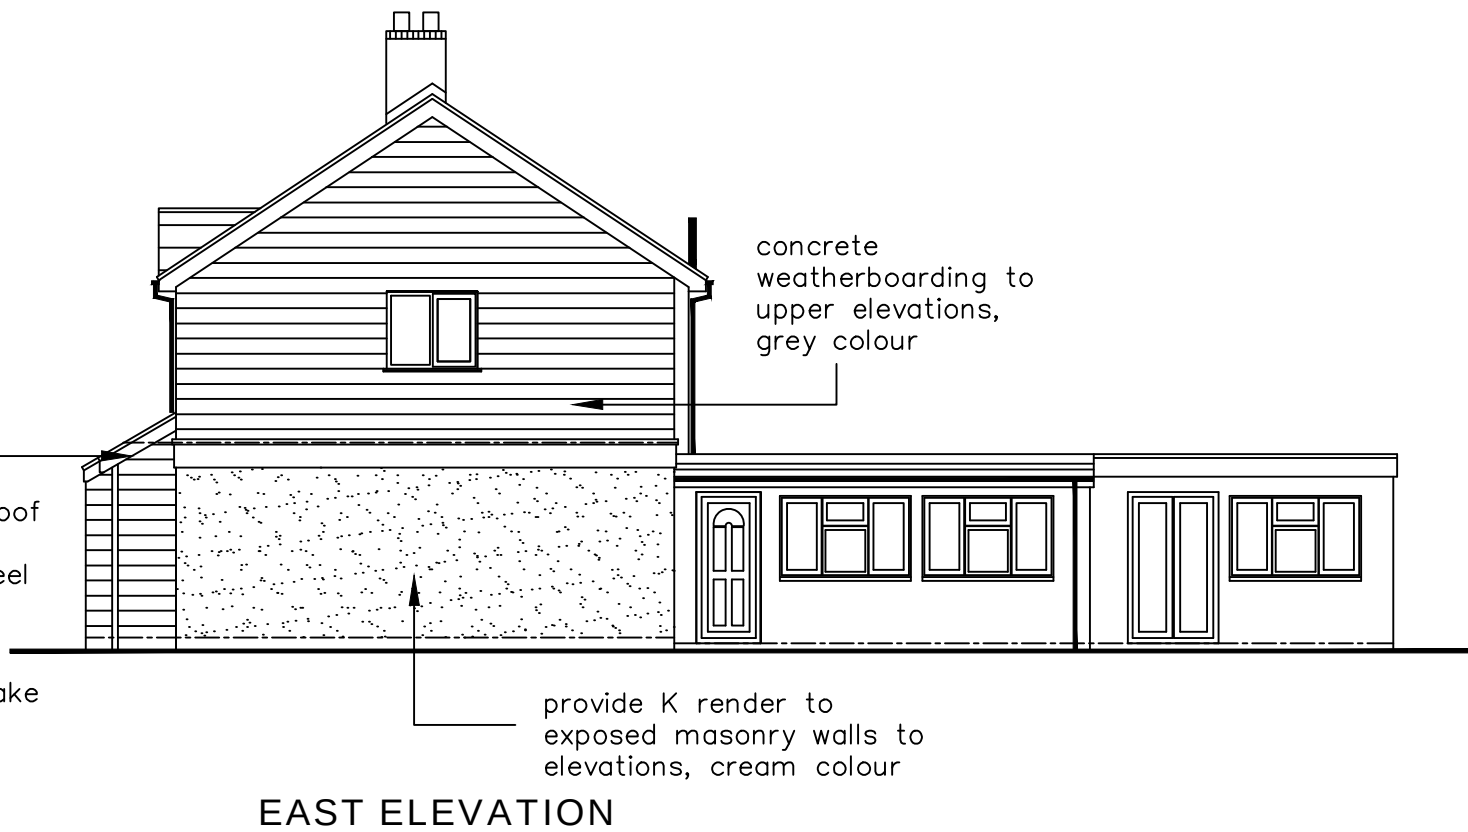


PROPOSED ELEVATIONS
SCALE 1:100

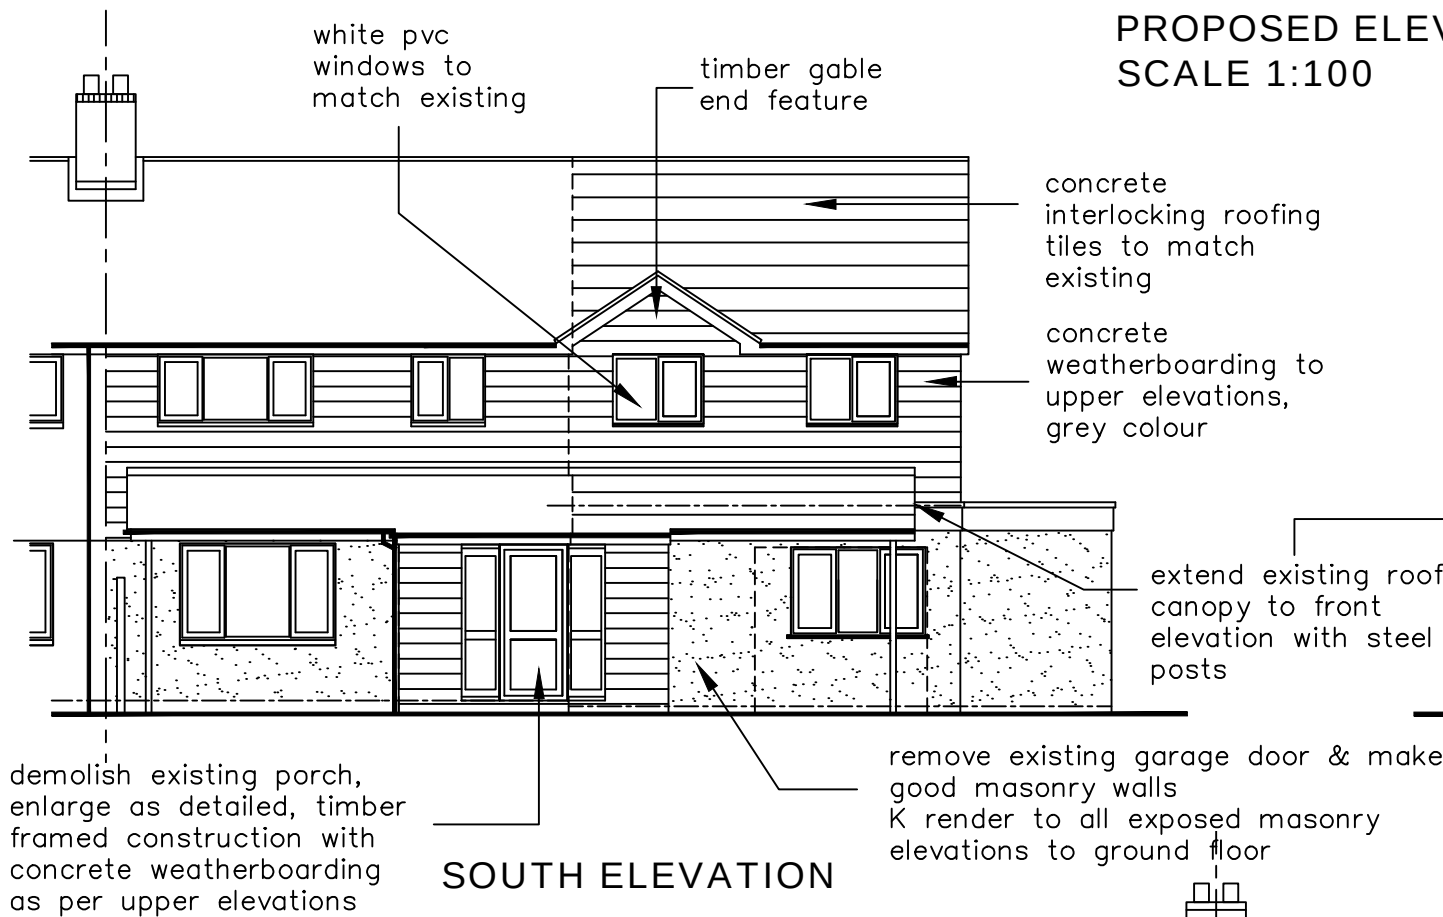

KEY:

- Blockwork
- External brickwork
- Timber/metal framed stud walling
- Mains Powered Extract Fan
- Mains Powered interconnecting smoke detectors
- SVP Soil & vent pipe
- SS Stub stack
- RWP Rain water pipe
- Spot levels

 

Notes: The design and construction of this project shall be in accordance with the current Building Regulations & NHBC Standards. These notes & drawings have been prepared solely for the purpose of Planning & Building Regulation approval. Do not scale from this drawing unless for Planning purposes. All dimensions to be checked on-site and any alterations to be approved by the Architect and/or client prior to any work commencing. <u>Ordnance Survey Licence No: 100047591</u> This drawing to be copyright and to be read in conjunction with all other drawings	Revisions: Rev A: Amendments to windows/ doors to elevations 14/09/22 Rev B: window cill alignment to south elevation upper 29/09/22	Key:	Drawing Details: PLANNING DRAWING Proposed Elevations <table><tr><td>Project No:</td><td>975</td><td>Drawing No:</td><td>4</td><td>Rev No:</td><td>B</td></tr><tr><td>Scale:</td><td>1:100 @ A3</td><td>Drawn:</td><td>BWH</td><td>Date:</td><td>07/06/22</td></tr></table>	Project No:	975	Drawing No:	4	Rev No:	B	Scale:	1:100 @ A3	Drawn:	BWH	Date:	07/06/22	Client Name: Mr & Mrs M Saliba 91 Farringdon Road Havant PO9 2LP	Project Address: 91 Farringdon Road Havant PO9 2LP	 BH ARCHITECTURE Ltd Heath Cottage Newlands Lane Purbrook Waterlooville Hants PO7 5SQ Tel: 023 9223 2322 Mob: 07747 771808 E-mail:bernard@bernardharding.com
Project No:	975	Drawing No:	4	Rev No:	B													
Scale:	1:100 @ A3	Drawn:	BWH	Date:	07/06/22													