
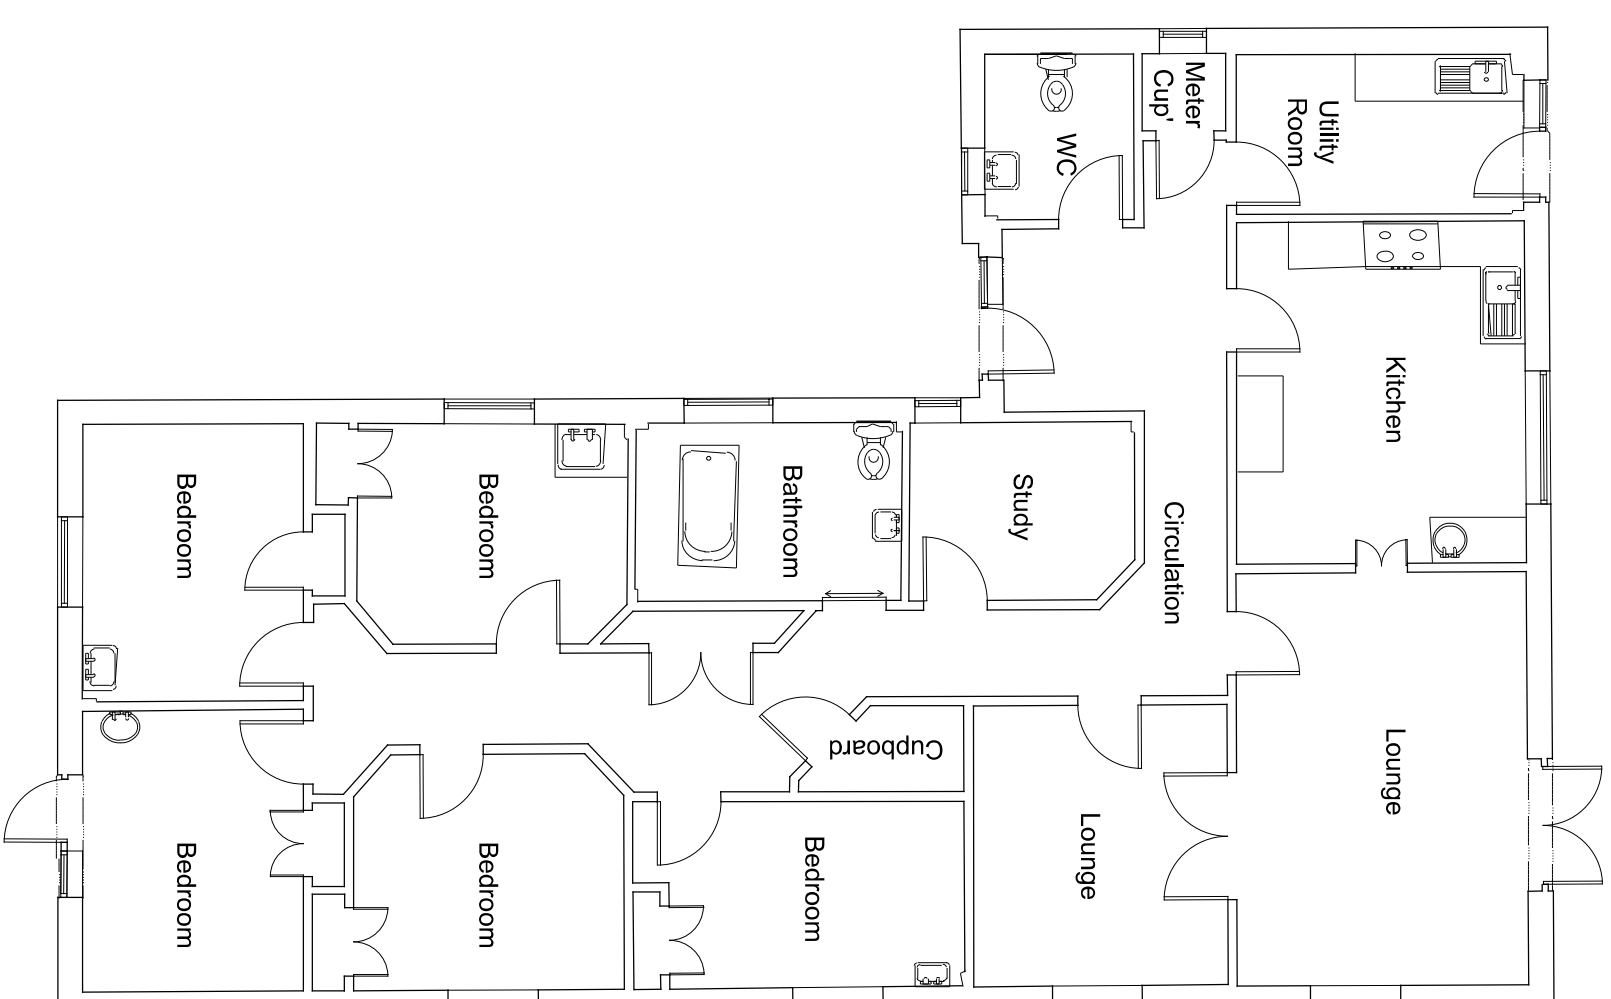
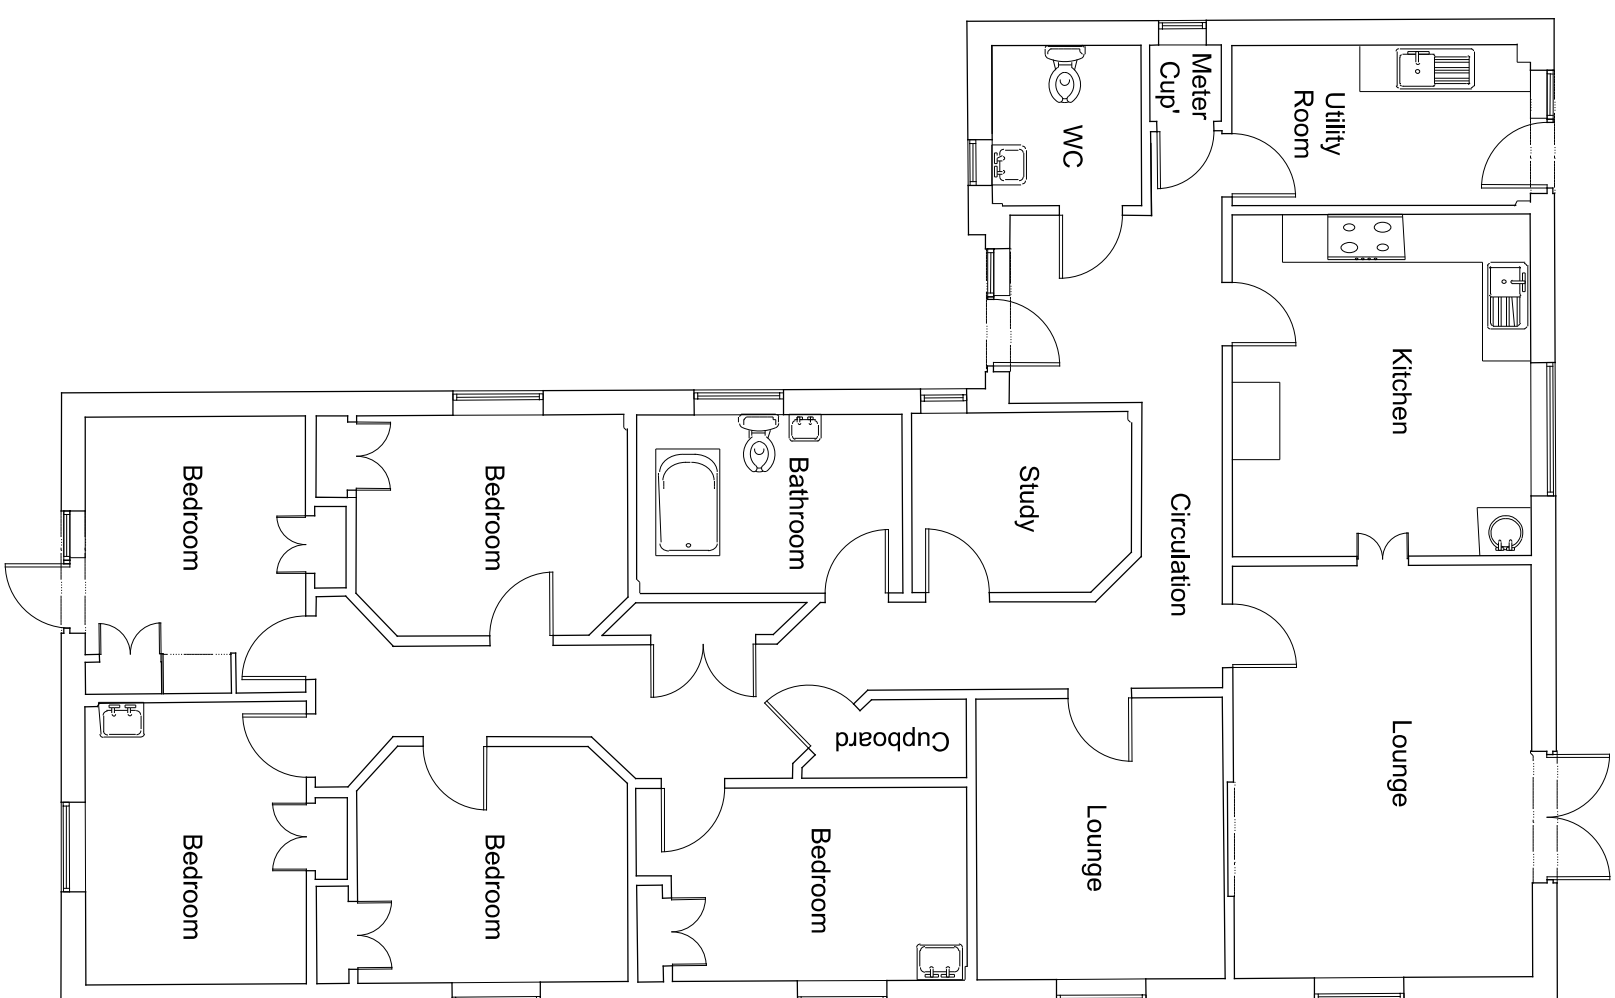


 

		CLIENT: www.kms-surveying.com	
		PROJECT: 2 & 4 Seafarers Walk Hauling Island PO11 9TA	
TITLE: Proposed floor plan		DRAWN: _____ CHECKED: _____ DATE: _____	
SCALE:	ORIGINAL SIZE/SHOWN:	DWG NO.:	DATE:
A2	1:1	035/202	0
AS NOTED	OFFICE:	DWG NO.:	DATE:
KMS/SE	24/02/2024	035/202	0
PROJECT NO.:	DISCIPLINE TYPE:	CODE:	REV:
BS2728	-	035/202	0