


THIS INFORMATION IS SPECIFIC TO THE UNIQUE CHARACTERISTICS OF THE TENSAR GEOTEXTILES. ANY SUBSTITUTION OF THE SPECIFIED PRODUCTS OR CHANGES FROM THE DETAILS SHOWN WILL INVALIDATE THE DESIGN. REPRODUCTION OR ISSUE TO THIRD PARTIES IN ANY FORM WHATSOEVER WITHOUT WRITTEN AUTHORITY FROM THE PROPRIETORS, TENSAR STANDARD DETAIL DRAWINGS ARE ISSUED FOR INFORMATION ONLY. FOR PROJECT SPECIFIC DETAILS, PLEASE CONTACT TENSAR INTERNATIONAL.

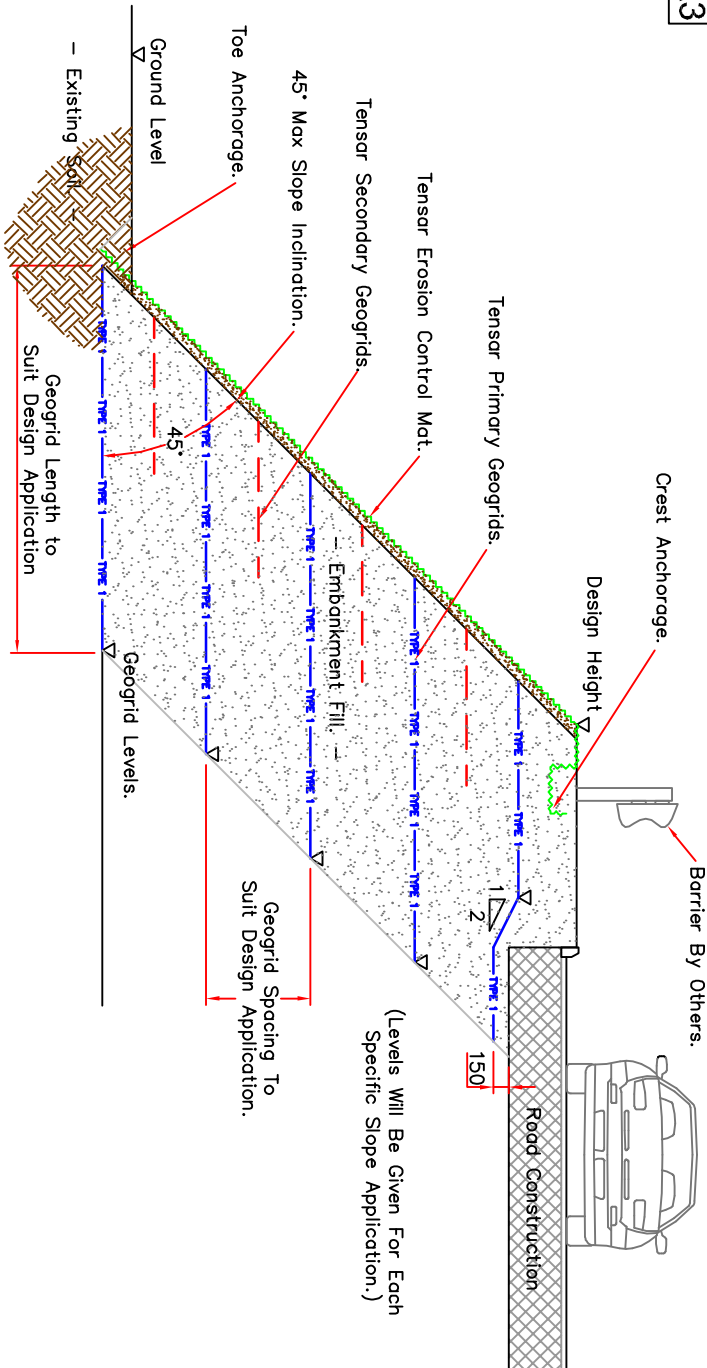


10cm - SCALE WITH CAUTION AS DISTORTION CAN OCCUR

TYPICAL SECTION THROUGH
NATURAL GREEN SYSTEM SCALE 1:50



TYPICAL FINISHED APPLICATION

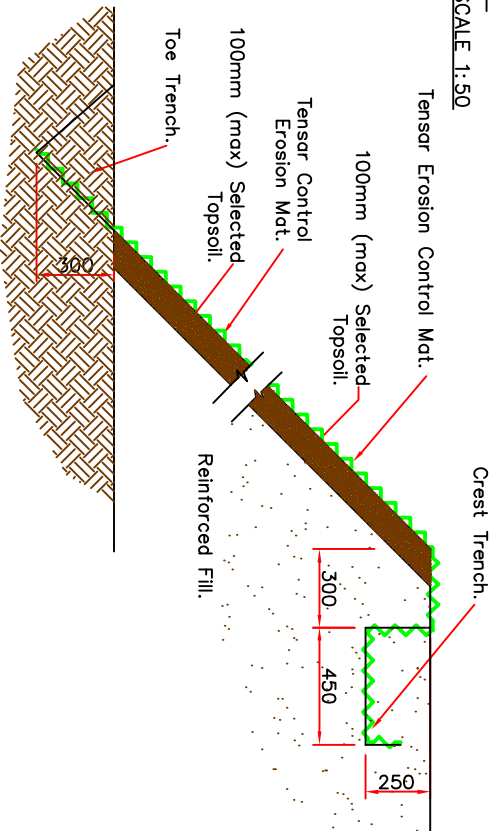

TENSAR EROSION CONTROL MAT TOE &
CREST ANCHORAGE

Scale 1:20

10cm - SCALE WITH CAUTION AS DISTORTION CAN OCCUR

C	22/04/10	Amended minor text details
B	15/04/10	Updated Border
A	03/03/06	Re-numbered from SD/03/07/01
Rev	Date	Description

FOR INFORMATION

Tensar International Limited
Cannington Court,
Stanton Road, Boreham, Essex, UK
B81 2QX UK
Tel: +44 (0)1254 262431
Fax: +44 (0)1254 266873
Email: design@tensar.co.uk
www.tensar-international.com

Project
TENSAR STANDARD
DRAWING DETAILS

Drawing title
TYPICAL SECTION AND DETAILS
OF TENSARTECH NATURAL
GREEN SLOPE

Drawn	Date	Des.	TENSAR	Scale	AS SHOWN
AF	29/10/02	CHKD			
CAD File	SD0399D1C.dwg	Drawing No	SD/03/99/D1	Rev	C
Tensar Ref	STD-DET				