




Existing

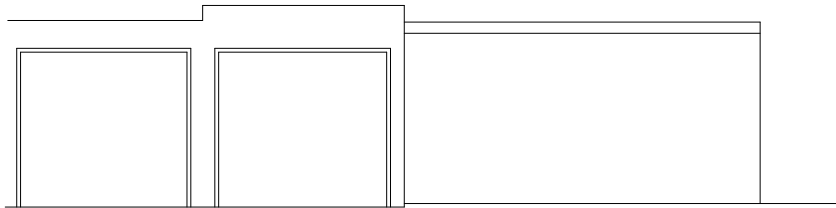


Existing West Elevation
(Scale 1:100)

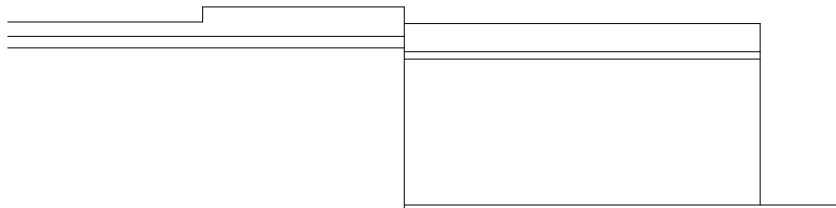


Existing East Elevation
(Scale 1:100)

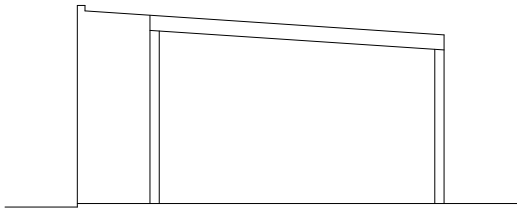

Existing South Elevation
(Scale 1:100)

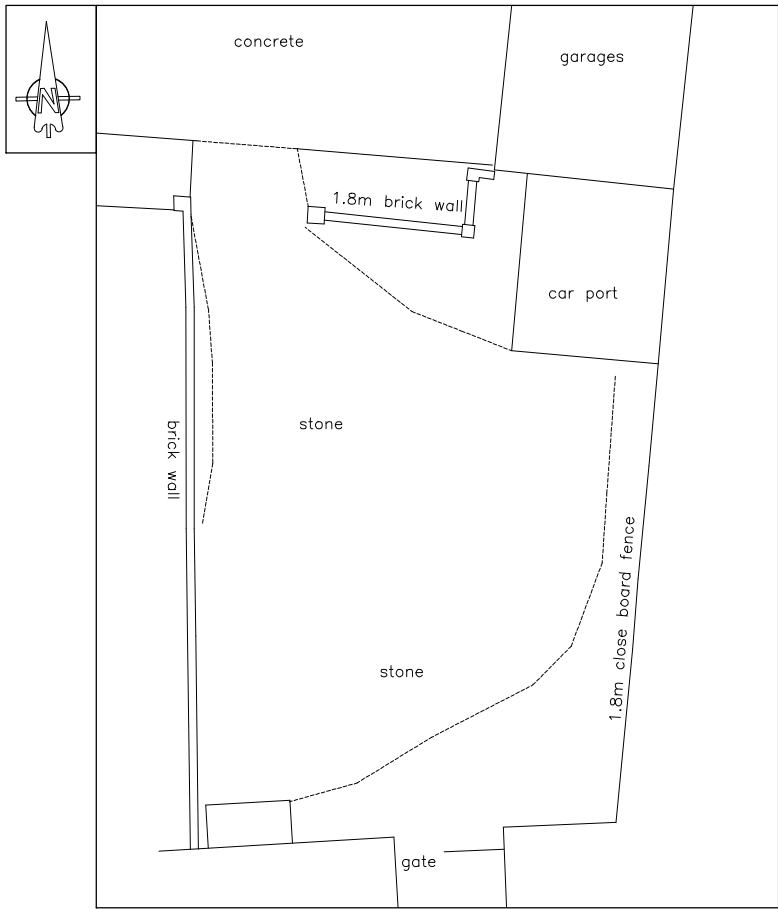

Existing Site Plan (Scale 1:200)

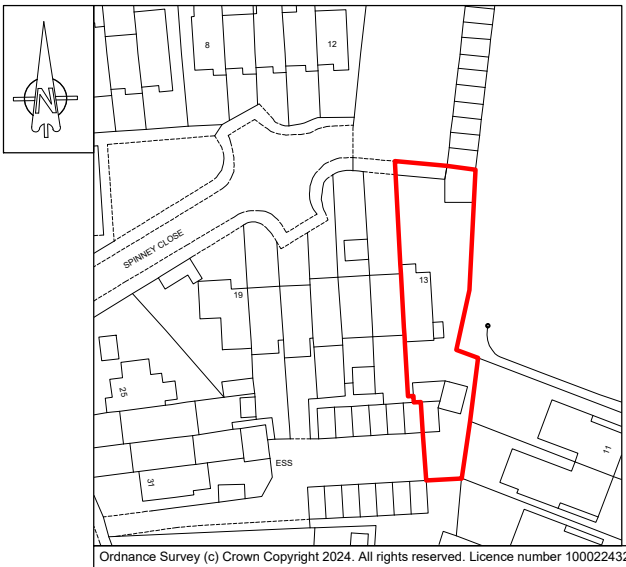


Location Plan (Scale 1:1250)

THIS DRAWING HAS BEEN PRODUCED FOR PLANNING PURPOSES ONLY. THIS IS NOT A WORKING DRAWING. FOR FURTHER INFORMATION CONTACT KALOTEC LTD.


Proposed




Proposed West Elevation
(Scale 1:100)

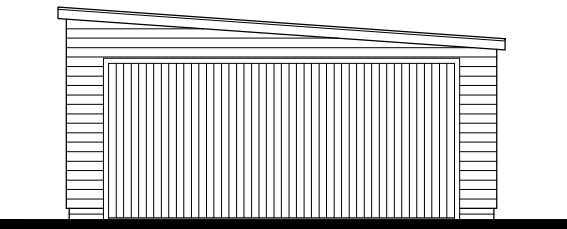


Proposed South Elevation
(Scale 1:100)

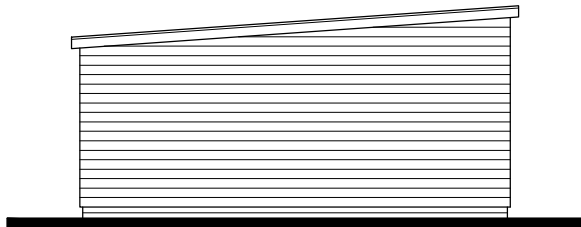


Proposed North Elevation
(Scale 1:100)

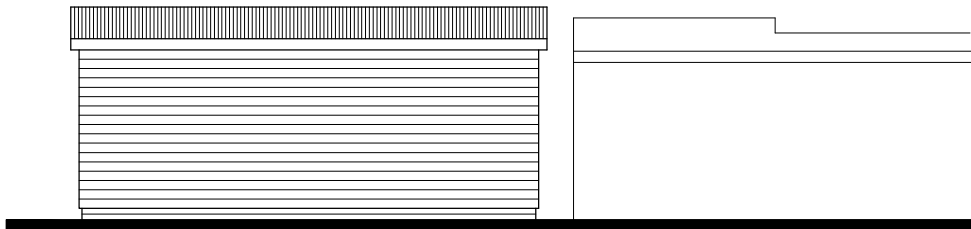




Proposed East Elevation
(Scale 1:100)

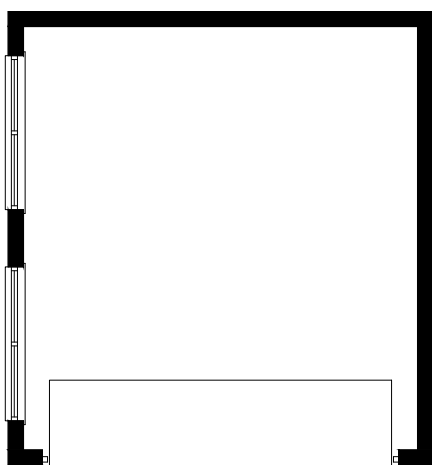

Proposed Floor Plan (Scale 1:100)

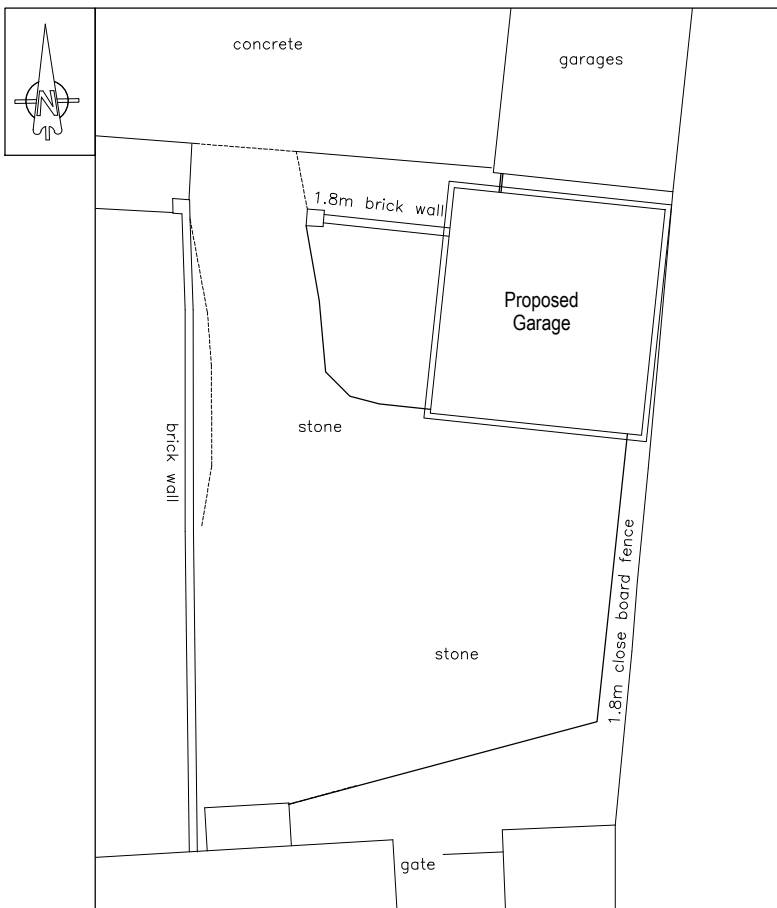

Proposed Site Plan (Scale 1:200)

   

REVISIONS
A - Amended in accordance with Clients comments - 21.03.2024



CLIENT Mr S Amott		
SITE 13 Spinney Close, Waterlooville		
TITLE Plans Existing and Proposed		
SCALE Varies (A2)	DRAWING NO. KALO-0308-01	REVISION A
DATE March 24		
DRAWN	CHECKED	
Kalotec Limited, Cams Hall, Fareham, Hampshire, PO16 8AB Telephone: 01329 227 424 Email: info@kalotec.co.uk Website: www.kalotec.co.uk COPYRIGHT © KALOTEC LIMITED		