



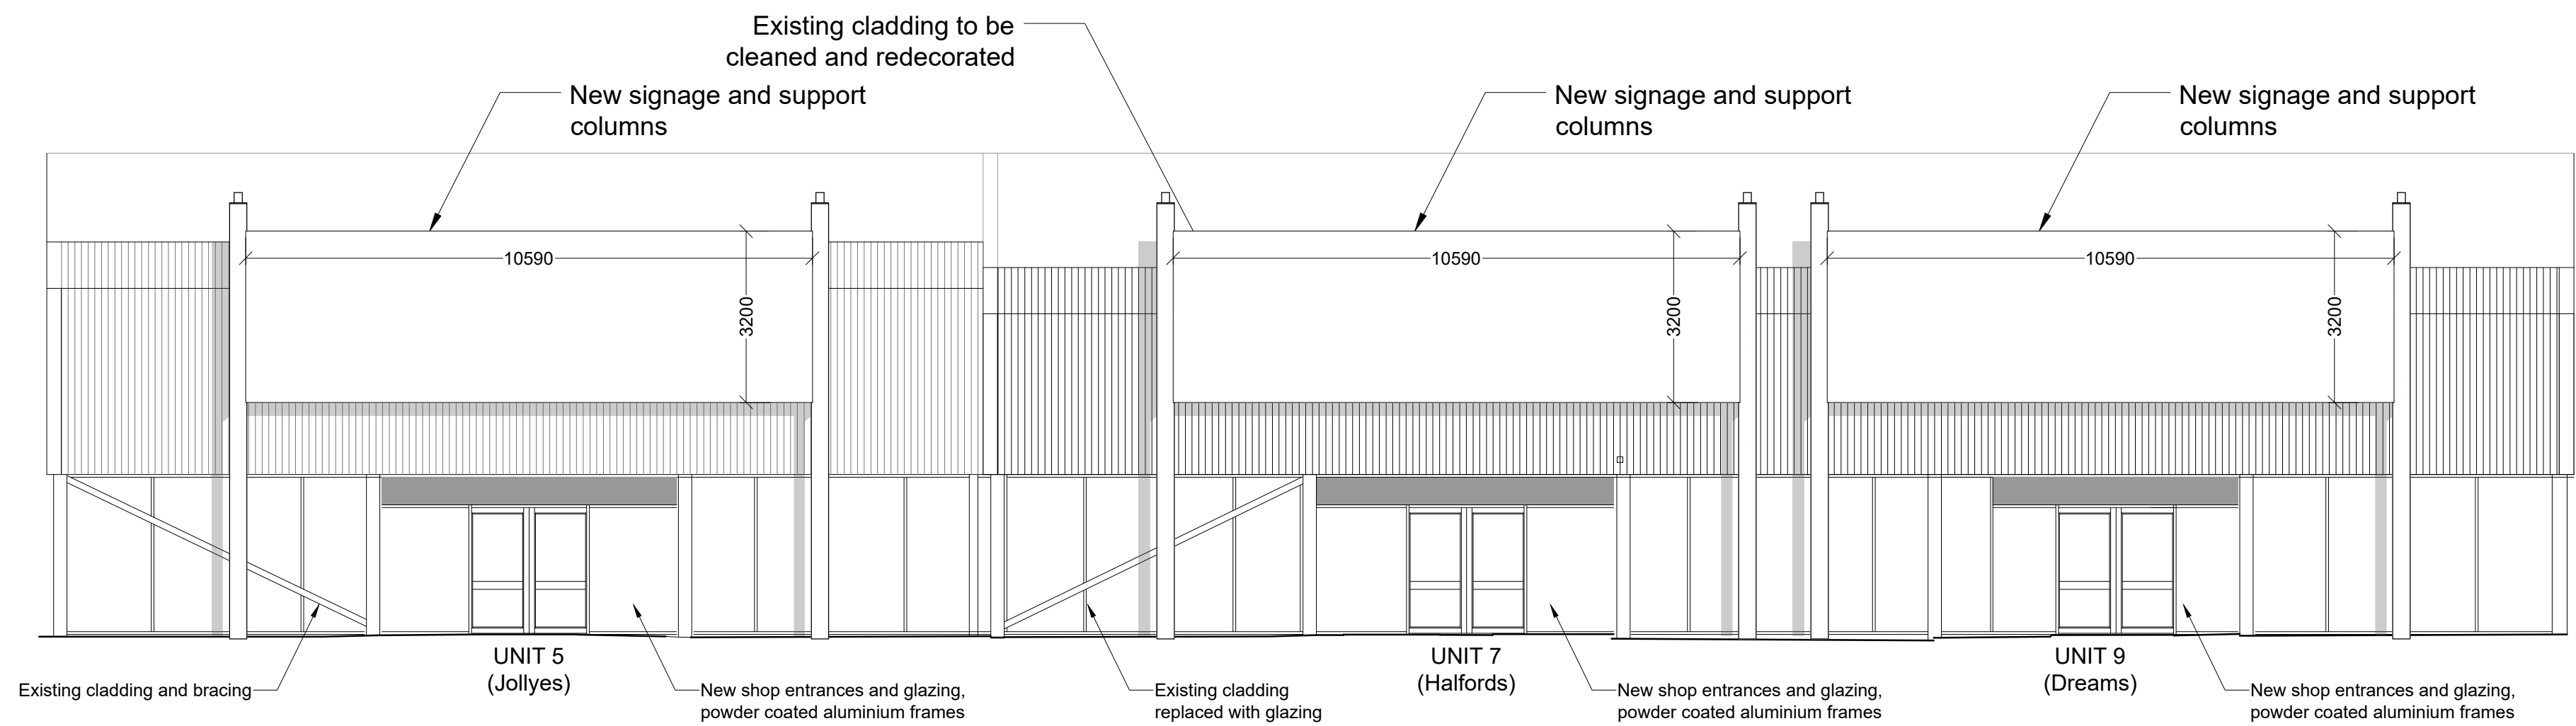


Proposed East Elevation

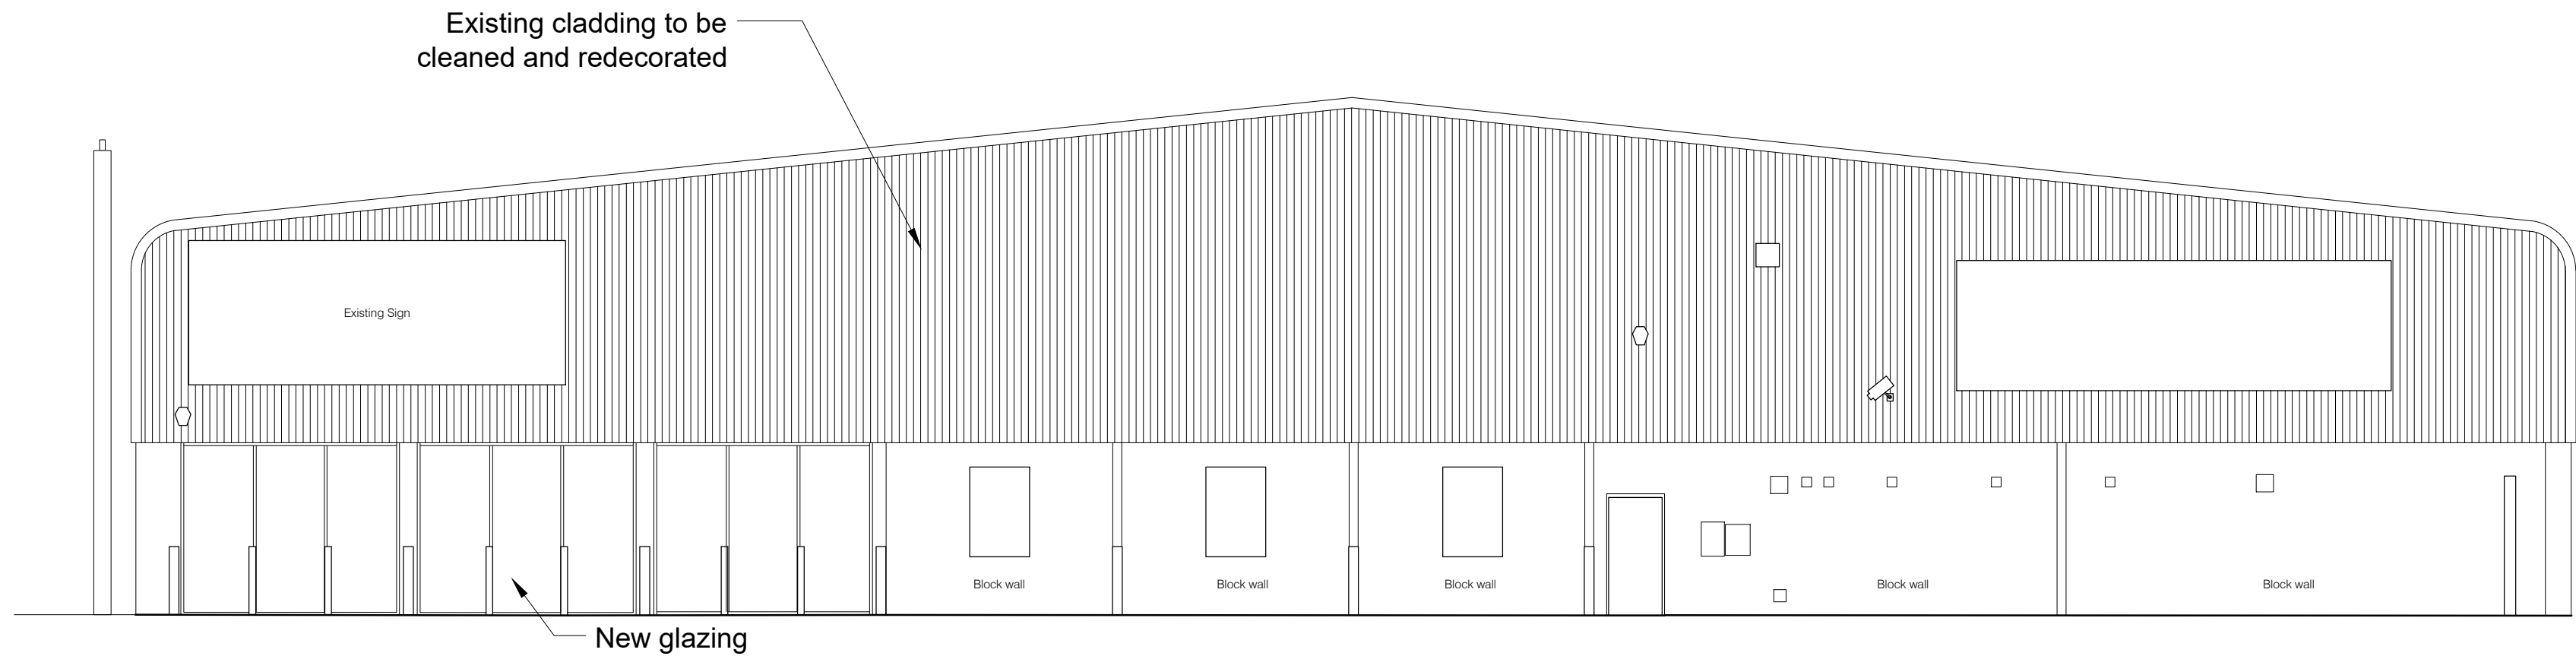


Proposed North Elevation


SOUTH AND WEST ELEVATIONS NOT SHOWN (NO CHANGES PROPOSED)

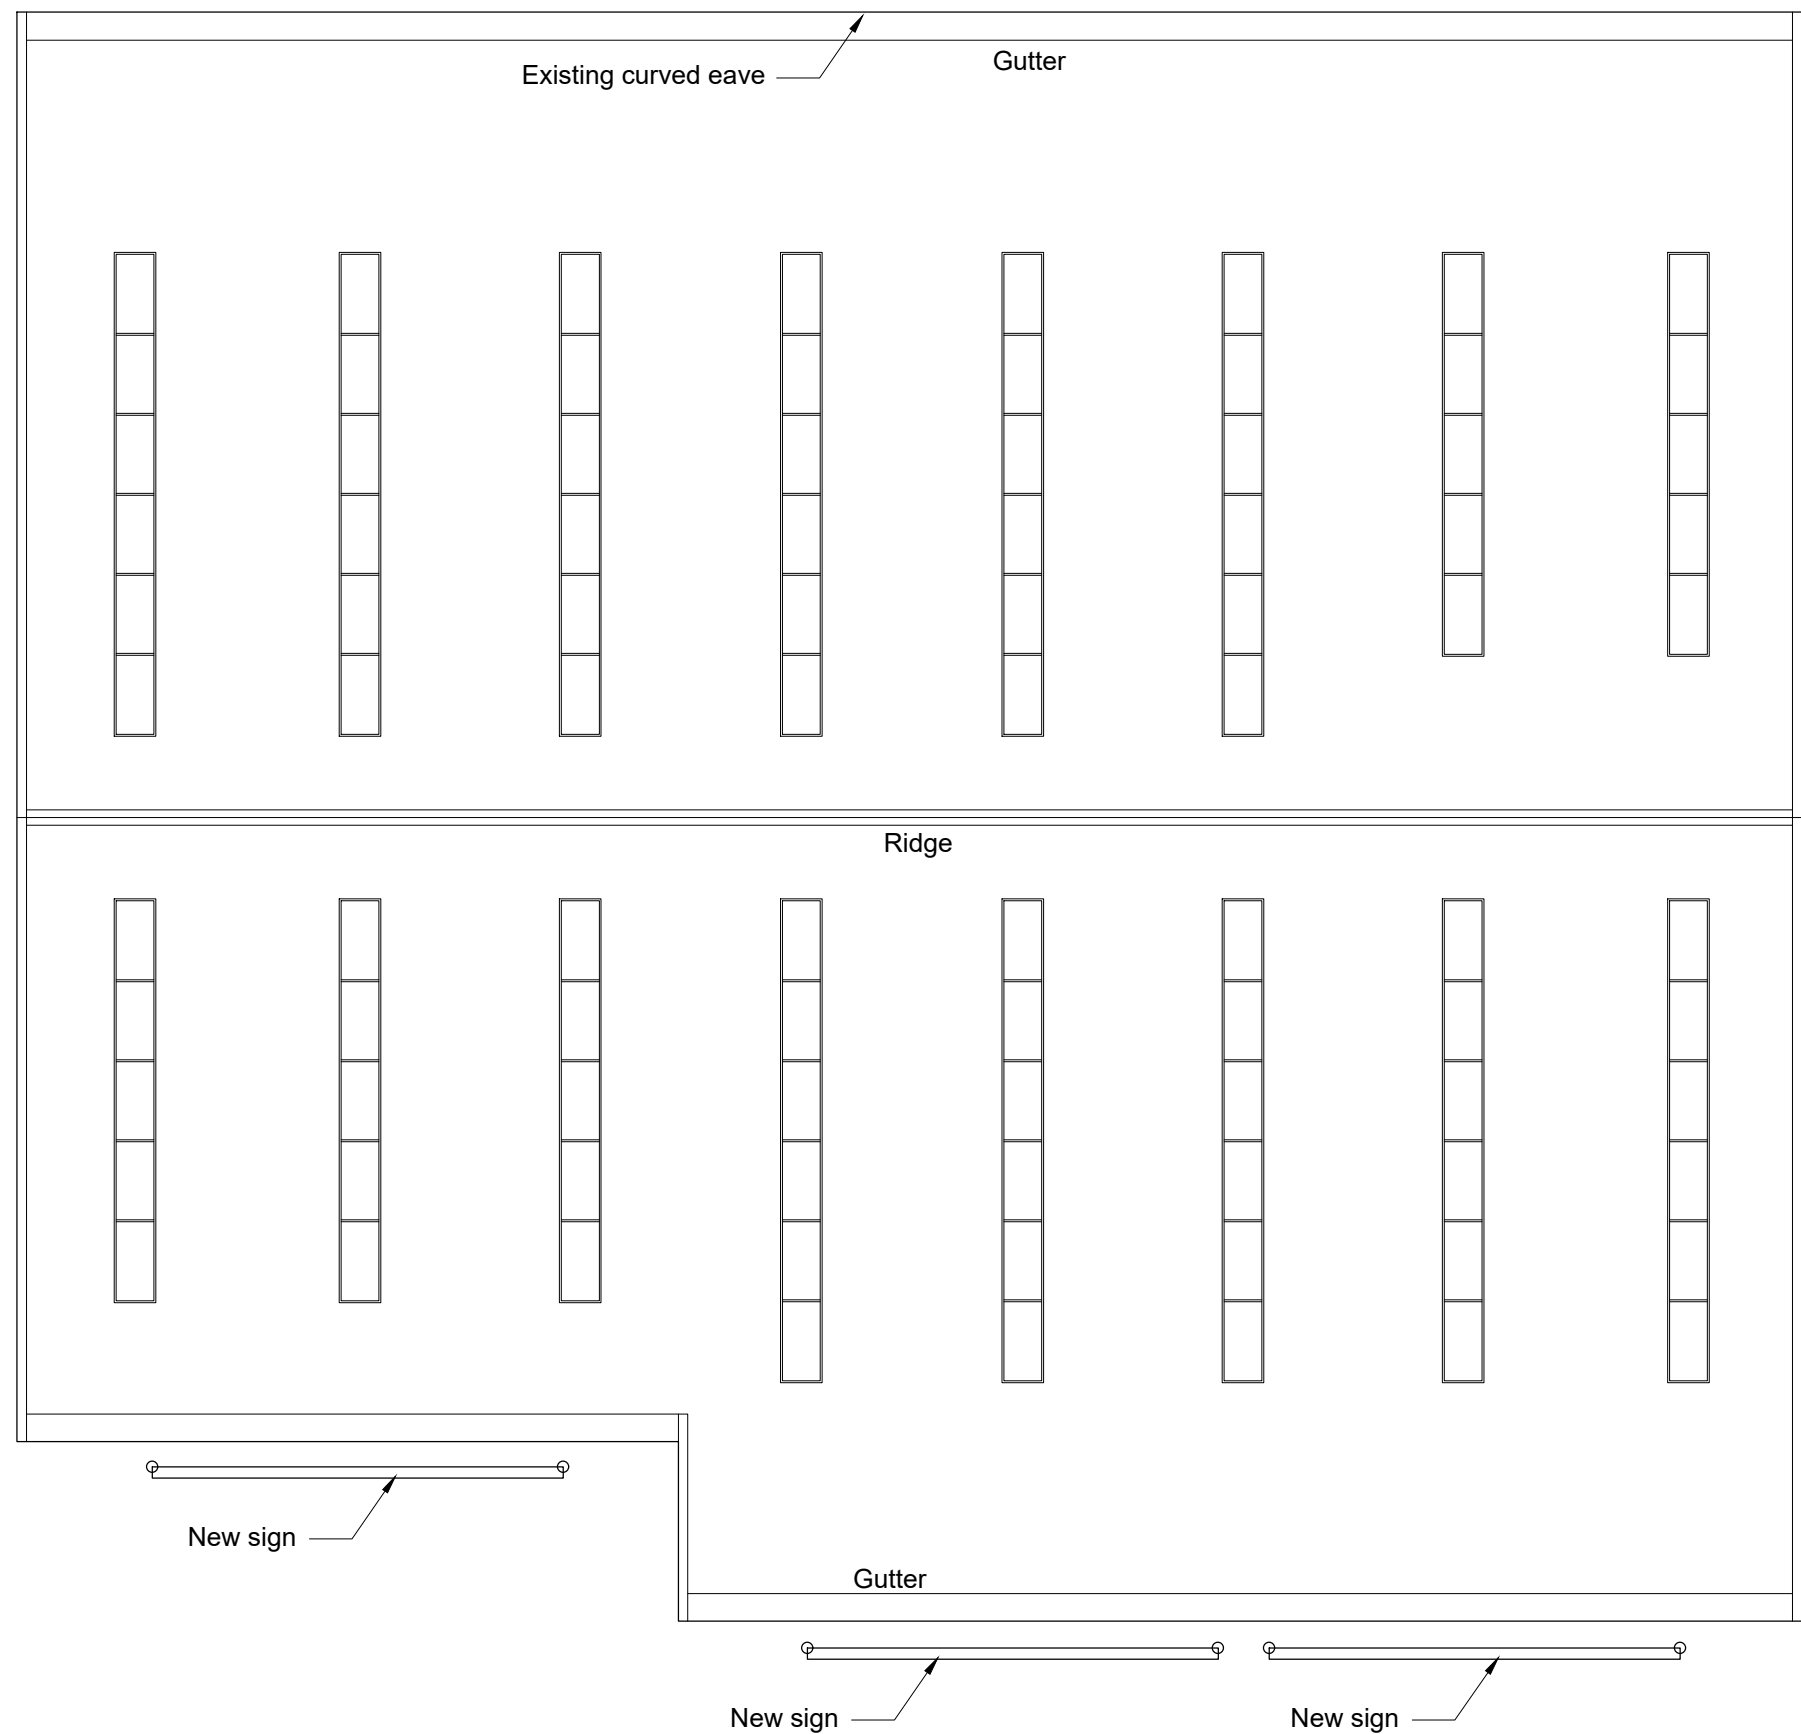

Proposed Roof Plan
scale 1:200

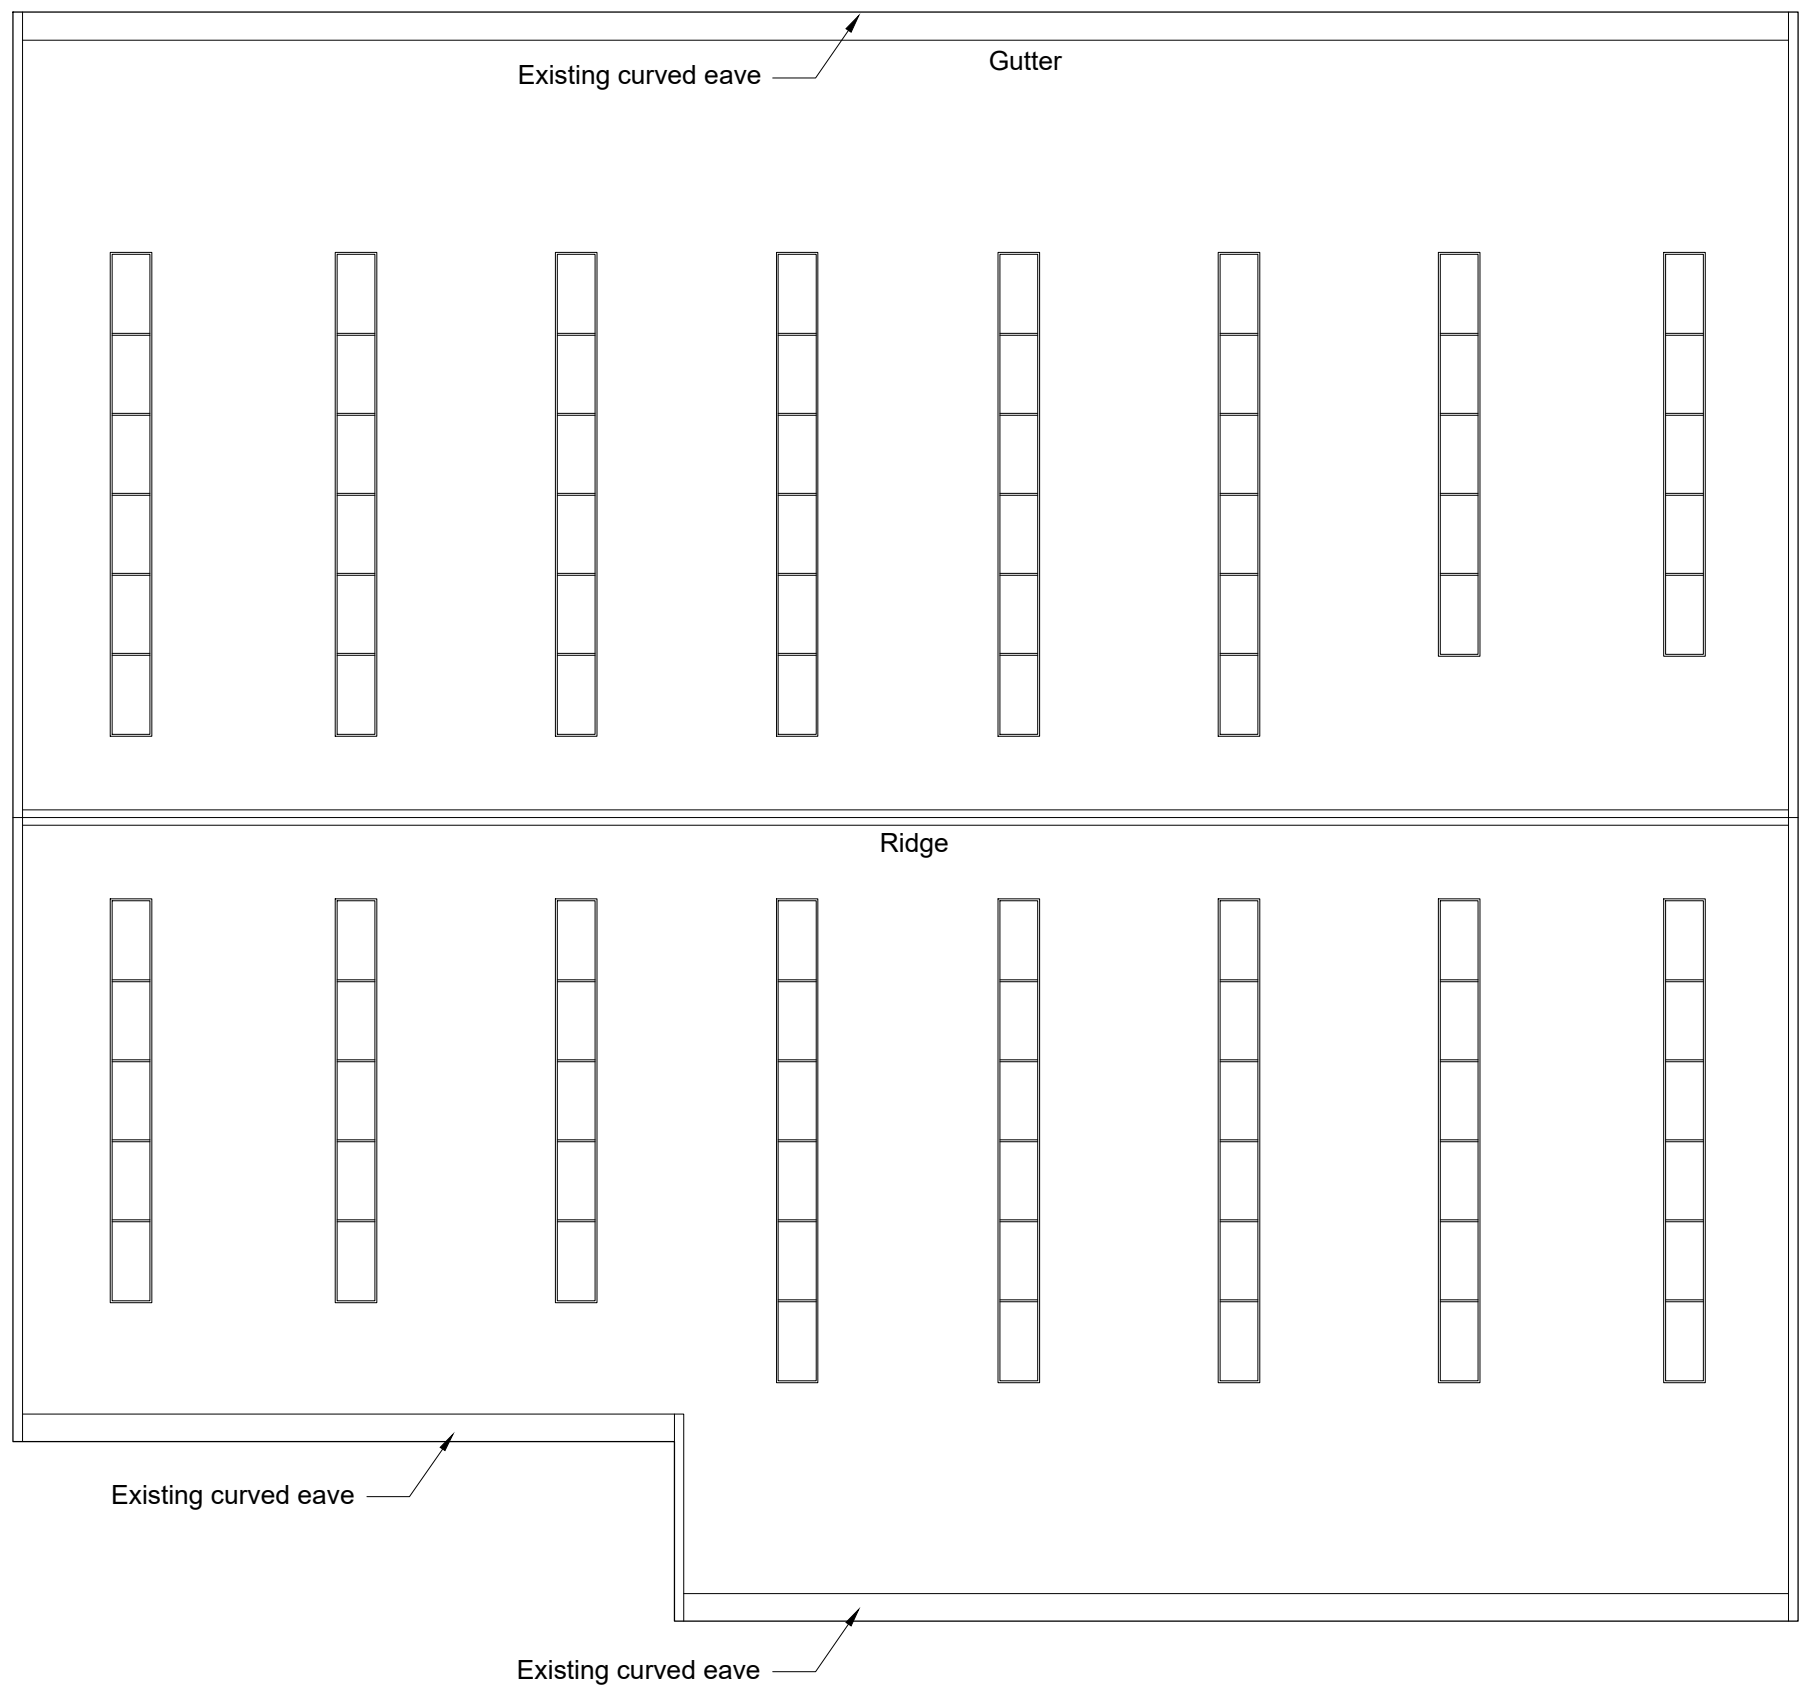

Existing Roof Plan
scale 1:200

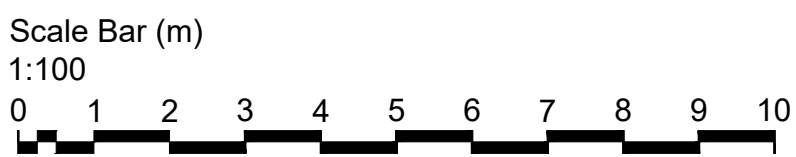

GENERAL NOTES

This drawing must not be scaled
All dimensions must be checked on site
All setting out to be checked on site
All levels must be checked on site and their datum confirmed
This drawing must be read in conjunction with the relevant specification clauses
This drawing must not be used for land transfer purposes

©Denning Male Polisano

DRAWING NOTES

P. refers to Preliminary Drawing
T. refers to Tender Drawing
C. refers to Construction Drawing

REVISION	DATE	BY	
P1 PRELIMINARY ISSUE	19/06/23	SL	-
P2 Halford signage reduced to match adjacent	10/07/23	SL	-
P3 Unit numbering updated	12/07/23	SL	-
P4 Unit numbering updated	08/09/23	SL	-
P5 Signage with ladder to avoid clashing with existing foundation	09/09/24	SL	-
Cladding LHS to Unit 7 replaced with glazing			
NMA submission			

PLANNING - NMA

CLIENT
Corona Vulcan Wellington Limited

PROJECT TITLE
**Wellington Retail Park
(Phase 2 - Halfords Block)
Waterlooville PO7 7FG**

DRAWING TITLE
**Proposed Elevations and
Roof Plans**

DATE
June 2023

SCALE
1:100@ A1 216-PL4-103.P5

Denning Male Polisano
Chartered Architects

Ferneberga House
Alexandra Road
Farnborough
Hampshire GU14 6DQ

T +44 (0) 1252 318448
www.dmp-architects.co.uk

