
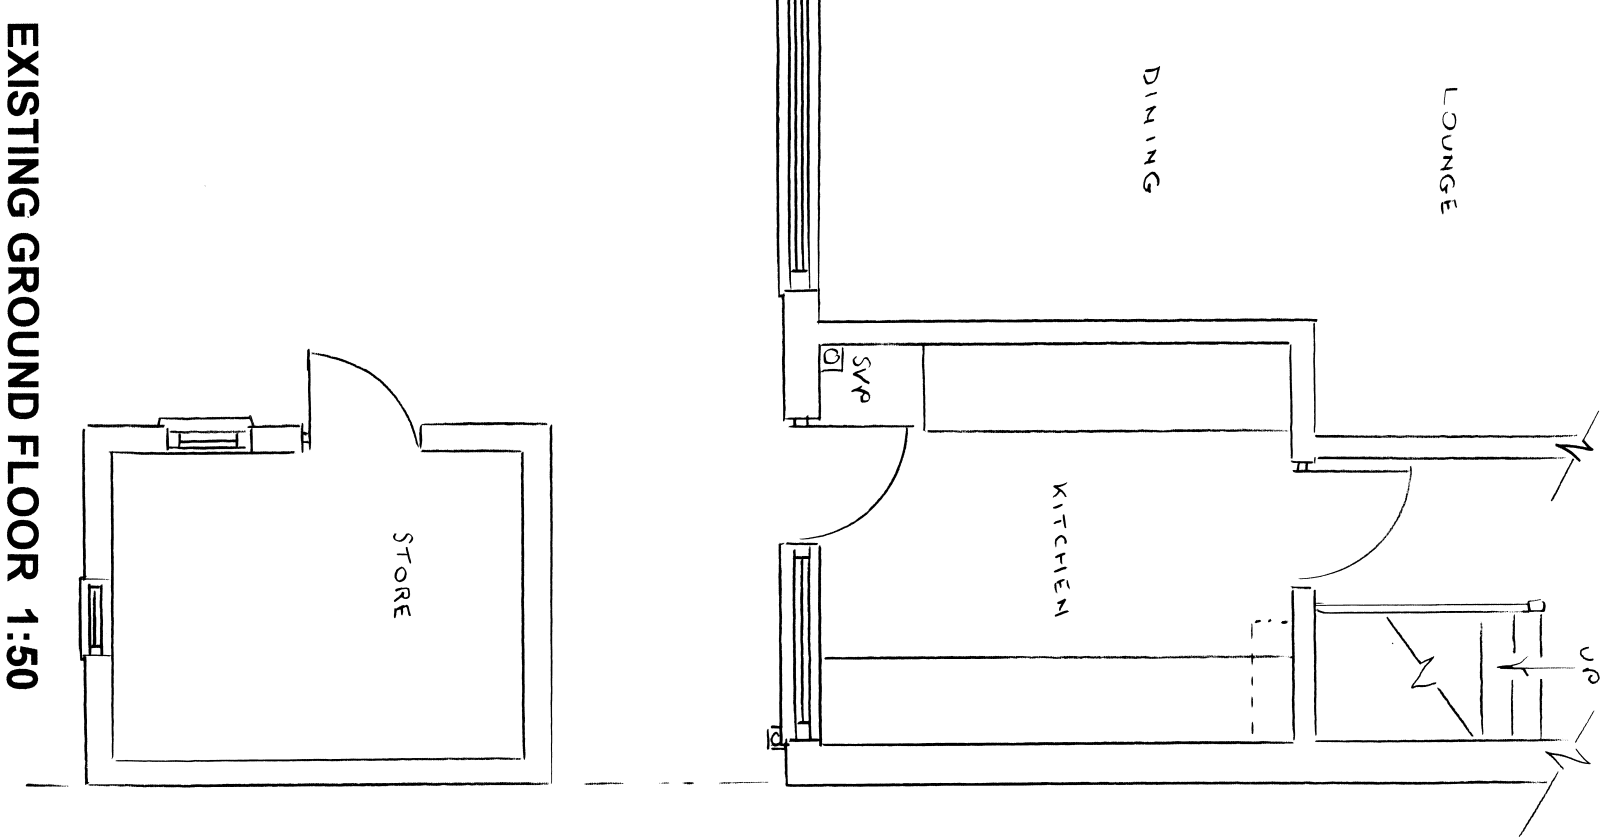


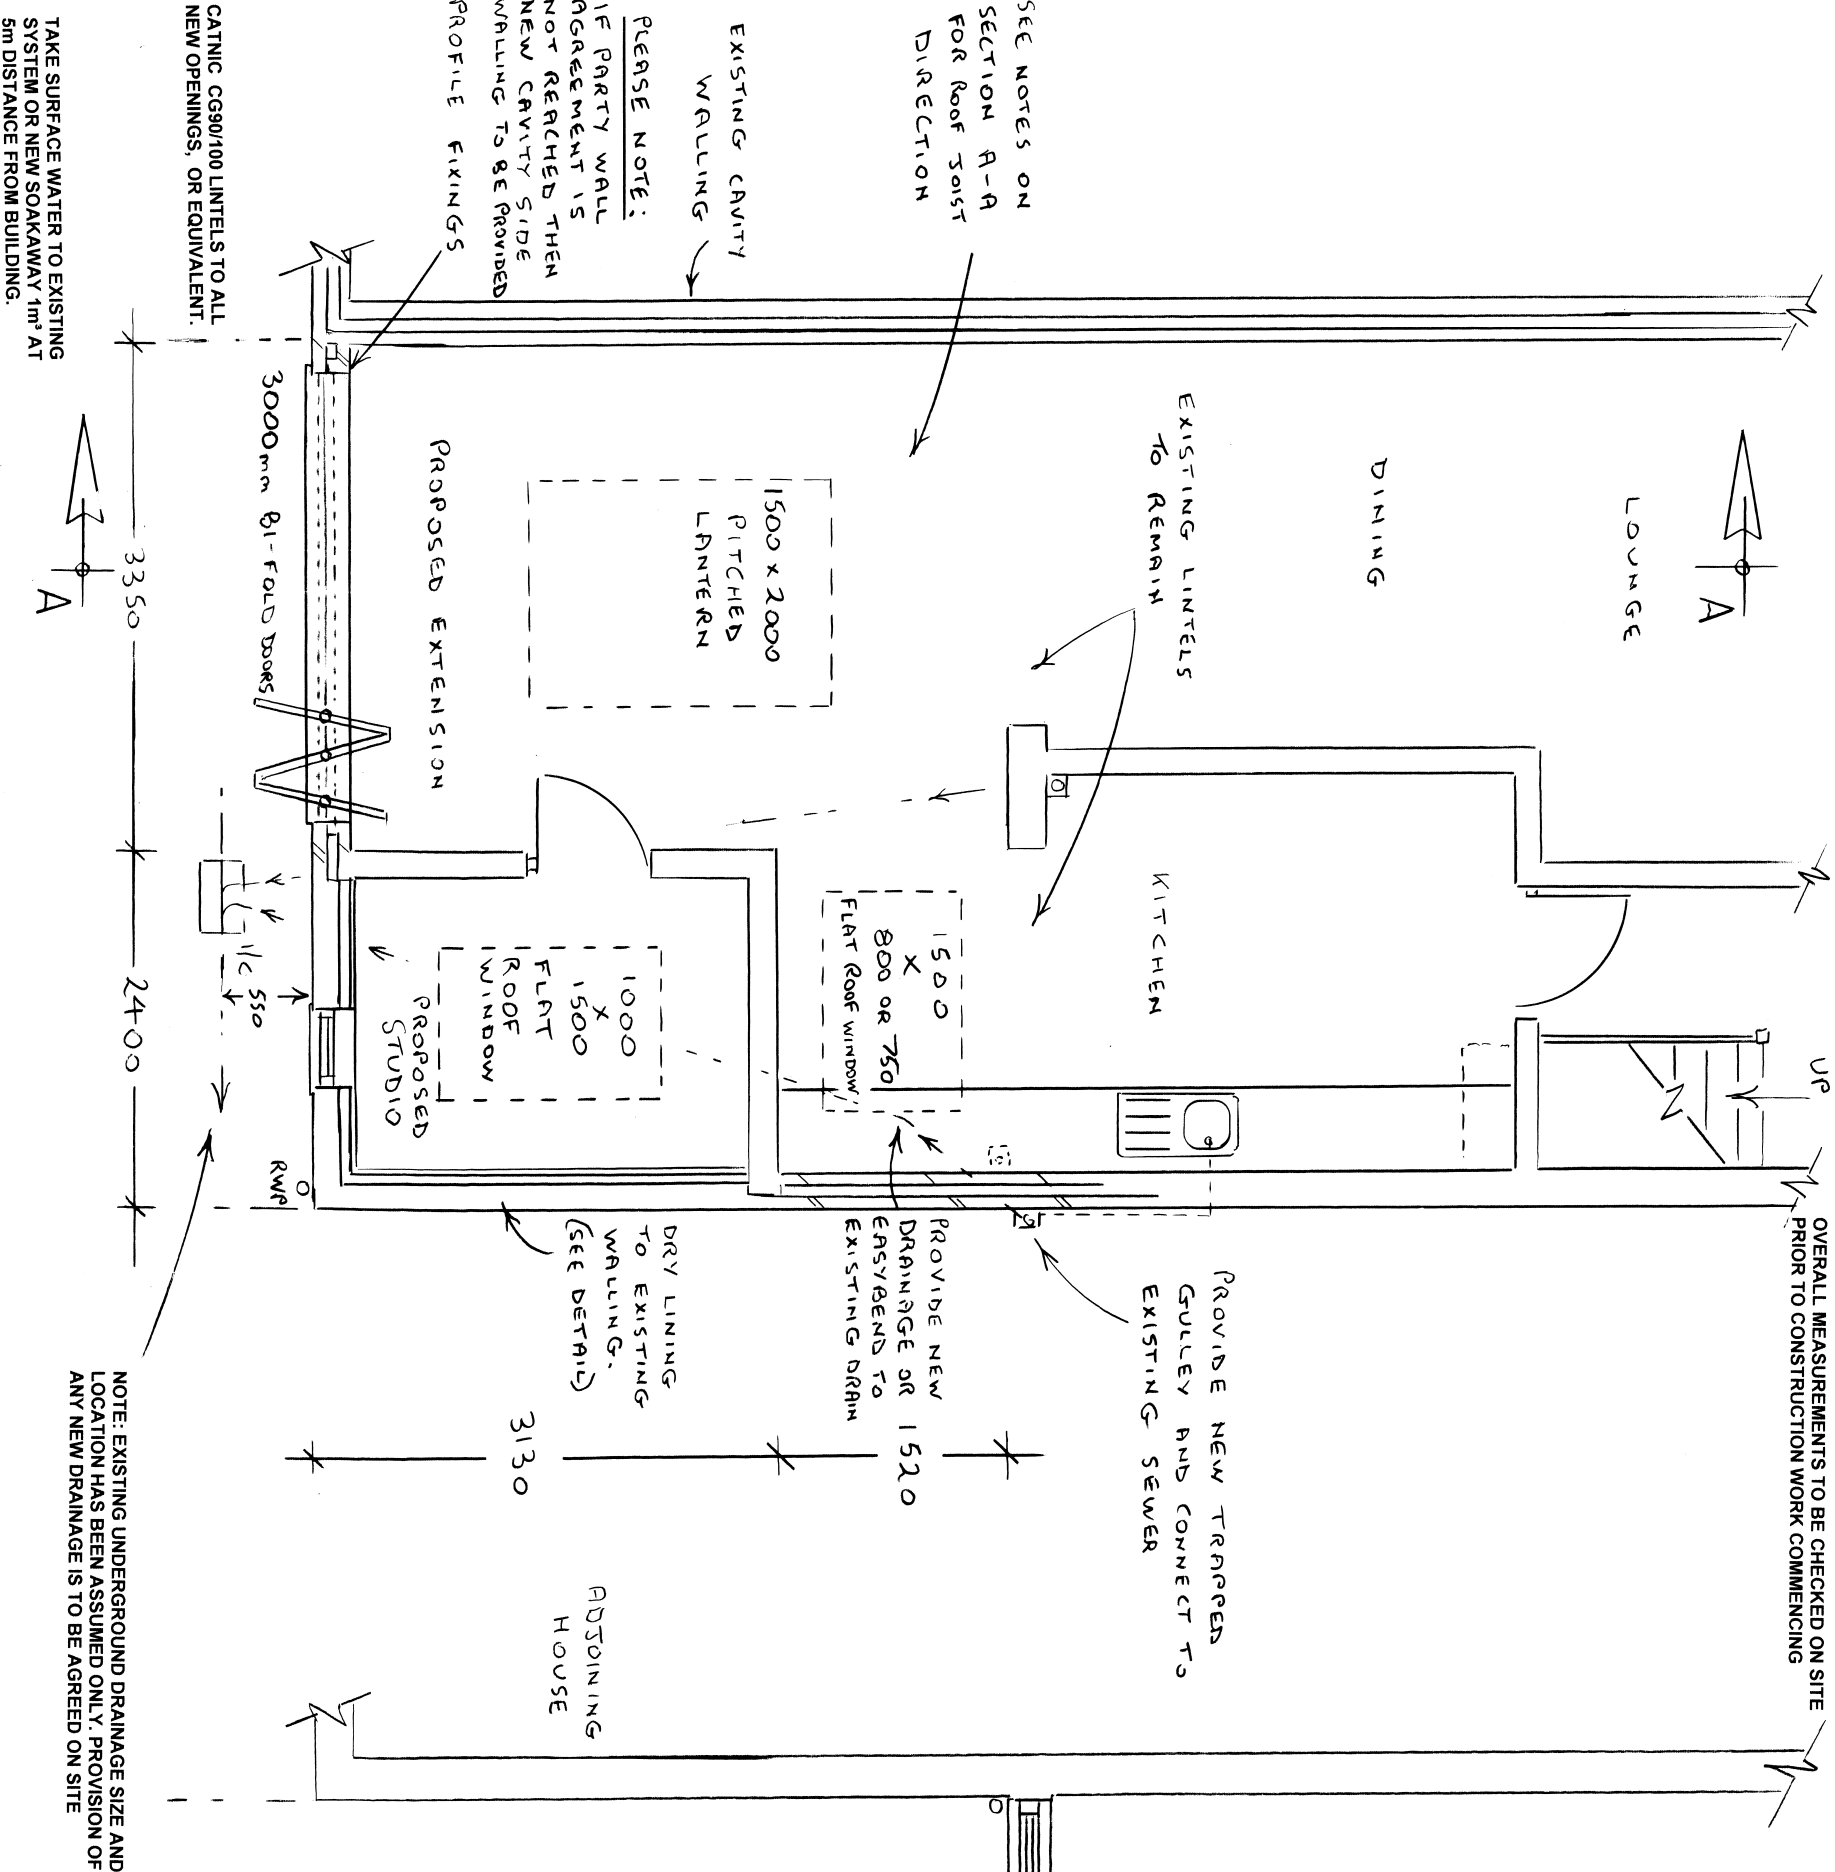

ROGER CLARK (ARCHITECTURAL SERVICES)

Tel: 023 9237 3841

PLAN No: 24525 / 1

Floor Plans Scale: 1:50 @ A3

PROPOSED EXTENSION

16 PASSINGHAM WALK

COWPLAIN