



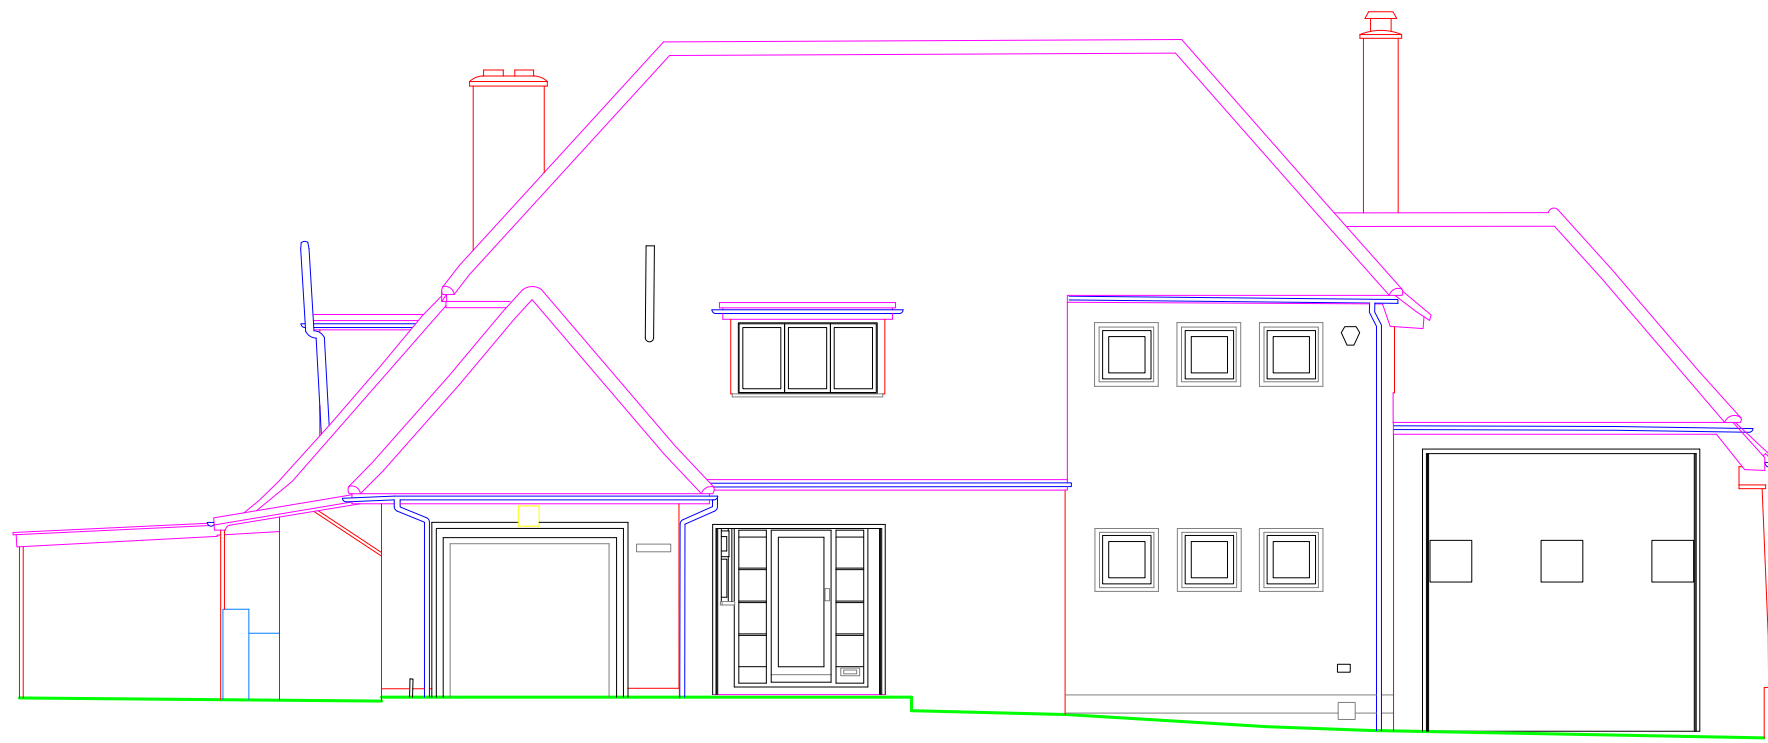


OKLAHOMA - NORTH ELEVATION

Datum 20.00m

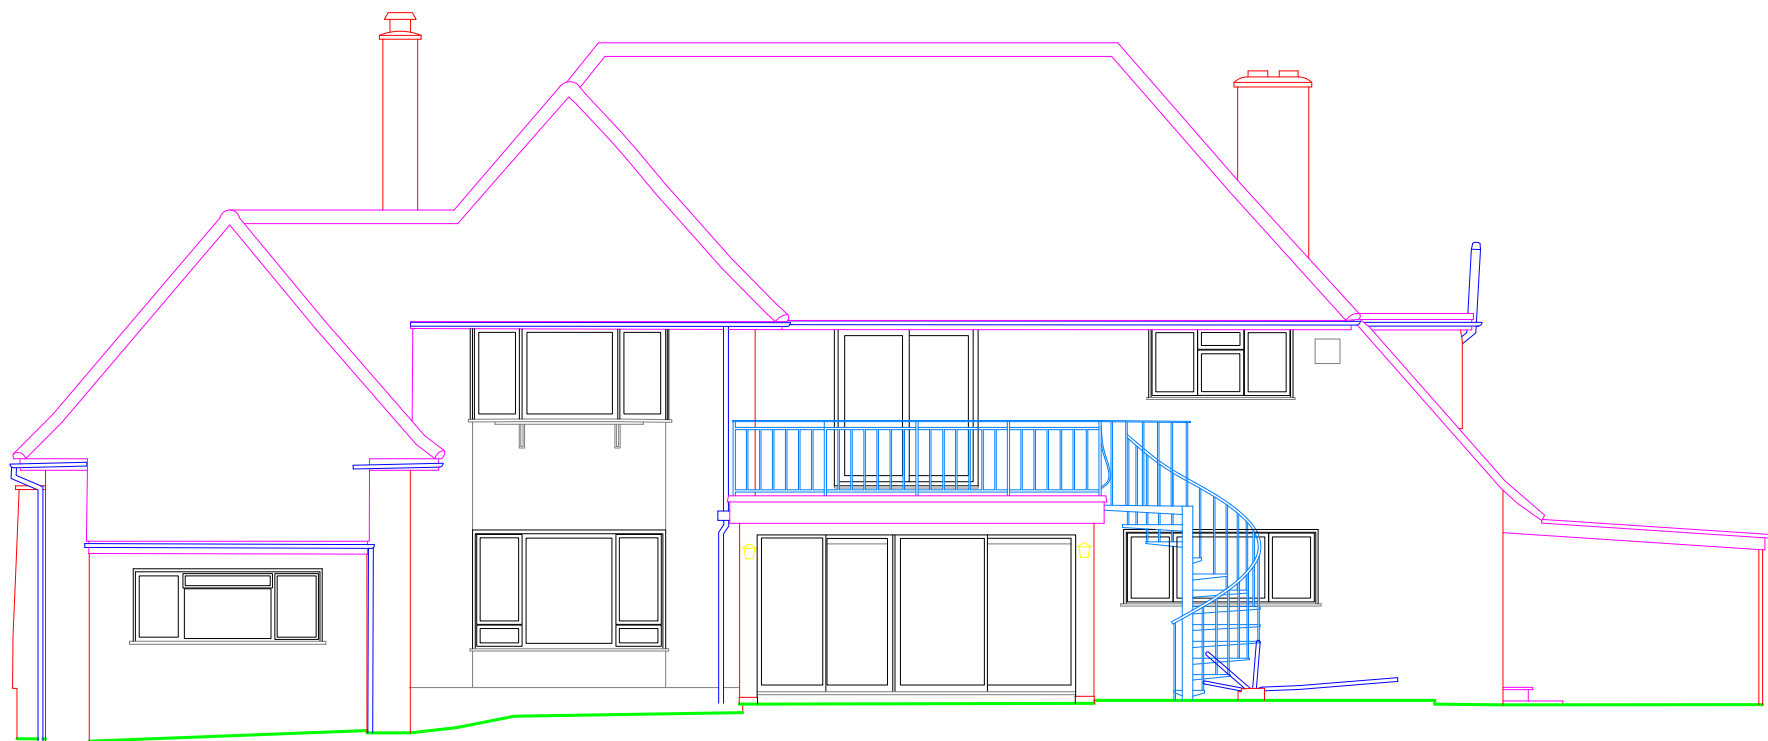


OKLAHOMA - SOUTH ELEVATION

Datum 20.00m

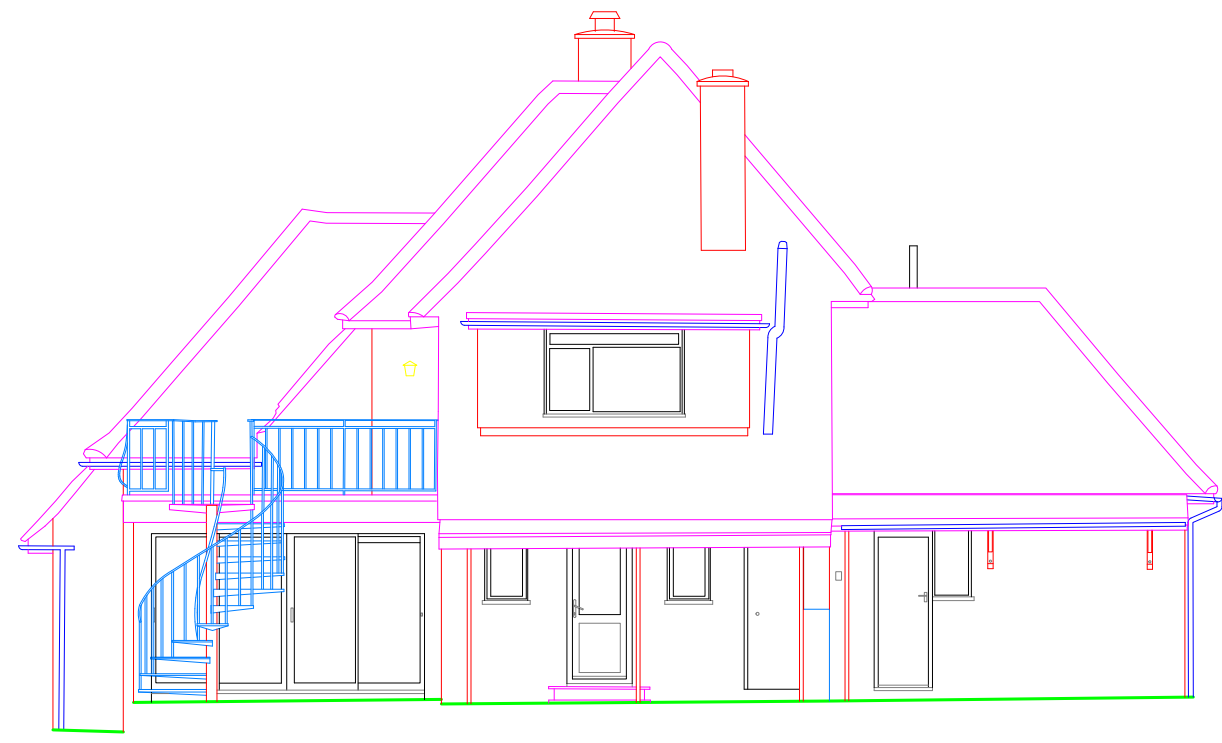

OKLAHOMA - EAST ELEVATION

Datum 20.00m

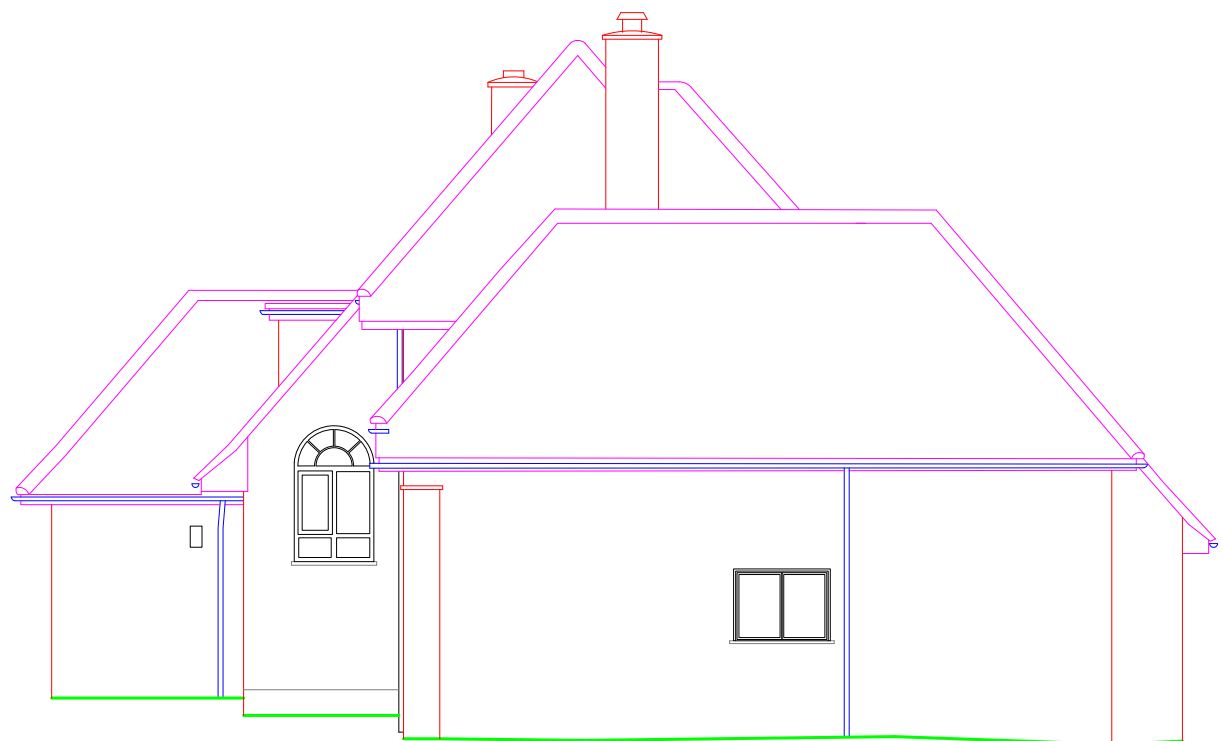

OKLAHOMA - WEST ELEVATION

Datum 20.00m

NOTES:


Drainage:
Inspection Covers are lifted where possible and all drainage invert information has been obtained through visual inspection only, with no entry into manholes. Therefore the complete accuracy cannot be guaranteed. Where drainage is of critical importance we suggest the services of a specialist drainage expert be used.

Trees:
Every effort has been made to identify and detail all trees on site but where trees are of critical importance we suggest the use of a specialist such as an arborist. Tree spread and heights are indicative.

GPS:
GPS detail is relative to the time and date of survey. GPS levels and grid are obtained using industry standard guidelines and can vary according to the quality of the GPS network at the time of survey. Unless stated otherwise, surveys are Scale factor 1 and Horizontal and Vertical Datums are established from a central site fix and baseline orientation station utilising GNSS correction data.

Survey notes:
Survey specification is linked to the original purpose of the survey commissioned at source and is to be used for this purpose only. Survey is accurate within limitations of site conditions at the time of survey. In areas difficult to survey due to restricted access, lines of sight or dense vegetation, critical dimensions and positions should be verified following suitable clearance. Survey detail obtained and shown is relative to the plotting scale.

Copyright:
This survey information is Copyright Encompass Surveys Ltd (2009). All rights reserved.

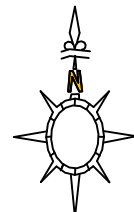

LEGEND

OVERALL TREE SPECIES INFORMATION

ALDER	ALD	LONDON PLANE	LPN
ASH	ASH	MAGNOLIA	MAG
ASPEN	ASP	MAPLE	MPL
BEECH	BCH	OAK	OAK
CHERRY	CHY	PINE	PNE
ELM	ELM	POPLAR	POP
FIR	FIR	RHODODENDRONS	RDN
FRUIT	FRU	ROWAN	ROW
HAWTHORN	HAW	SILVER BIRCH	SIB
HAZEL	HAZ	SWEET CHESTNUT	SCH
HOLLY	HOL	WALNUT	WNT
HORSE CHESTNUT	HCH	WILLOW	WLW
LIME	LIM	YEW	YEW
LOCUST	LOC	SPECIES UNKNOWN	SFU
		CORPSE	COP

TREE ANNOTATIONS: Tree Species / Tree Boles Size / No of Boles
Tree Height / Tree Canopy Spread

FENCE INFORMATION

BARBED WIRE FENCE	BWF
CHAIN LINK FENCE	CLF
CHESTNUT PALING FENCE	CPF
CLOSE BOARD FENCE	CBF
CONCRETE SLAT FENCE	CCF
CORRUGATED IRON FENCE	CIF
CRASH BARRIER	CBR
HANDRAIL	HDL
IRON RAILINGS	IRF
LARCH LAP FENCE	LLF
MISCELLANEOUS FENCE	MSF
PALISADE FENCE	PSF
PICKET FENCE	PKF
POST AND CHAIN FENCE	PCF
POST AND RAIL FENCE	PRF
POST AND WIRE FENCE	PWF
SECURITY FENCE	SCF
STOCK WIRE FENCE	SWF
TRELLIS FENCING	TLF
WIRE MESH FENCE	WMF

LEVEL INFORMATION

BED LEVEL	BL
COVER LEVEL	CL
FLOOR LEVEL	FL
INVERT LEVEL	IL
OUTFALL LEVEL	OL
THRESHOLD LEVEL	THL
FOUL WATER	FW
SURFACE WATER	SW
UNABLE TO LIFT	UTL
WATER LEVEL	WL

SURFACE INFORMATION

CONCRETE	Cc
BRICK PAVING	BP
FLOWERBED	FB
PAVING SLABS	PS
RETAINING WALL	RWAW
SCALPINGS	Scap
TACTILE PAVING	Tac

FEATURE INFORMATION

BOLLARD	BO	NAME PLATE	NP
TELECOMS IC	BTIC	NOTICE BOARD	NB
BUS STOP	BS	POST	P
CABLE TELEVISION IC	CAV	RAIN WATER PIPE	RWP
BATHING ROO	ER	ROAD SIGN	RS
ELECTRICITY CABLE PIT	ELCP	RODDING EYE	RE
ELECTRICITY POLE	EP	SERVICE HAMMER POST	SMP
FIRE HYDRANT	PH	SOIL VENT PIPE	SVP
FLAG POLE	FP	STOP VALVE	SV
GUIDE POST	GP	TELEGRAPH POLE	TP
INSPECTION COVER	IC	TRAFFIC SIGNAL	TS
LAMP POST	LP	TRAFFIC SIGNALS IC	TSIC
LETTER BOX	LB	WASH OUT	WO
KERB OUTLET	KO	WATER METER	WM

REVISIONS

Level Datum:
Levels are related to OSG815 derived from the GPS network

Grid:
Grid is related to OSG815 derived from the GPS network

Northpoint:



Encompass Surveys Ltd
Yarmouth House
1300 Parkway
Solent Business Park
Whiteley, Fareham
Hampshire, PO15 7AX

Tel: (+44)2380 692002 Email: info@encompass-surveys.co.uk
Website: encompass-surveys.co.uk

Client: MH Architects

Survey Location: Oklahoma
Long Copse Lane
Westbourne PO10 7UL

Survey type: Elevations

Scale: 1:100@A1

Drawing ref: ENC/231123/3059-S1

Date: November 2023

Drawn/QA: SE/RMF

Revision: -