






FRONT ELEVATION

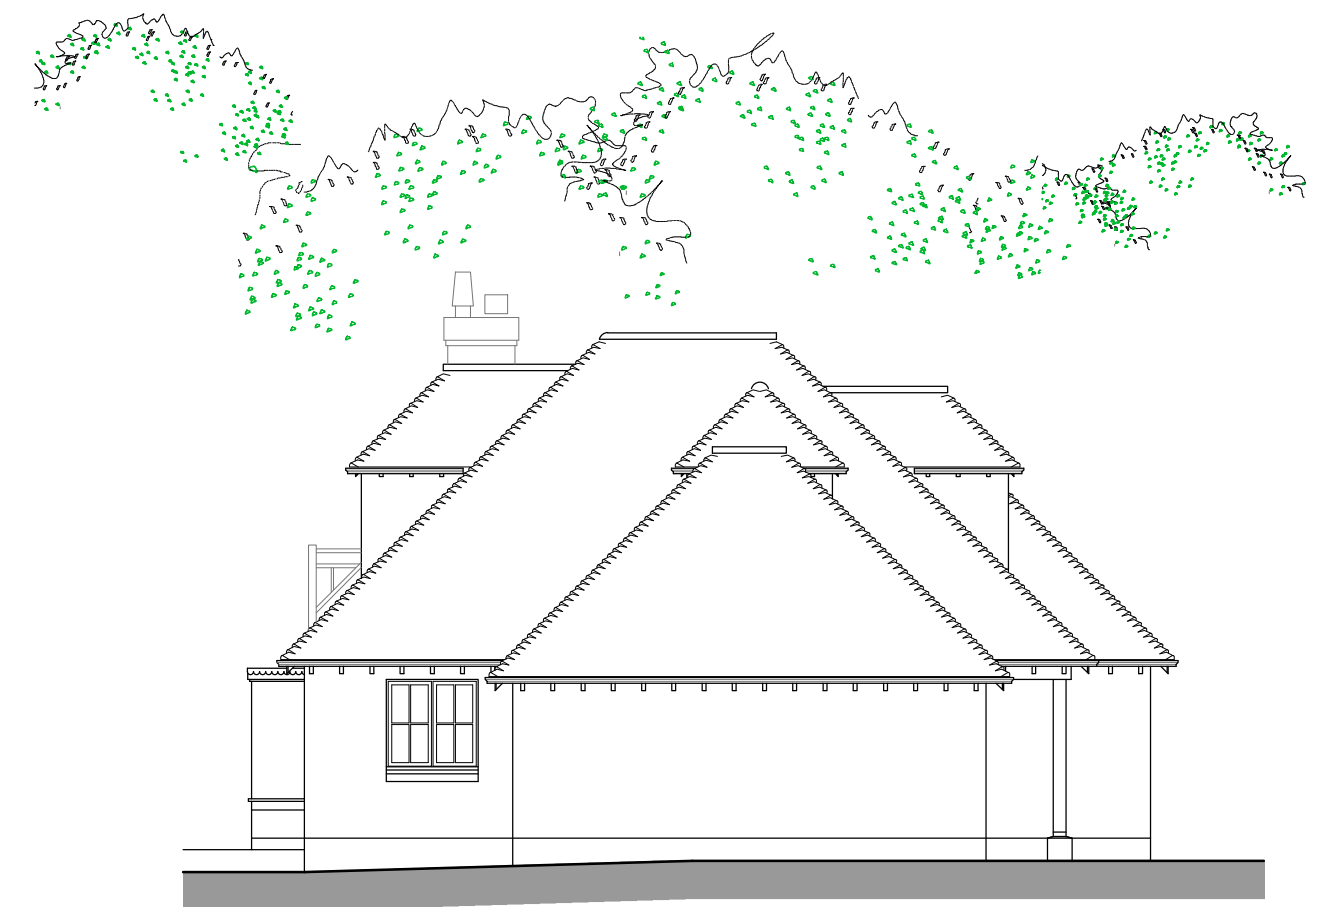

SIDE ELEVATION

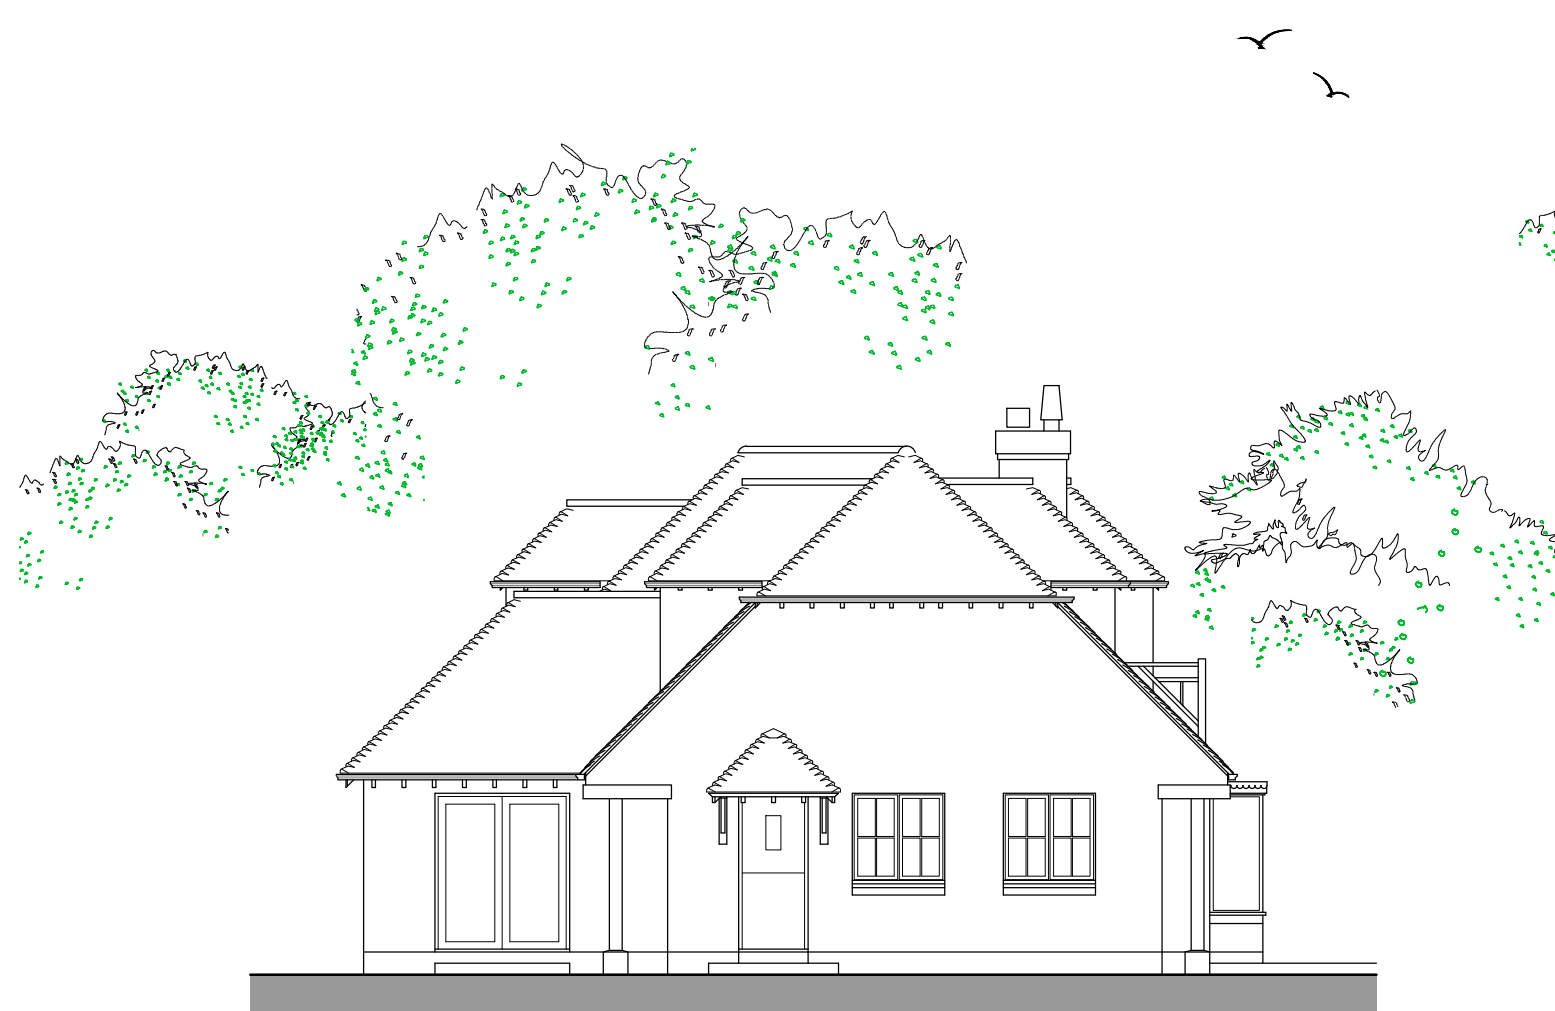

END ELEVATION

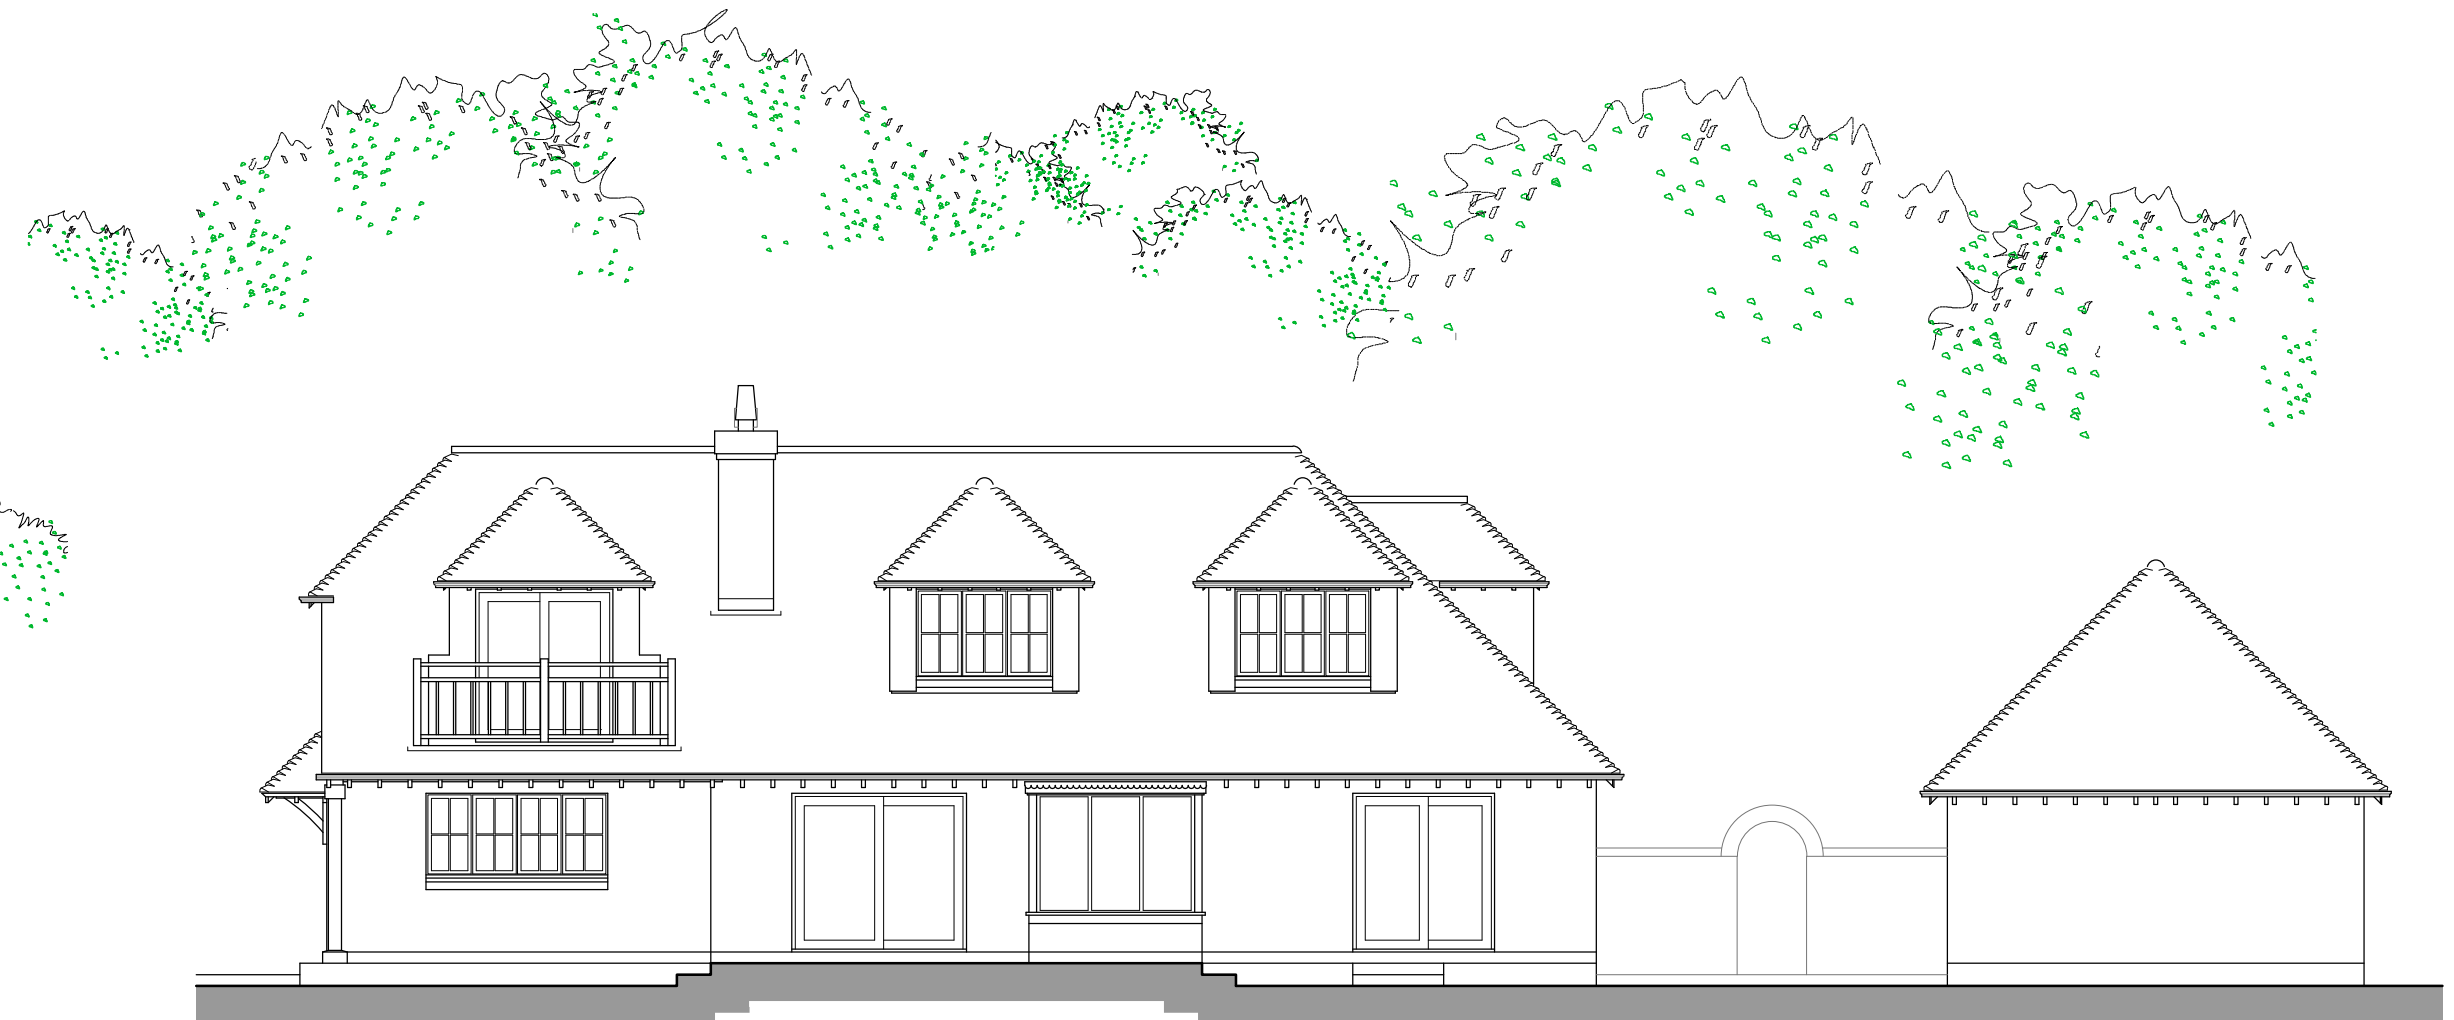

REAR ELEVATION

EXISTING



PROPOSED EXTENSIONS TO
SOUTH WINDS, WOODGASTON LANE, HAYLING ISLAND, HAMPSHIRE PO11 0RL

Project no: 240402
Date: 09/2024

Drawing no: 04
Scale: 1 / 100

GORDON@GDBTECHNICALARCHITECTURE.CO.UK
07875 108380

GDB TECHNICAL
ARCHITECTURE