



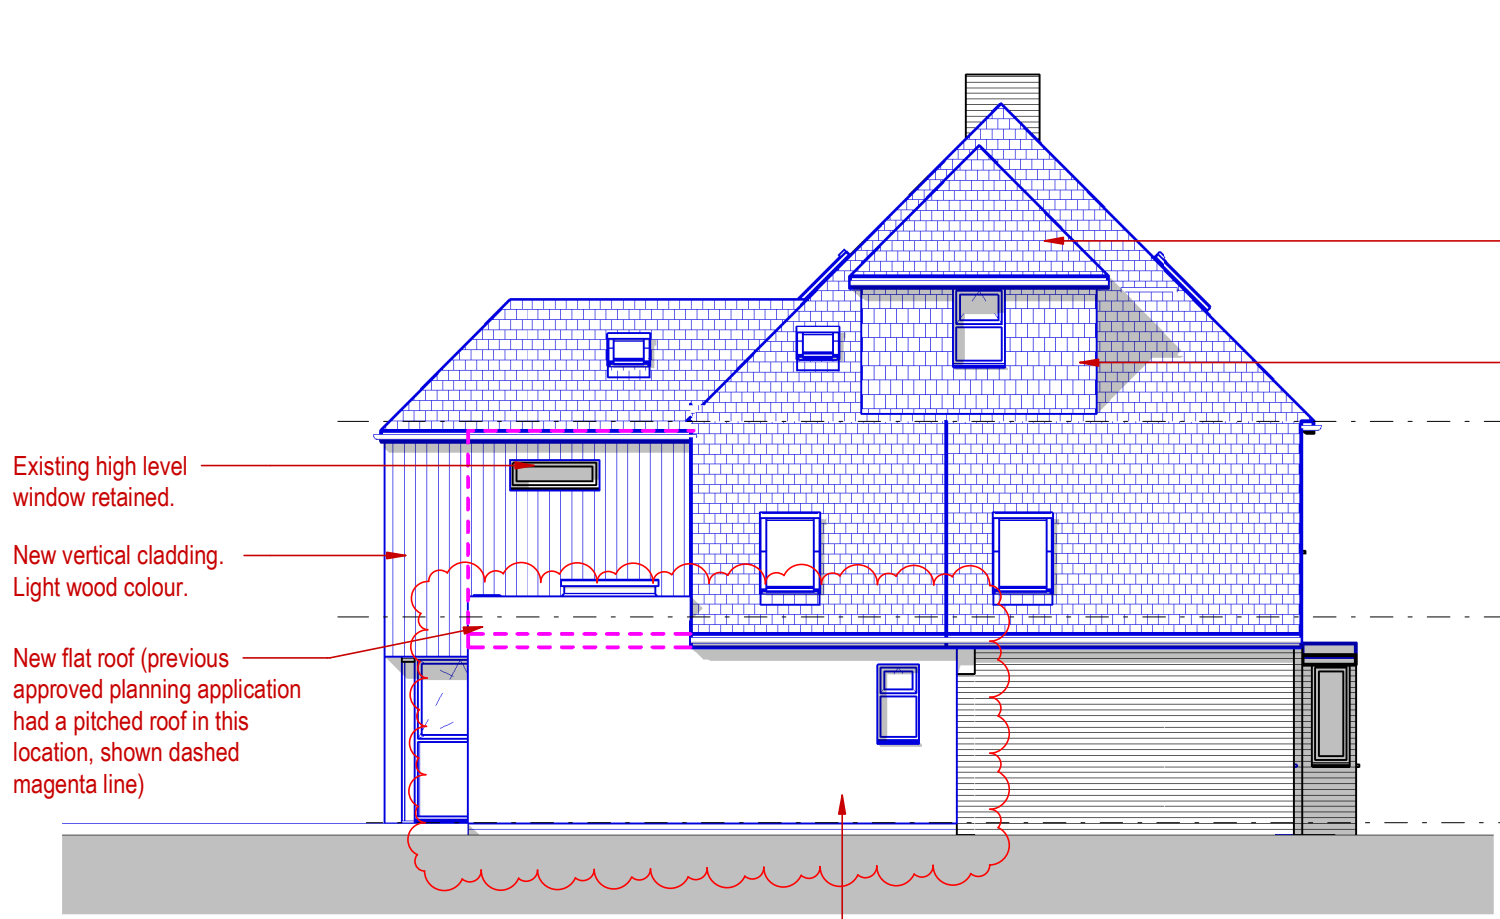


South Elevation - Proposed.

1 : 100
0 5m

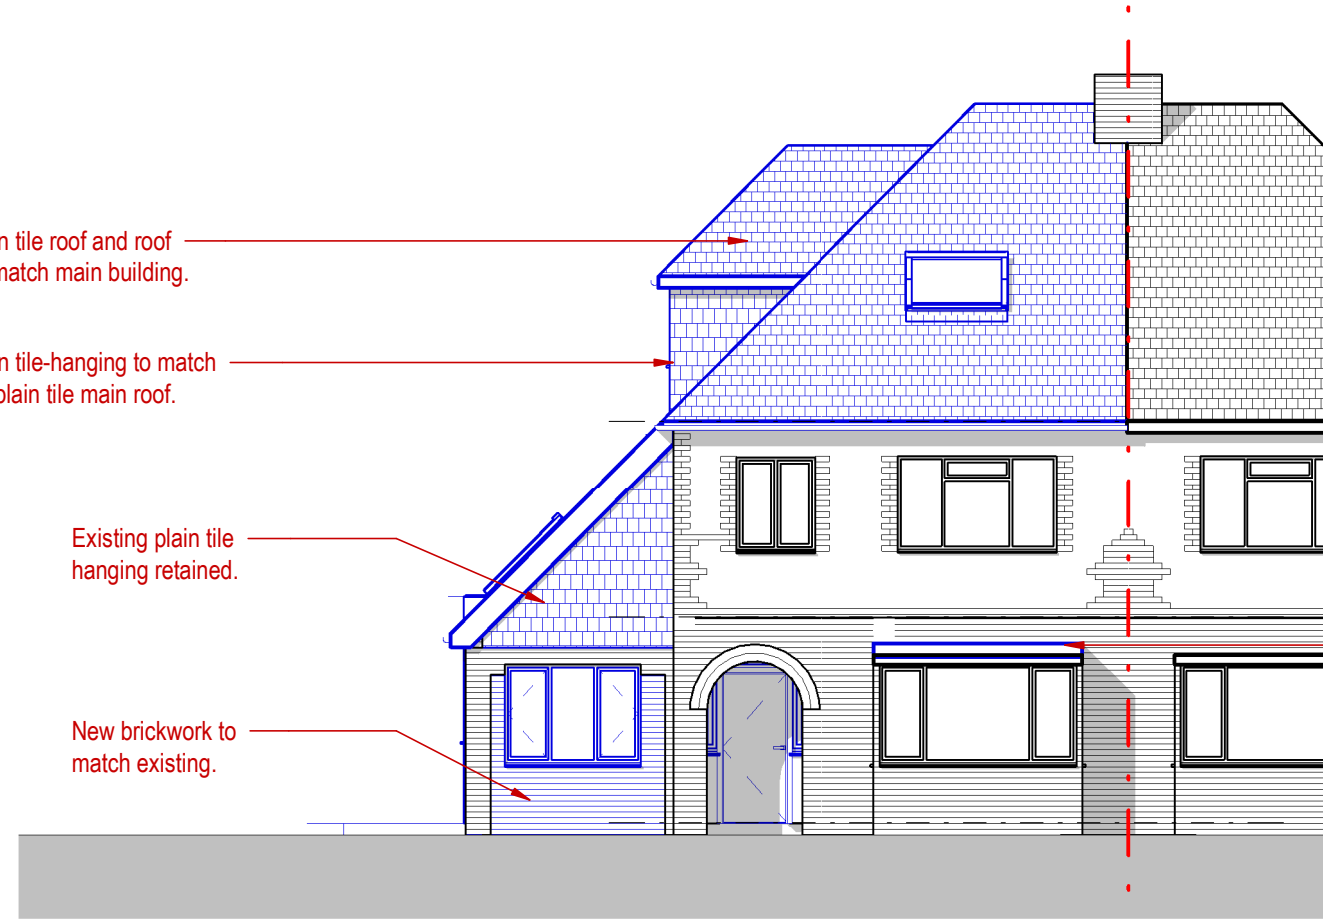


East Elevation - Proposed.

1 : 100
0 5m

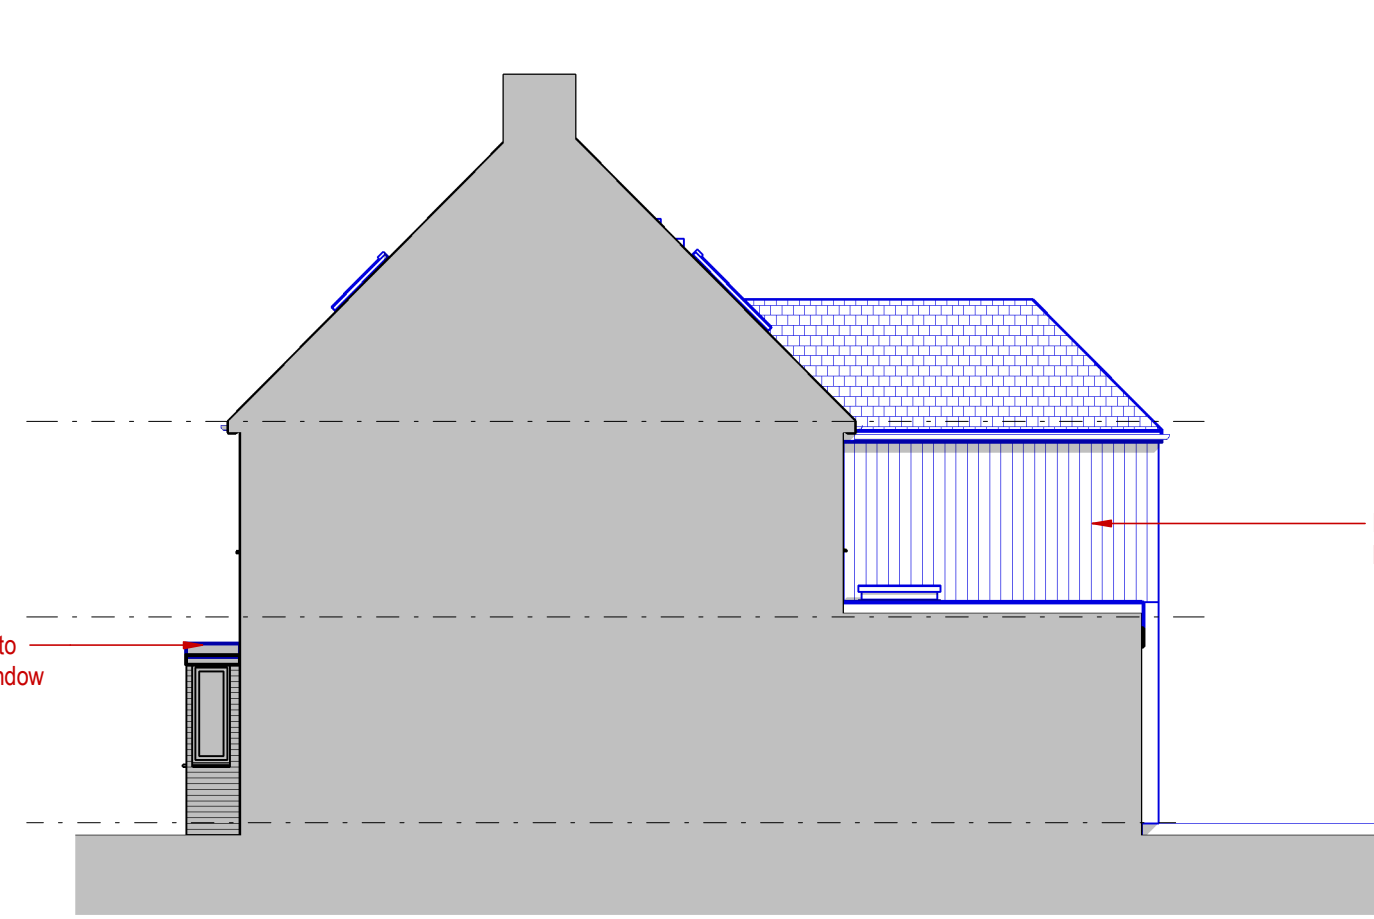


North Elevation - Proposed.

1 : 100
0 5m

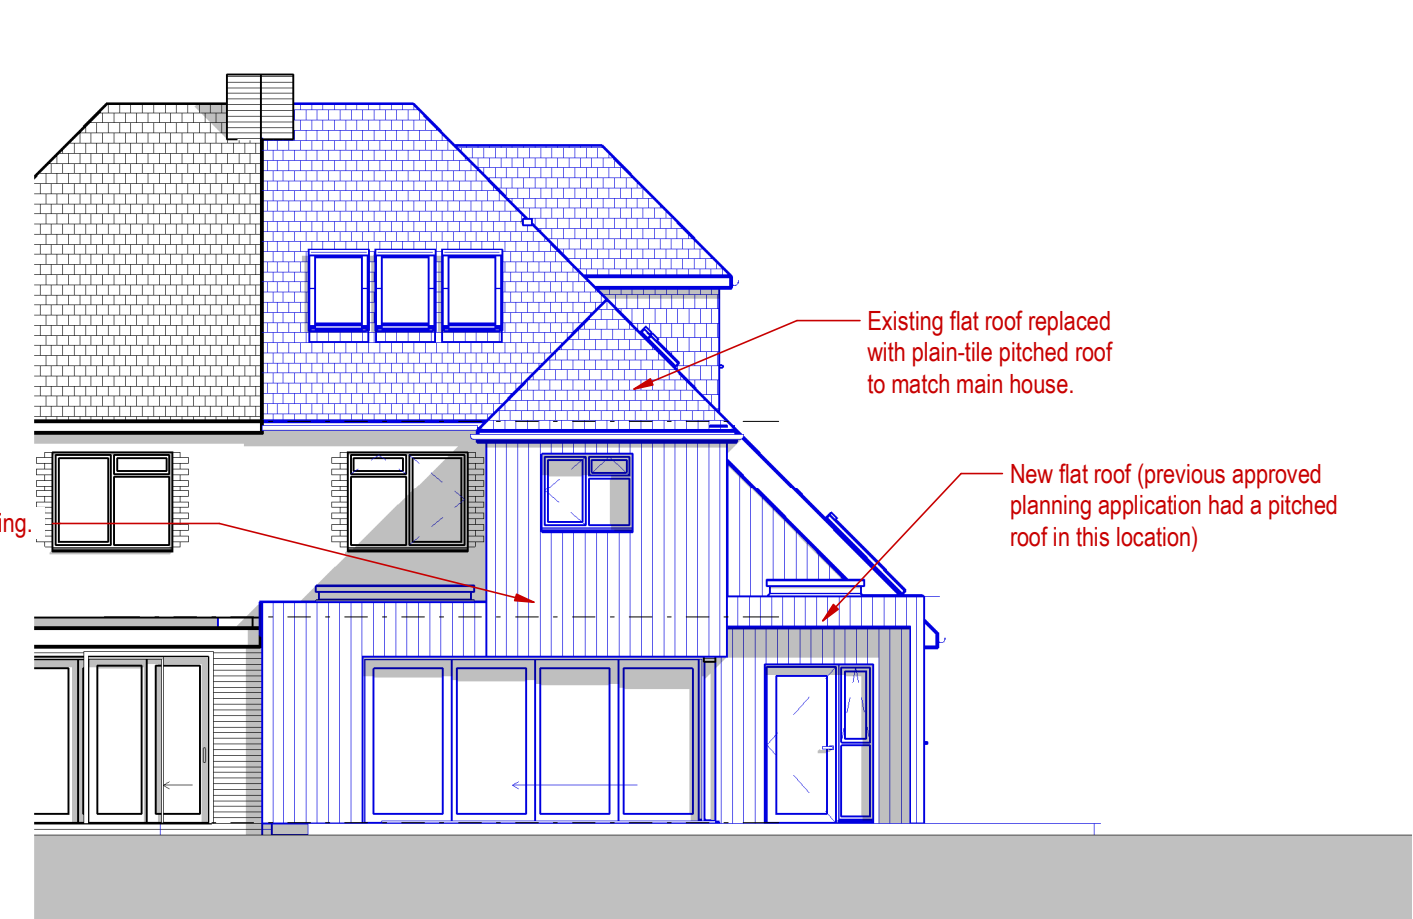


West Elevation - Proposed.

1 : 100
0 5m

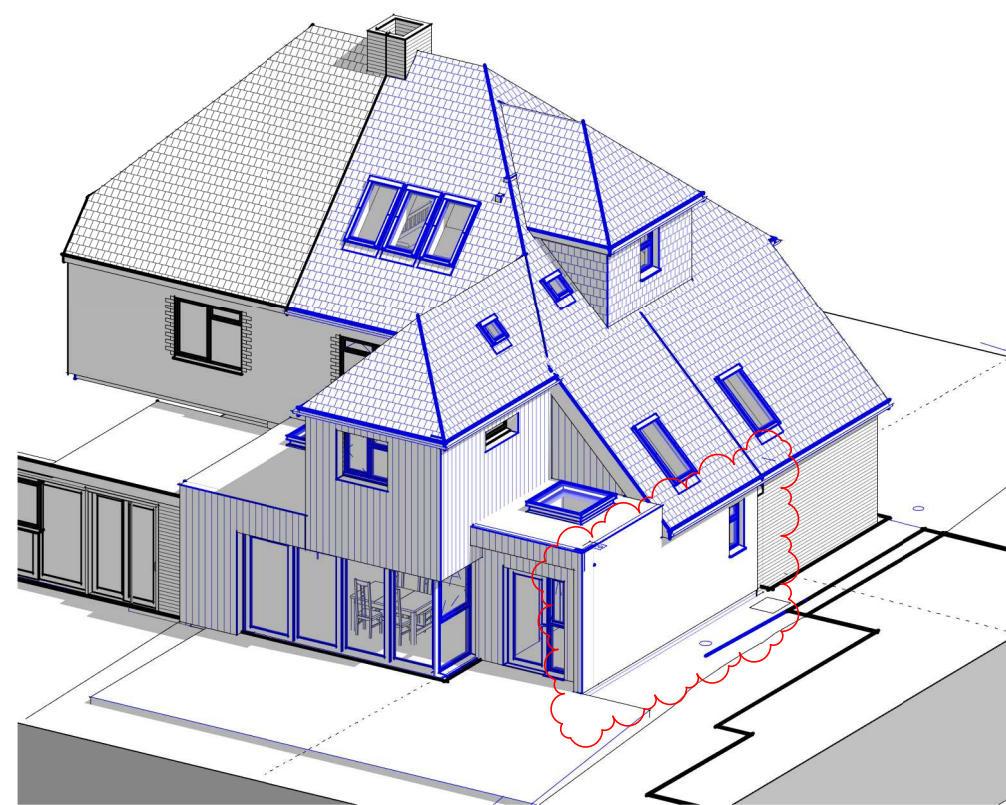

External 3D View Rear - Proposed.

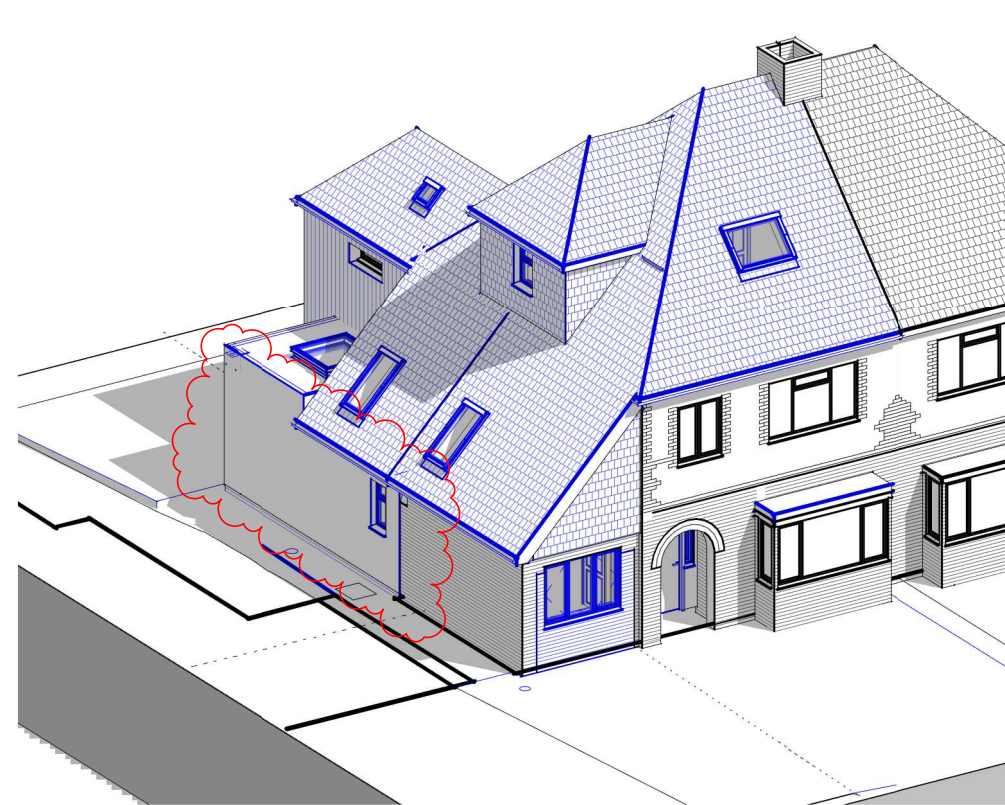

External 3D View Front - Proposed.



3D View - Rear Perspective - Proposed.



Block Plan - Proposed.

1 : 500
0 25m


Ordnance Survey (c) Crown Copyright 2022.
All rights reserved. Licence number 100022432

Block Plan - Proposed.

1 : 500
0 25m


Key To Drawings

- Existing structure shown grey.
- Demolished structure shown red dashed.
- New structure shown blue.

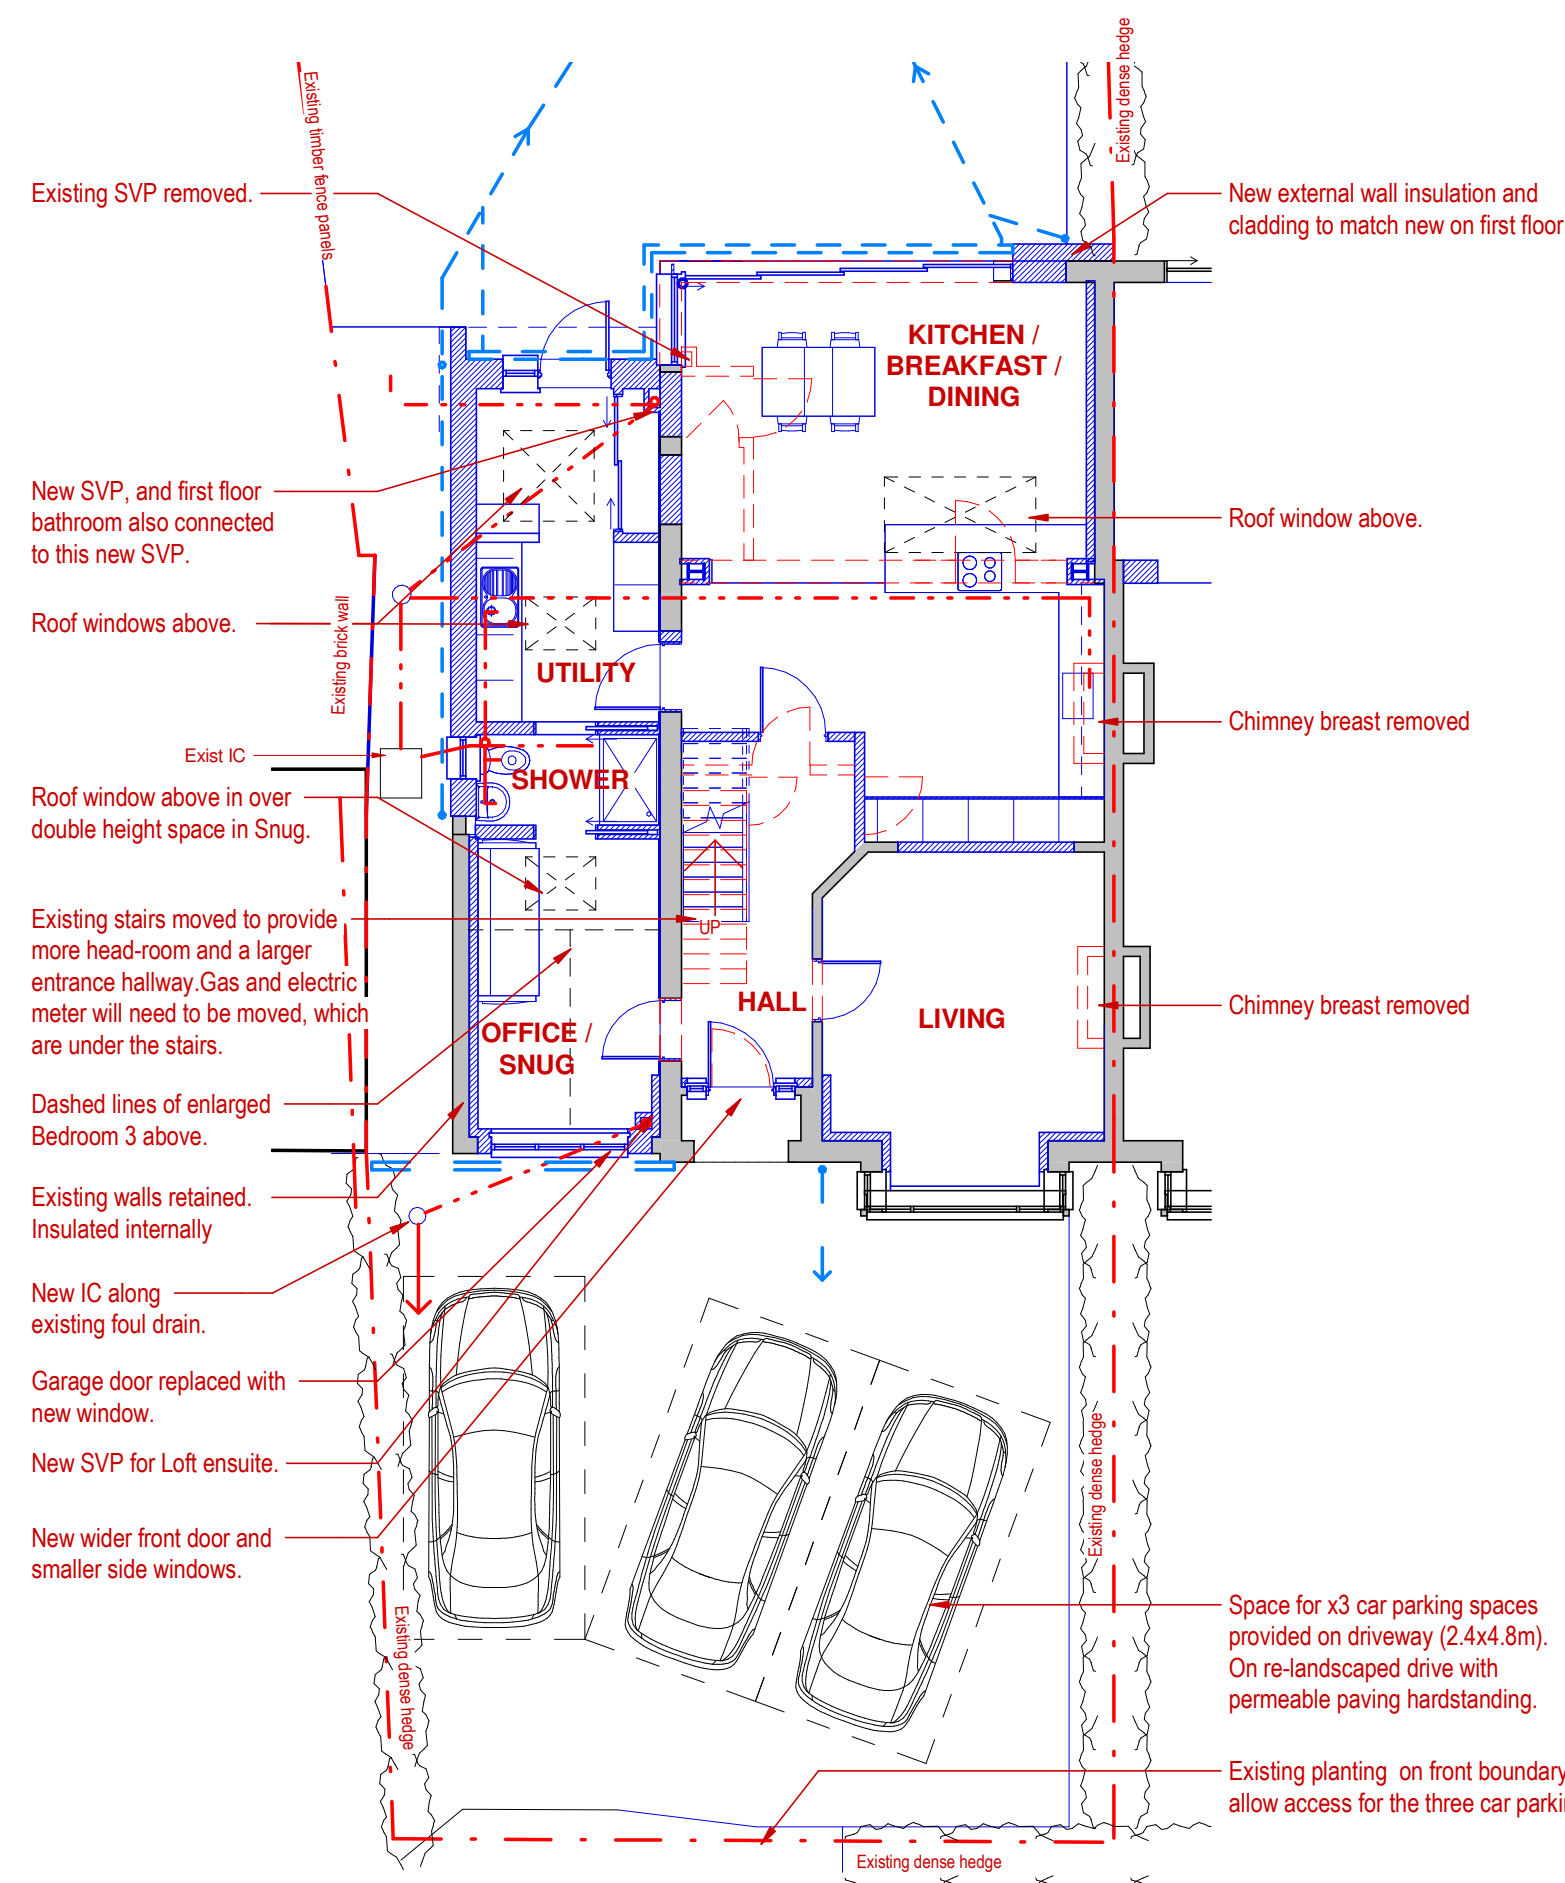


Ground Floor Plan - Proposed.

1 : 100
0 2.5m

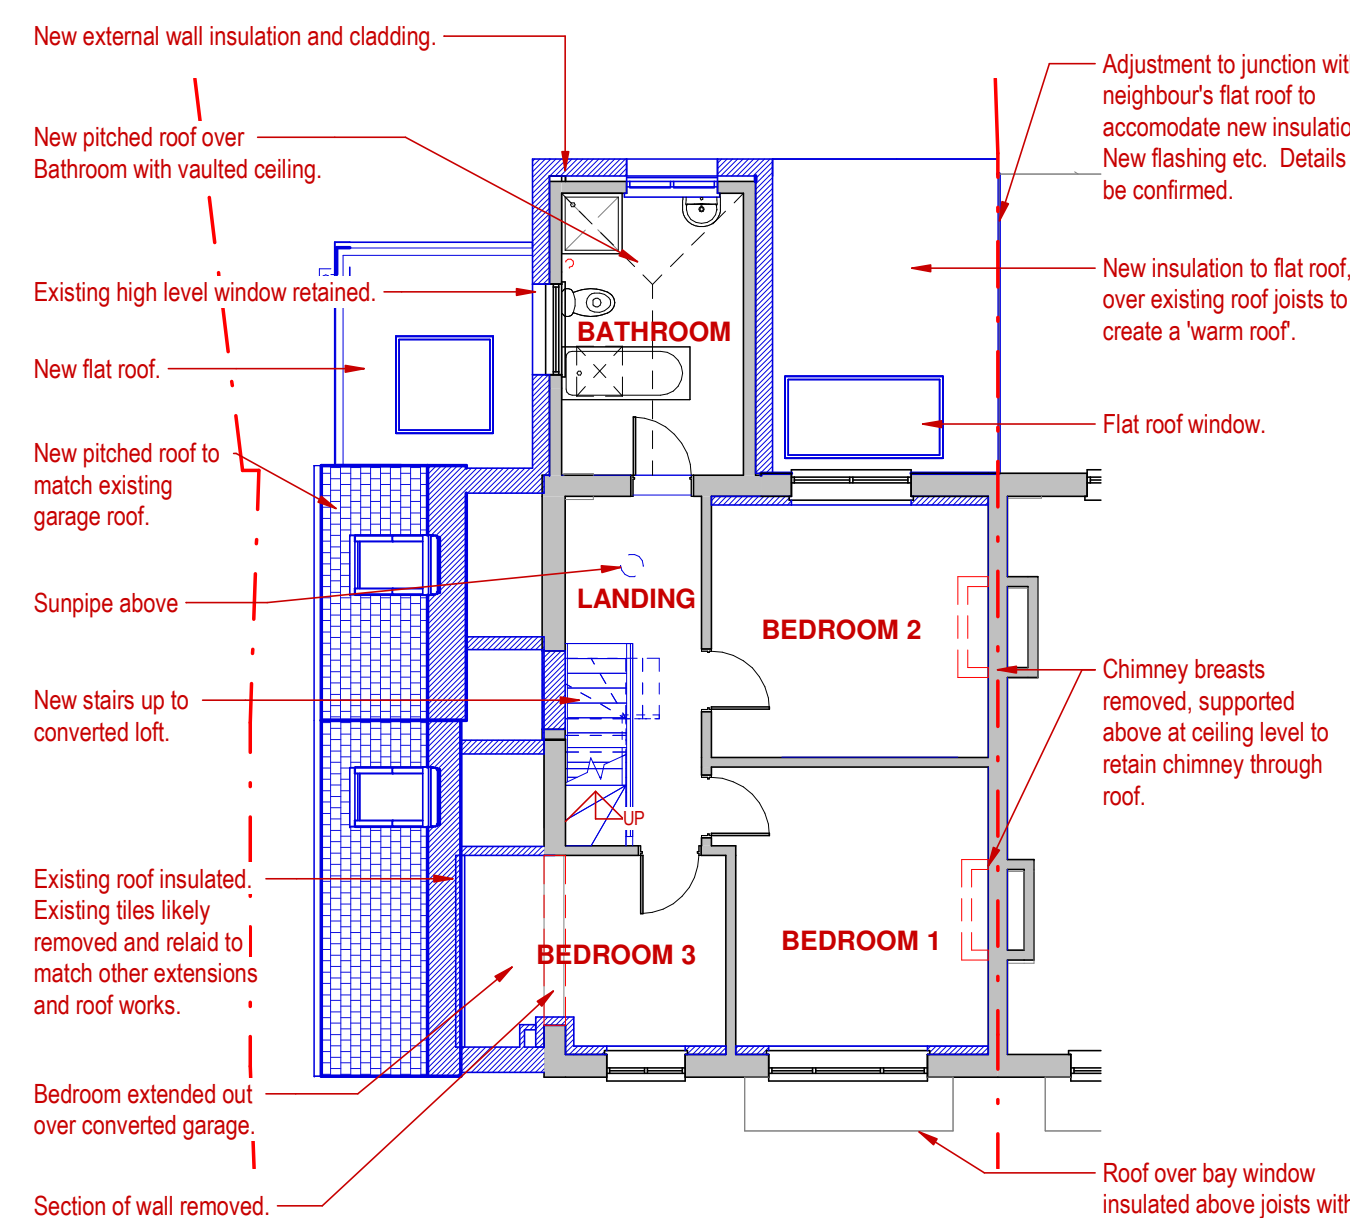

First Floor Plan - Proposed.

1 : 100
0 2.5m

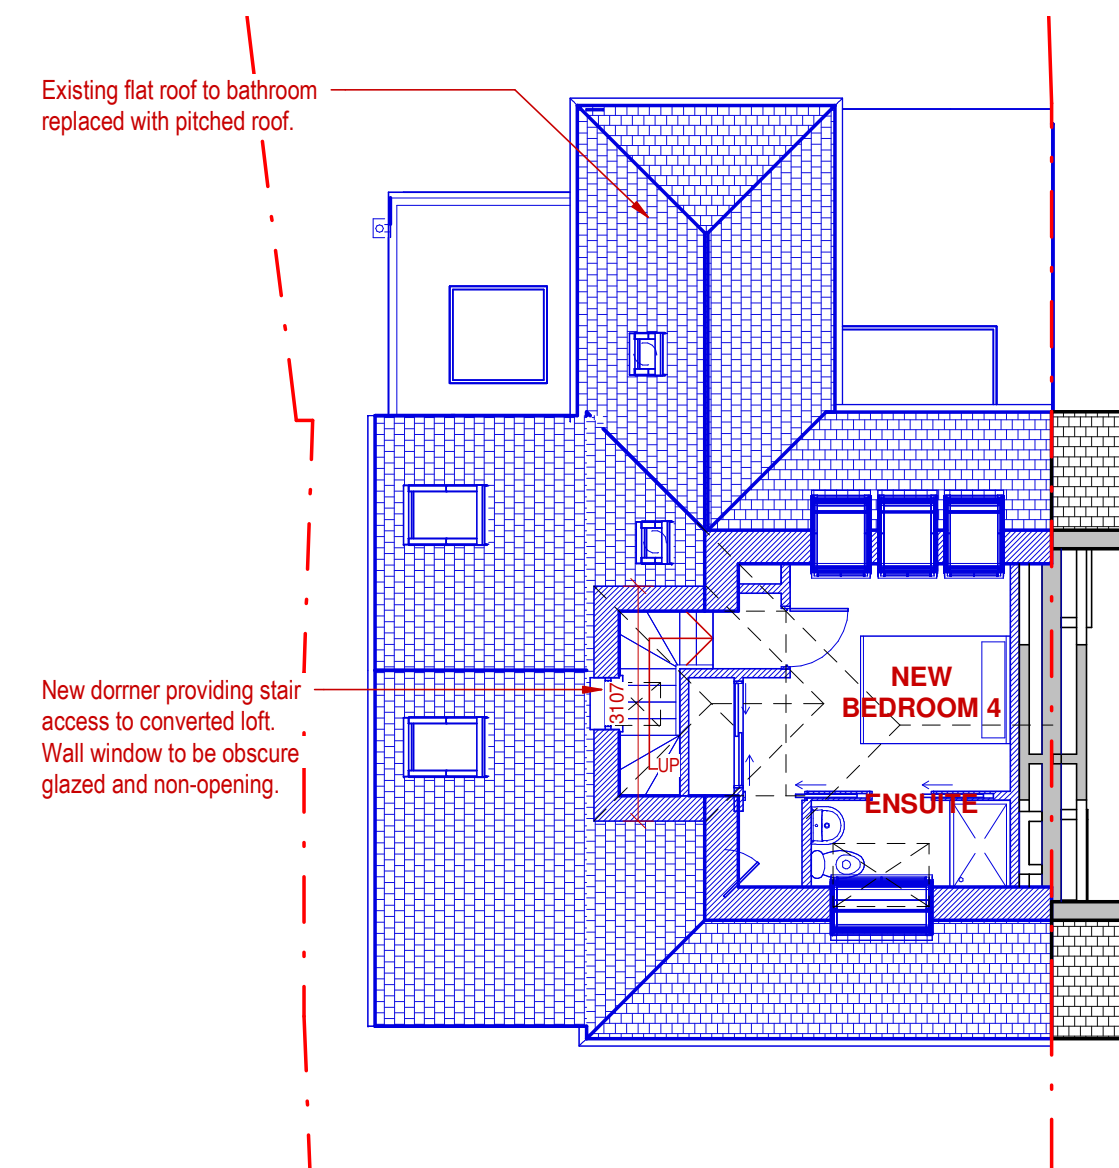

Loft Floor Plan - Proposed.

1 : 100
0 2.5m

Project: Extension and Alterations
Address: 40 Kings Road, Emsworth, PO10 7HN
Drawing Title: Plans, Elevations, 3D View - Proposed

Drawing No: 22020/A009 C

Sheet Issue Date: Oct 2022 Drawing Status: PLANNING Scale: @ A1 As indicated

THE ARCHITECTS DESIGN LTD

Unit 200, The WREN Centre, Emsworth, Hampshire, PO10 7SU
01243 624622 | j@thearchitectsdesign.co.uk | www.thearchitectsdesign.co.uk

21/02/2024 Date 14
28/09/2023 Date 15
15/02/2023 Date 16

Rev. Issued for Non-Material Amendment
A Side extension roof adjusted.
- Issued for Planning

Issued for Non-Material Amendment
Side extension roof adjusted.
Issued for Planning

Issued for Non-Material Amendment
Side extension roof adjusted.
Issued for Planning