
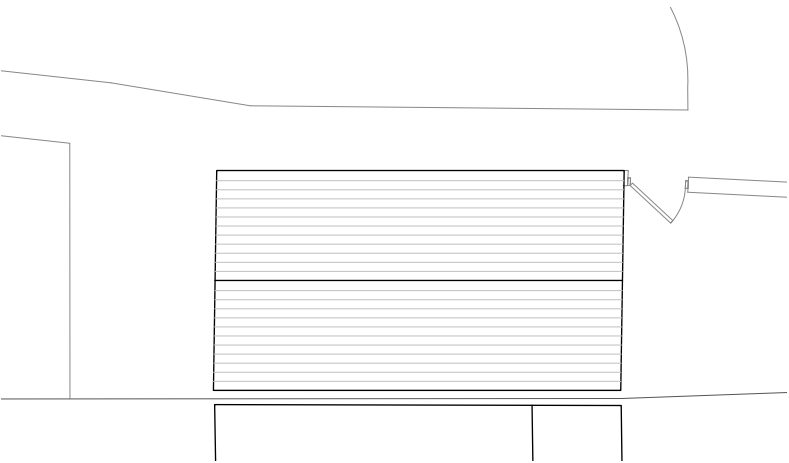



- Application site boundary
- Existing walls
- Proposed walls

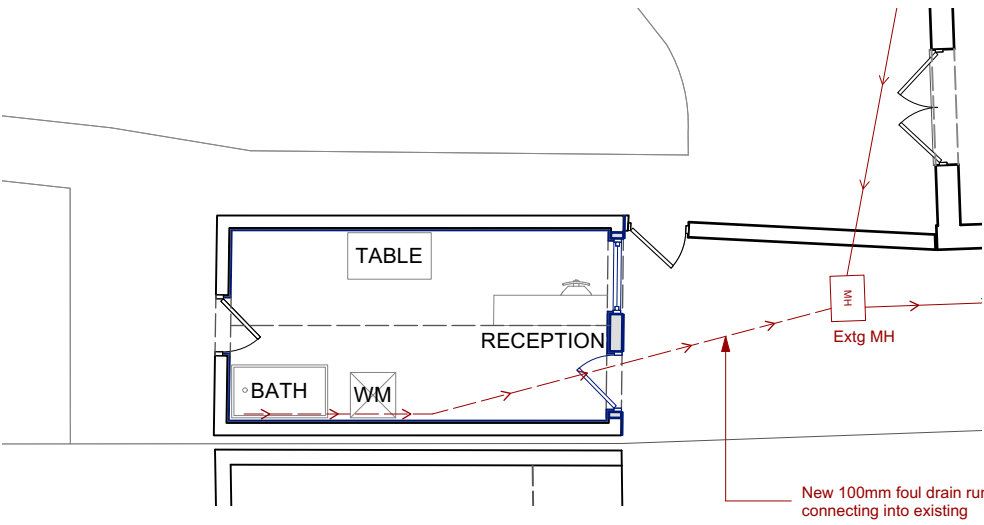

The applicants wish to convert the existing garage of 44 Roundway into a business premises, for dog grooming. Internal insulation of acoustic grade will be introduced to the walls and roof during conversion. This will reduce sound passage and improve heating efficiency of the building.

Refer to drawing A1017 101 for Proposed site plan, highlighting car parking arrangement.

- Key:
- 1. uPVC doors
 - 2. uPVC windows
 - 3. Composite cladding

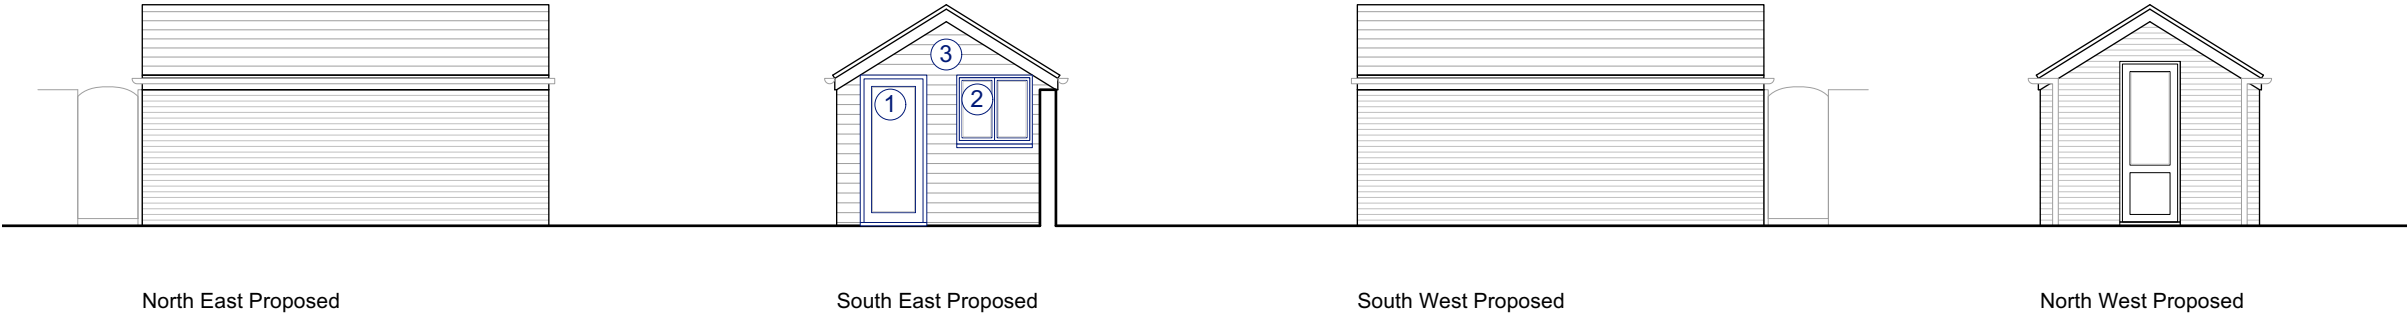

PLANNING

Revisions: P1 Issued to Client for Comment 28/02/2024
A Issued to Local Planning Authority 28/02/2024



PROJECT: **44 Roundway, Waterloooville**

SHEET: **Plans and Elevations as Proposed**

This drawing is ©copyright Styles Architecture 2024. No dimensions to be scaled from this drawing except for planning purposes

DRAWING NO: **A1017 205**

REV: **A**

SCALE: **1:100**

DATE: **Feb 2024**

0 1 2 3 4 5 M



vicki@styles-architecture.co.uk