

SCHEDULE OF MATERIALS:

- 01. NEW 1.8-2.4m HIGH, CBF & GATES.
- 02. NEW 2.4m HIGH, METAL MESH FENCE & GATES.
- 03. NEW 3m HIGH, METAL MESH FENCE & GATES.
- 04. EXISTING FENCES & GATES TO BE RETAINED.
- 05. ALL WINDOWS TO BE REPLACED WITH DOUBLE GLAZED, LIKE FOR LIKE ALUMINUM WINDOWS

ALL OTHER MATERIALS TO REMAIN UN-CHANGED

Notes


- This drawing is the copyright of MH Architects Ltd
- Do not scale this drawing except for Local Authority planning purposes
- All dimensions must be checked on site by the contractor prior to commencement of the works.



Client Approval

- X A - Approved
- X B - Approved with comments
- X C - Do not use

Rev.	Revision Note/Purpose of Issue	Drawn By	Date	Checked By	Date
A	Issued for Comments (FIRST ISSUE)	MW	12/09/23	HJG	12/09/23
B	Issued for PLANNING	MW	28/09/23	HJG	28/09/23
C	Issued for PLANNING	MW	10/10/23	HJG	10/10/23
D	Issued for PLANNING	MW	25/10/23	HJG	25/10/23
E	Issued for PLANNING	MW	26/10/23	HJG	26/10/23
F	Issued for PLANNING	MW	31/10/23	HJG	31/10/23
H	Issued for PLANNING	MW	09/04/24	HJG	09/04/24

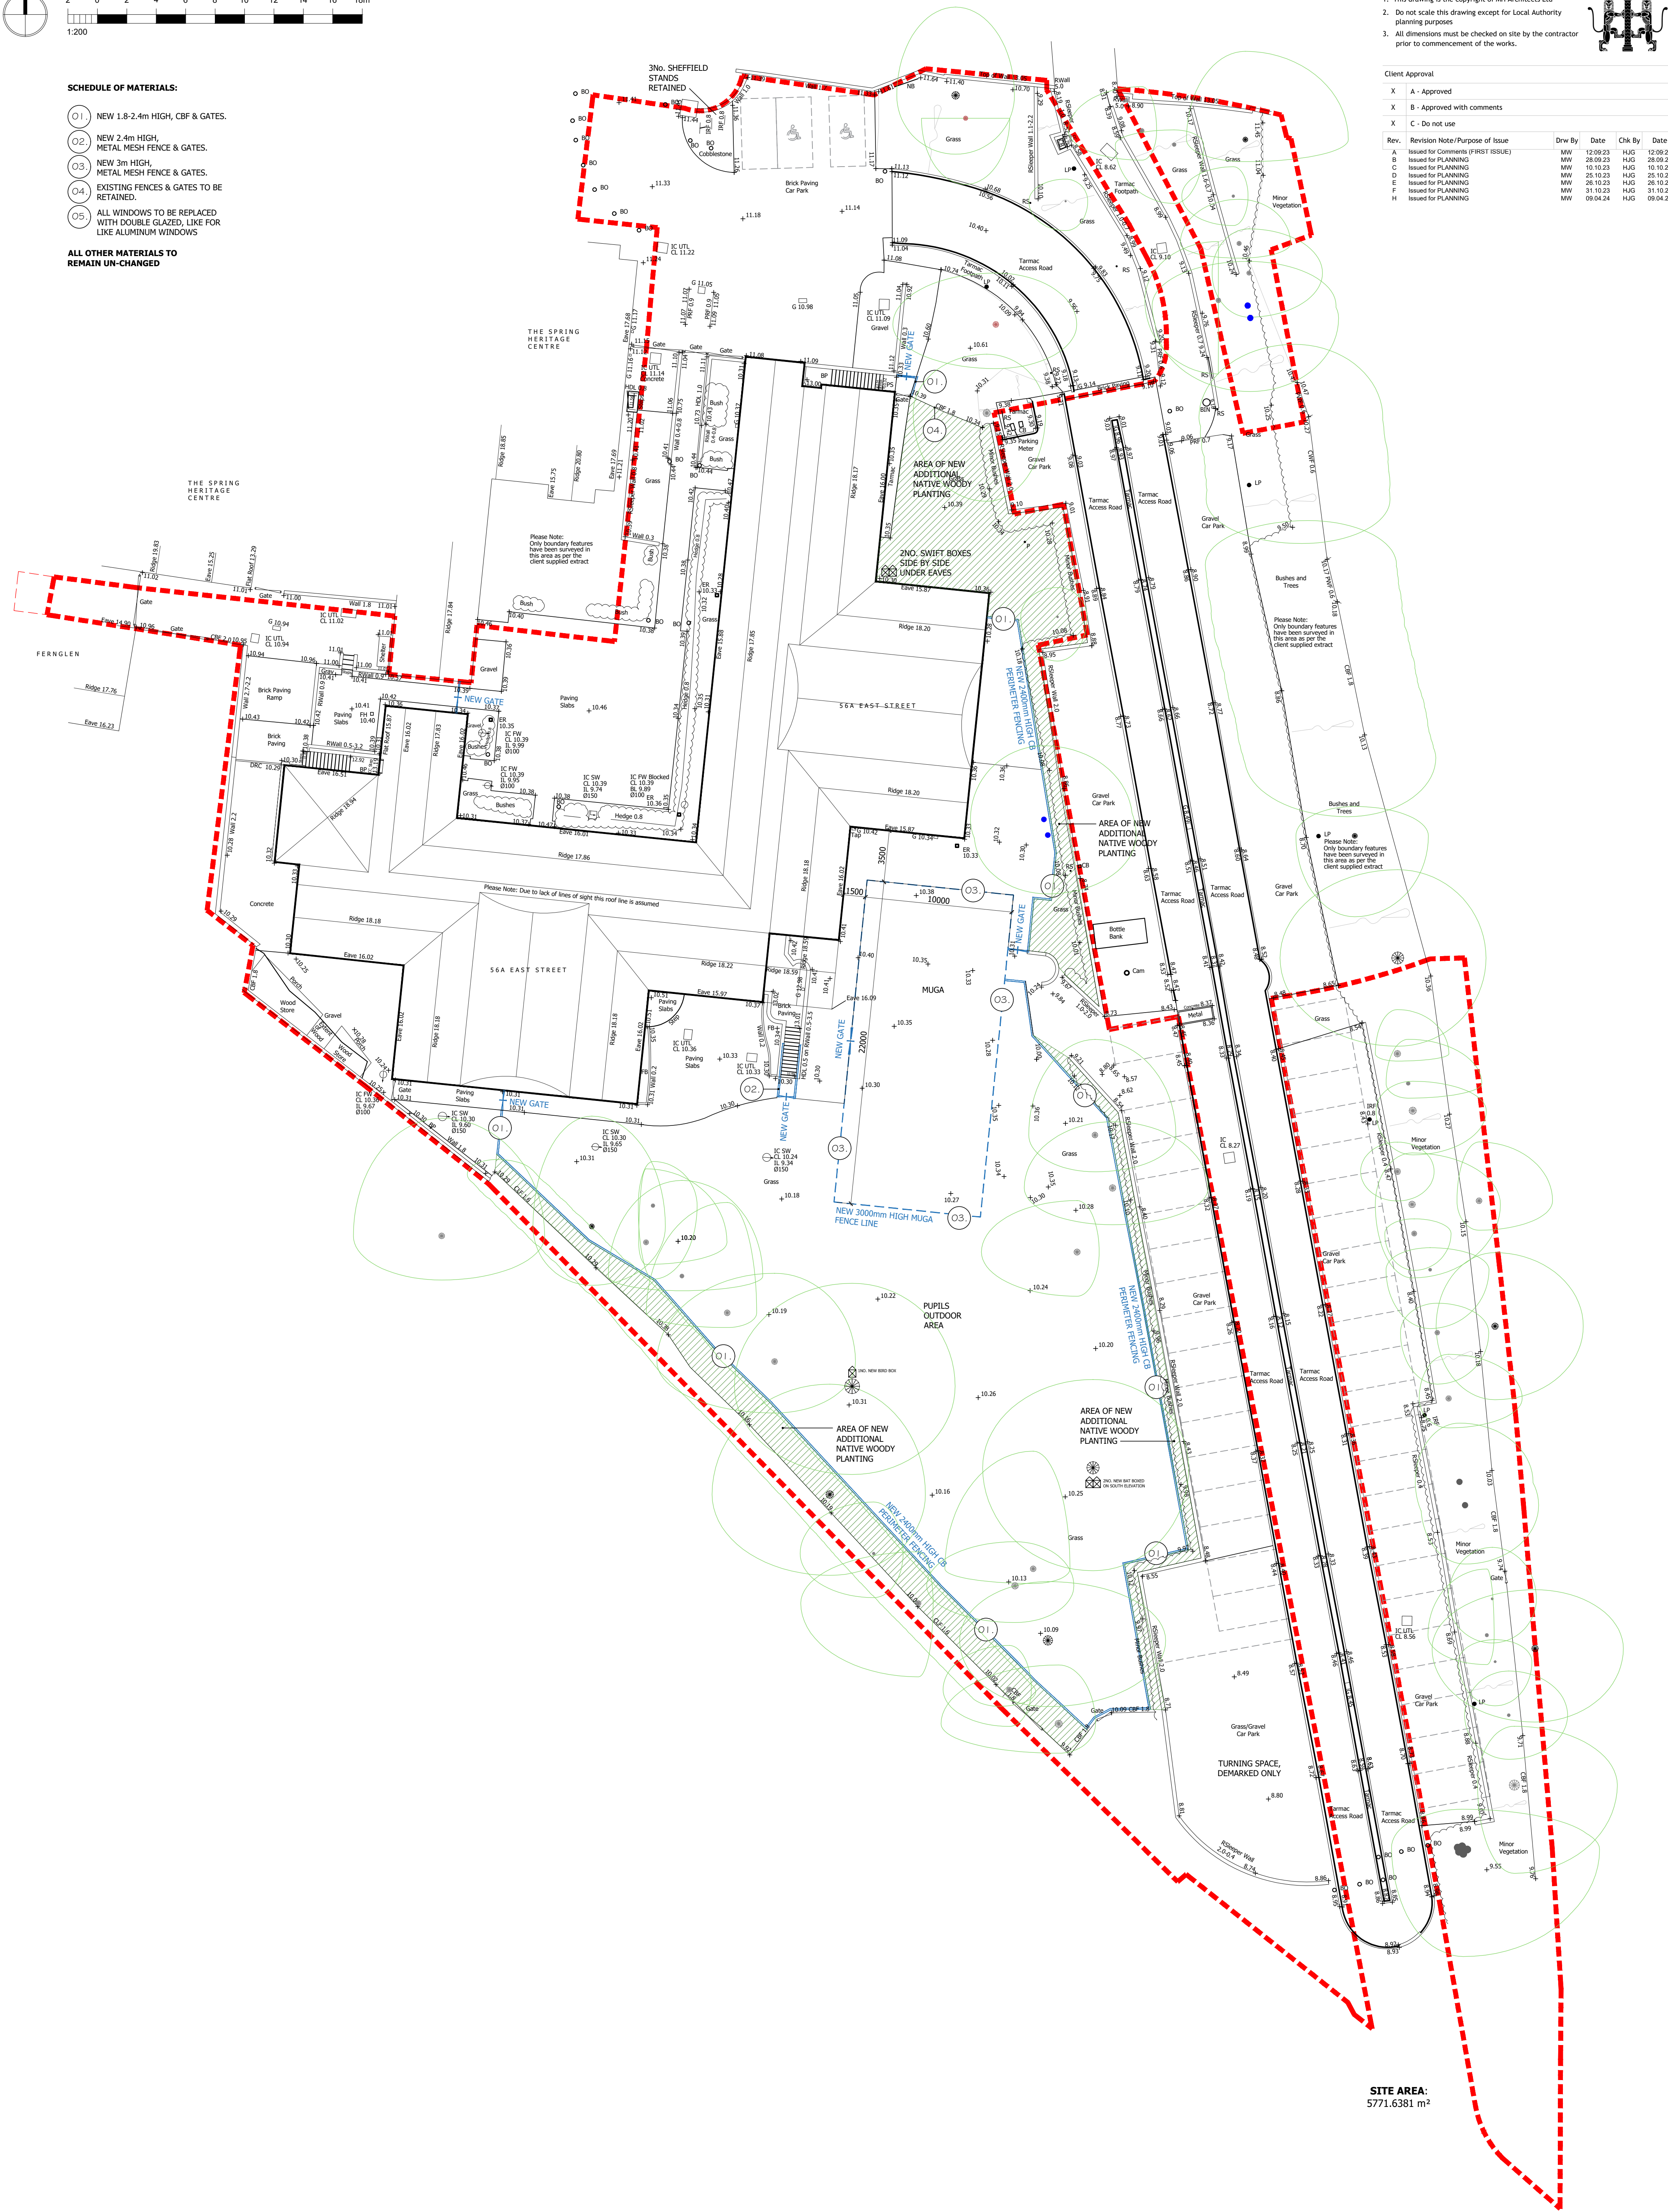

OUTCOMES FIRST GROUP
McCormac House
School
56a East Street, Havant

Drawing title

Site Plan
Proposed

Drawn	Date	Checked	Date	Scale at A1
MW	Sept.23	HJG	Sept.23	1:200
Job No.	Pro.	Org.	Zone	Level
23-086	MCH	MHA	ZZ	00
Purpose of Issue	DR	A	0020	H
PLANNING				

Ground Floor | Bicentennial Building
Southern Gate | Chichester
West Sussex | PO19 8EZ

t: 01243 774748
e: admin@mharchitects.co.uk
www.mharchitects.co.uk

Unlimited Company
Registered in England No. 0994333

