


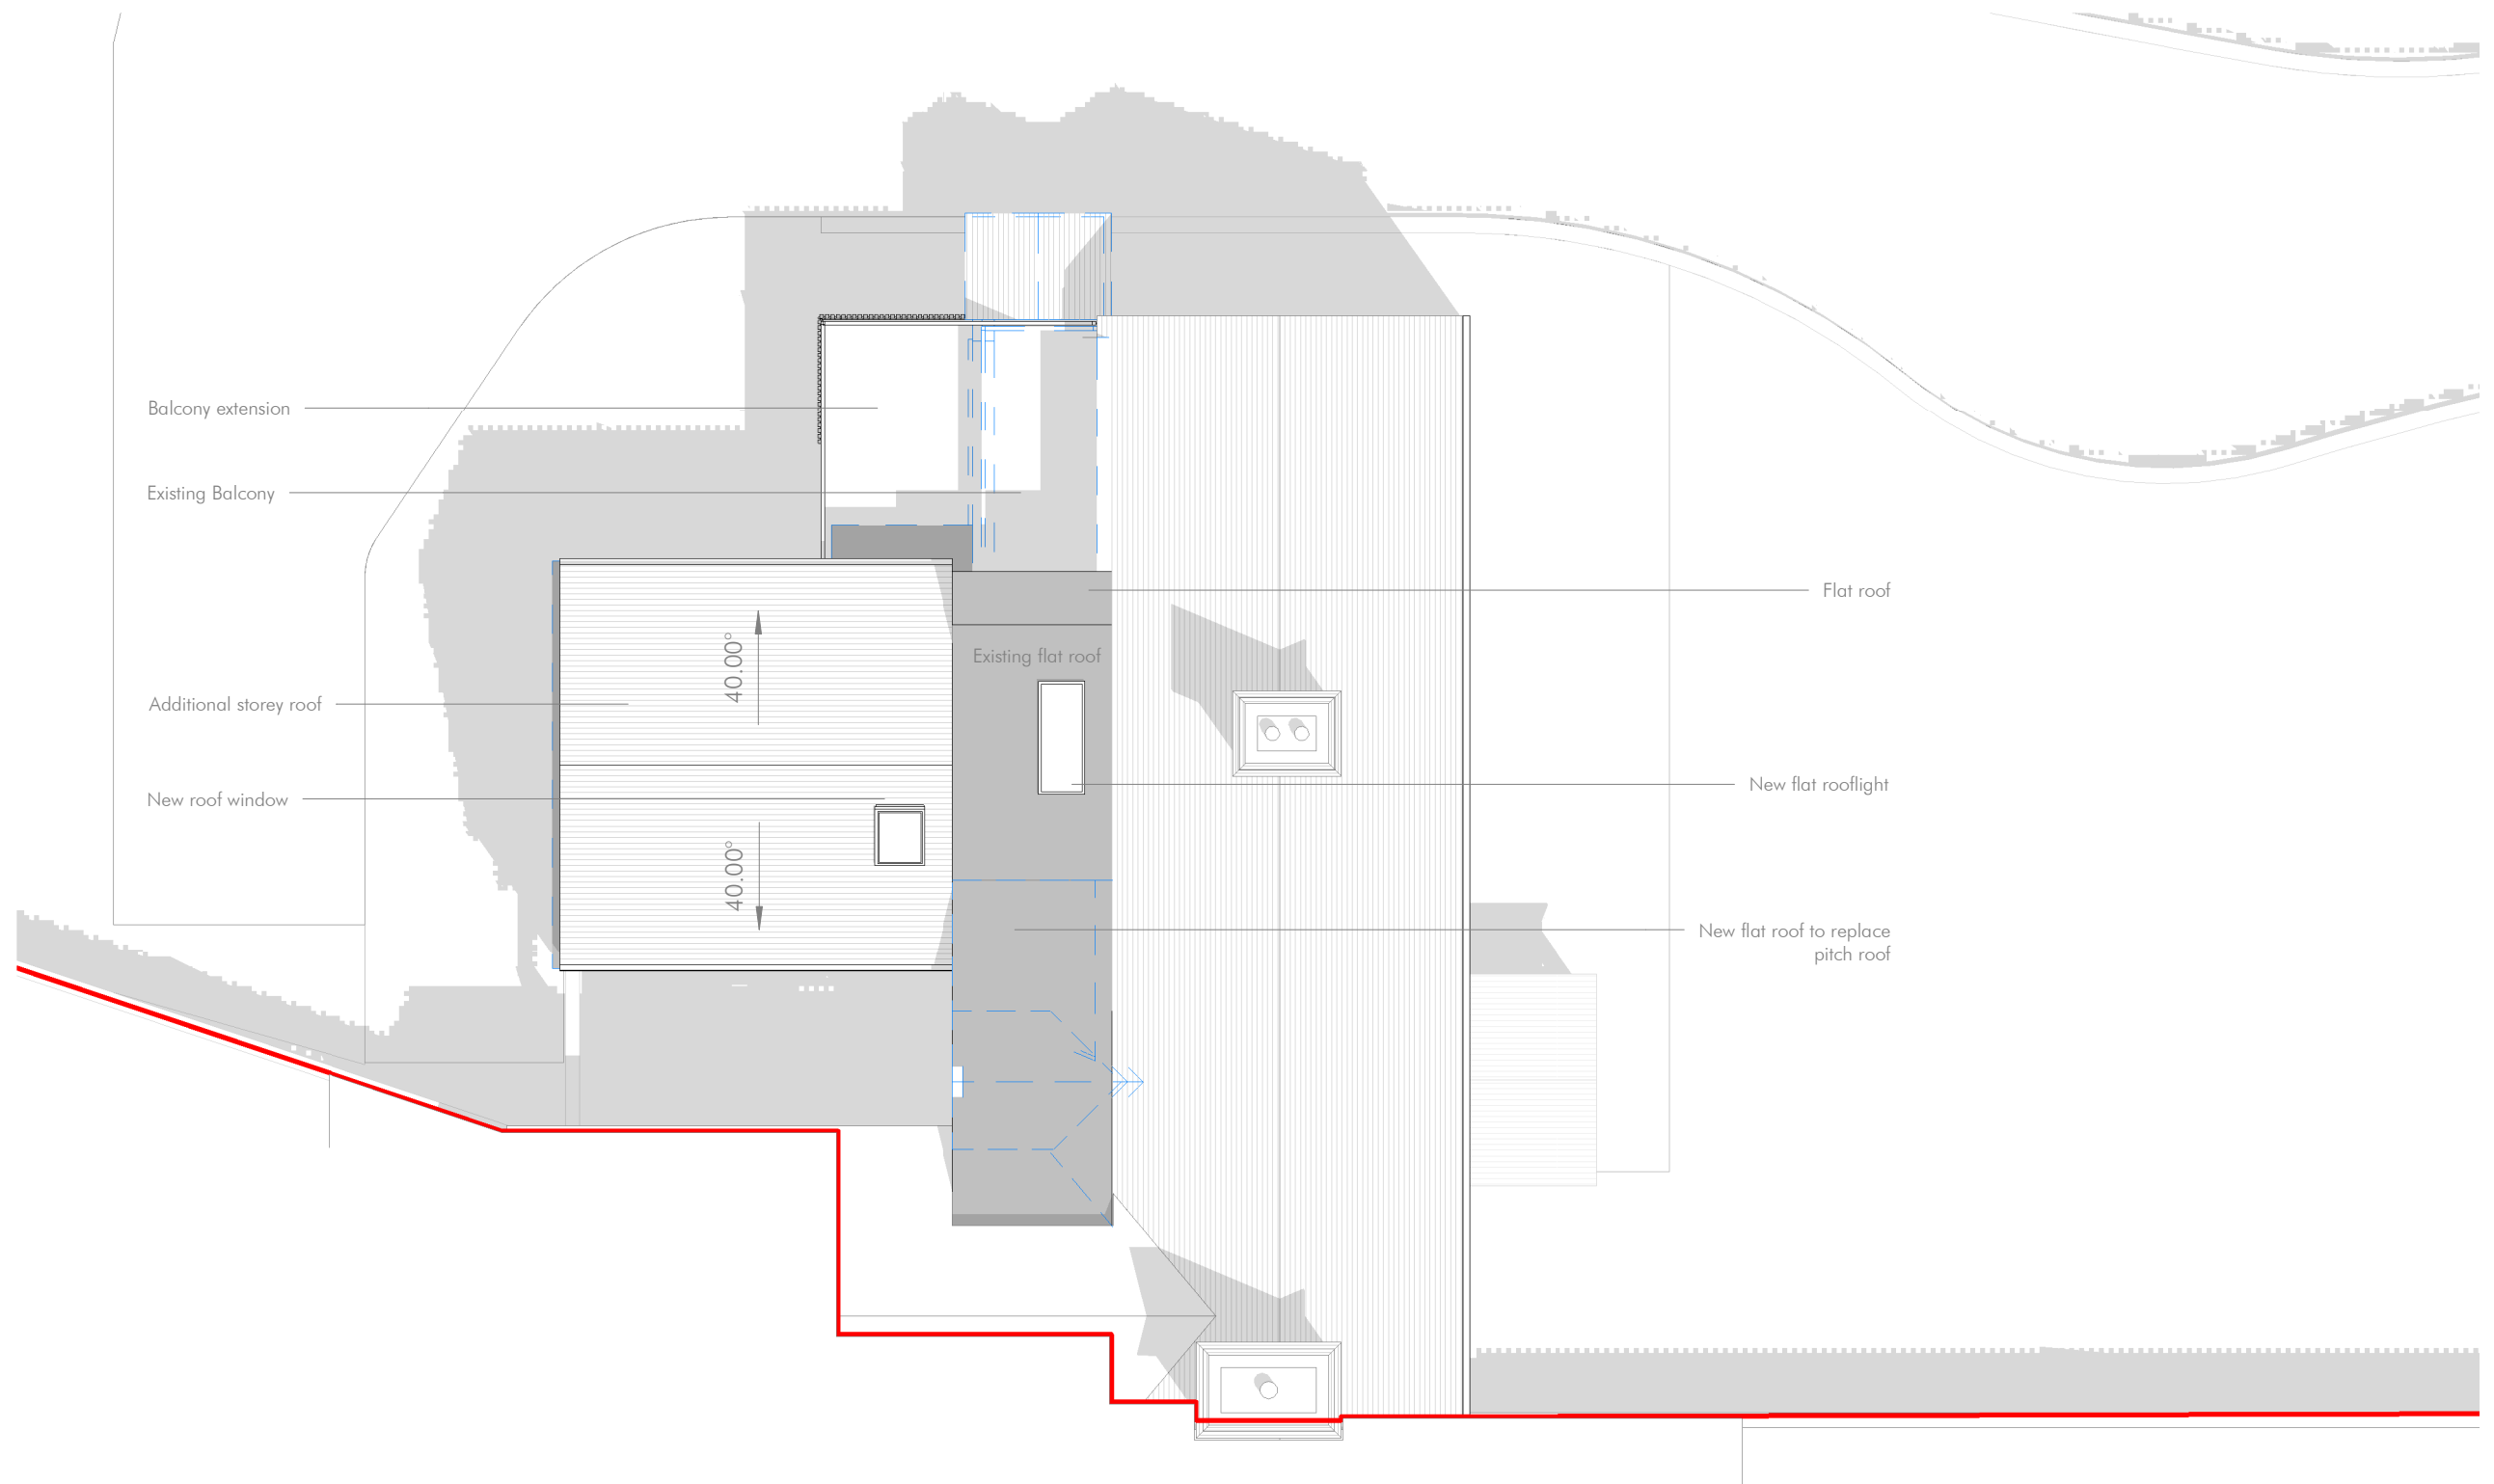

|   |   |                                                                 |   |   |   |
|---|---|-----------------------------------------------------------------|---|---|---|
| <b>Project title</b><br>Rook Farm House<br><br><b>Status</b><br><br><b>Drawing title</b><br>Propose Roof Plan | <b>Project number</b><br>2133<br><b>Drawing number</b><br>3.102<br><br><b>Scale</b><br>1 : 100 @ A3 | Rev.      Description<br><br>Date<br>20.09.2022<br><br>Revision | HDS @ Lavant House,<br>Lavant House, Lavant,<br>PO18 9AB<br><br>tel: +44 (0)7365 111998<br>info@hebdendesignstudio.com<br>www.hebdendesignstudio.com | <div> Hebden<br/> design studio </div> <div> architecture / town planning / interior design / project management </div> | Do not scale this drawing unless for the purposes of Local Authority Planning Approval. Please verify that the information is correctly printed to scale by checking the control bar.<br>This drawing must be read in conjunction with all other related drawings and documentation.<br>Architects to be informed of all discrepancies in dimensions.<br>Contractor to check all dimensions on site.<br>This drawing is copyright of Hebden Design Studio Ltd ©.<br>All rights reserved. |
|---|---|-----------------------------------------------------------------|---|---|---|