


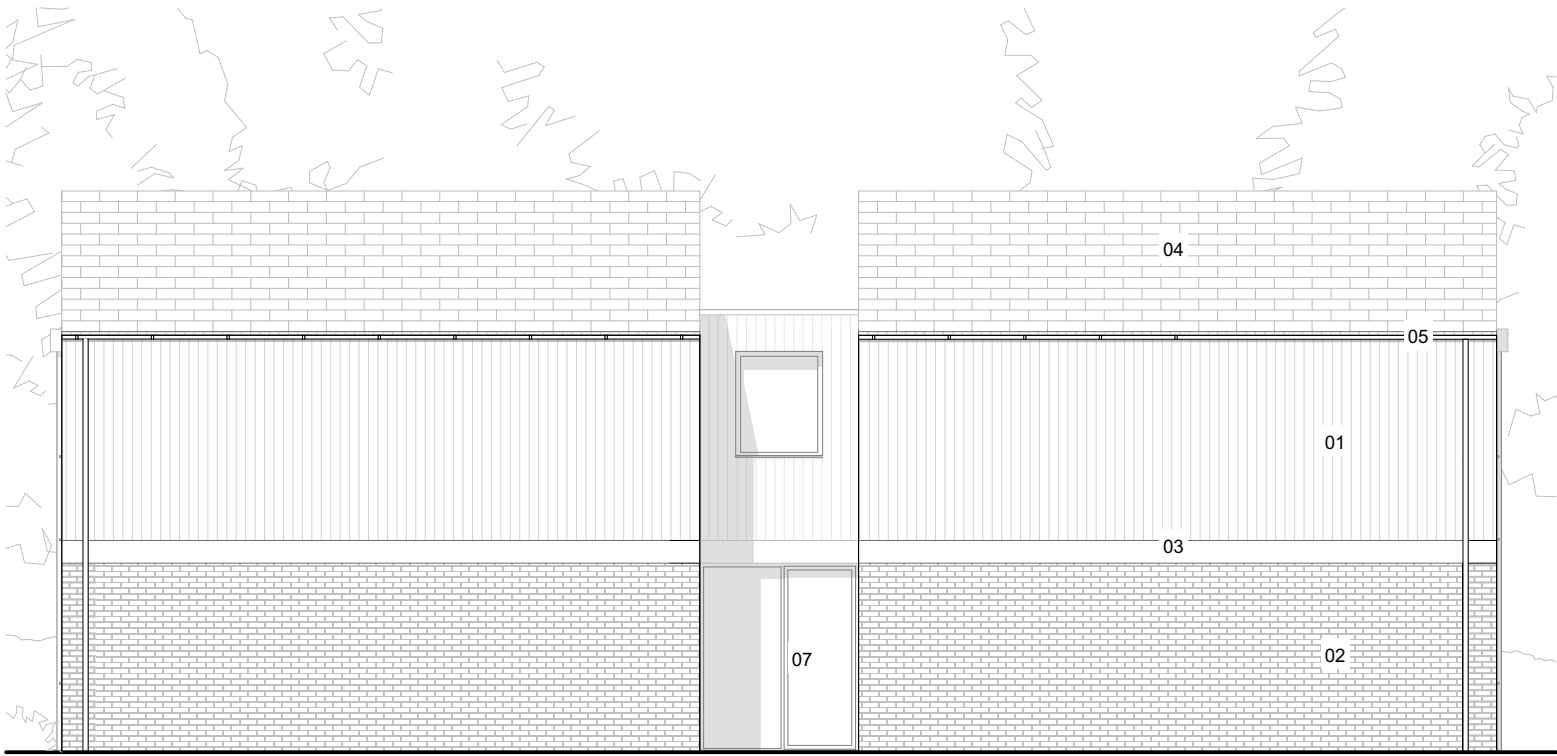


ELEVATION 01
FRONT ELEVATION



ELEVATION 03
SIDE ELEVATION

- KEY
- 01 - Vertical timber boarding
 - 02 - Brickwork
 - 03 - PPC aluminium fascia
 - 04 - Slate tiles
 - 05 - Zinc guttering & downpipes
 - 06- Glass balustrade
 - 07 - PPC aluminium doors
 - 08 - Timber entrance door
 - 09 - PPC aluminium window system
 - 10 - PPC aluminium panel
 - 11 - Obscured glass window

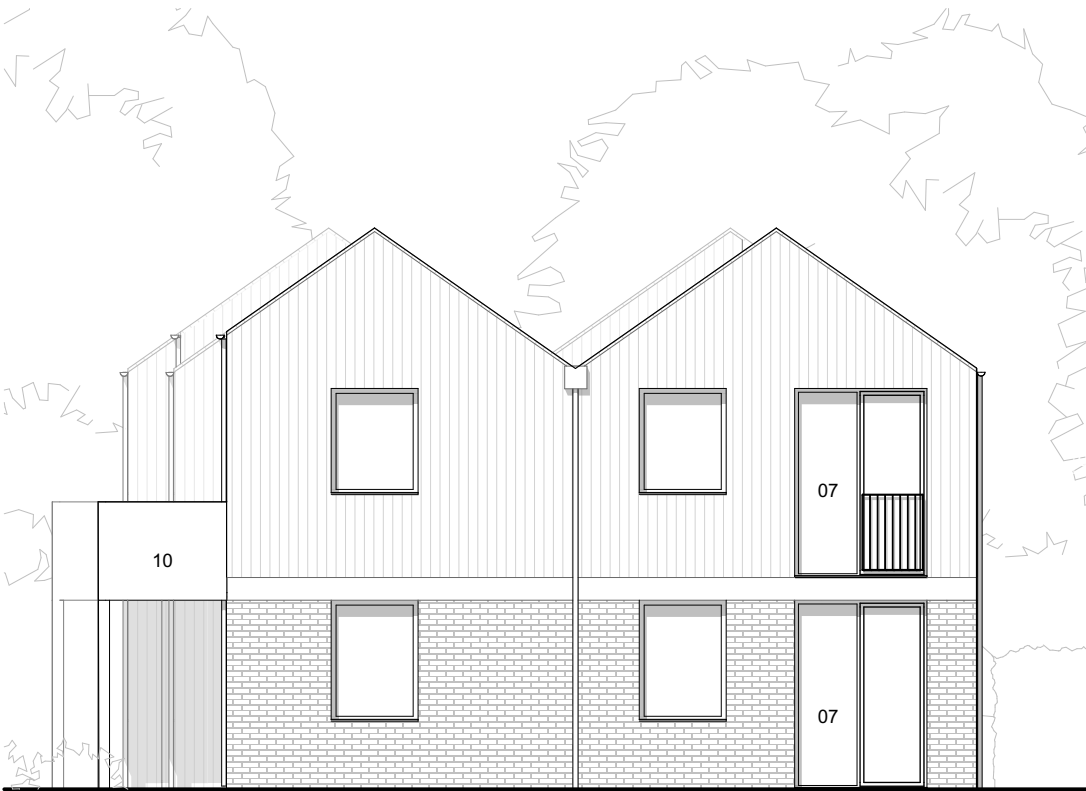

ELEVATION 02
REAR ELEVATION



ELEVATION 03
SIDE ELEVATION

rev.	date	changes description	status	issued by
P02	03/05/2024	Bedroom window removed	S1	P02
P01	22/12/2023	PLANNING ISSUE	S1	P01

0

2

4

8

10m

RE-FORMAT

this drawing is the copyright of Re-Format LLP and may not be copied, altered or reproduced in any way or passed to a third party without written authority. All dimensions subject to site survey and site verification. Do not scale for construction ©

www.re-format.co.uk
mail@re-format.co.uk
+44 (0)1730 778778

drawn by

checked by
MS

date created
03/05/2024
scale at A3
1:100

project title
46 Warblington Road
document title
Flats_Elevations

project	originator	volume	level	type	role	number
23034 - RFT - ZZ - XX - DR - A - 903						
status	suitability description					revision
S1	Suitable for Co-ordination					P02