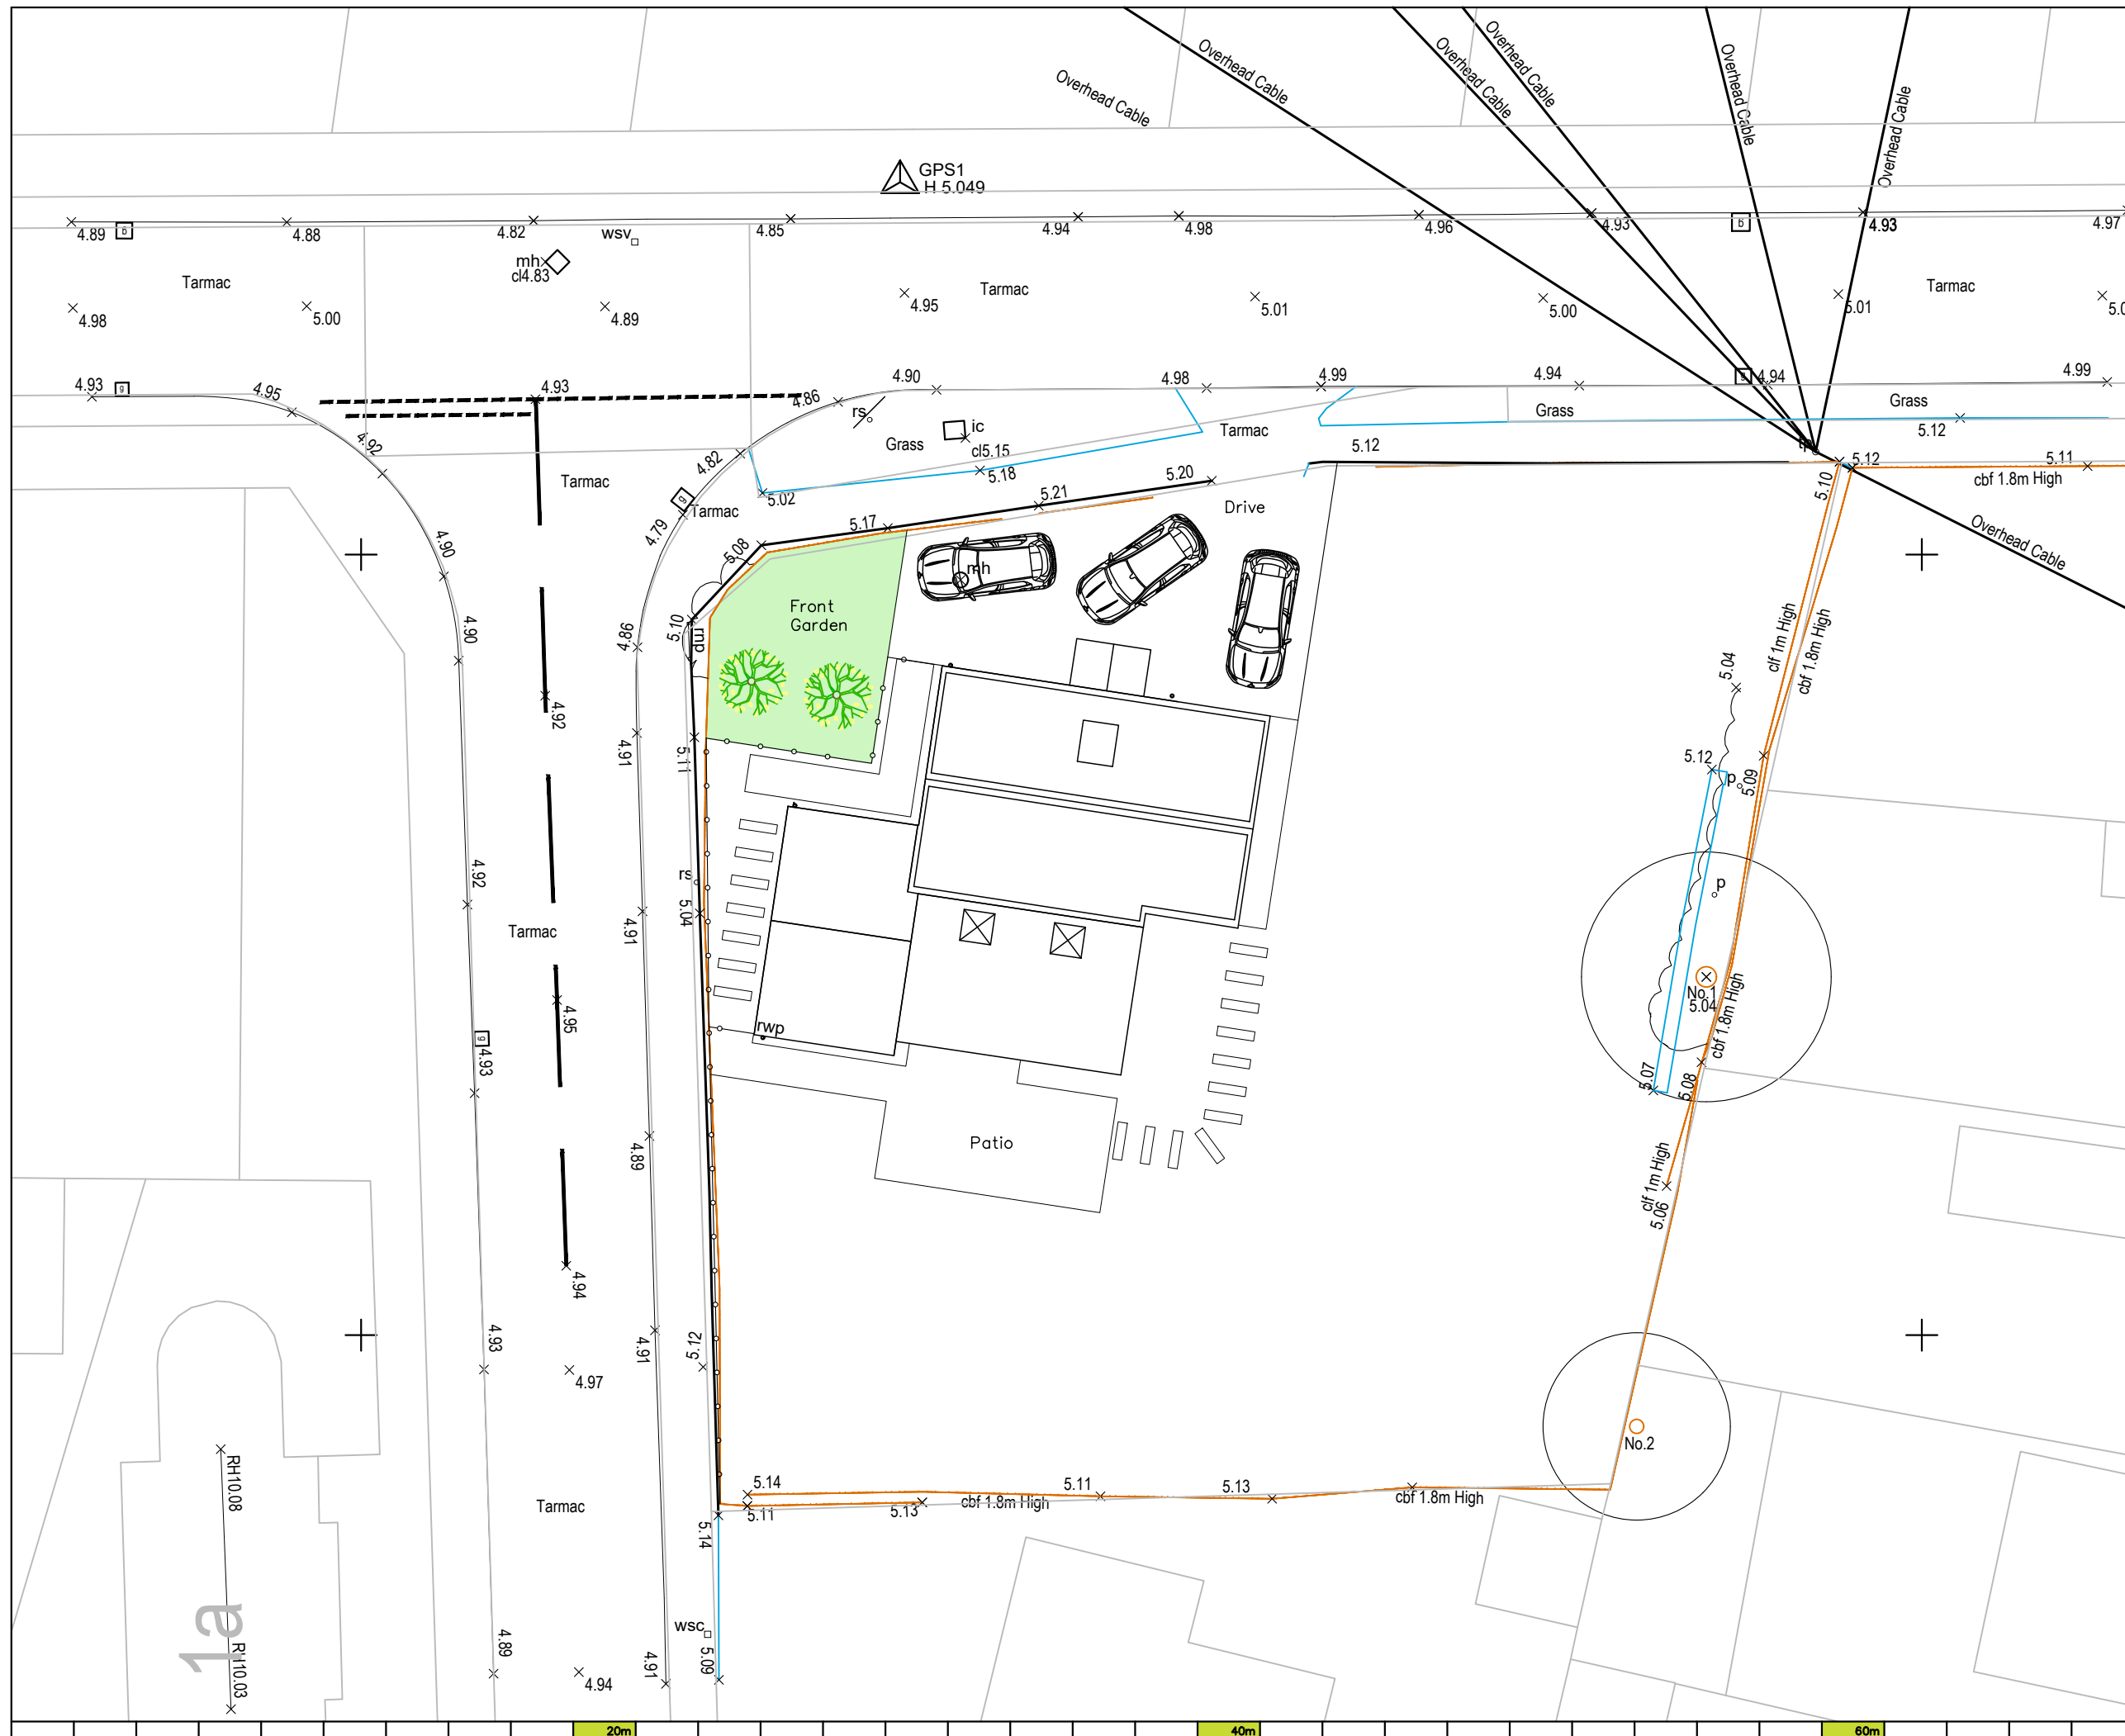


J. Brotherton & Partners
Land Surveyors & Engineers

Firdown 113 Frogmore Lane
Waterlooville, Hampshire PO8 9RD
Tel: 023 9259 1979
Email: enquiries@jbsurveys.co.uk
Web: www.jbsurveys.co.uk

Client		Ray Tricker	
Drawing Title		Topographic Land Survey	
Location		5 Ramsey Road, Hayling Island	
Revisions / Status / Notes			
The grid and datum for this survey is based on the Ordnance Survey grid OSGB36, site centered on control station GPS1 with a scale factor of 1.00			
LEVELS BASED ON	OSGB36	Surveyed by	SB Assistant- TC
GRID BASED ON	OSGB36	Drawn By	SB Checked by- JB
Drawing & CAD Ref.		REVISIONS	
5 Ramsey Road			
Date		MEMBERS OF	
11th July 2022			
Removal of this block also removes all warranties			
This drawing has been created for use at a scale of 1:200			
All critical dimensions, positions and levels to be checked on site			
		THE SURVEY	

CAD

Critchley Architecture And Design Ltd.
Contact: 02392 474 919 | info@caad.online

The Old Brewery, 15E South Street, Havant, PO9 1BU

PROPOSED SITE PLAN (TOPO)

Revisions

- a) Note/Date/Initial
- b)
- c)
- d)

5 Ramsey Road,
Hayling Island,
Hampshire,
PO11 9HA

Scale A1=1:100, A3=1:200
Drawn Others
Date 13/10/2022

22018-103⁰