



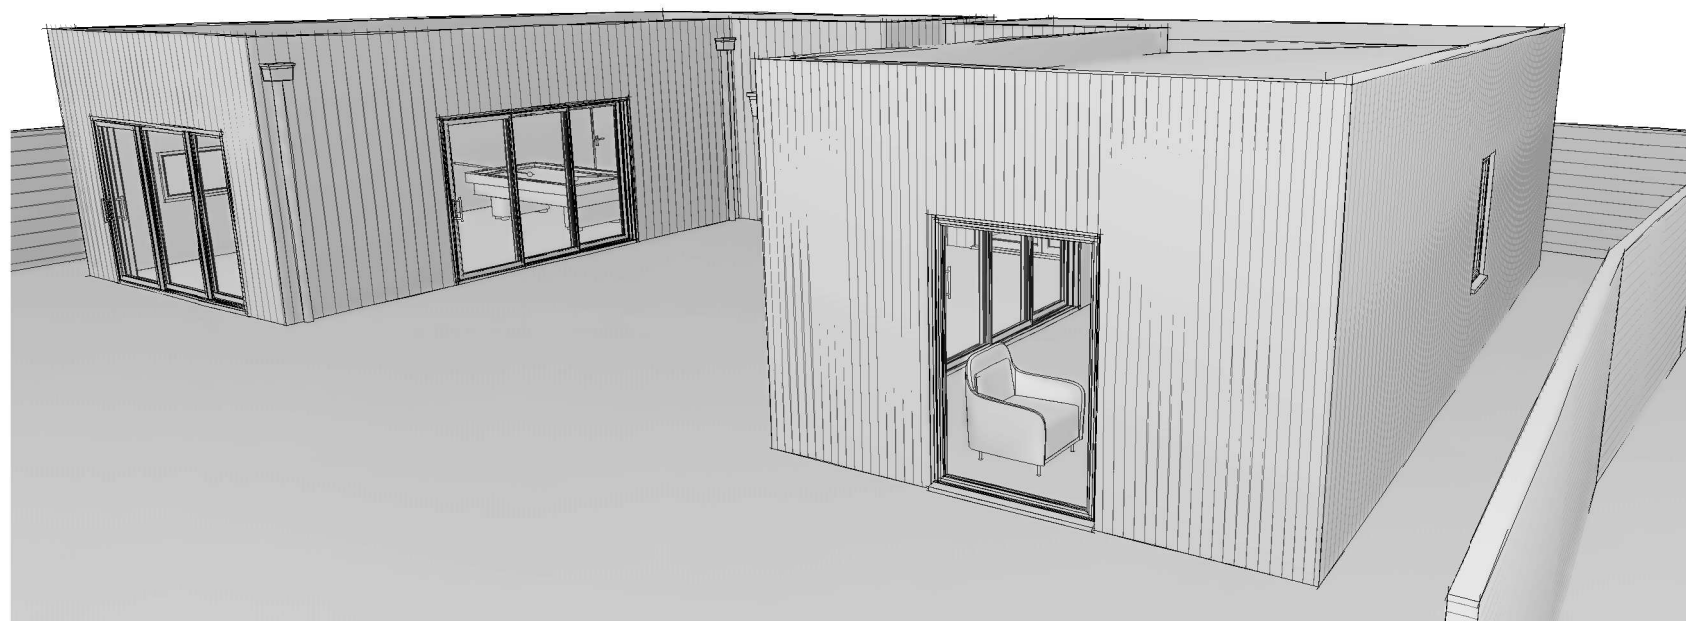


3D View

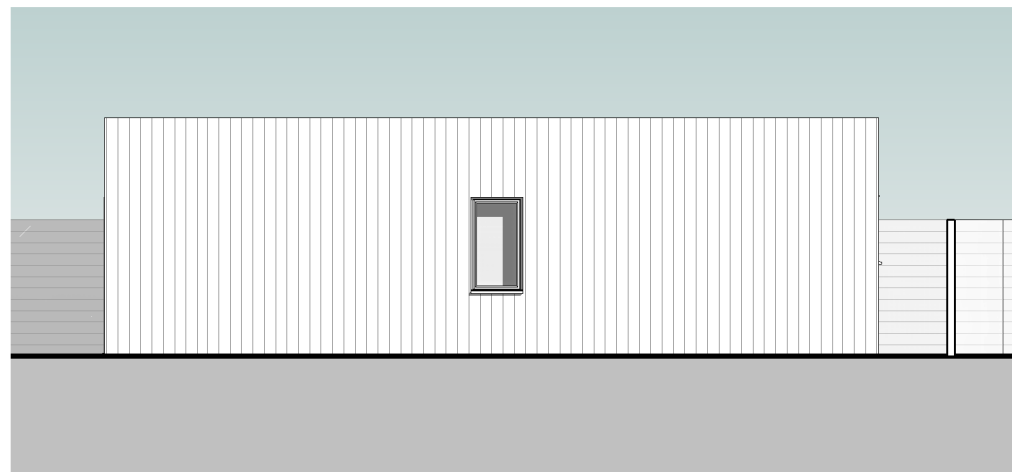


1 Proposed North Elevation
1 : 100




3 Proposed East Elevation
1 : 100

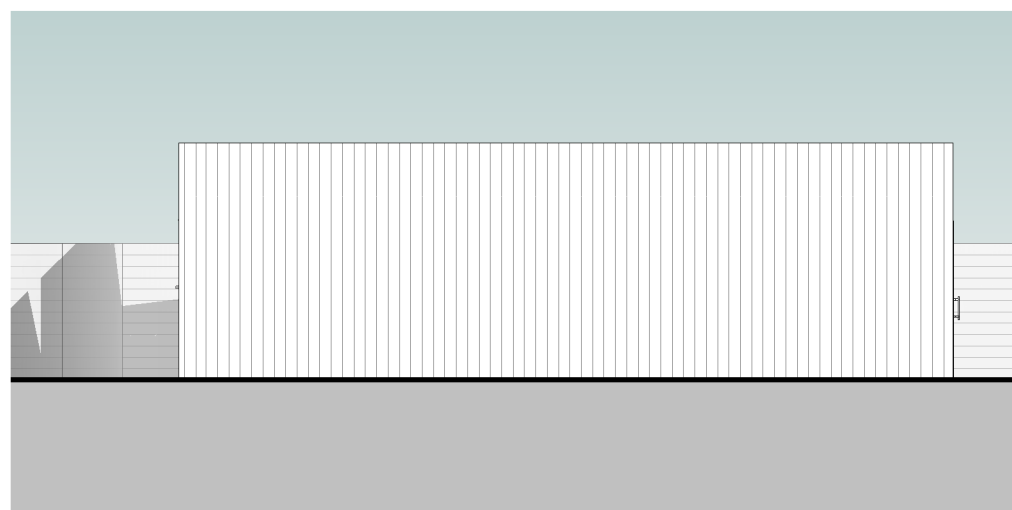


2 Proposed South Elevation
1 : 100

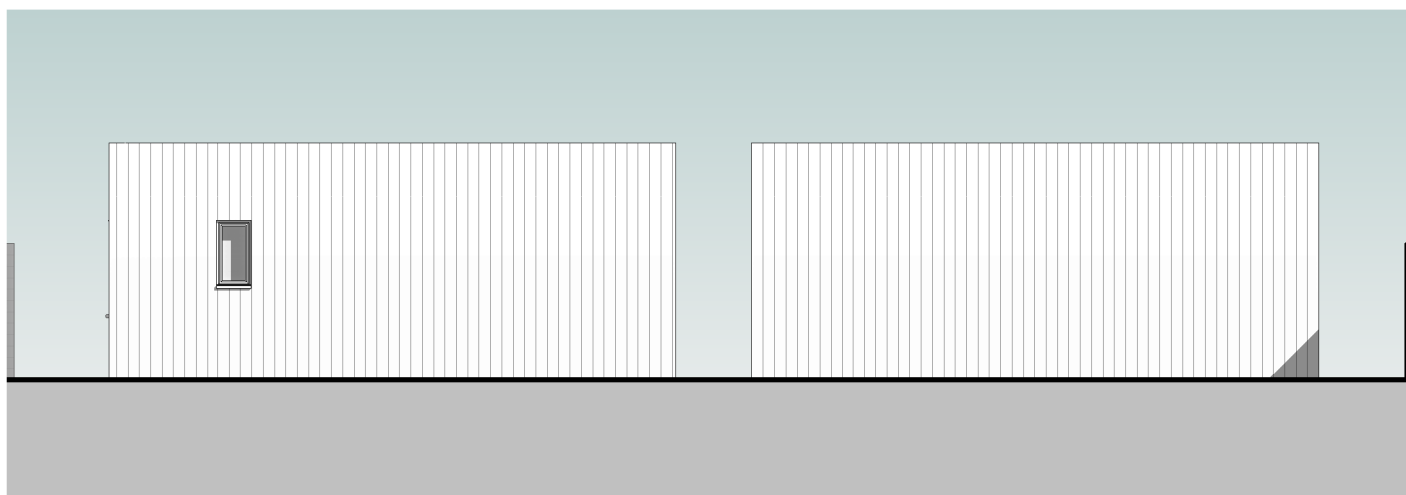

4 Proposed West Elevation
1 : 100

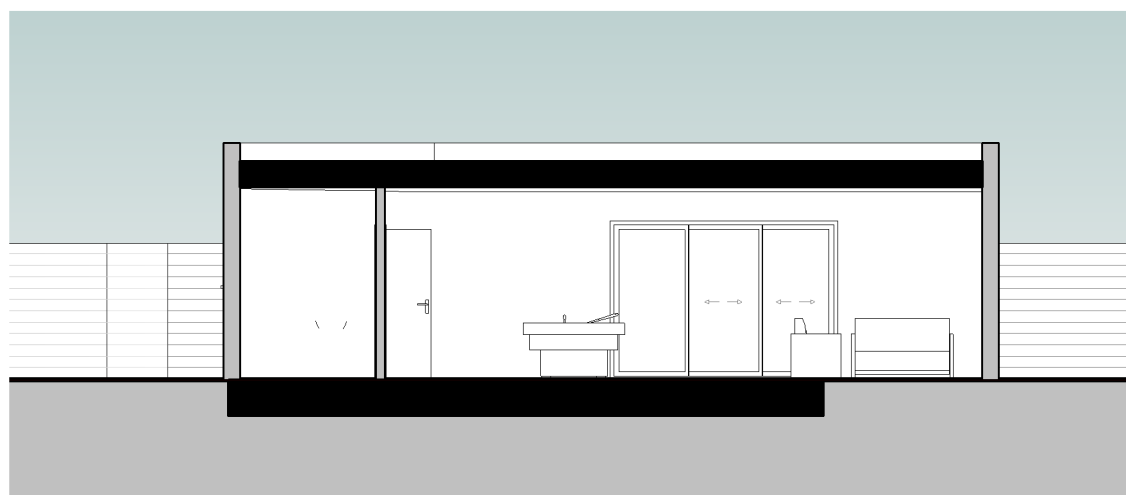

9 Section A-A
1 : 100

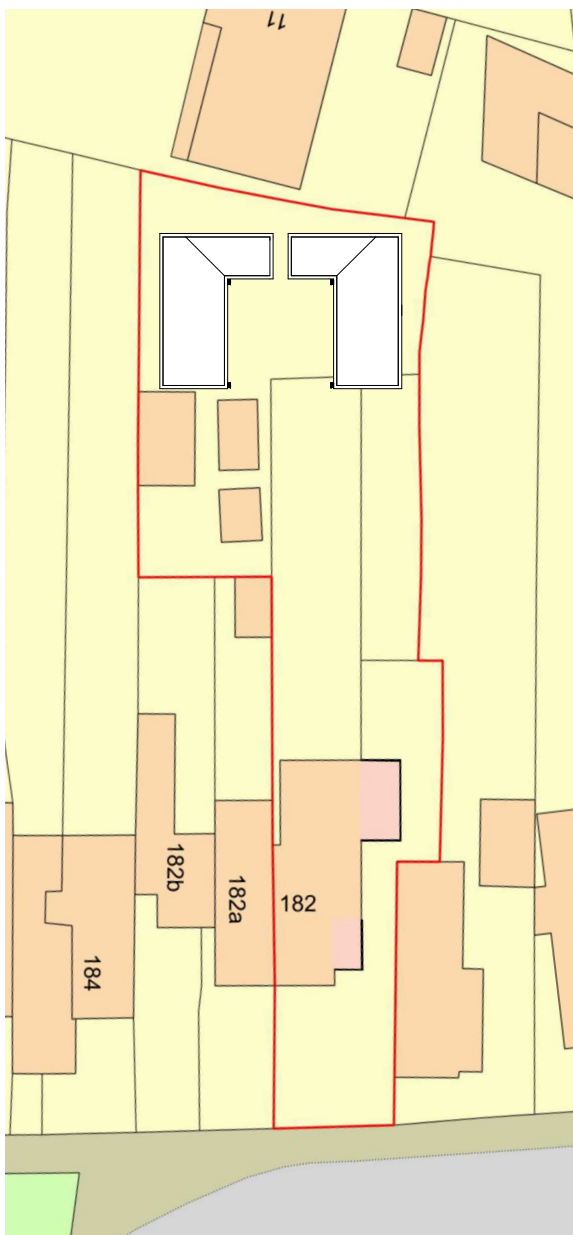

7 Block Plan
1 : 500

GENERAL NOTES

This drawing shall not be scaled. All dimensions are in mm unless otherwise stated.

All dimensions to be checked and verified on site by the Main Contractor. Sub-Contractors and Suppliers prior to commencing any of the works or producing shop drawings. Any errors and omissions to be reported to the Project Manager immediately.

All works shall be constructed to comply with the current British and European Standard Codes of Practice, Building Regulations, Local and Statutory Authority requirements/ bye-laws and in accordance with good building practice.



All materials shall comply with the relevant British Standard Specifications where applicable, shall be fit for their intended use and shall be compatible with the other materials with which they are intended to function. Proprietary materials shall be used strictly in accordance with the manufacturer's specifications.

This drawing is to be read in conjunction with all other project drawings, construction notes and/ or project specifications.


This drawing is to be read in conjunction with the Structural and Mechanical & Electrical Engineers drawings. Any discrepancies between the information to be reported to the Project Manager immediately.

SAFETY, HEALTH & ENVIRONMENTAL INFORMATION


In addition to the hazards/ risks normally associated with the type of work detailed on this drawing, please note the following:

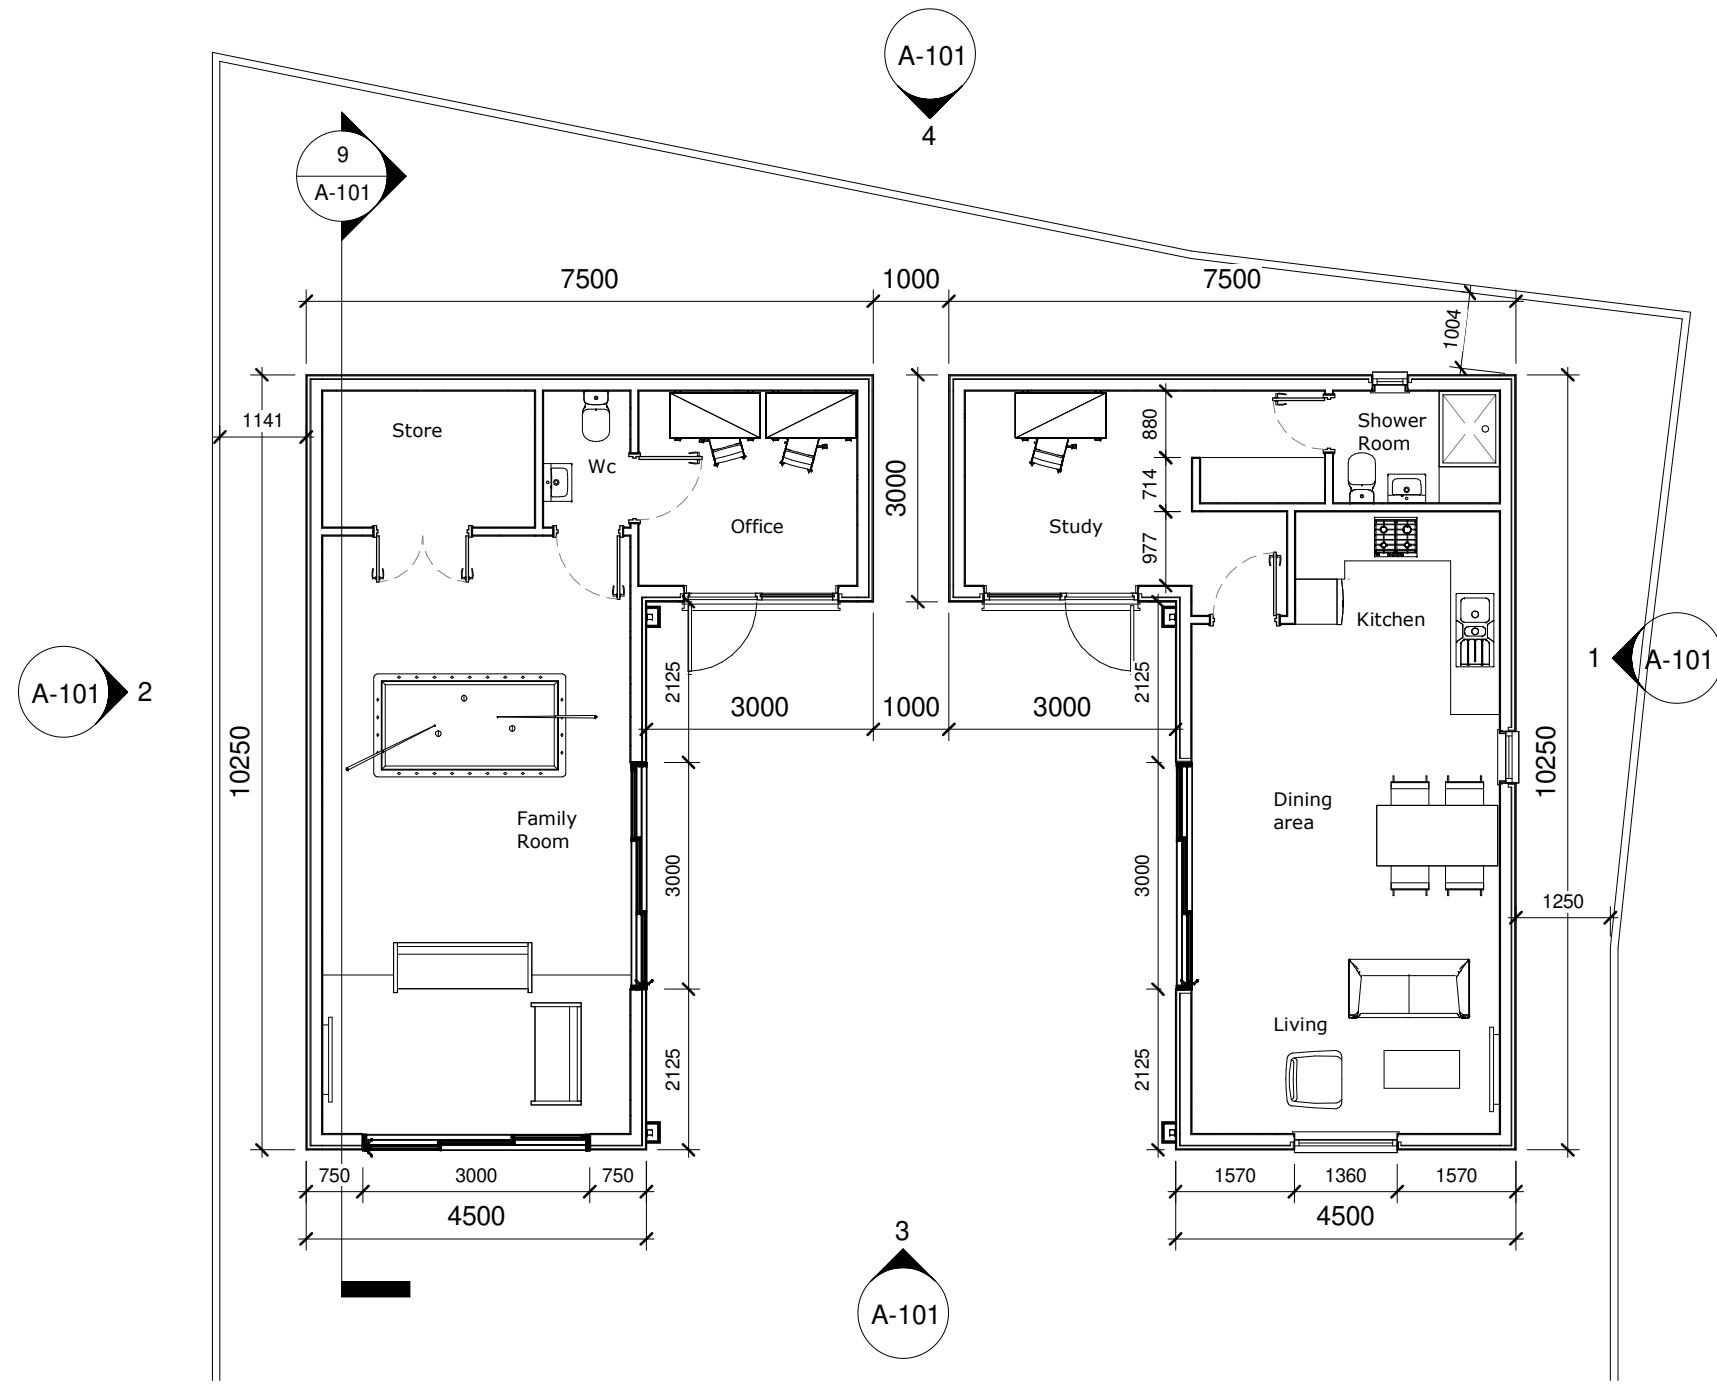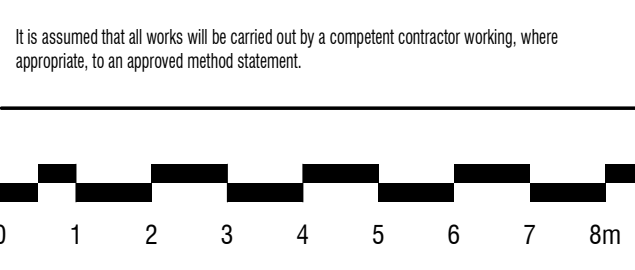

5 Proposed Ground Floor Plan
1 : 100

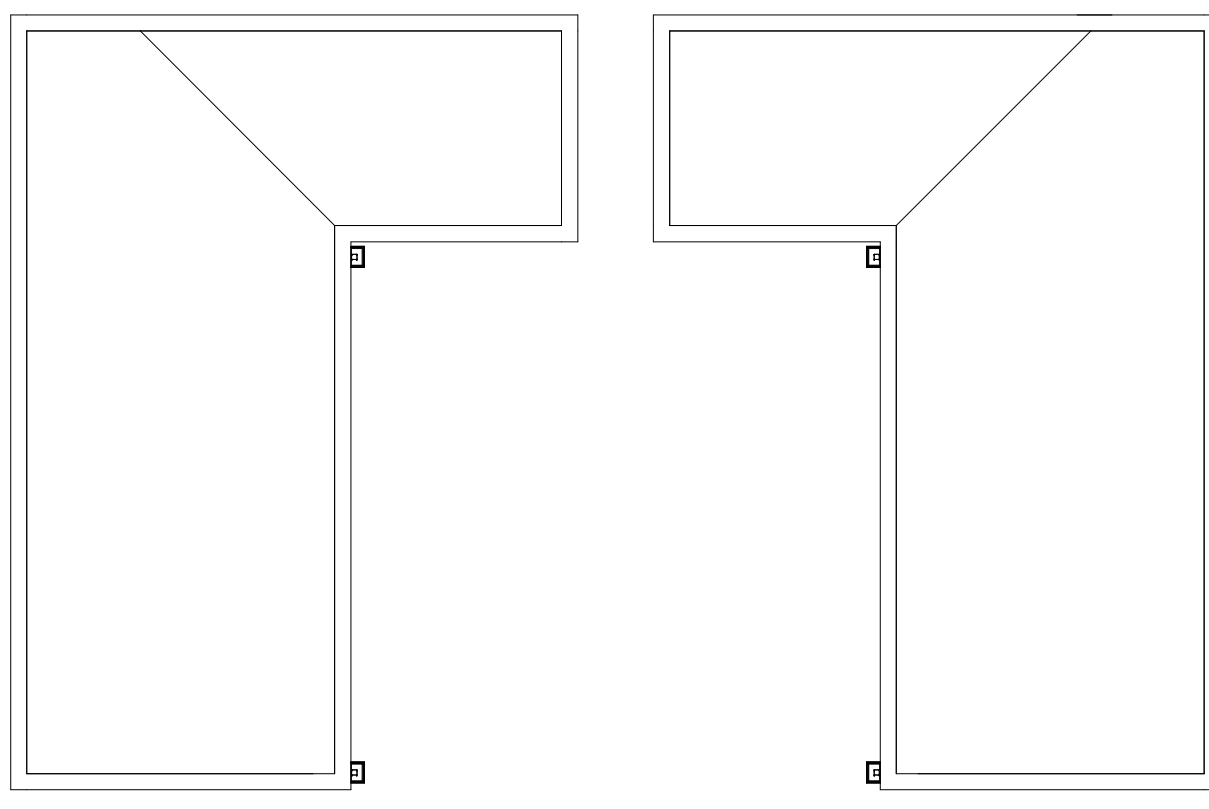

6 Proposed Roof Plan
1 : 100

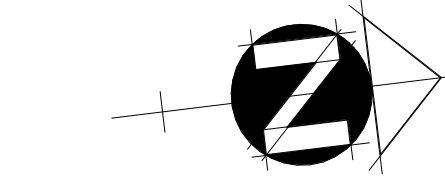

© Crown copyright and database rights 2021 OS 100042766



8 Location Plan
1 : 1250

Family Room Amended	12.07.2022	E		
Footprint amended	08.07.2022	D		
Proposal split into 2 blocks	03.07.2022	C		
Planning feedback	12.06.2022	B		
PLANNING SUBMISSION	27.02.2022	A		
REVISIONS	DATE	DRN	CKD	REV
CLIENT				
Mr. & Mrs Dognini				
PROJECT				
182 Stakes Hill Road, PO7 7BS				
TITLE				
Garden Pod Proposals				
STATUS				
PLANNING				
Scale	Date			
As indicated @ A1	27.02.2022			
Drawing No.	Revision			
A-101	E			