



Existing walls Proposed walls Proposed structure

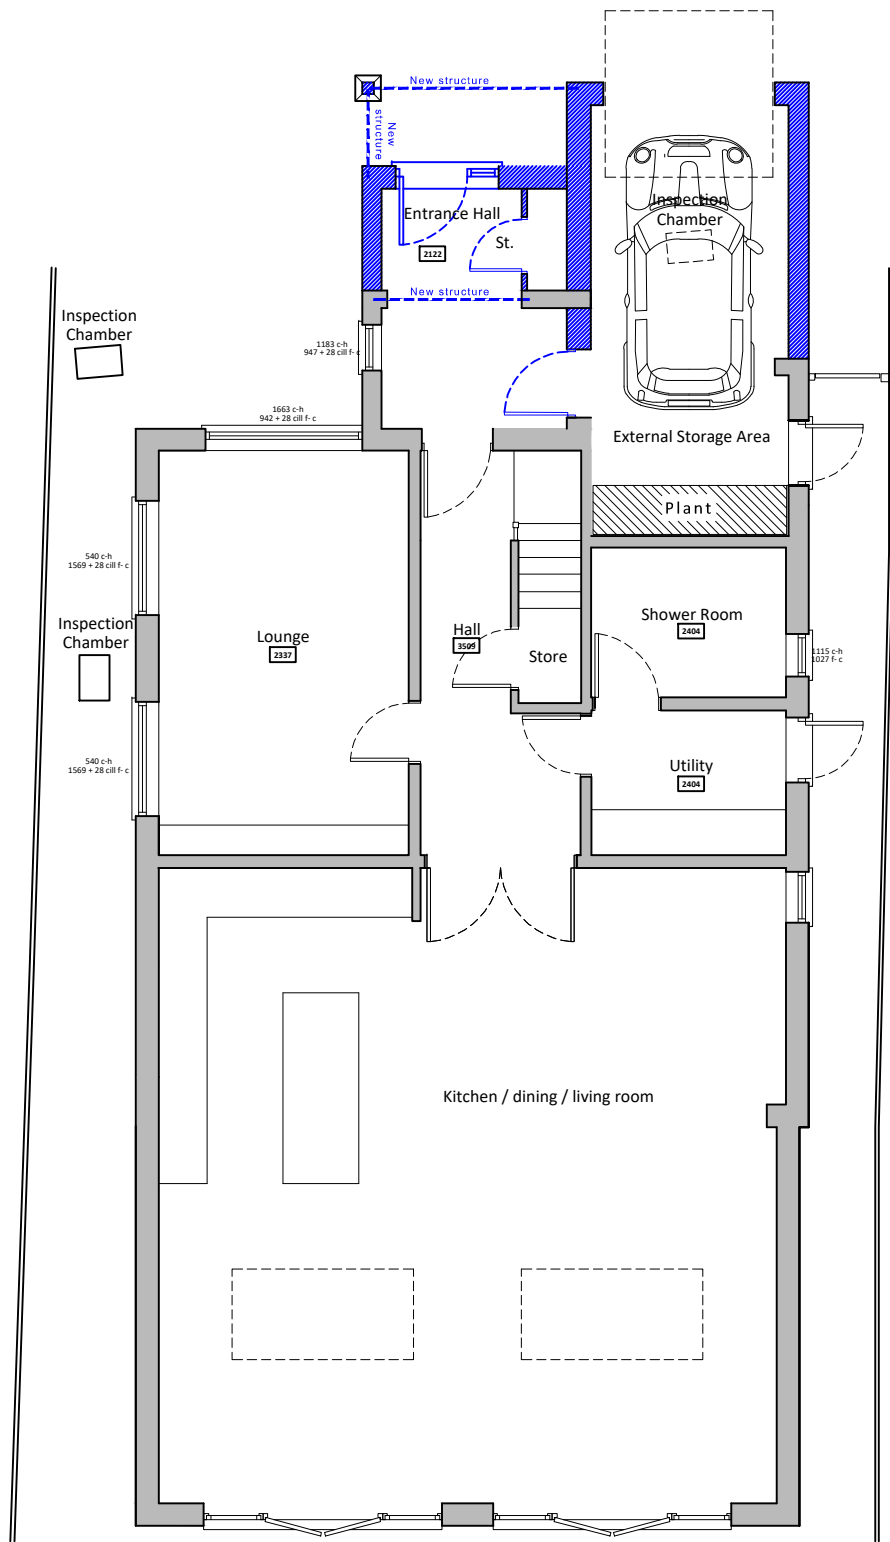


Ground floor plan

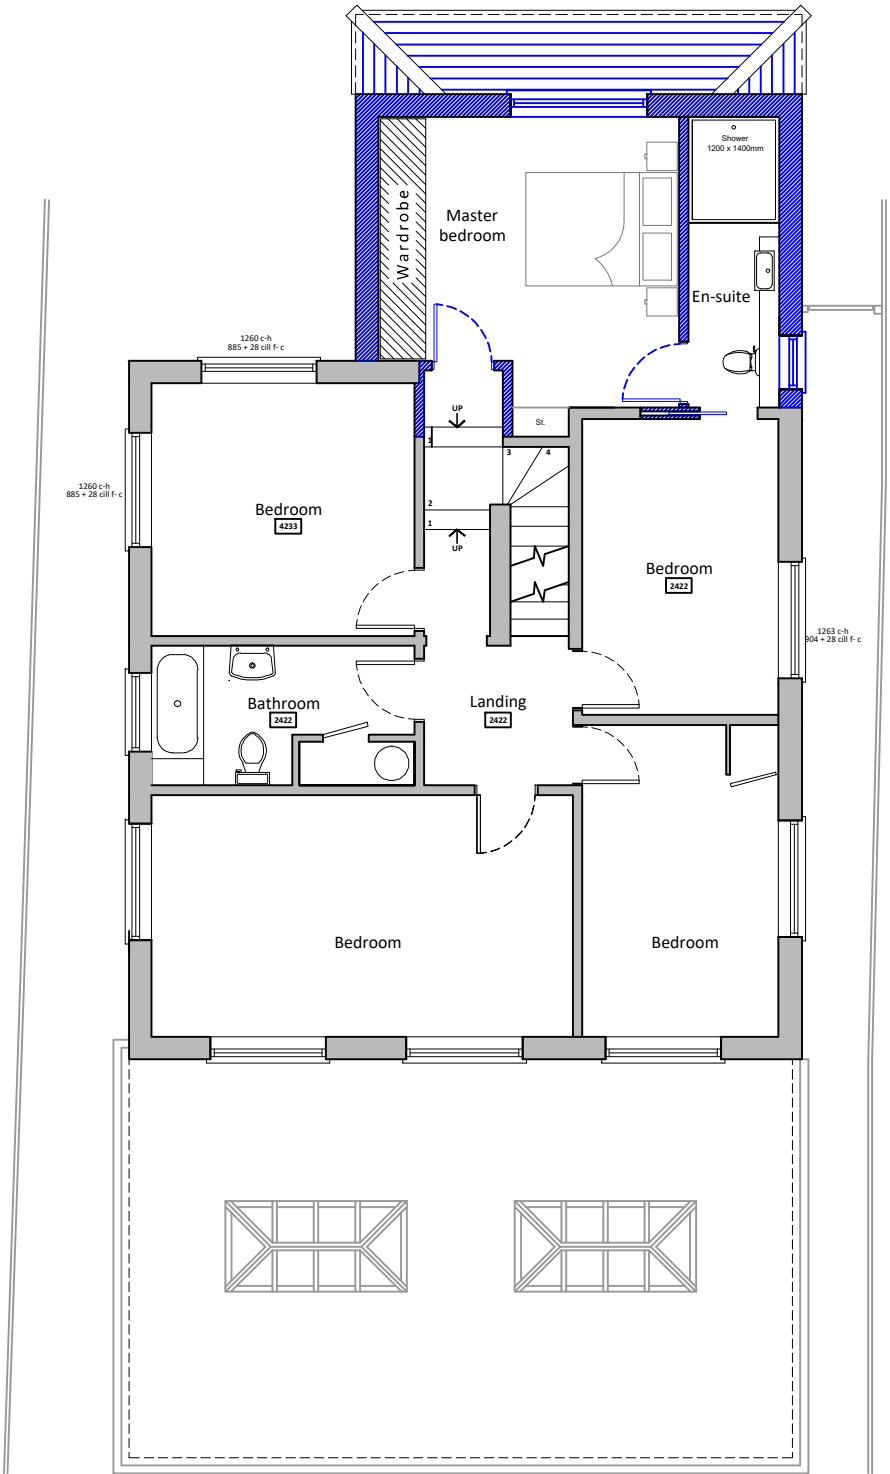

First floor plan

Proposed floor plans scale 1:100

 

For MR & MRS PALETHORPE	Title PROPOSED FLOOR PLANS			Office Tel: 01243 933732
Project PROPOSED FRONT EXTENSION 27 PARK CRESCENT, EMSWORTH, PO10 7NT	Date JUNE 2024	Drawn JB	Scale 1:100 @ A3	Checked -
Job Number PL.806.24	Drawing Number -06		Revision E	Web: www.jb-architecturedesign.com

JB
architecture
JB ARCHITECTURE