


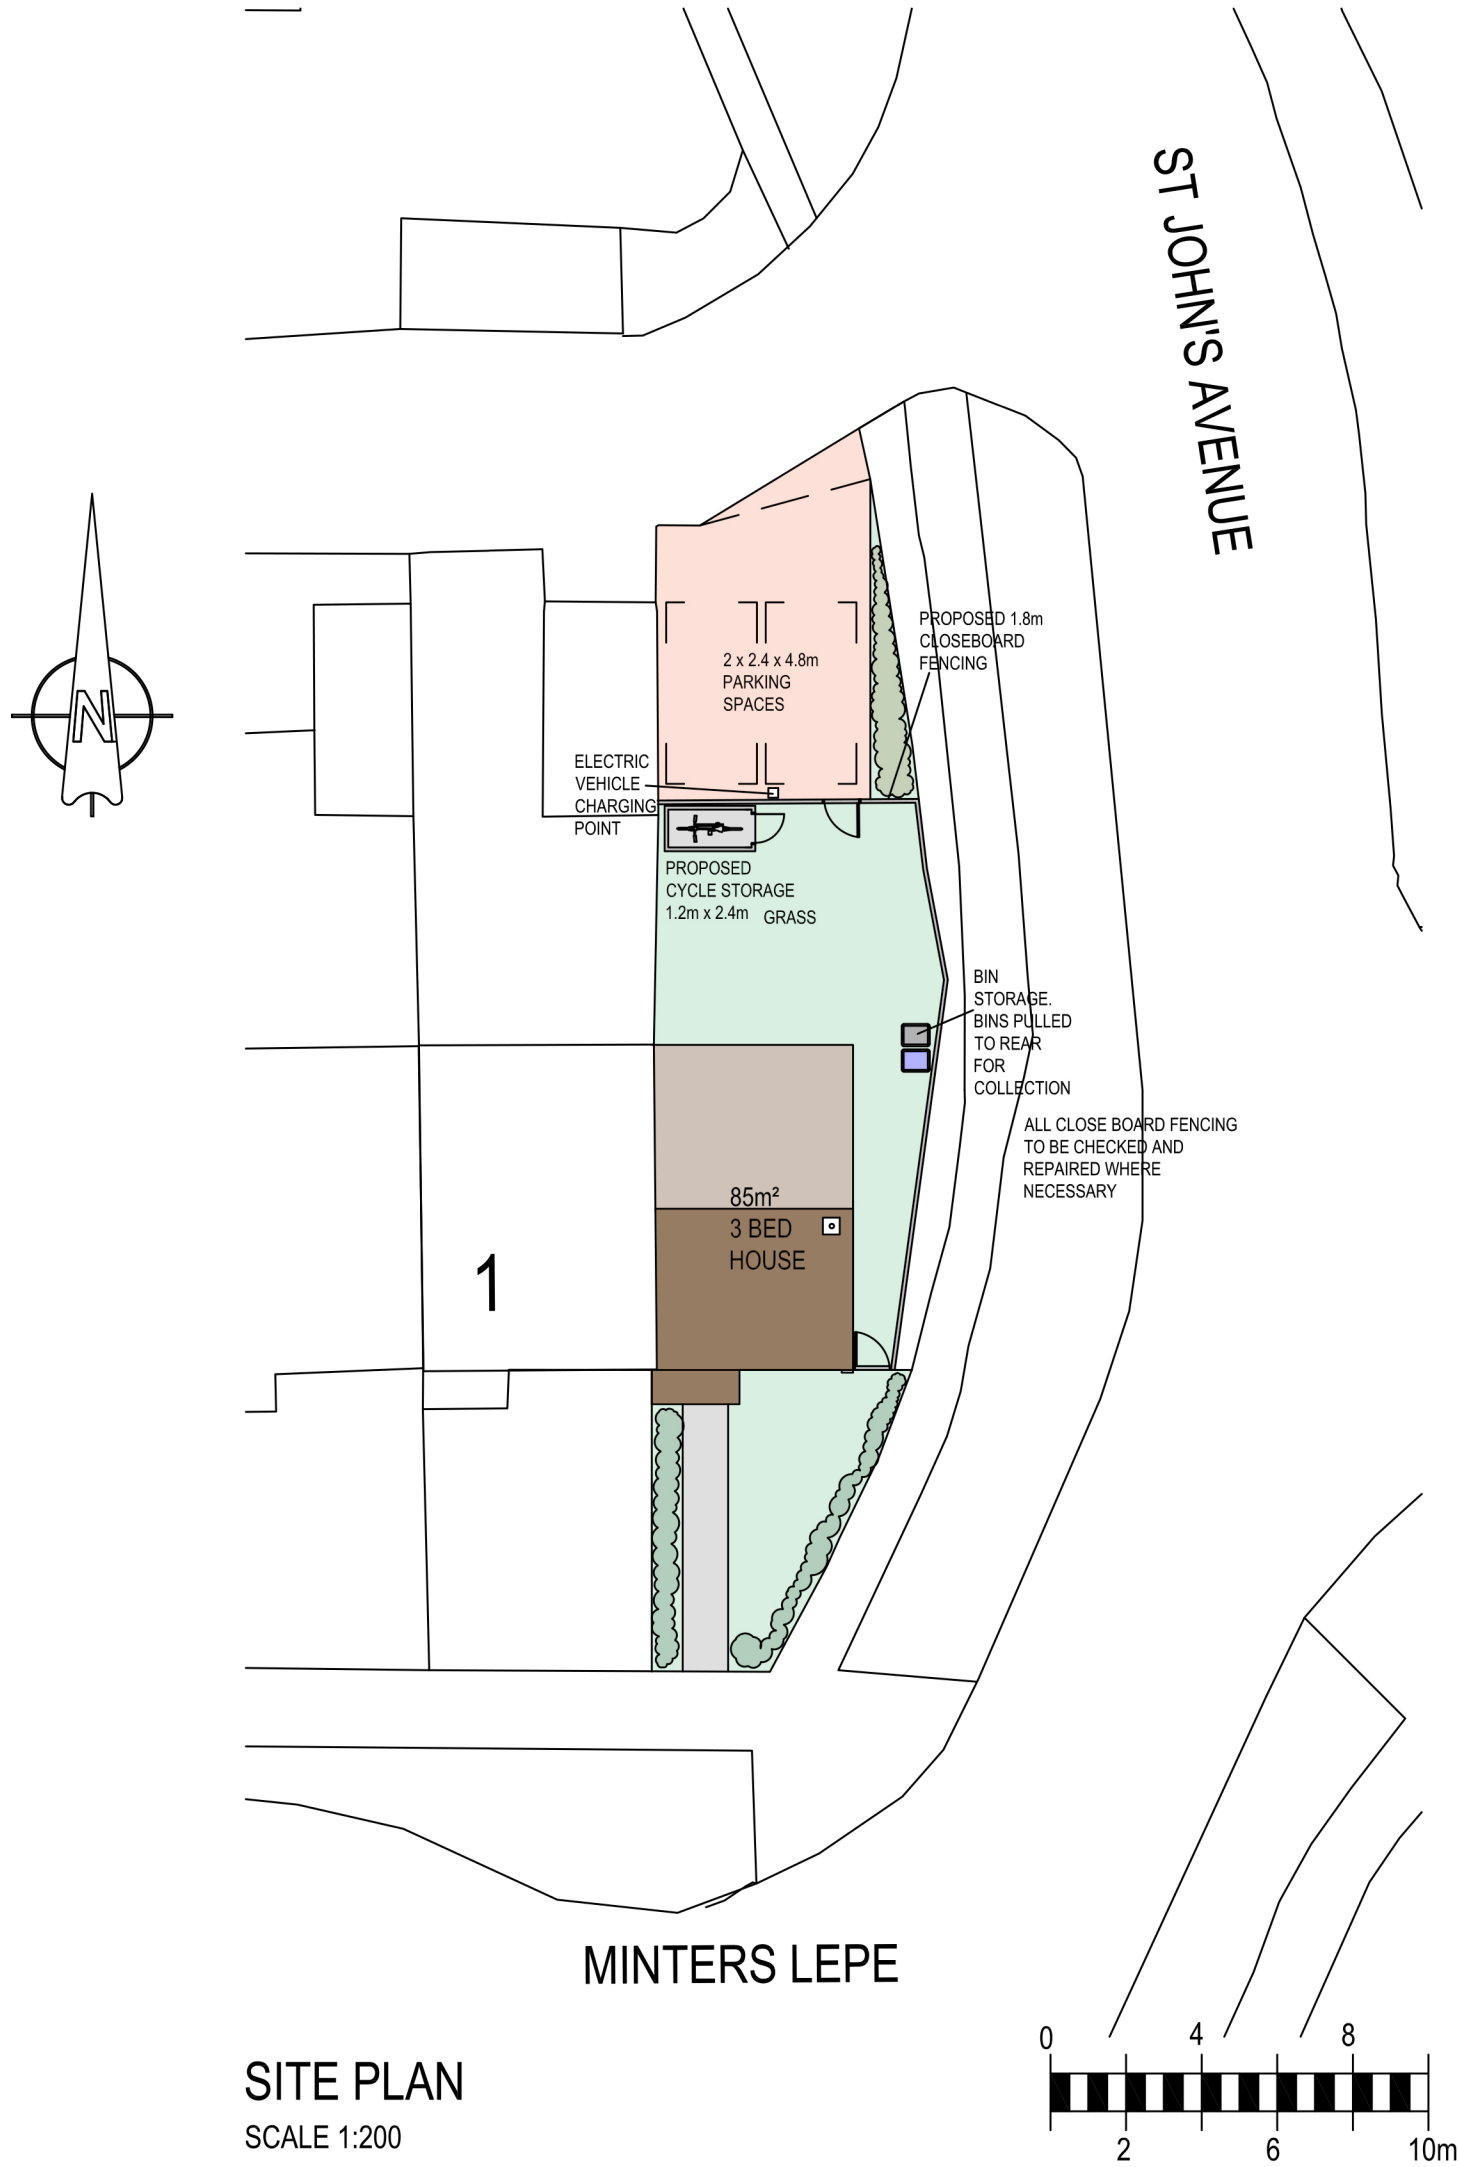
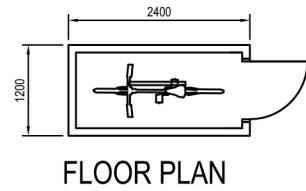


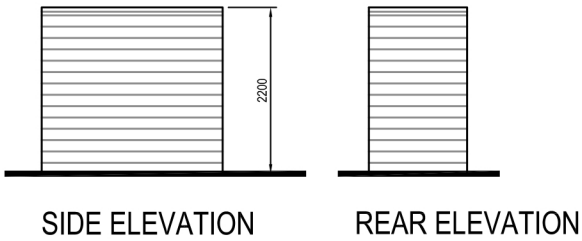

SITE PLAN
SCALE 1:200

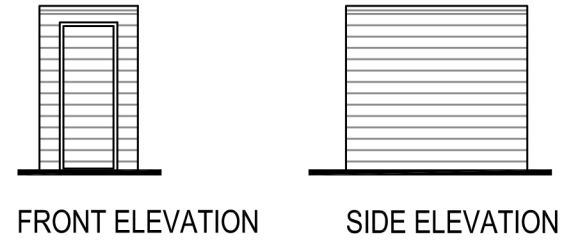

CYCLE STORE
SCALE 1:100

 

- NOTES
1. This drawing is the copyright of **NA PALMER DESIGN LTD**. It may not be copied, altered or reproduced in any way whatsoever neither passed to a third party without their written authority.
 2. Diminensions to be checked on site prior to commencing any work. Any discrepancies should be reported to the project architect immediately.
 3. Listed dimensions must be assumed approximate and checked on site.
 4. If in doubt ask.

rev. description date by ch
drawing status: PLANNING

NA PALMER
DESIGN LTD

NA PALMER DESIGN LTD
PINE LODGE, CHILWORTH DROVE
CHILWORTH, HAMPSHIRE SO16 7JH
M: 07462596030 E: na@naldesign.co.uk

client	MR G BLEE & P VINCENT		
project	PROPOSED DEVELOPMENT LAND ADJACENT TO 1 MINTERS LEPE WATERLOOVILLE PO7 5QS		
drawing	PROPOSED SITE PLAN AND CYCLE STORE		
drawn	scale	checked	date
NAP	1:200 & 1:100@A3		FEB 24
drawing No.	10535-PL-03	revision	B