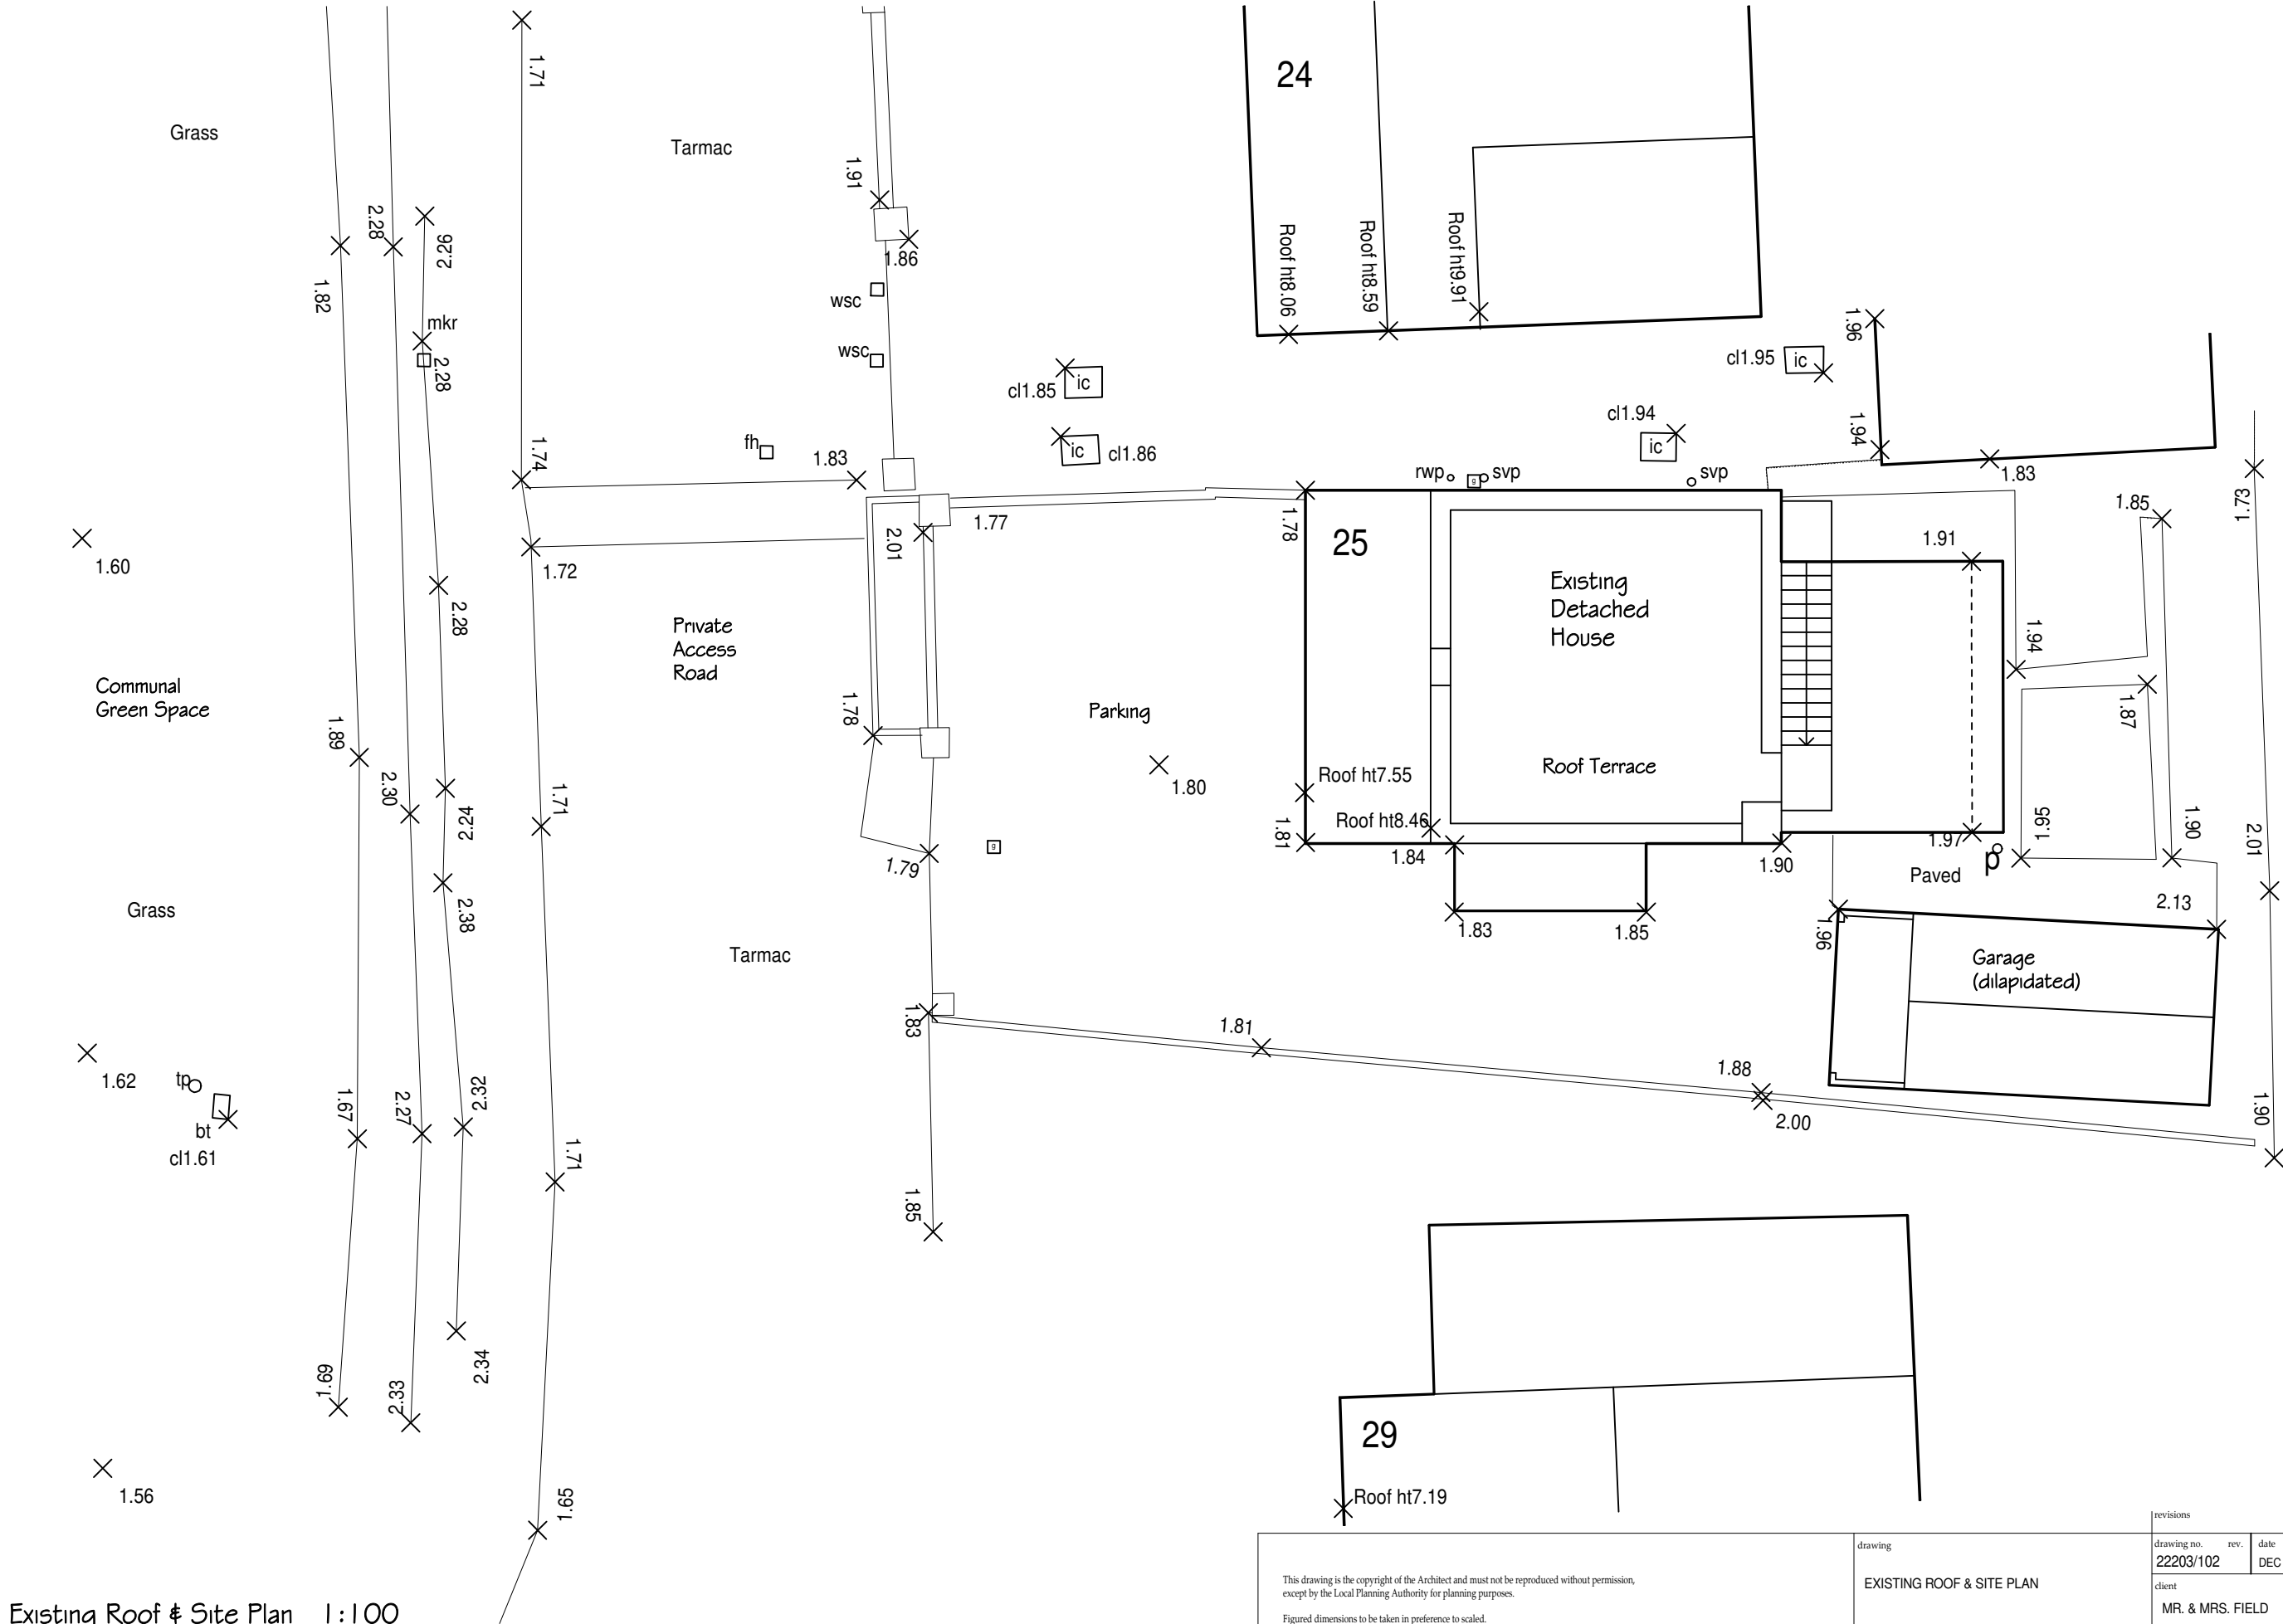


This drawing is the copyright of the Architect and must not be reproduced without permission, except by the Local Planning Authority for planning purposes.

Figured dimensions to be taken in preference to scaled.

Dimensions to be checked on site before work commences.

No deviation from this drawing will be permitted without the prior written consent of the Architect.

Ground floor slabs, foundations, structure, etc., and all work below ground is shown provisionally and inspection of ground conditions is essential prior to work commencing.

Reassessment is essential when the ground conditions are apparent and redesign may be necessary in the light of soil conditions found.

The responsibility for establishing the soil and subsoil conditions rests with the Contractor.

drawing		revisions		date		sheet size
EXISTING ROOF & SITE PLAN		drawing no.	rev.	date	scale(s)	sheet size
		22203/102		DEC 2022	1:100	A3
project		client				
PROPOSED REPLACEMENT DWELLING		MR. & MRS. FIELD				
25 SANDY BEACH ESTATE						
HAYLING ISLAND, HAMPSHIRE PO11 9RG						
		Jeffrey Douglas Chartered Architect				
		114 Havant Road Hayling Island Hampshire PO11 0LJ				
		Tel: (023) 9246 8889 E-mail: jdo@jeffreydouglas.co.uk				