





REPRODUCING THESE DRAWINGS BY PRINTING OR COPYING MAY LEAD TO ERRORS. PLEASE REFER TO SCALE BAR. DO NOT SCALE OFF THESE DRAWINGS FOR CONSTRUCTION PURPOSES. IF ANY DISCREPANCIES ARE FOUND, PLEASE CONTACT WESTERN DESIGN ARCHITECTS IMMEDIATELY.

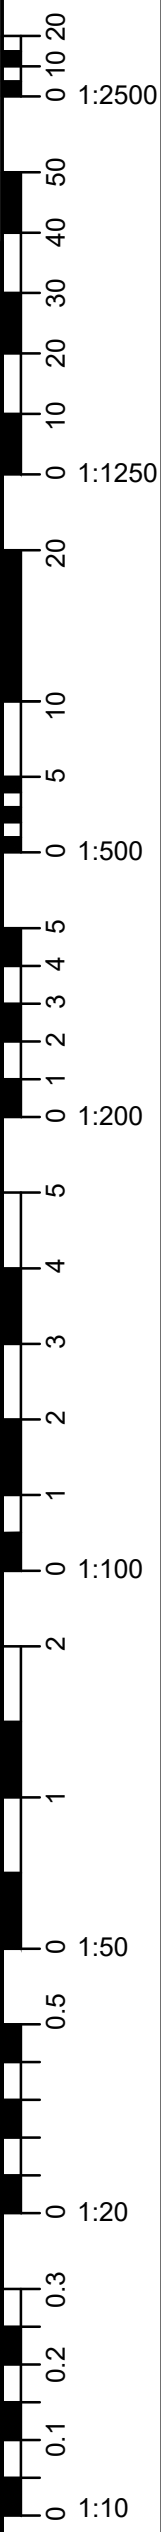


EXISTING SITE LOCATION PLAN
1:1250@A0

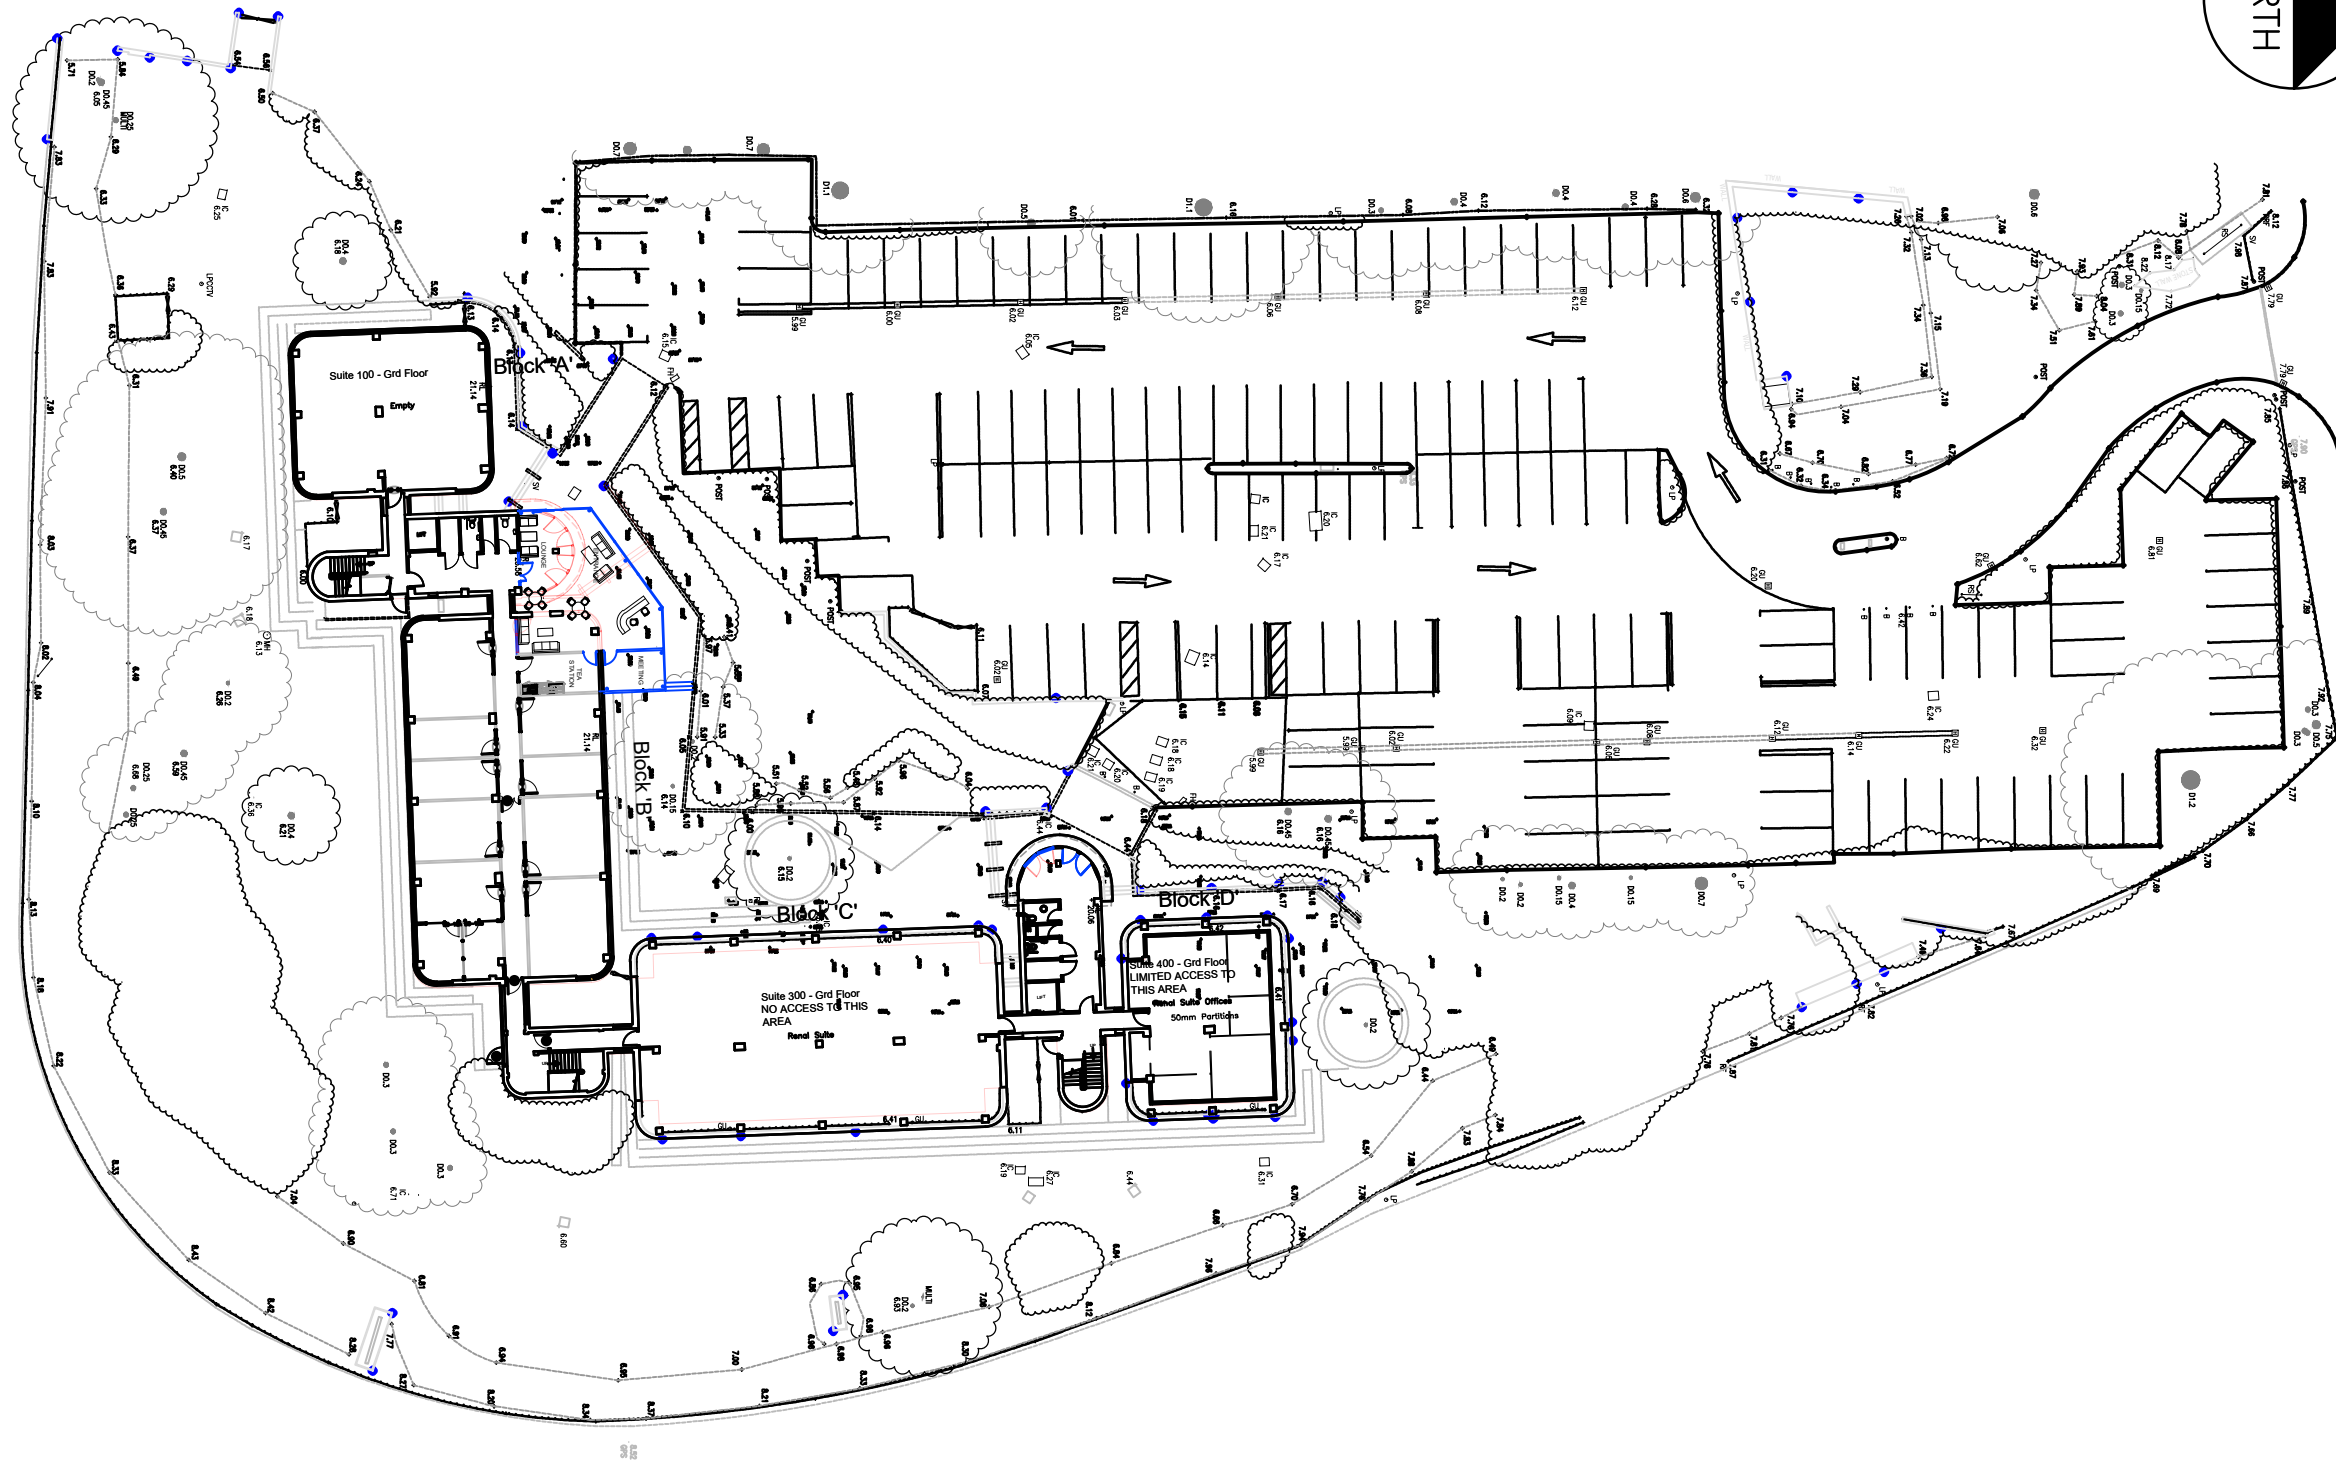

SITE BLOCK PLAN
1:500@A0

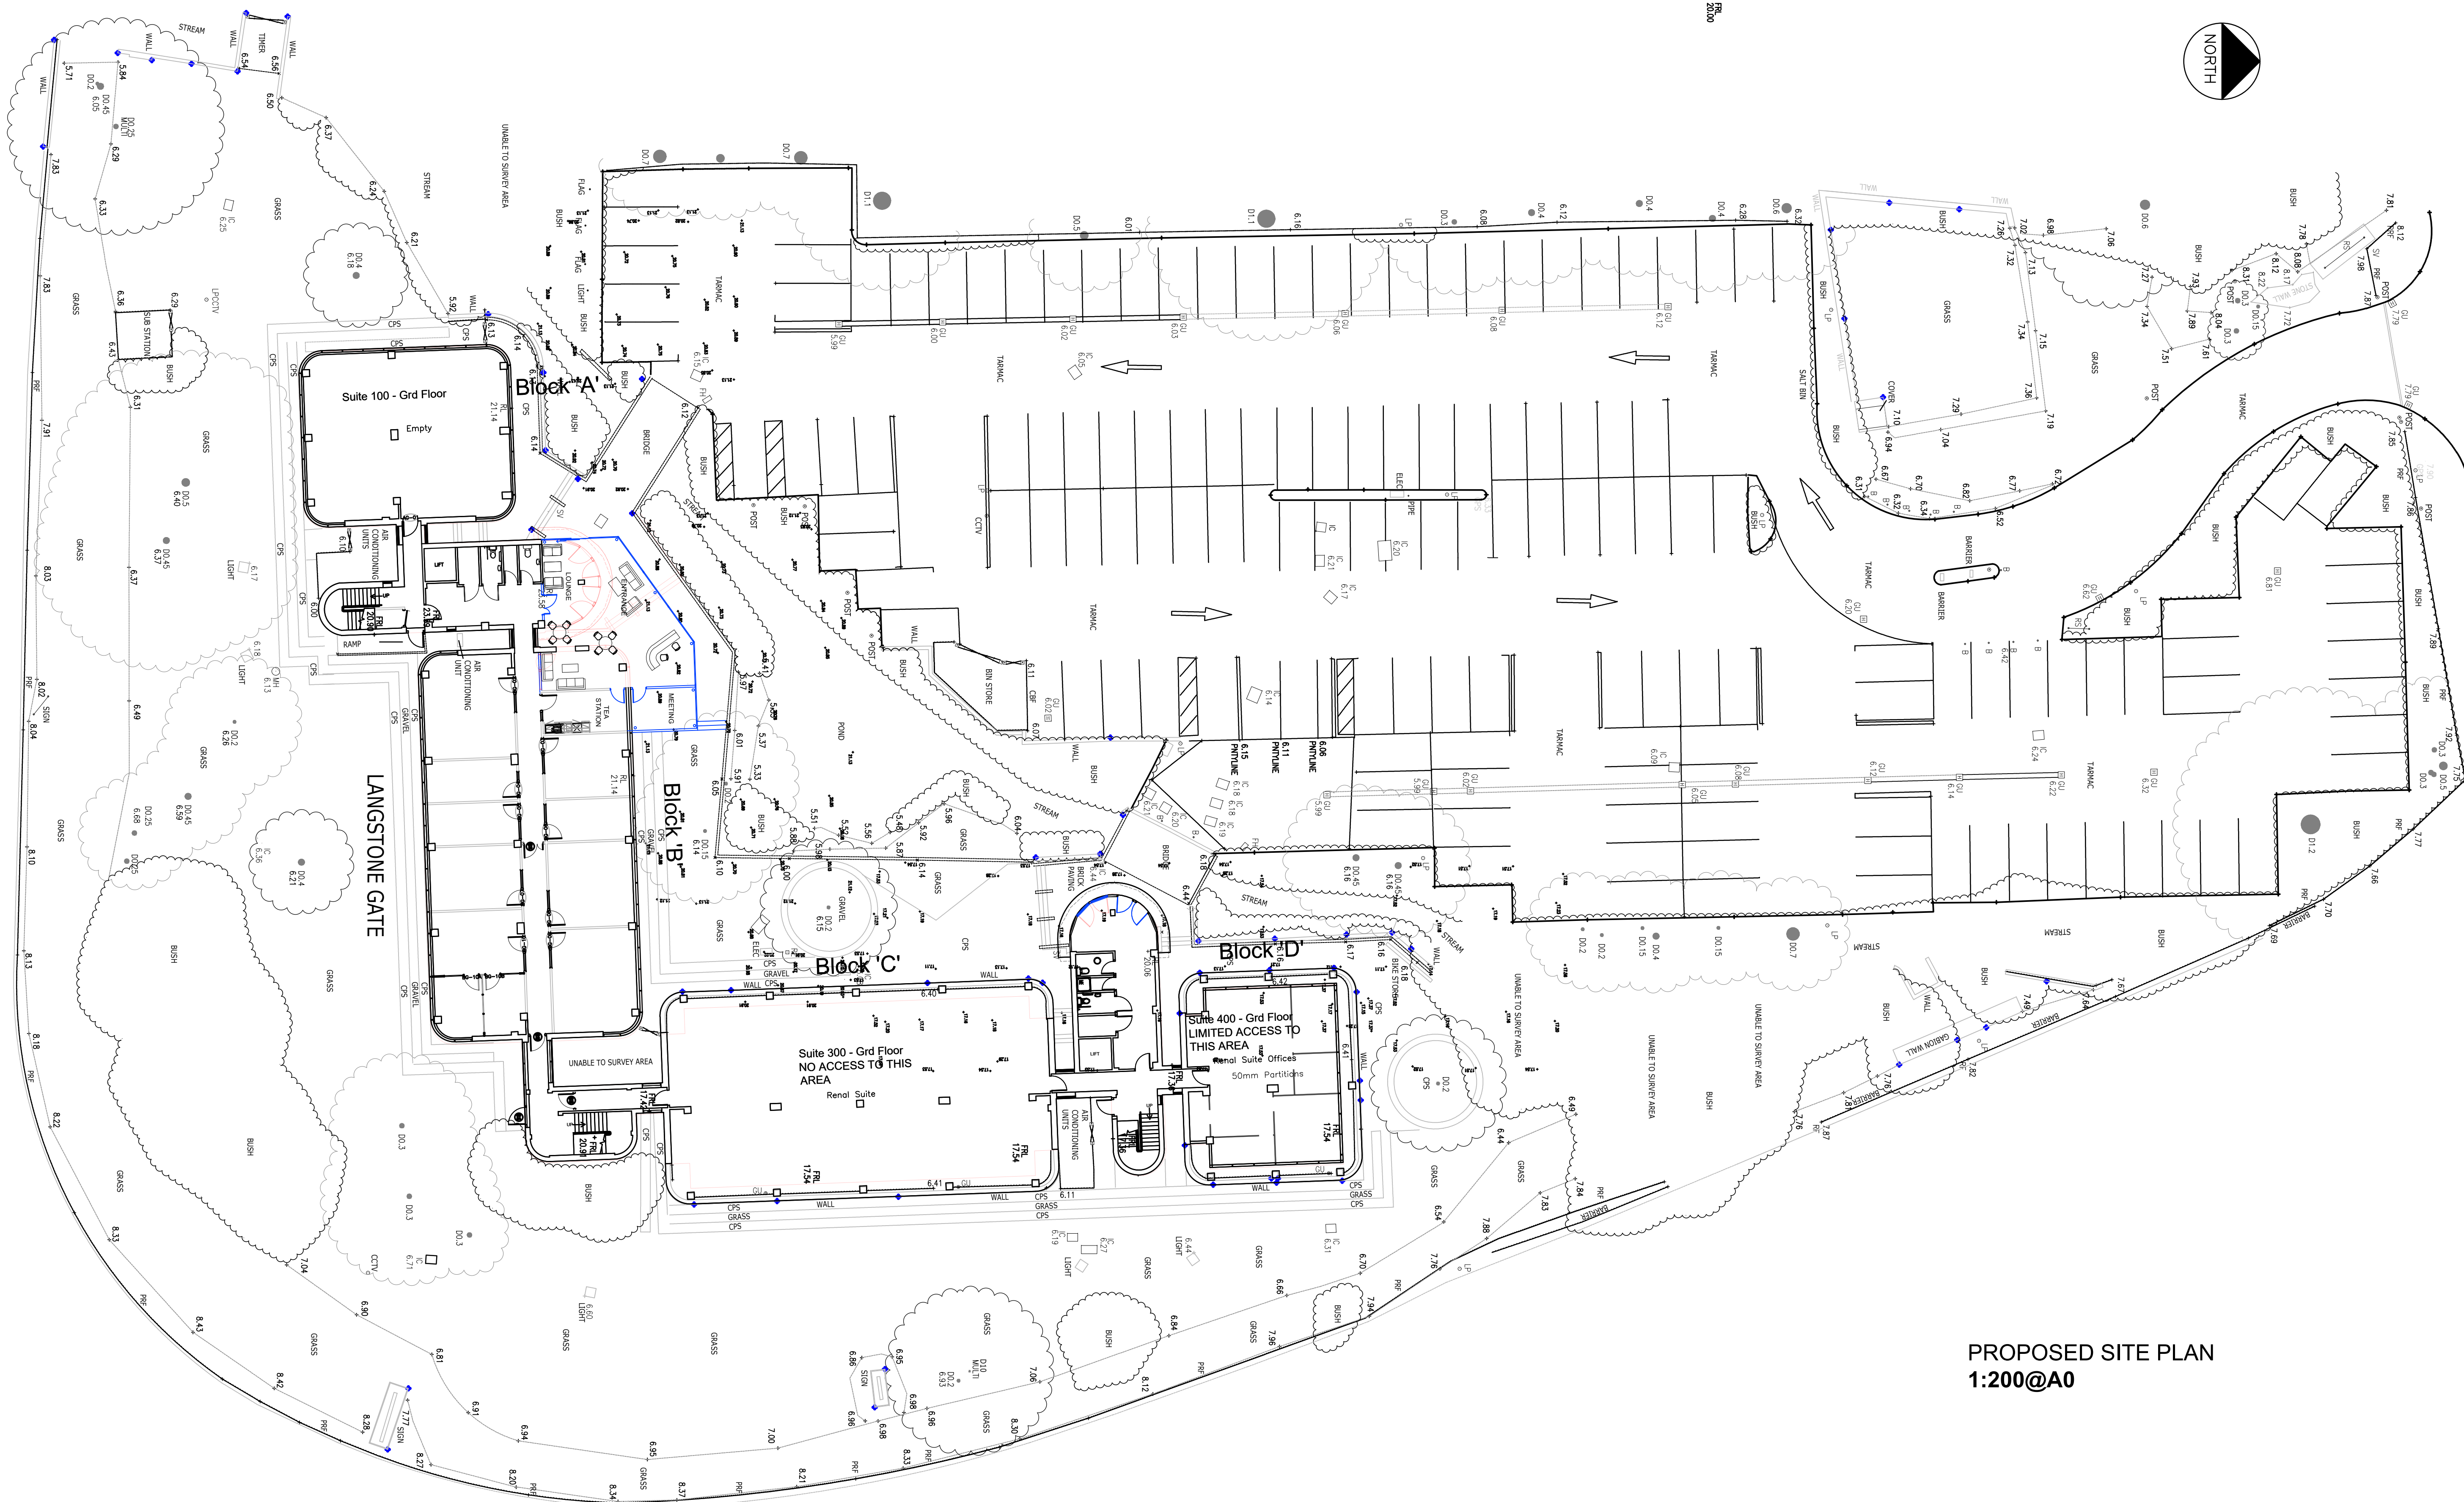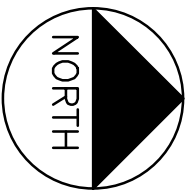

PROPOSED SITE PLAN
1:200@A0

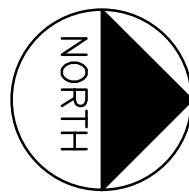

REPRODUCING THESE DRAWINGS BY PRINTING OR COPYING MAY LEAD TO ERRORS. PLEASE REFER TO SCALE BAR. DO NOT SCALE OFF THESE DRAWINGS FOR CONSTRUCTION PURPOSES. IF ANY DISCREPANCIES ARE FOUND, PLEASE CONTACT WESTERN DESIGN ARCHITECTS IMMEDIATELY.

DESIGNERS RISK ASSESSMENT: HEALTH AND SAFETY
THE CONSTRUCTION DESIGN AND MANAGEMENT REGULATIONS 2015
A design and risk assessment drawing (CDR) should form part of an existing project. If you have not received the form to do this, email or by telephone please contact us for a copy. Please forward with the project.

NOTES:-

NOTES PLANNING

- Planning drawings are only to be used for planning purposes & no reliance on compliance with Building regulations should be assumed.
- With regard to Fire Safety Design all layout details and indicated construction materials are subject confirmation by a specialist fire consultant prior to construction. Material choices are for planning/aesthetic purposes only with the performance details subject to confirmation by a Specialist Fire Consultant (fire system before building should also be not combustible A1 or A2 rated and agreed with the consultant).

REMOVED
PROPOSED
APPLICATION SITE
9653 sqm

REV.	REVISION DETAILS	BY	CHKD	DATE
-	-	-	-	-

WDA
westerndesignarchitects.com

Western Design Architects
12 The Granary, Hinton Business Park, Tarrant Hinton, Dorset, DT11 8LP
T: 01308 800079 E: info@westerndesign.co.uk

CLIENT
Arena business centres

PROJECT
Arena Havant

DRAWING TITLE
Proposed Site Plan
Location Plan & Block Plan

DRAWN BY	CHECKED BY	DATE
MT	MW	07.05.2024

SCALE	DATE
Varies@A0	20211118

DRAWING NO.	REVISION
01	-

PLANNING

THIS DRAWING IS COPYRIGHT © Western Design Ltd 2024