

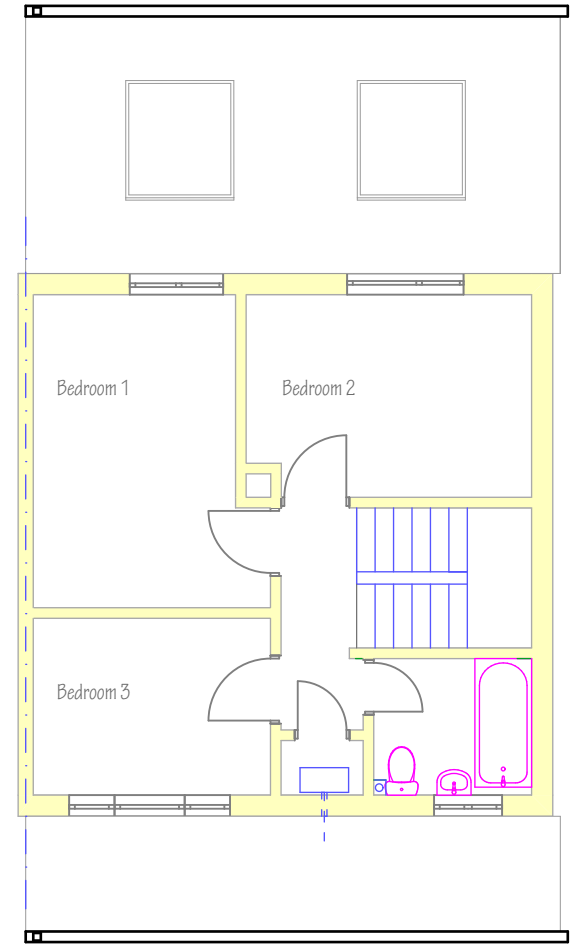


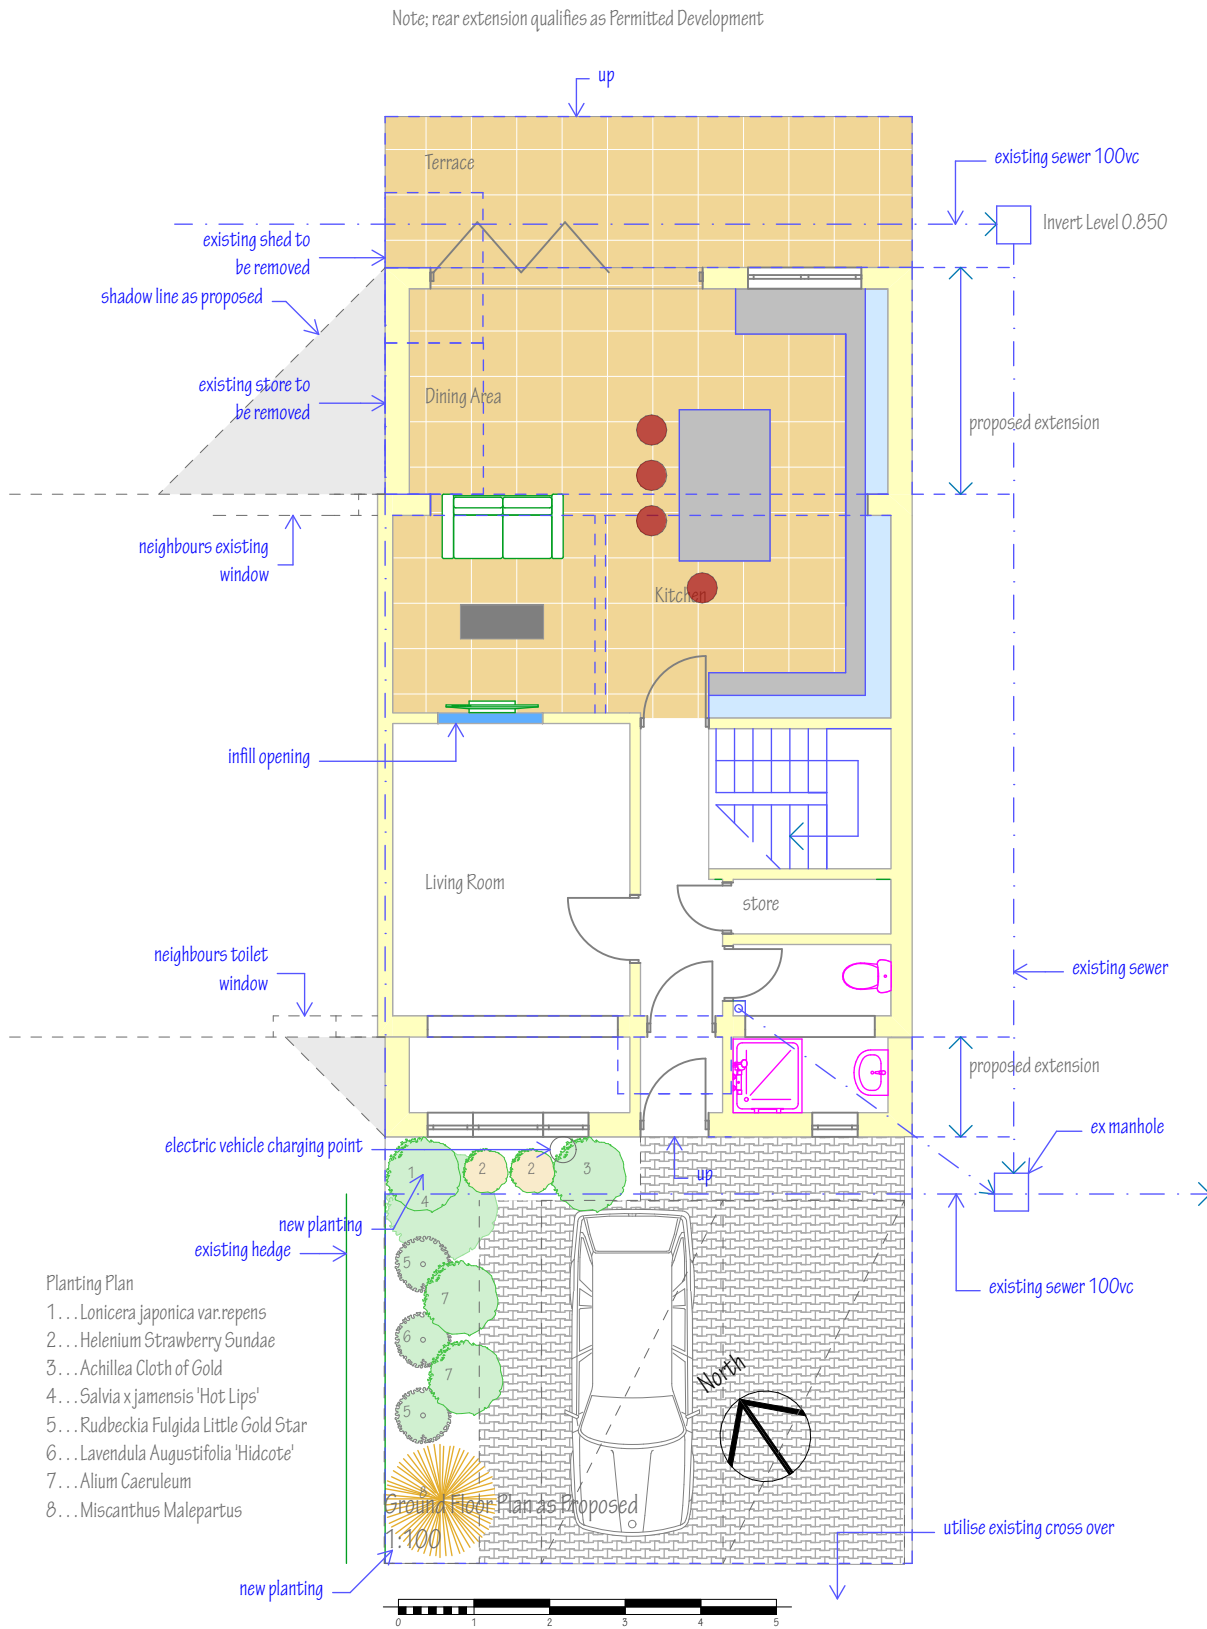

NOTES;
This drawing is the copyright of
EDWARD CAUSH + ASSOCIATES
All dimensions must be checked on site prior to the commencement of construction and the Architect notified of any discrepancy. Figured dimensions are to be used in preference to scaled dimensions. The Local Planning Authority may scale from this drawing as the only exception. No deviation from the drawing will be permitted without the written consent of the Architect.

REVISIONS			
Transmittal Set	Revision ID	Change Name	Date
01	A	Minor modifications	31/05/2022
02	B	sewer details added	28/07/2022
03	C	external works modified	09/08/2022

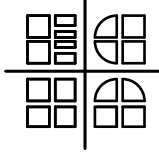

EDWARD CAUSH + ASSOCIATES
ARCHITECTS

11 SOUTHDOWN ROAD COSHAM PORTSMOUTH
PO6 2EB

phone 023 92 384477
mob 07860 848306
email: eca@architectureltd.co.uk

CLIENT
Mr & Mrs Simon Legg

JOB TITLE
118 Rowan Road
Warblington
Havant
PO9 2UU

DRAWING TITLE

Ground & First Floor Plans as
Proposed

SCALE
1:100 @A3

DATE
04:05:2022

DRAWN BY
EC

CHECKED BY

DRAWING NUMBER	LAYOUT ISSUE	DRWG REVISION
21:2104:L(2-)101	02	C