




10 Langstone Avenue
PROPOSED

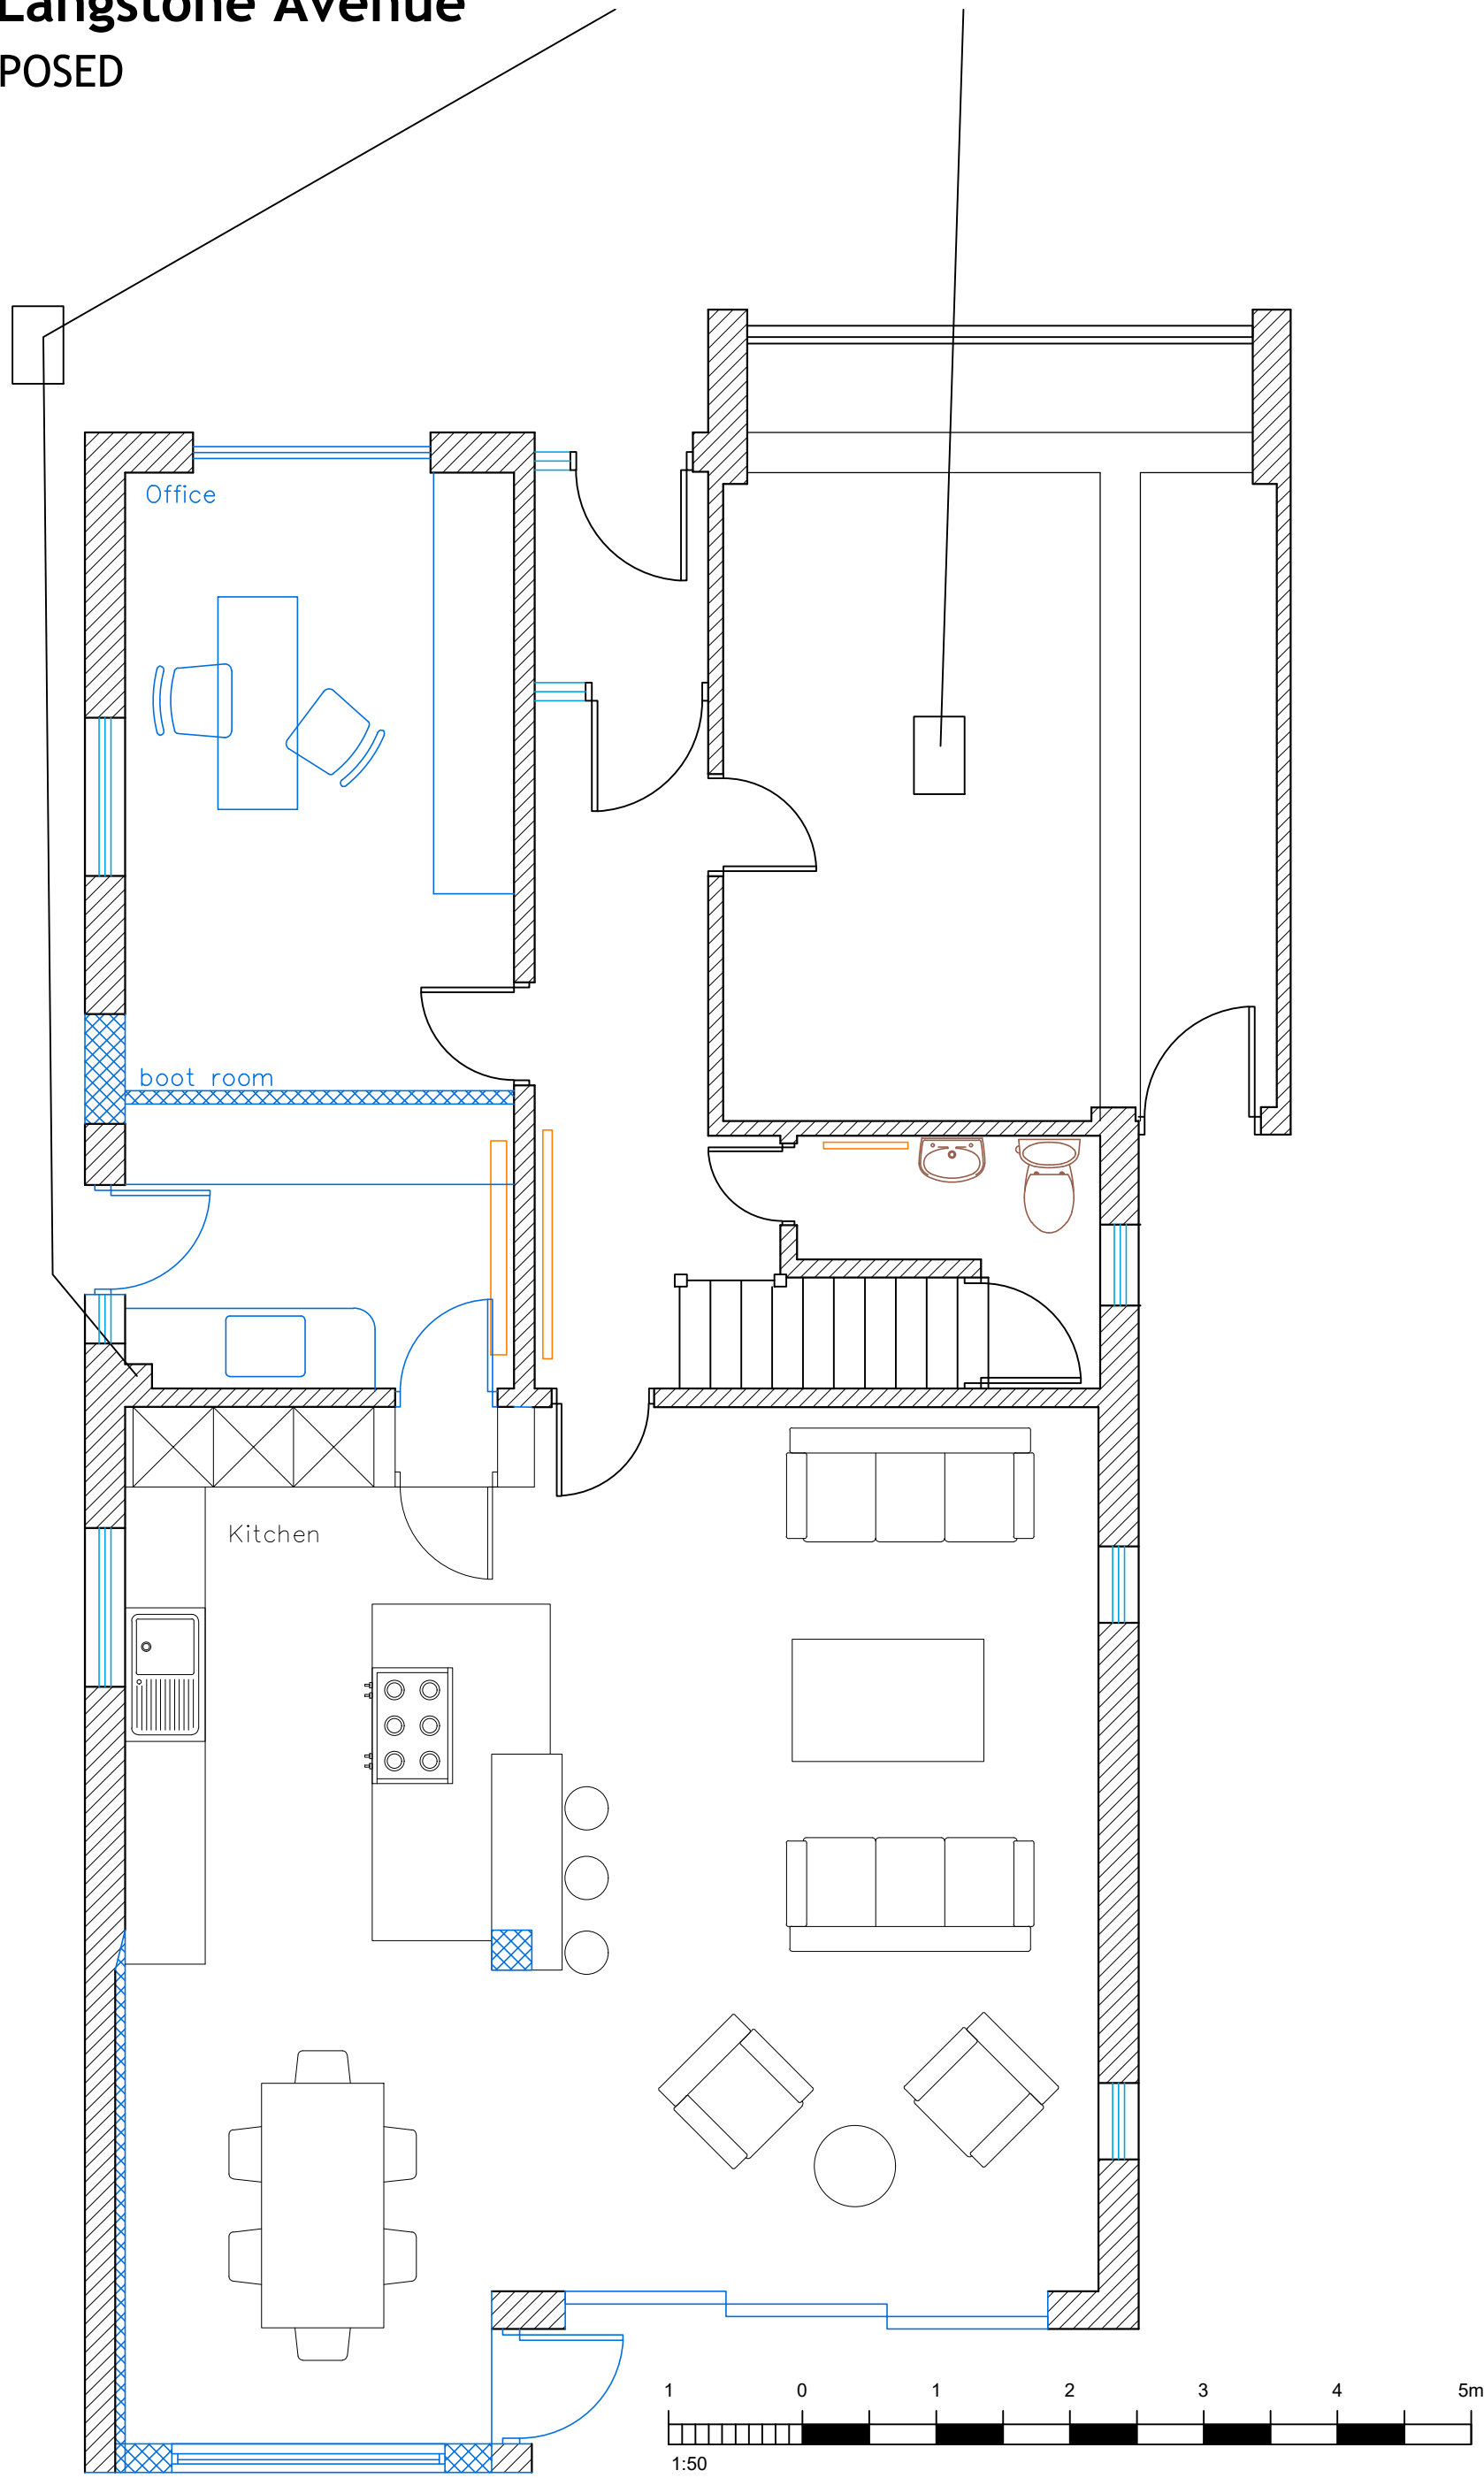

GROUND FLOOR PLAN
1:50


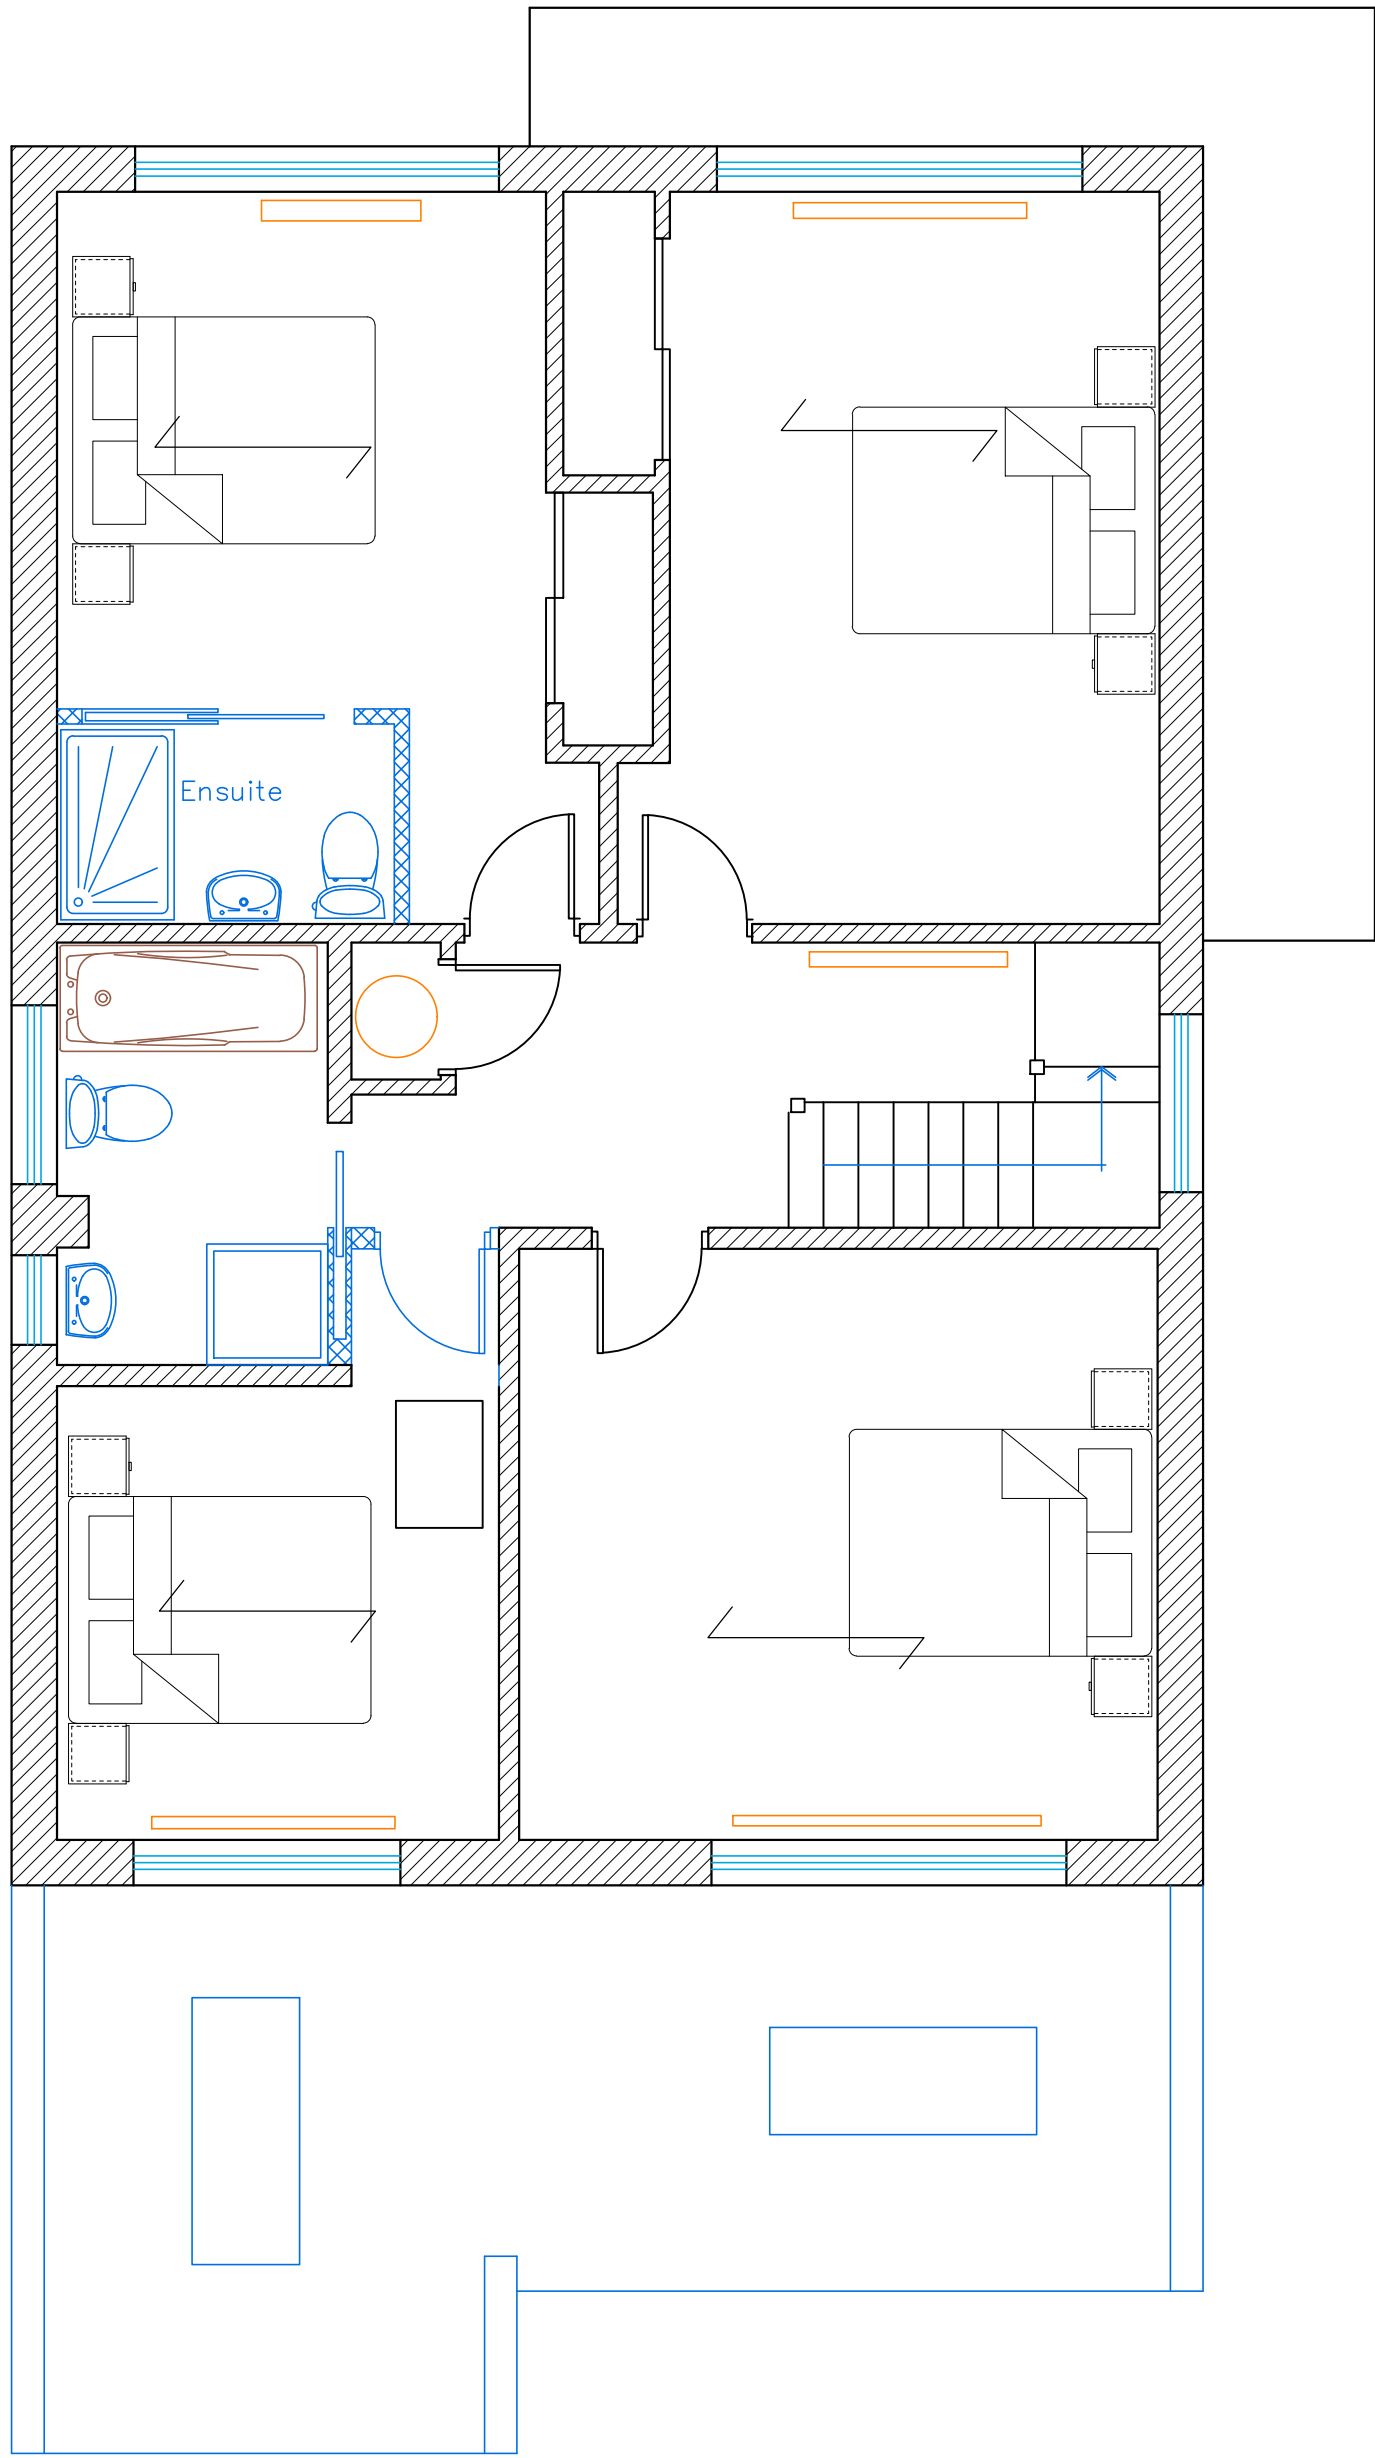


FIRST FLOOR PLAN
1:50


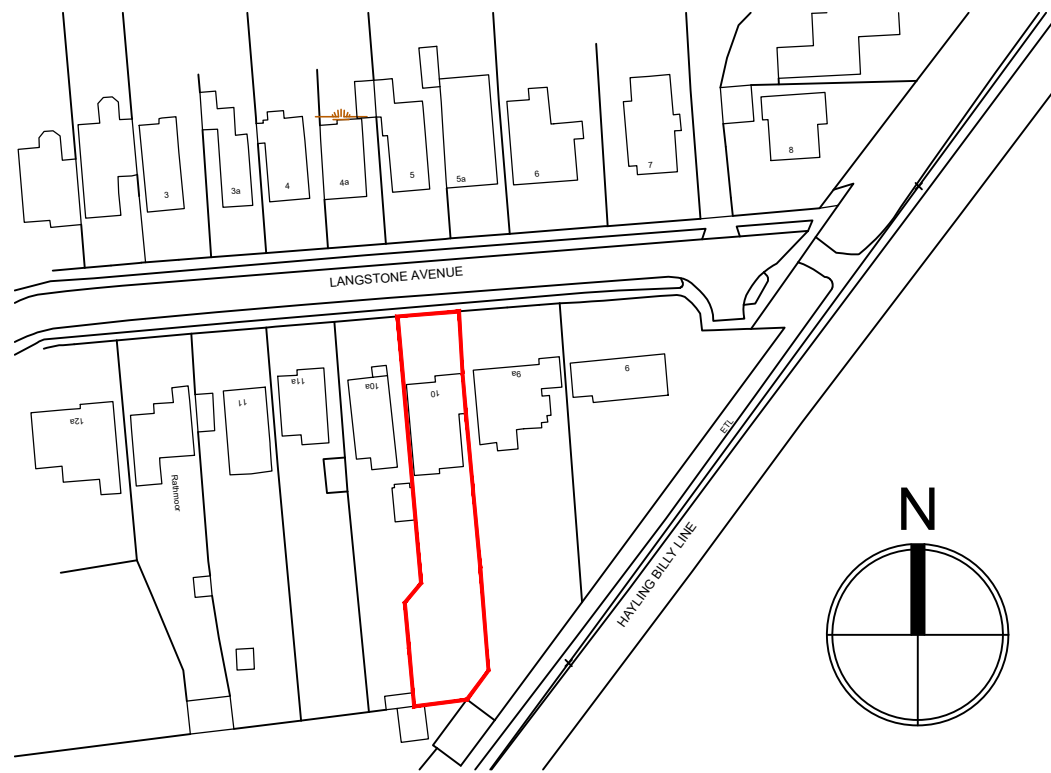


SITE LOCATION PLAN
1:1250
Ordnance Survey (c) Crown Copyright 2022.


All rights reserved.
Licence number 100022432

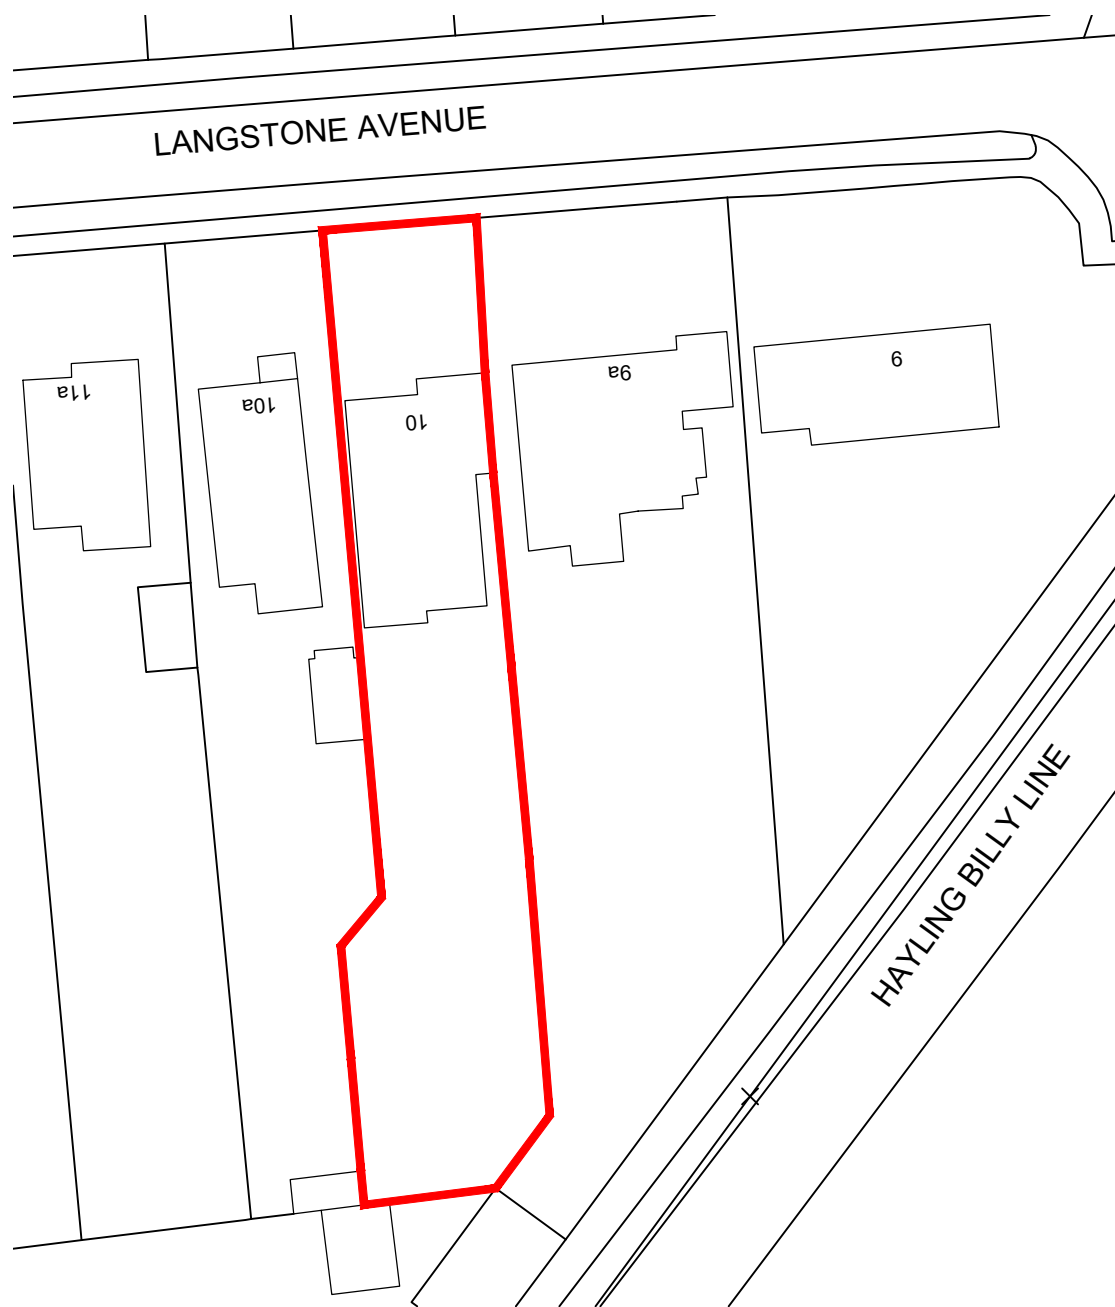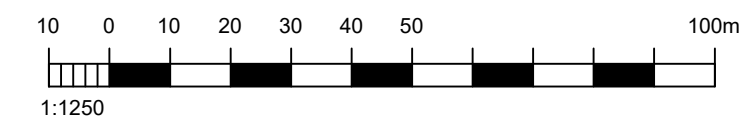


SITE BLOCK PLAN
1:500

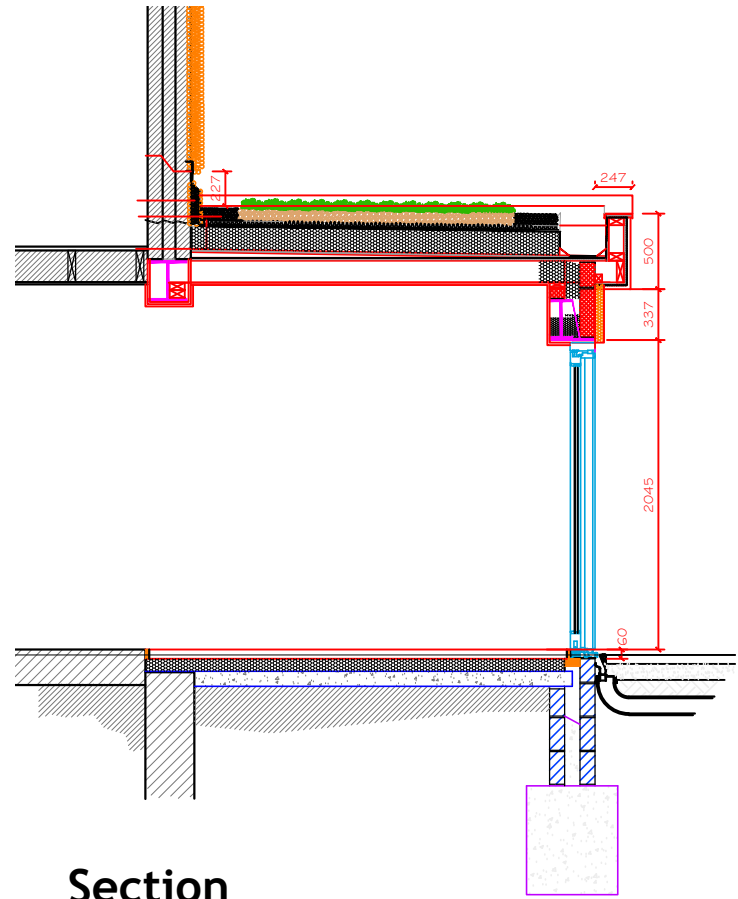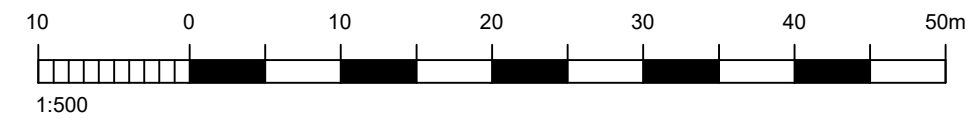


Section
1:100

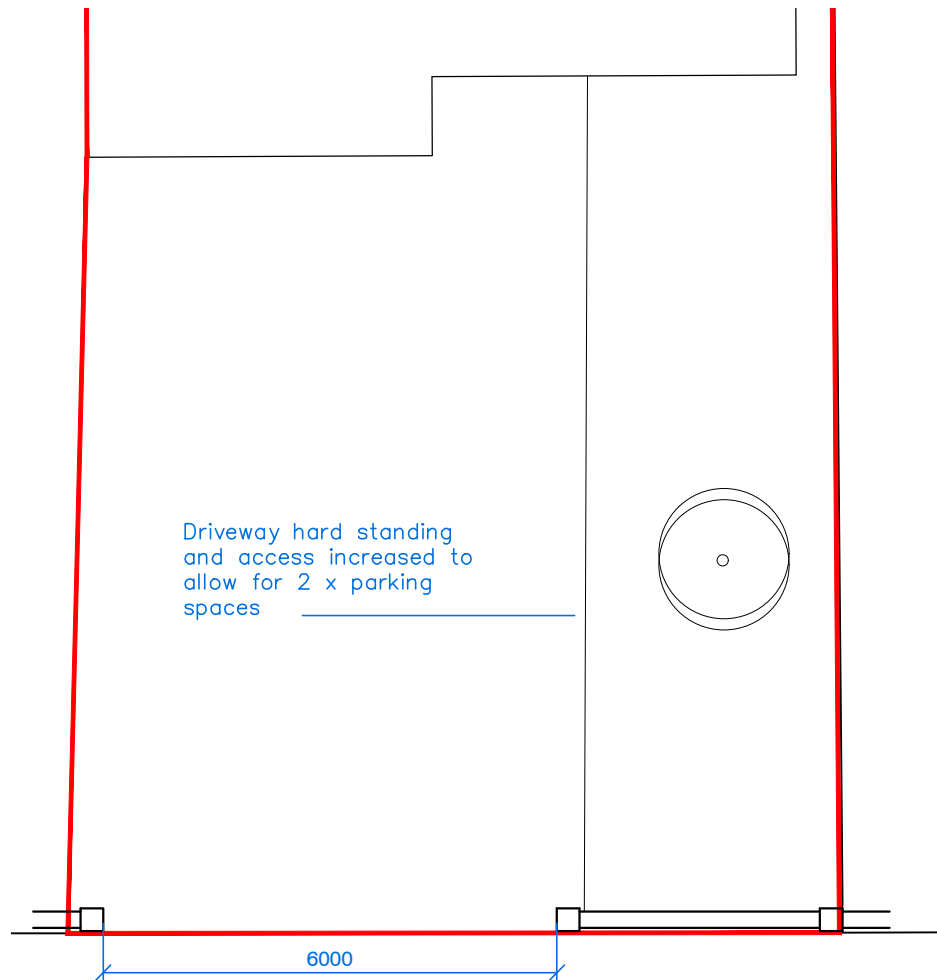


Boundary Wall [Plan]
1:100

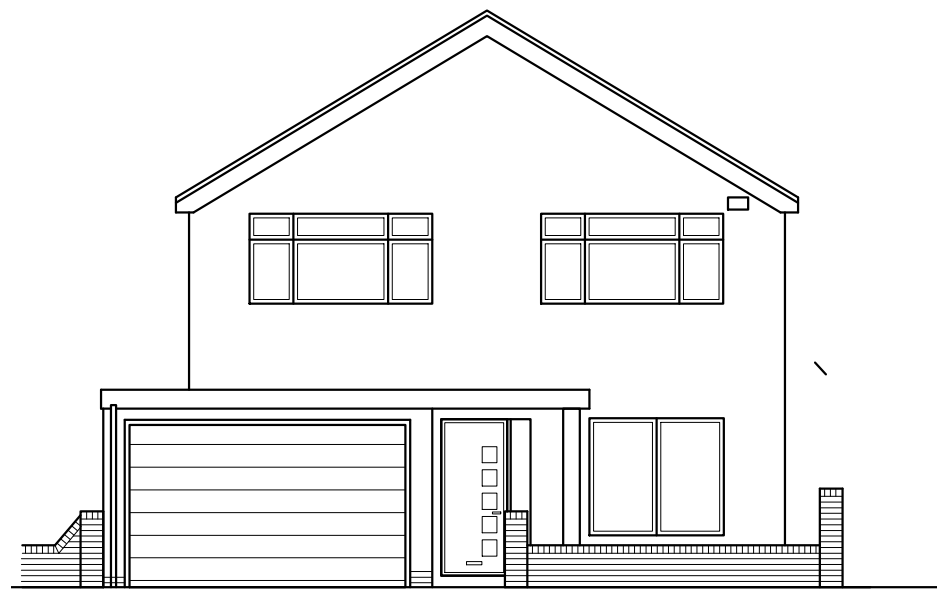


Boundary Wall [Elevation]
1:100

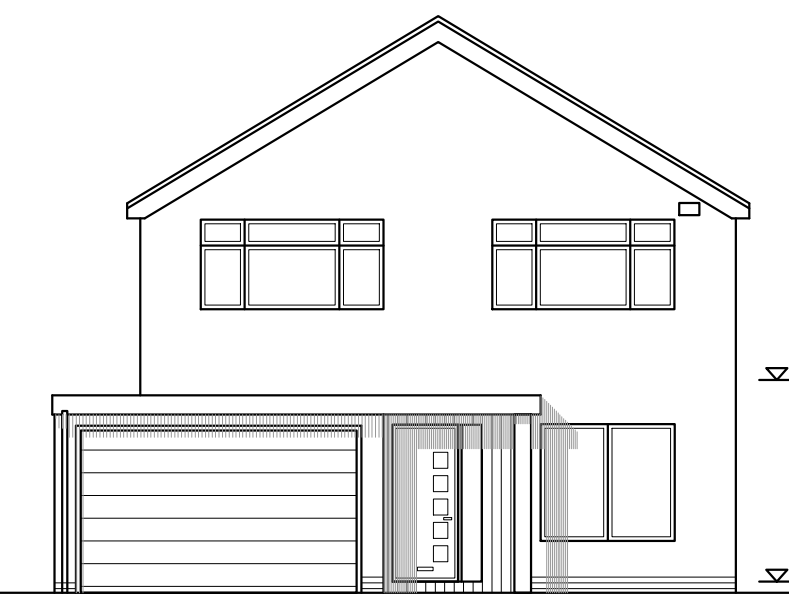


North Elevation
1:100

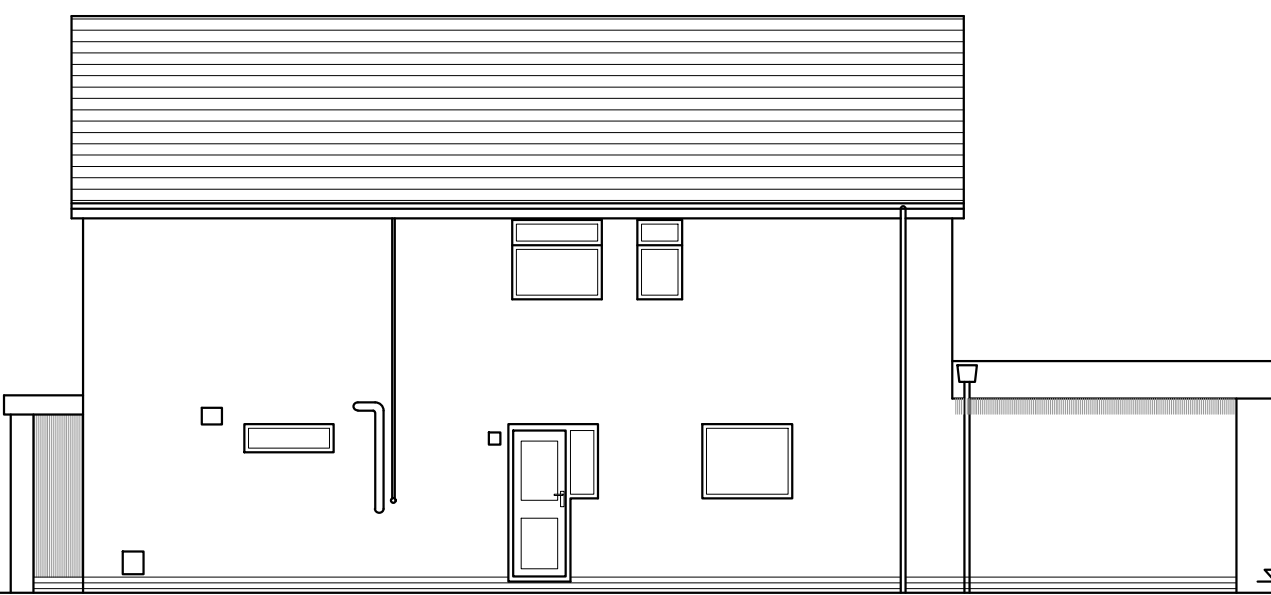


West Elevation
1:100

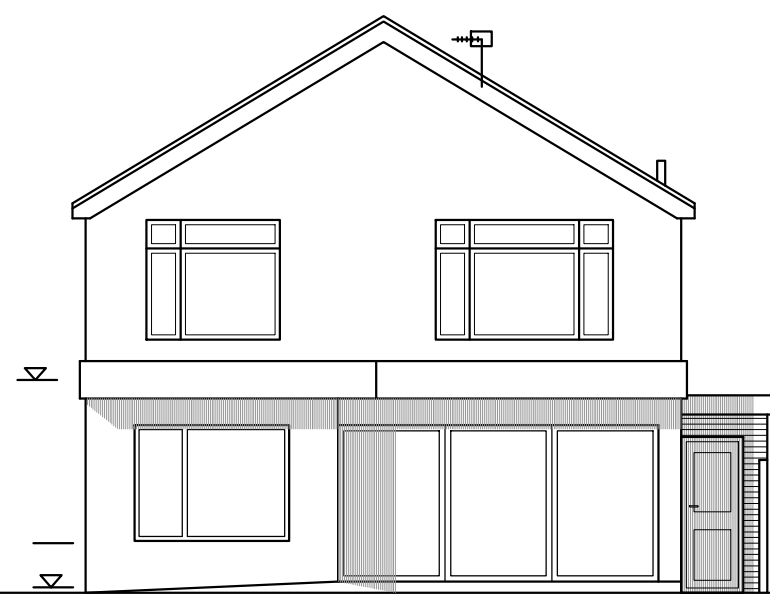

South Elevation
1:100

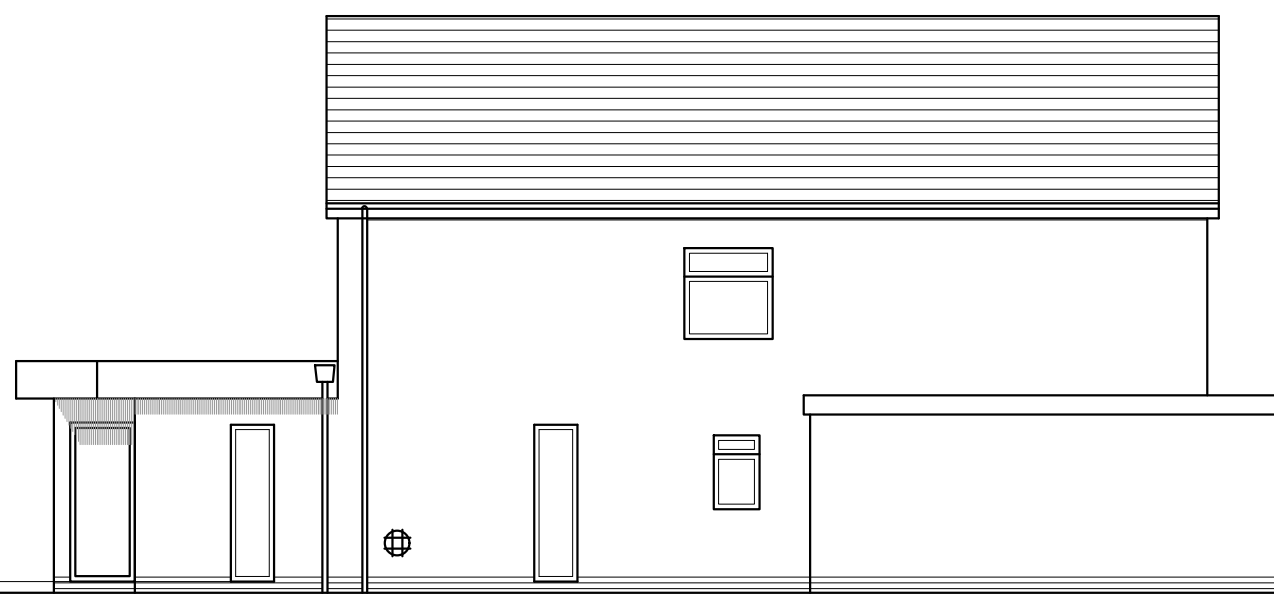

East Elevation
1:100

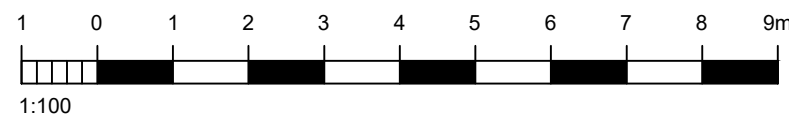

NOTES:
Dimensions to be checked on site before commencing work.
Any discrepancies shall be reported to the architect immediately.
Do not scale from these drawings except for planning purposes.
Use figured dimensions only.
Where applicable this drawing is to be read in conjunction with other consultants' drawings.
All drawings to be read in conjunction with specification and all other drawings including structural engineer and mechanical and electrical drawings / specification

E	16.08.22	Dimension of widened access	SH
REV	DATE	AMENDMENT	DRAWN

hd
architects
www.hdarchitects.co.uk
mail@hdarchitects.co.uk
Helyer Davies Architects Ltd
1 The Old Flour Mill,
Emsworth, PO10 7BT
01243 370 715

PROJECT
10 Langstone Avenue
Havant

DRAWING
General Arrangement
PROPOSED
SCALE
as noted @ A1

DATE	April 22	DRAWN	MH
DRAWING NUMBER	20172-02	REVISION	E