

35 PARK
PROPOSED


Dimensions to be checked on site before commencing work.
Any discrepancies shall be reported to the architect
immediately.

Do not scale from these drawings except for planning purposes.


Use figured dimensions only.

Where applicable this drawing is to be read in conjunction with other consultants' drawings.


All drawings to be read in conjunction with specification and all other drawings including structural engineer and mechanical and electrical drawings / specification

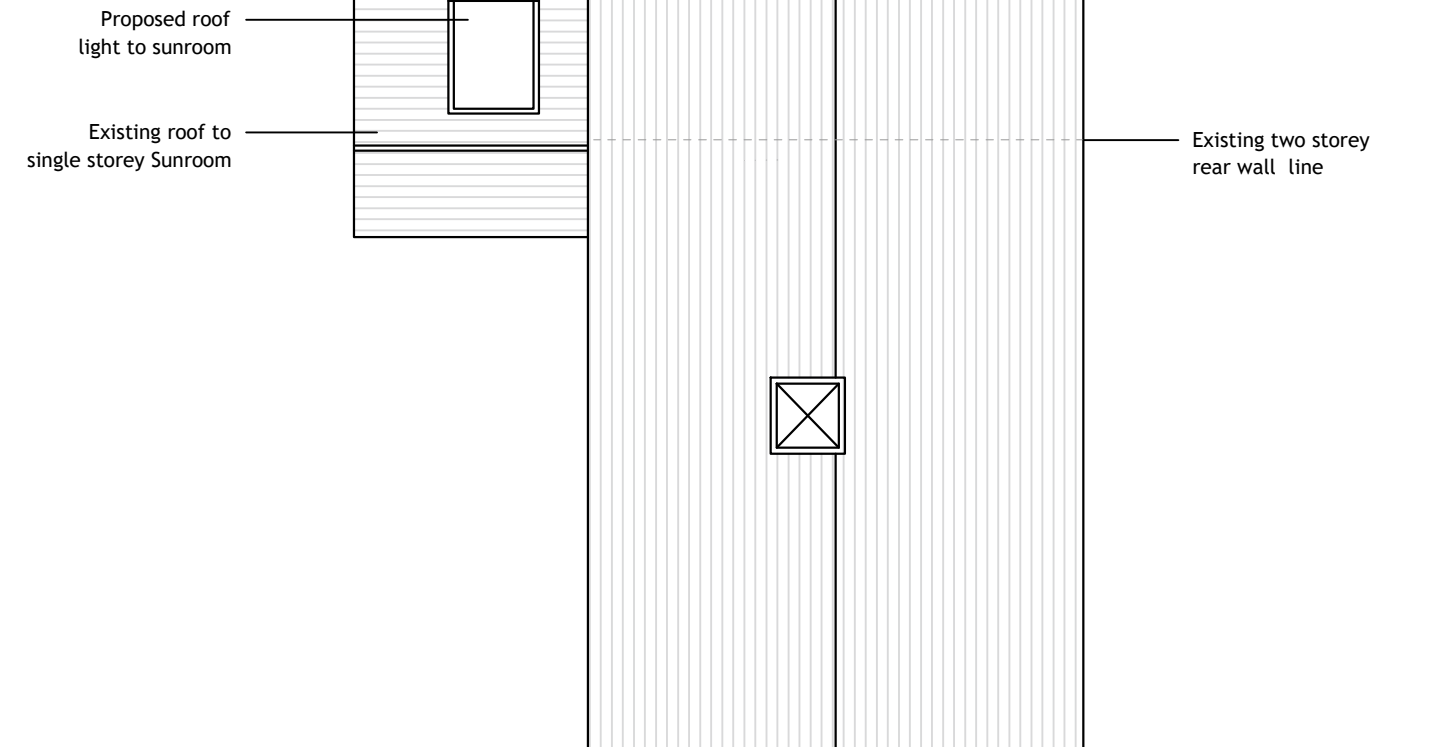

ROOF PLAN
1:100

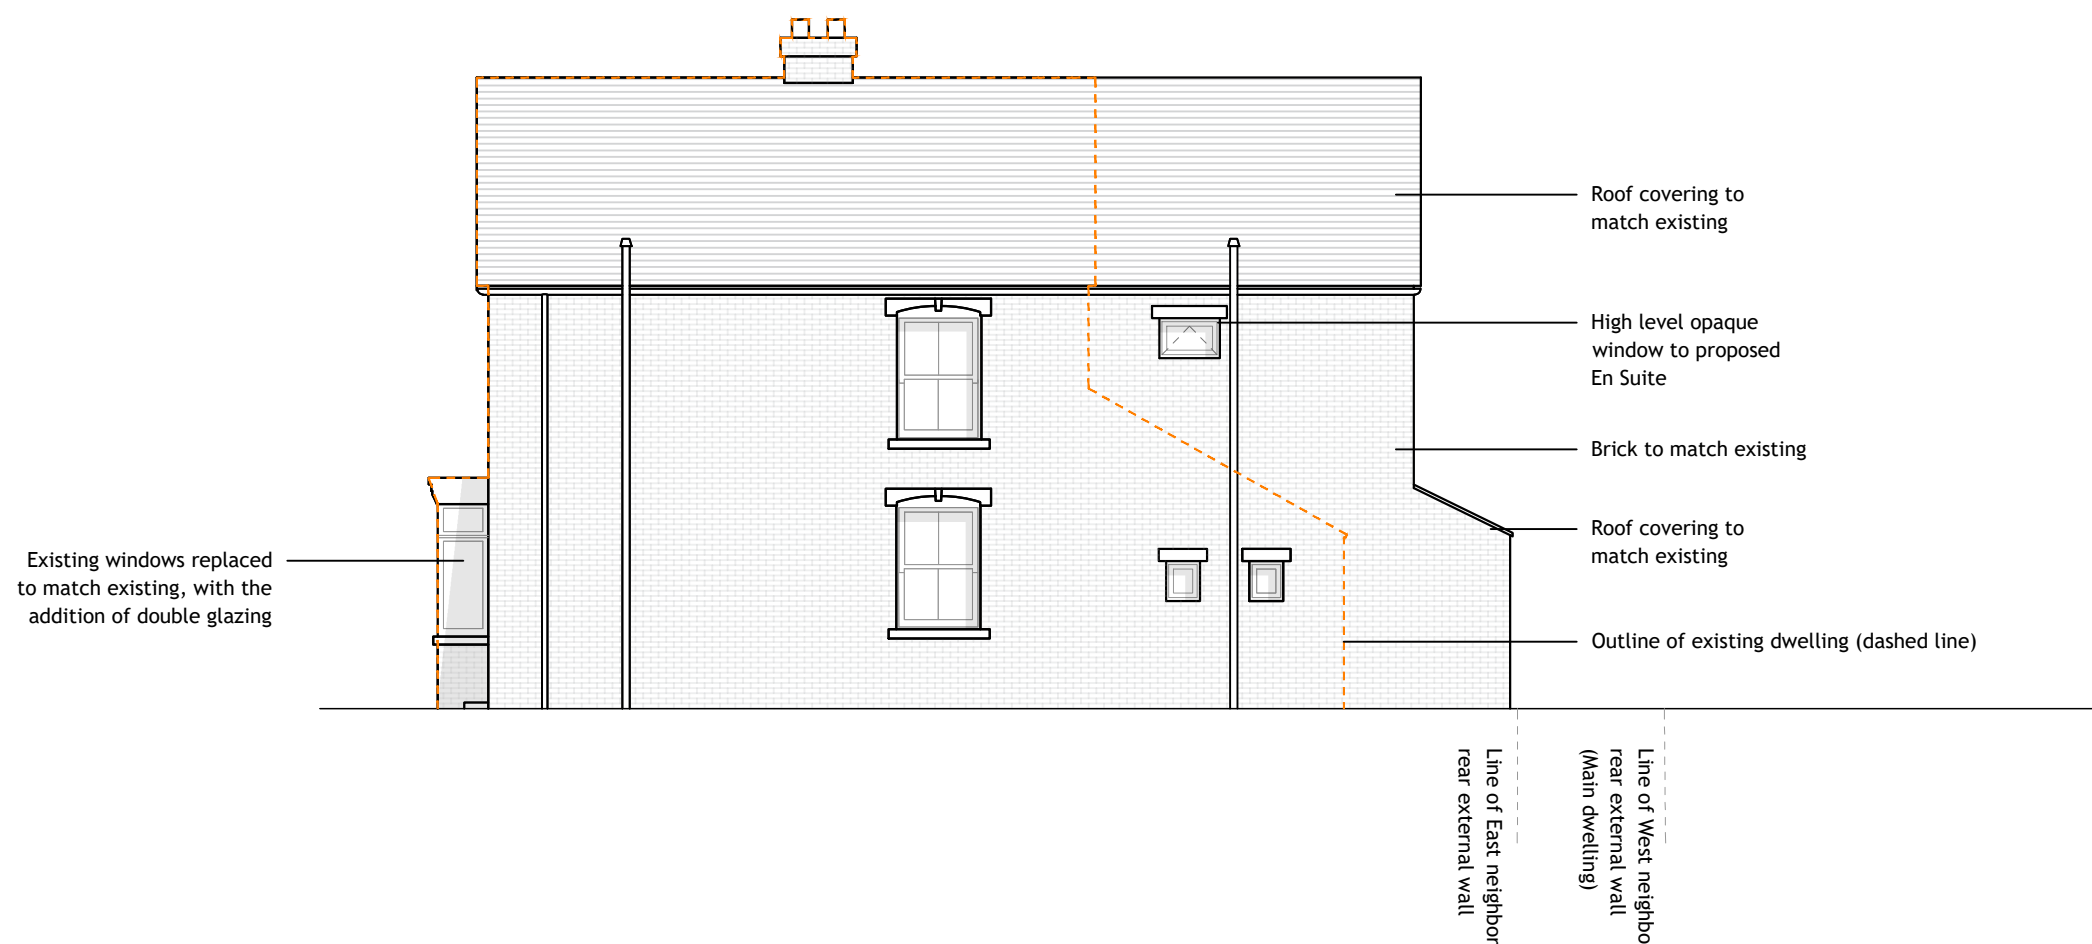

SIDE ELEVATION
[West] 1:100

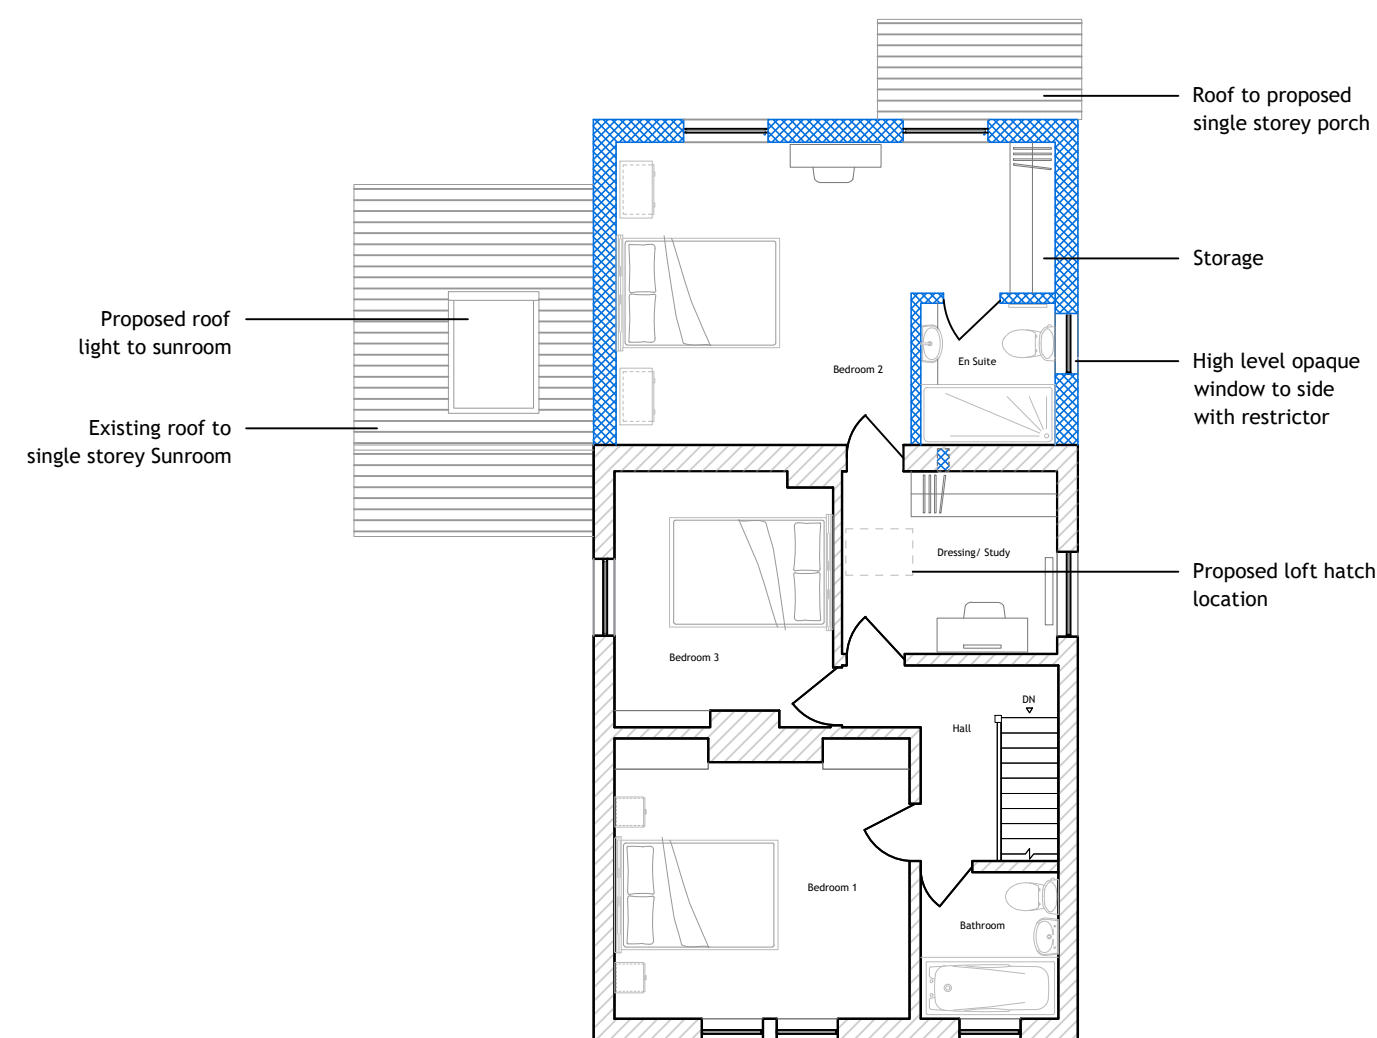


FIRST FLOOR PLAN
1:100




FRONT ELEVATION
[North] 1:100





REAR ELEVATION
[South] 1:100

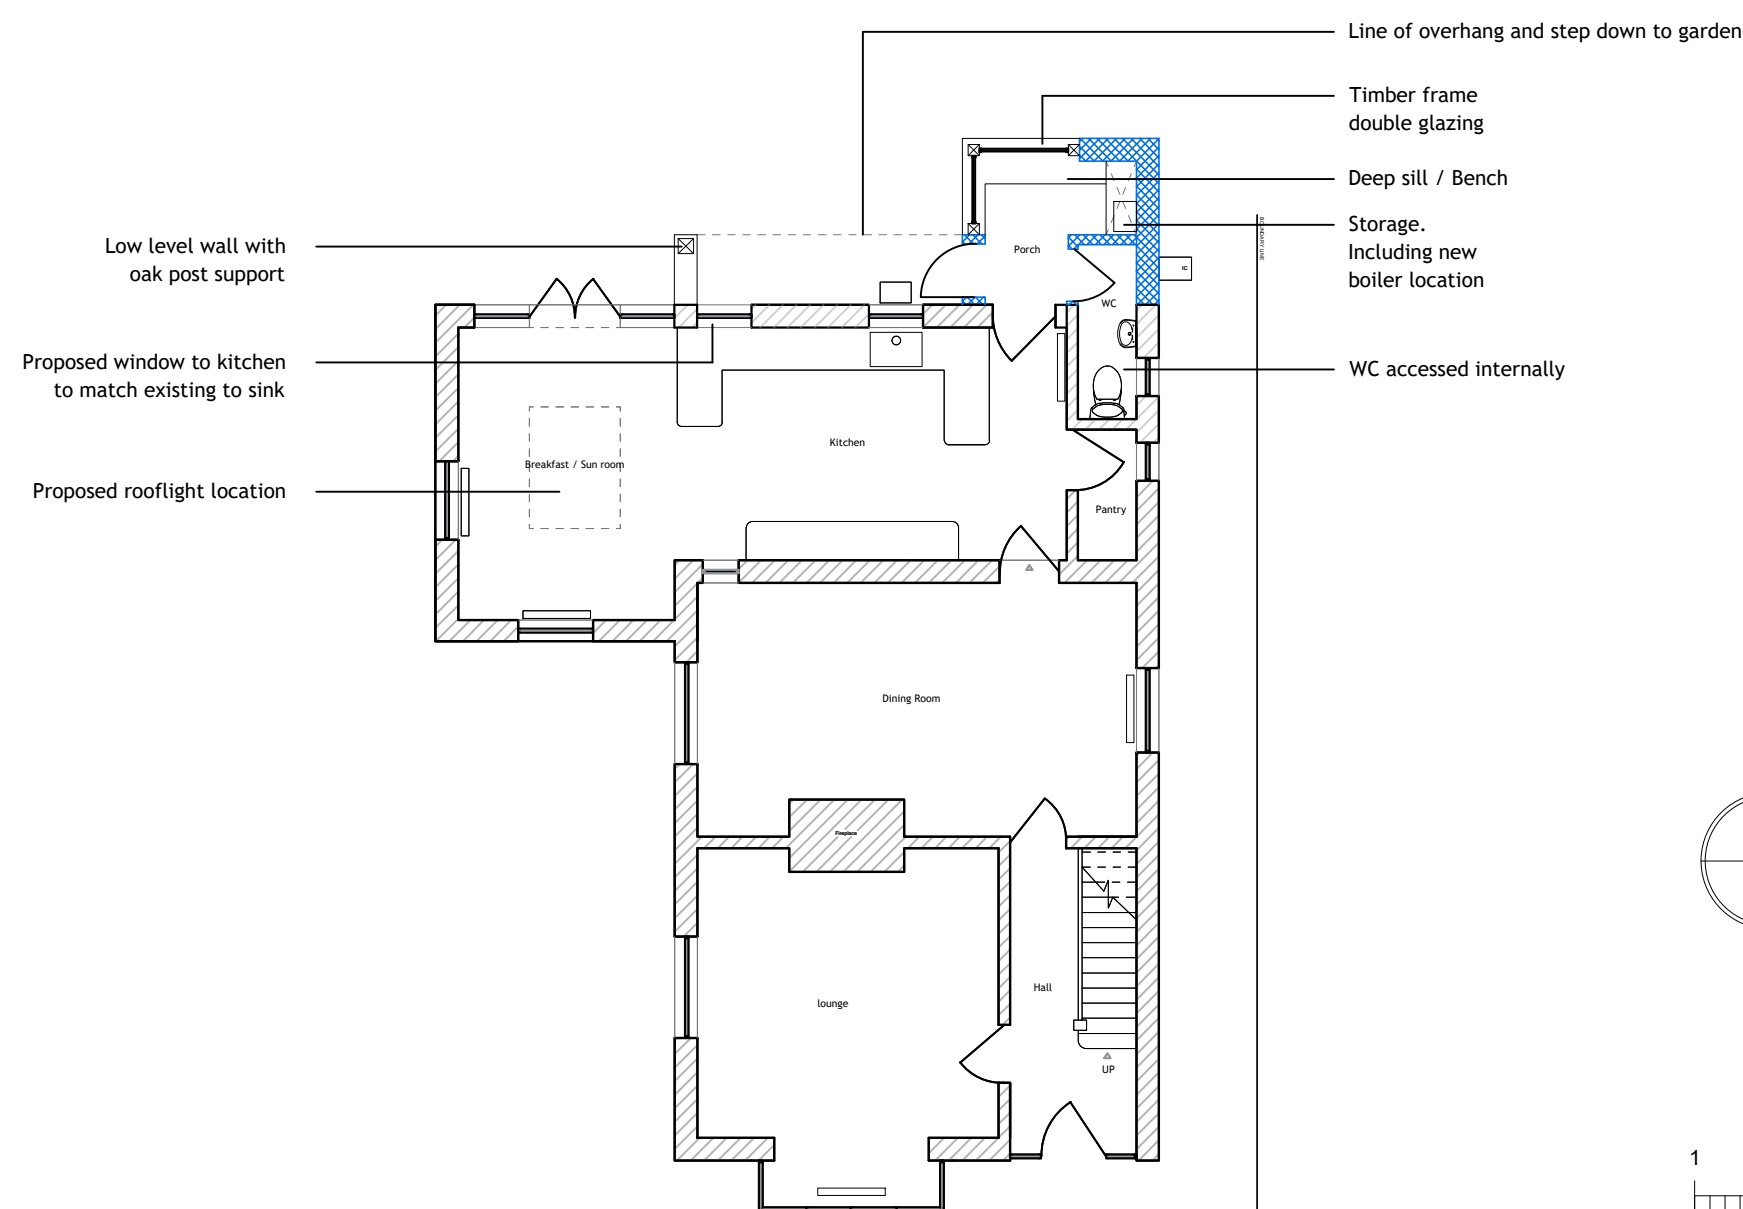

GROUND FLOOR PLAN
1:100

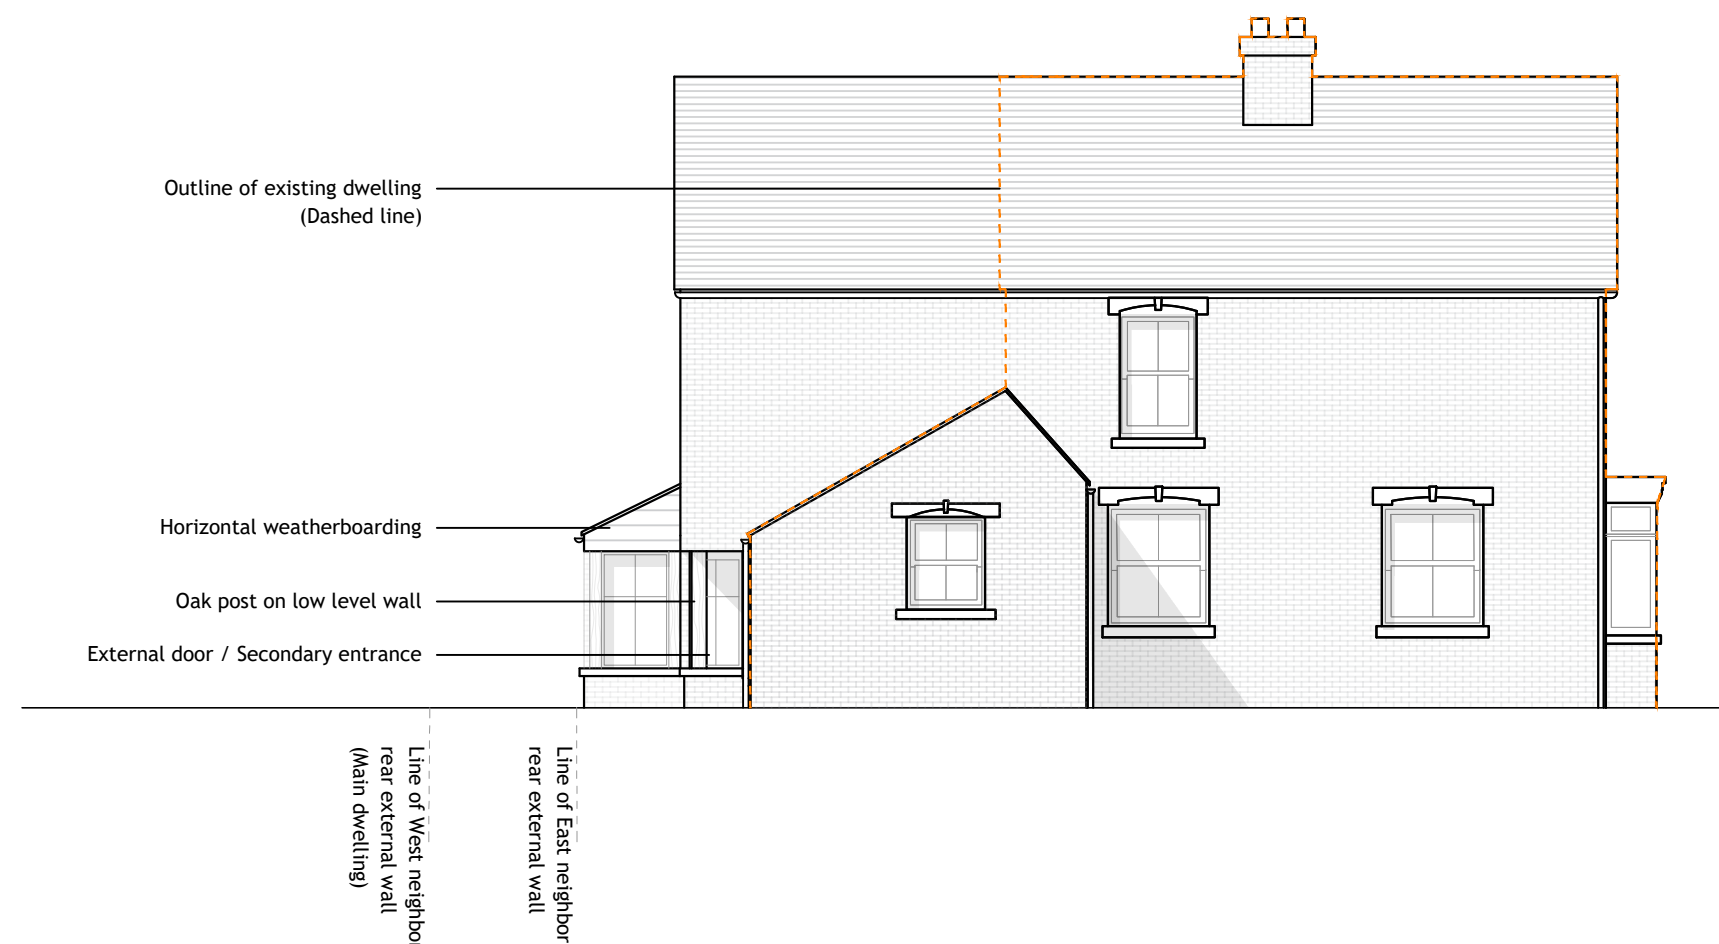

SIDE ELEVATION
[East] 1:100

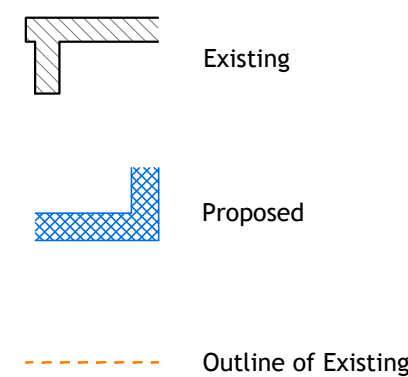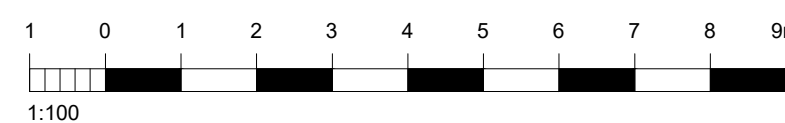

B	05.09.23	Draft concept	MA
A	31.08.23	Draft concept	MA
REV	DATE	AMENDMENT	DRAWN

hd
architects

Helyer Davies Architects Ltd
1 The Old Flour Mill,
Emsworth, PO10 7BT
01243 370 715

www.hdarchitects.co.uk mail@hdarchitects.co.uk

PROJECT
35 Park Crescent
Emsworth
PO10 7NT

DRAWING
Proposed Plans

SCALE
as noted @ A1

DATE	AUG 2023	DRAWN	MA
DRAWING NUMBER 23083-03		REVISION B	