


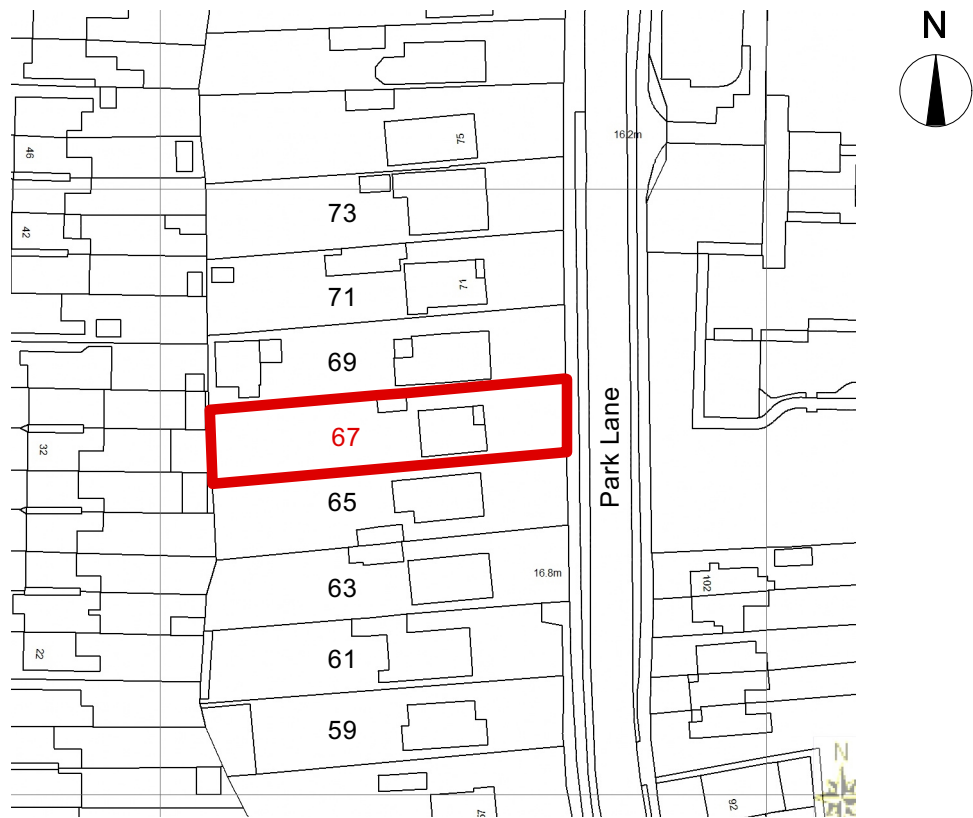


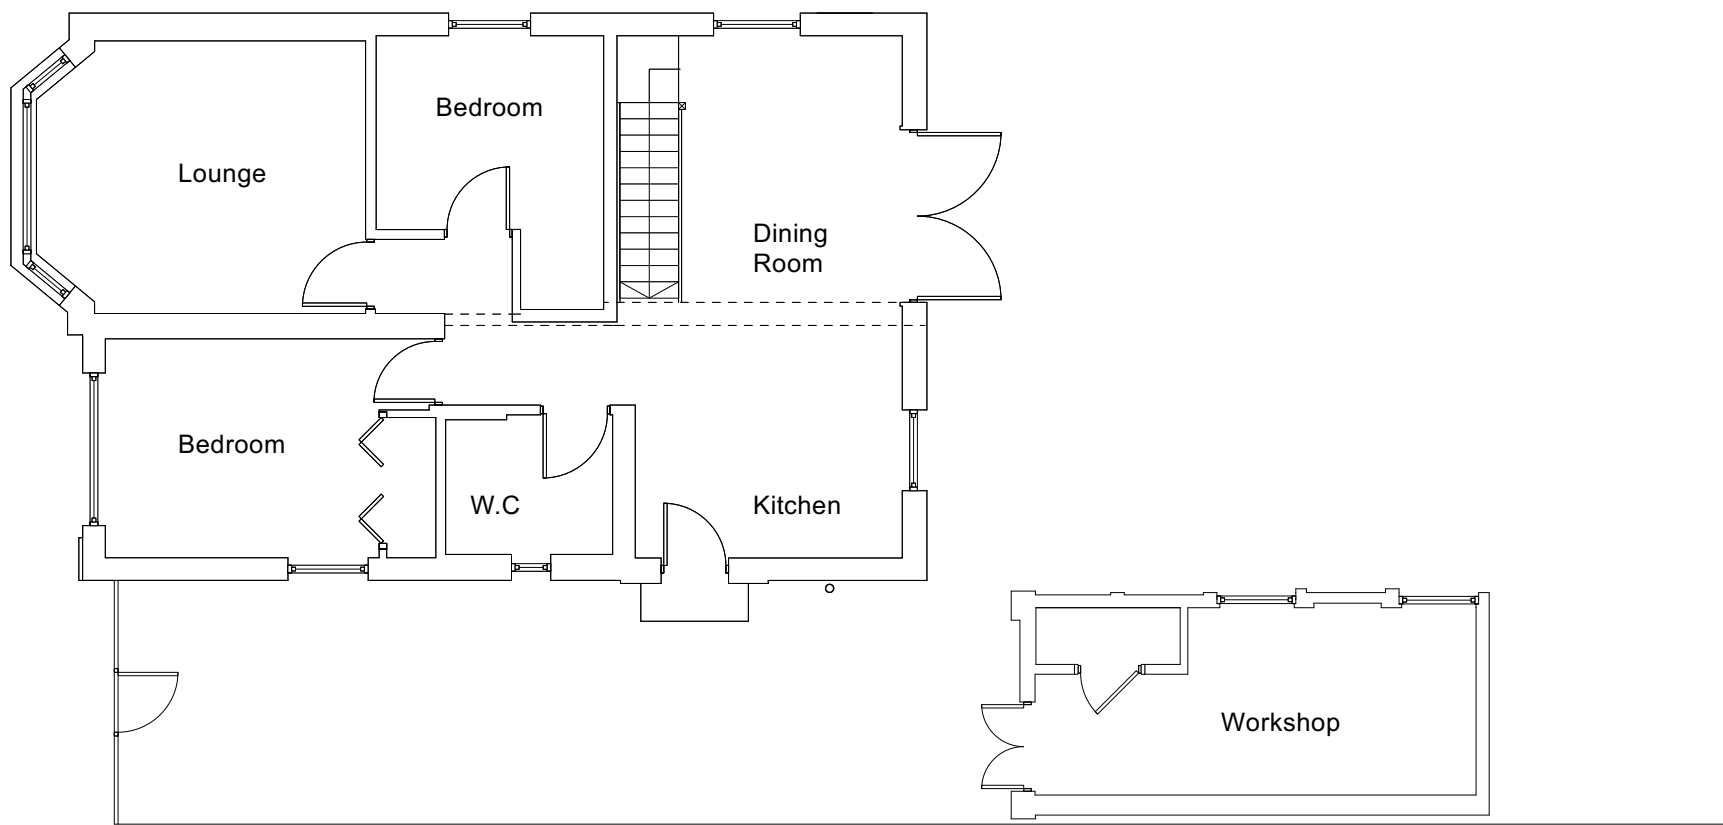



SITE LOCATION PLAN 1:1250
LICENCE NO: 100047474

 



EXISTING GROUND FLOOR PLAN 1:100

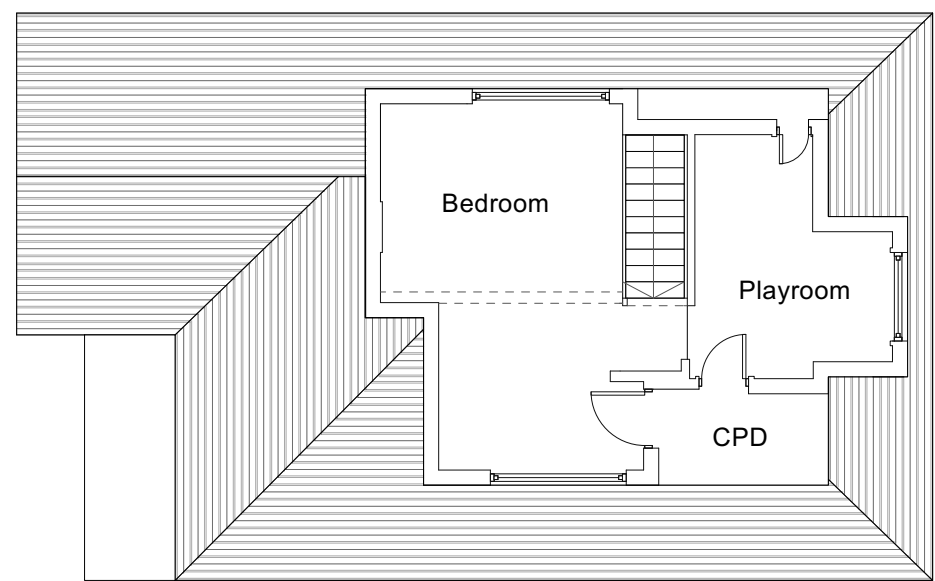


EXISTING FIRST FLOOR PLAN 1:100

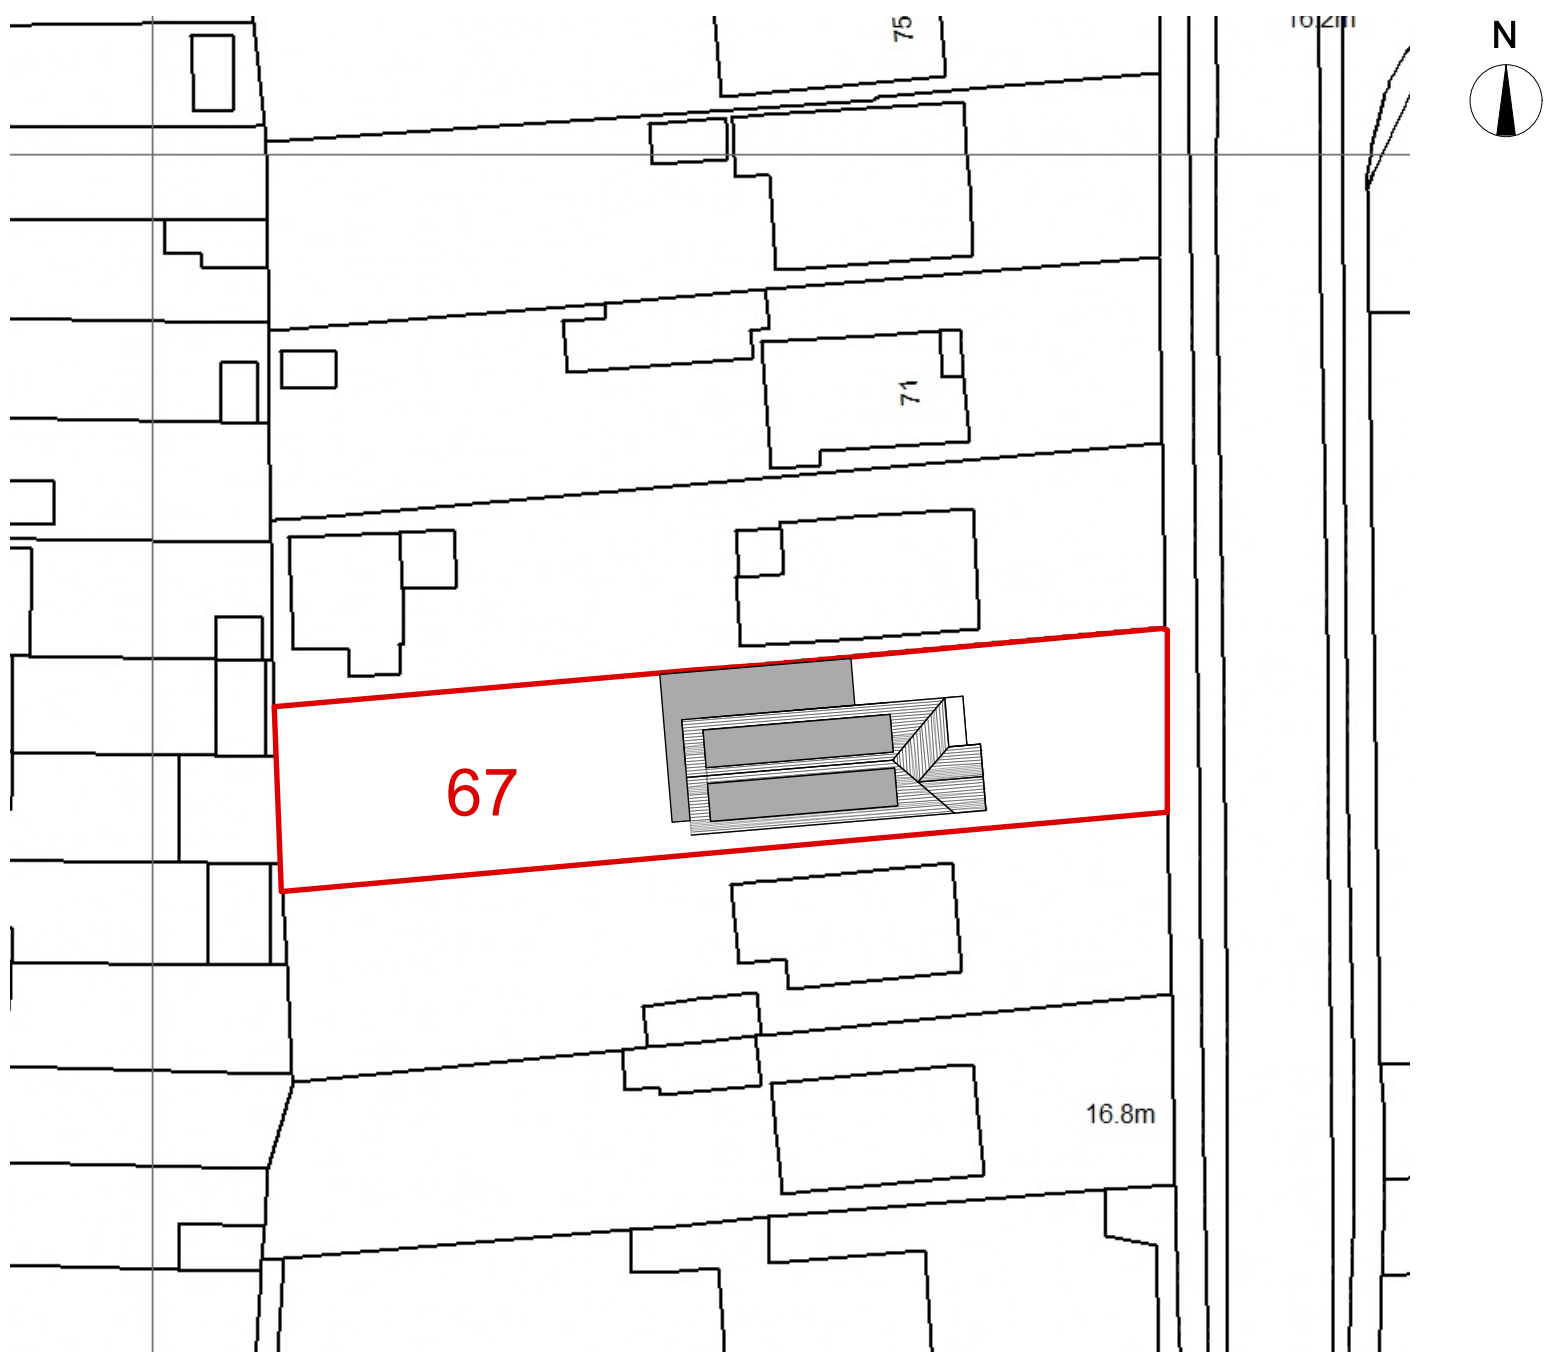 


PROPOSED BLOCK PLAN 1:500
LICENCE NO: 100047474

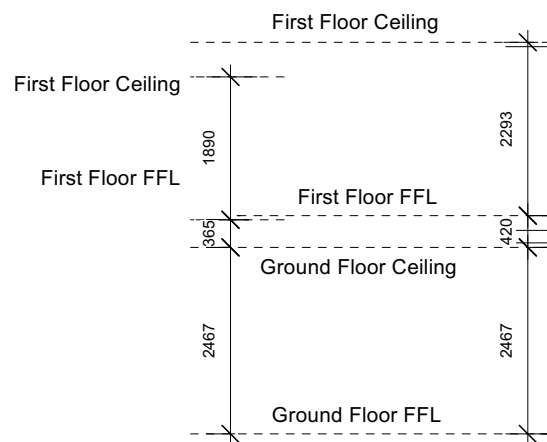 


EXISTING FRONT ELEVATION (EAST) 1:100

 



Existing Front Elevation (East) @ 1:100

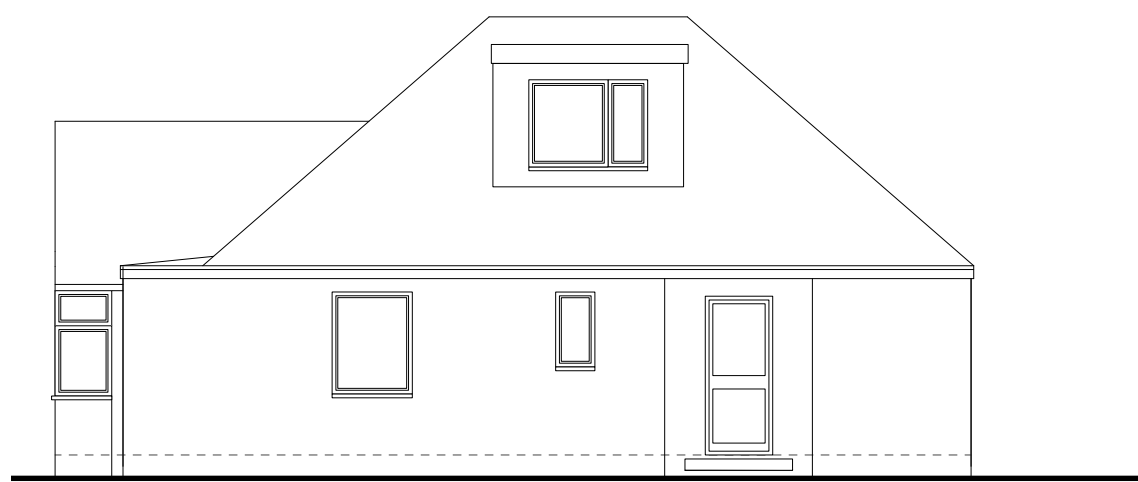


EXISTING REAR ELEVATION (NORTH) 1:100

 

EXISTING REAR ELEVATION (WEST) 1:100

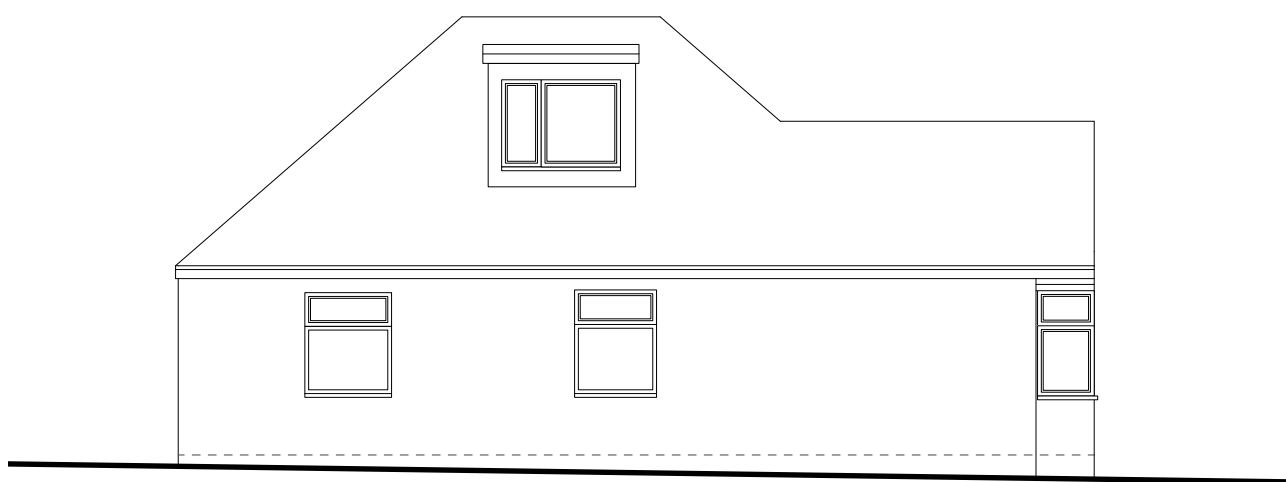 

EXISTING REAR ELEVATION (SOUTH) 1:100

 

Amendments	By	Date
A		
B		
C		

Job Title	67 Park Lane
Existing Drawing	Site Location & Block Plan
Plans and Elevations	
As Shown @ A1	
Drg.No.	WAT-001-S
Drawn by:	LMW
Issued to:	Client
Status:	Preliminary
Date	SEP 2022

WATDESIGN
RIBA ARCHITECT