


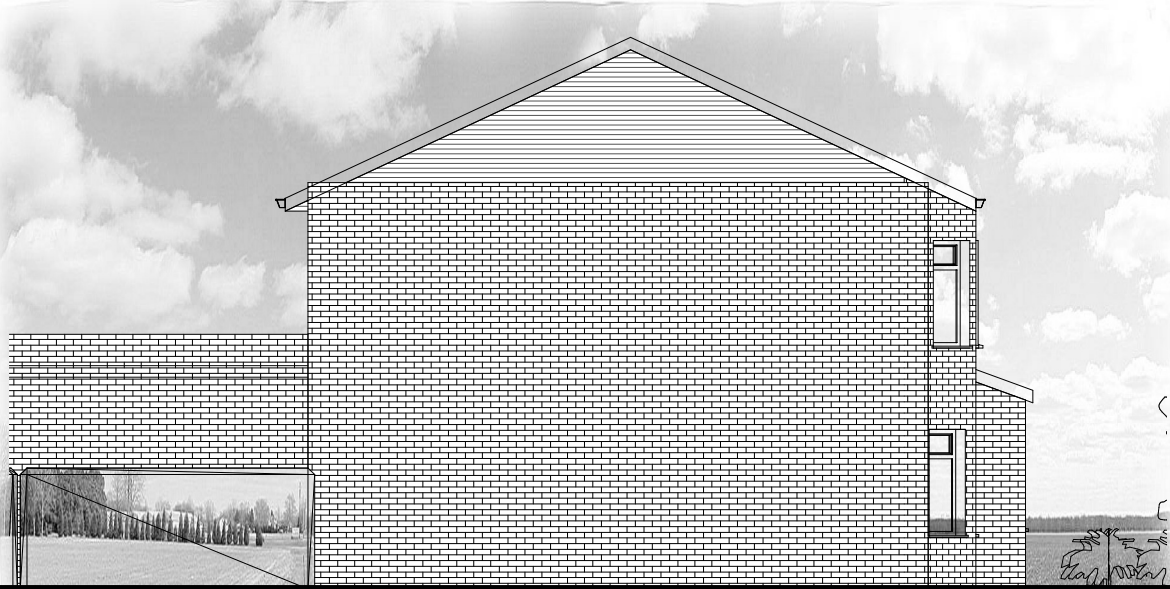

NOTES:

All dimensions to be checked on site and any discrepancy notified to The Consultant. Written dimensions are to be used in preference to scaled dimensions.

This drawing is the property of The Consultant and must not be reproduced, in part or whole, or deviated from, without their permission.

It is essential that prior to commencement and during construction works, the contractor reviews the drawings and specification and discusses with the practice any inconsistencies, anomalies, non-industry standard features or other concerns.


For both pricing and construction purposes Structural, Mechanical and Electrical Engineers designs, calculations and sizes etc are to take preference over the layout drawings. Any discrepancies are to be brought to the immediate attention of The Consultant.

3 North Elevation
1 : 100

4 South Elevation
1 : 100

5 West Elevation
1 : 100

6 East Elevation
1 : 100







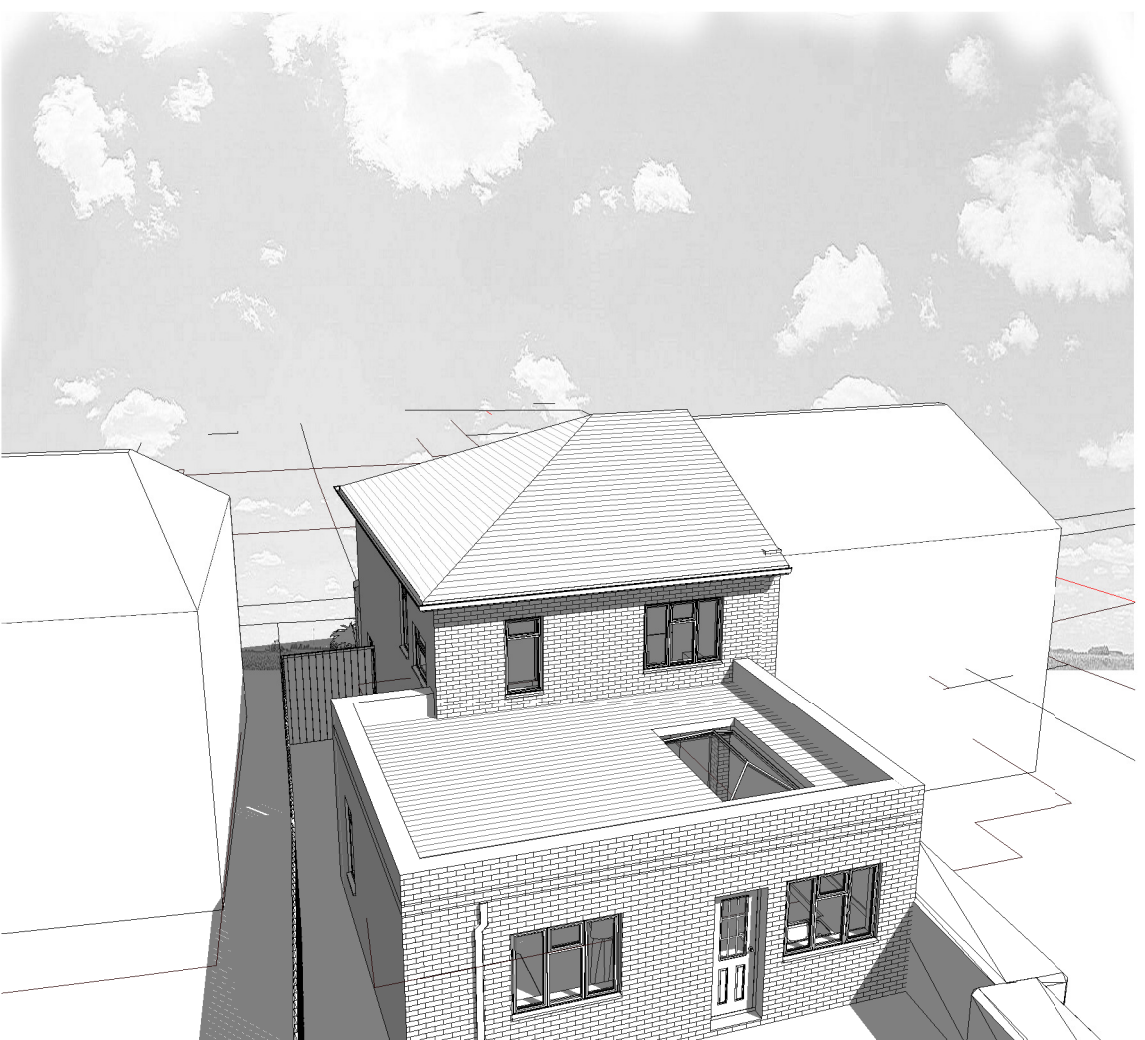


Ordnance Survey, (c) Crown Copyright 2021. All rights reserved. Licence number 100022432

7 Front Aerial

8 Rear Aerial

9 Rear Perspective

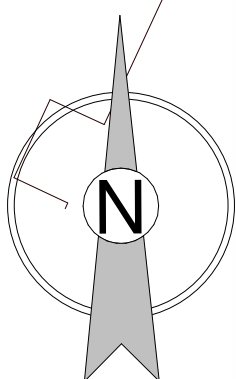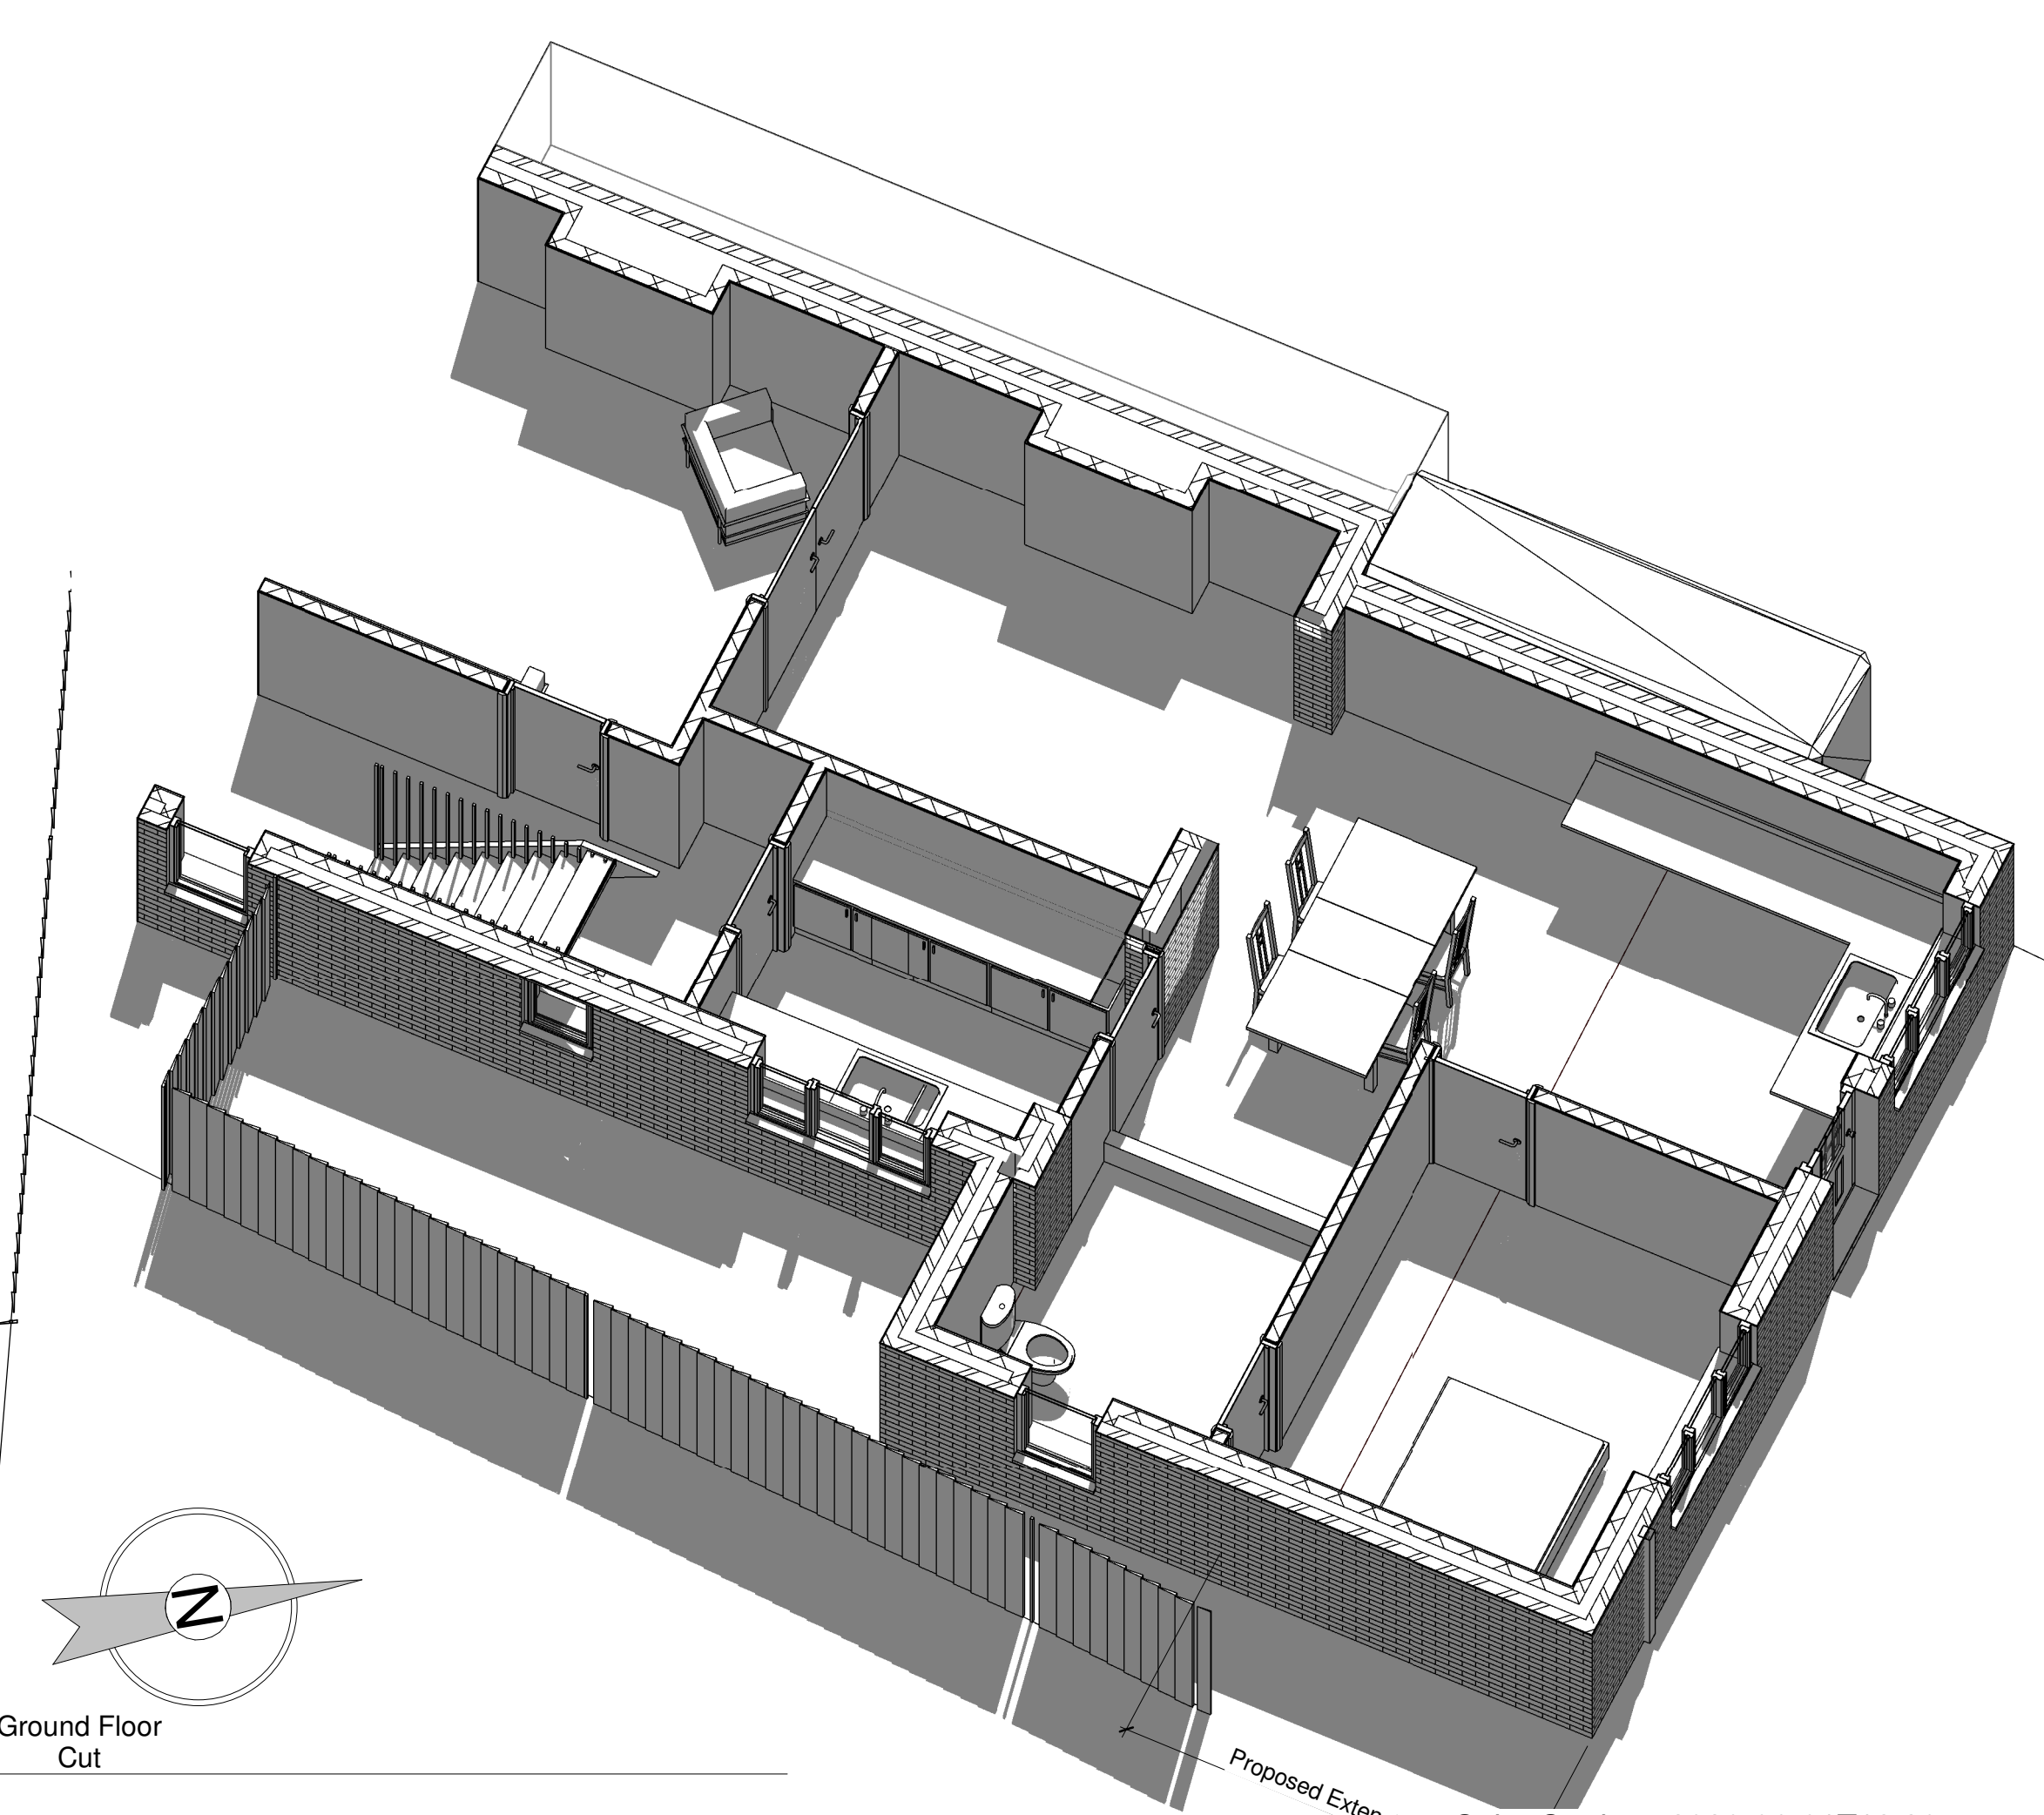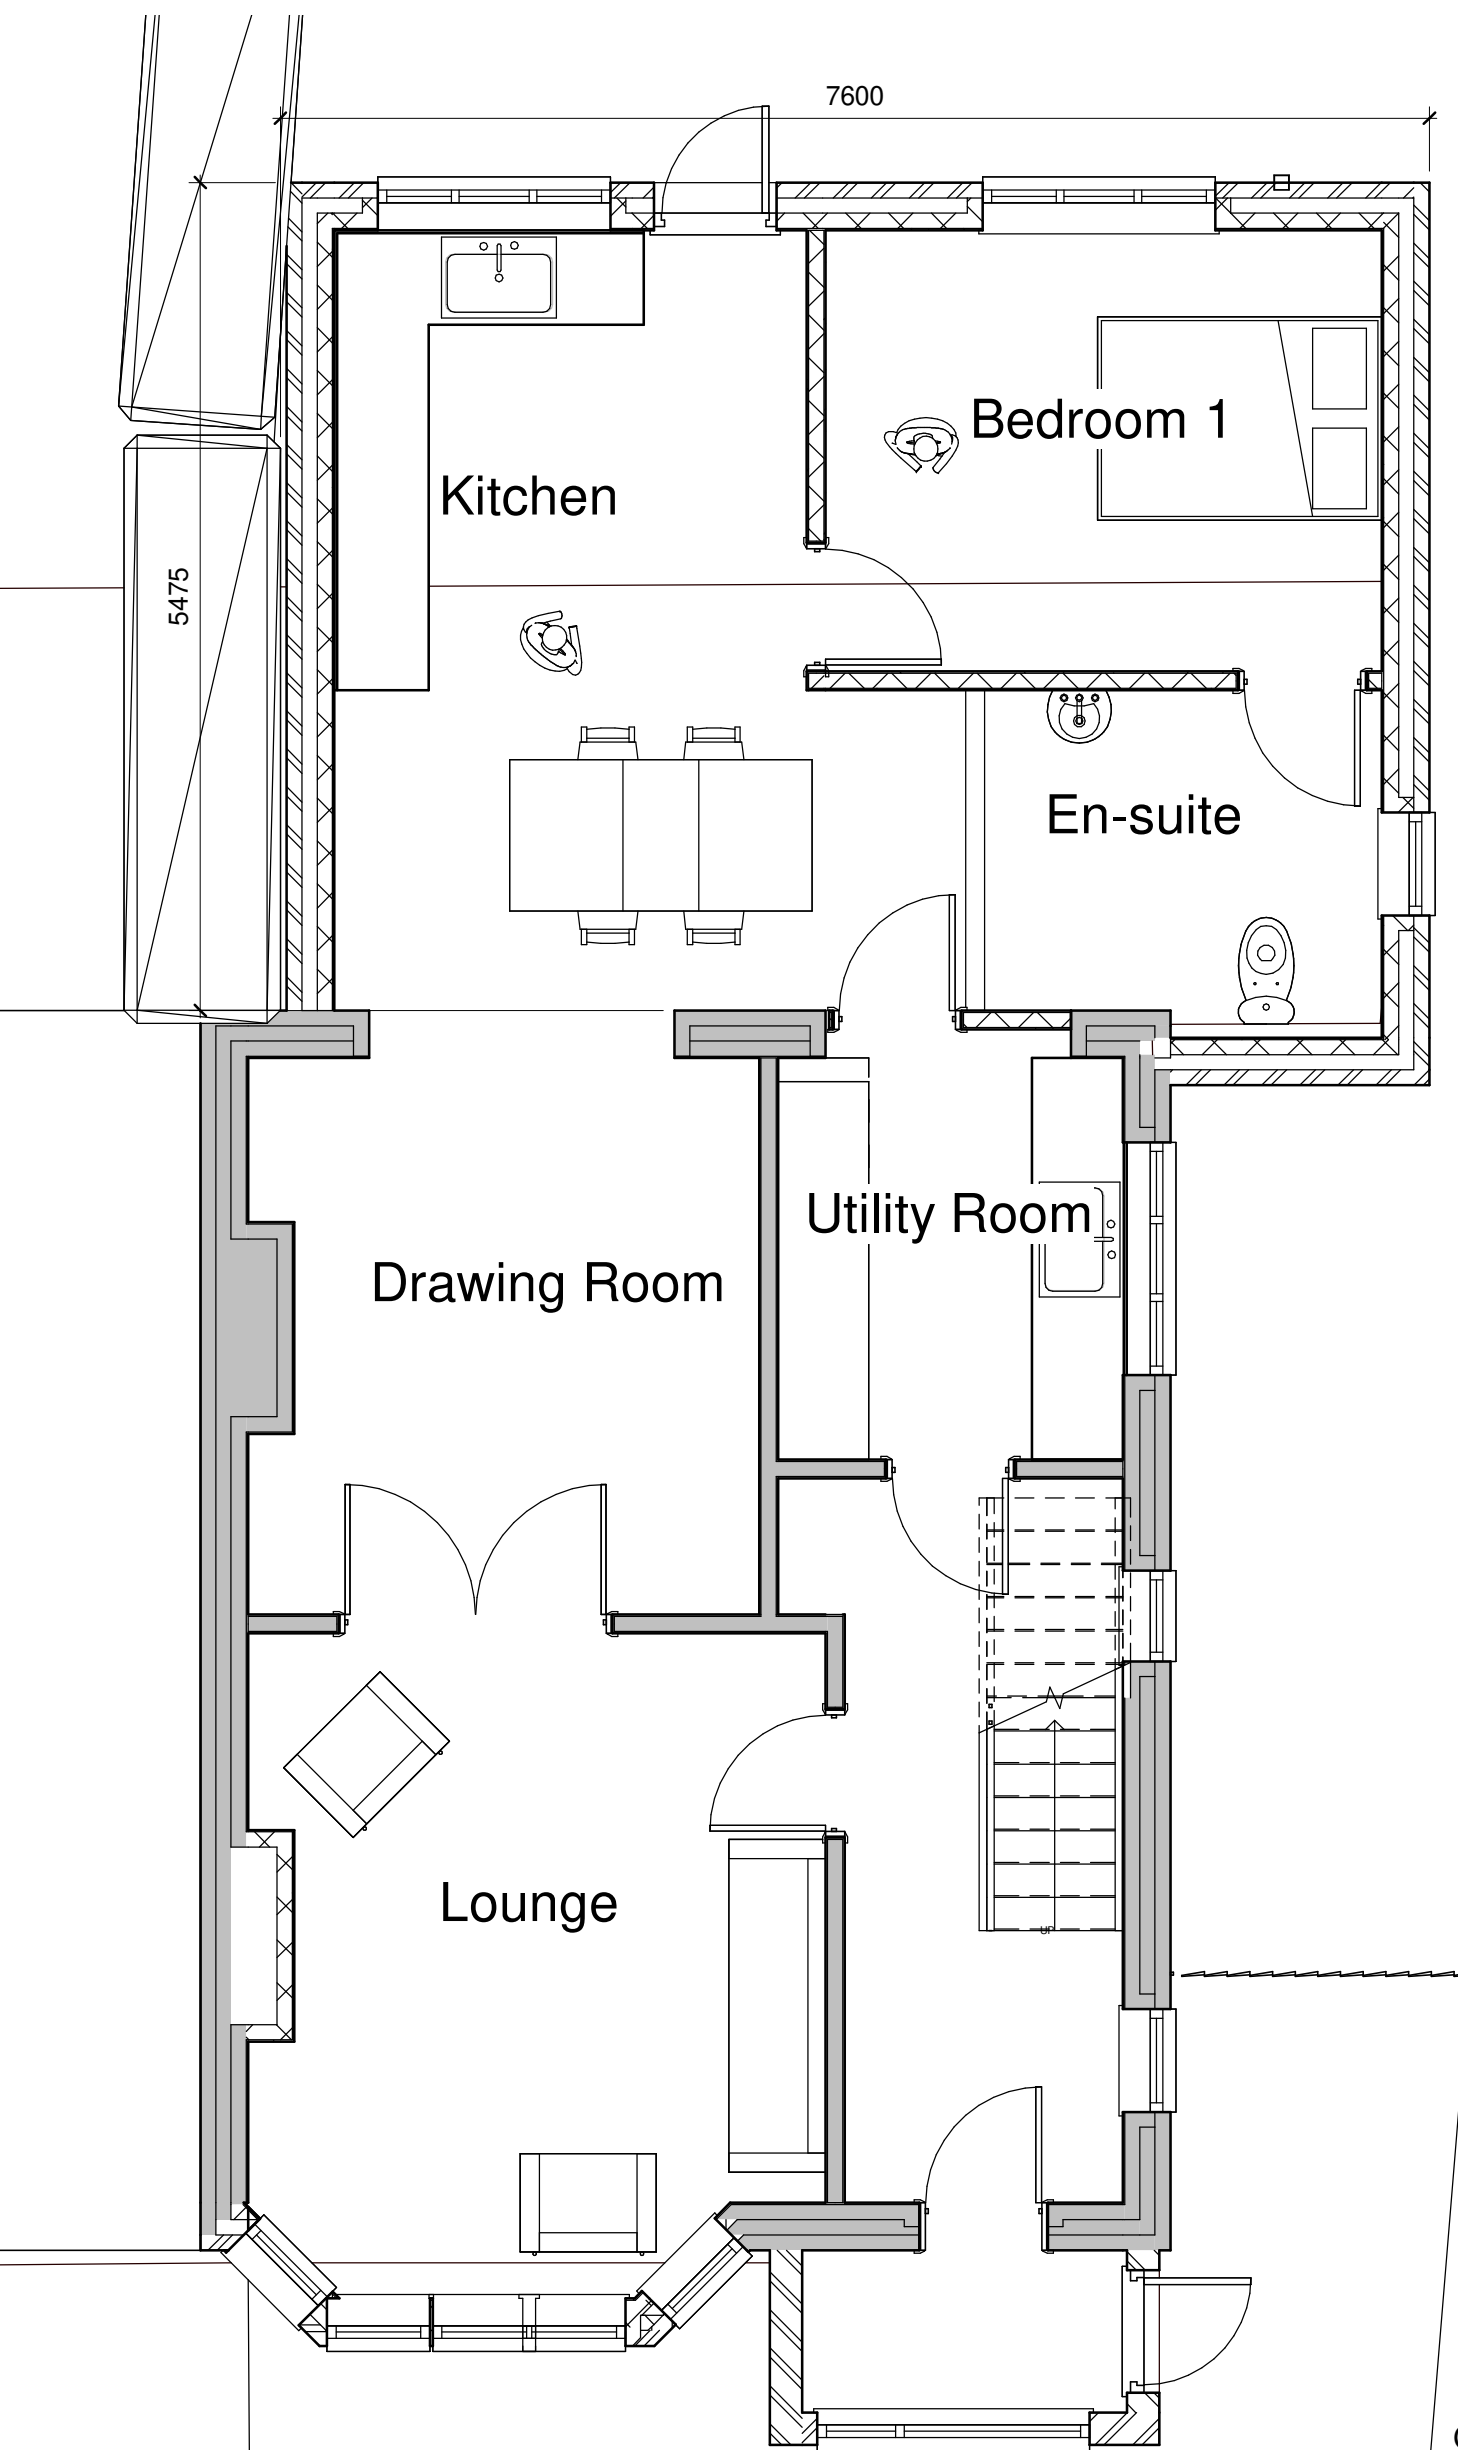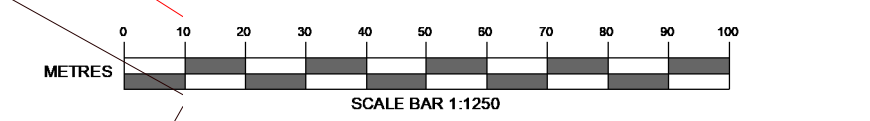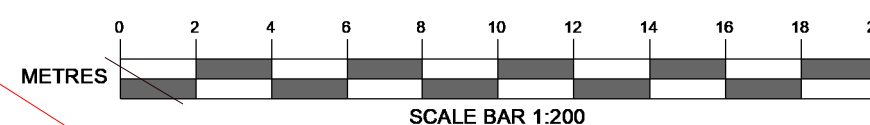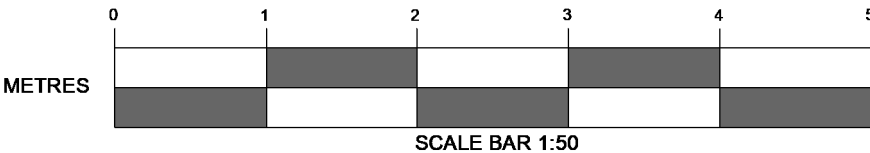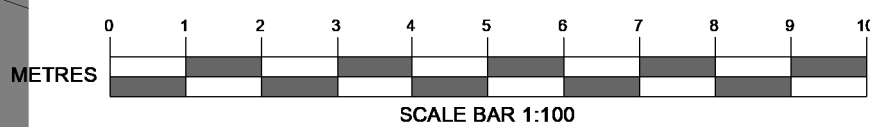

2 Ground floor
1 : 50

10 Ground Floor Cut

1 Site
1 : 200

AMENDMENTS	DATE
Height of extension amended to 3.37m in accordance with changes to construction undertaken by the Builder	
CLIENT Susanne Sullivan 6 Coates Way Waterlooville PO7 7NW	
PROJECT 26 Manor Way Havant PO9 1BD	
DRAWING TITLE Proposed Plans & Elevations	
DATE 19/10/2022	
SCALE As indicated	
DRAWING No. 21.008.SP 02D1	REVISION D

