
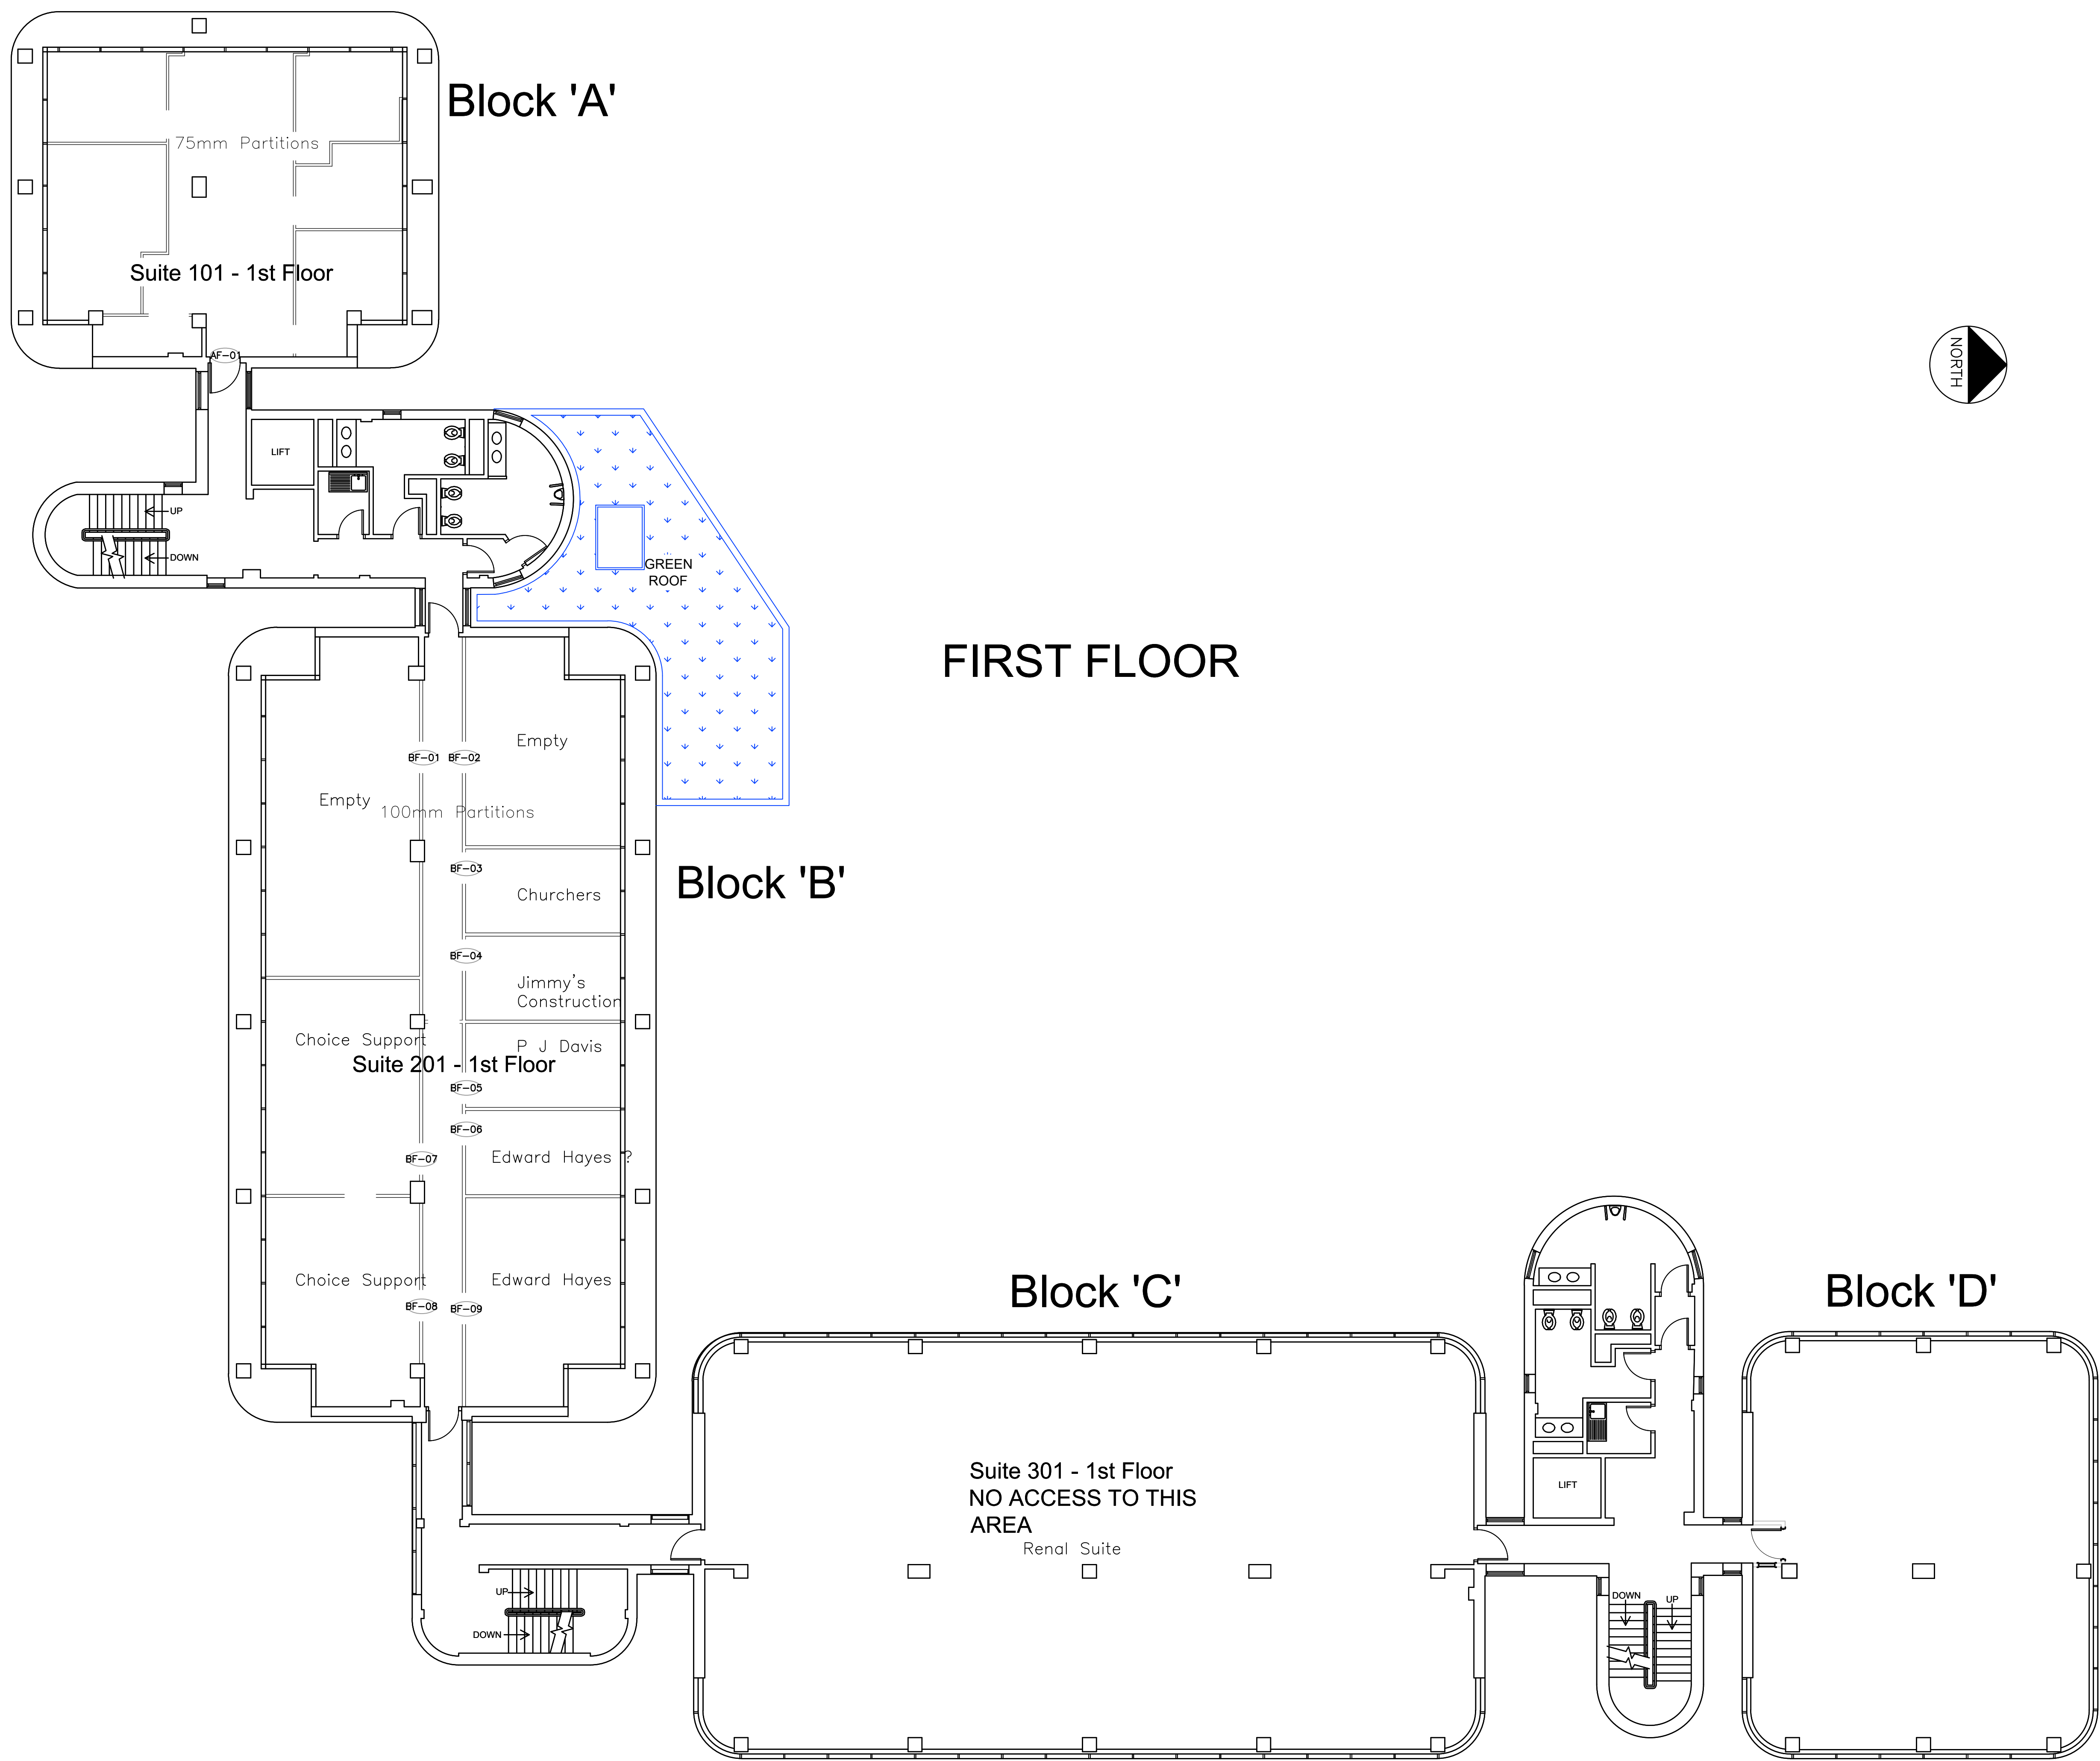


REPRODUCING THESE DRAWINGS BY PRINTING OR COPYING MAY LEAD TO ERRORS. PLEASE REFER TO SCALE BAR. DO NOT SCALE OFF THESE DRAWINGS FOR CONSTRUCTION PURPOSES. IF ANY DISCREPANCIES ARE FOUND, PLEASE CONTACT WESTERN DESIGN ARCHITECTS IMMEDIATELY.

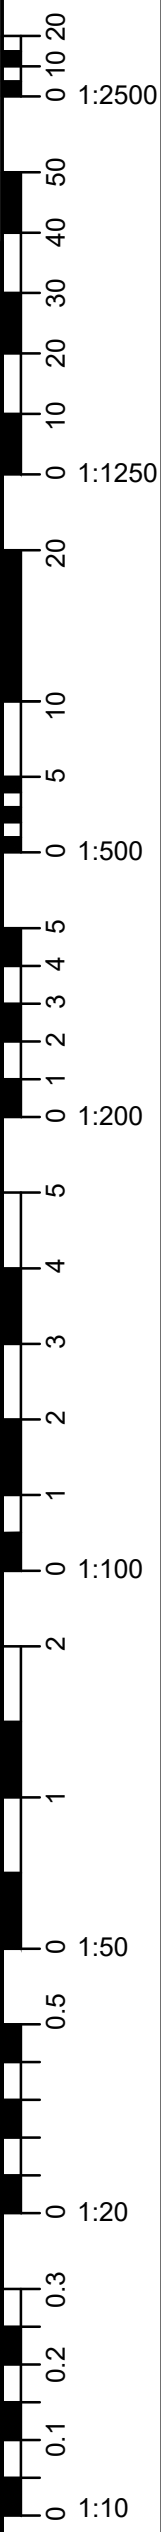

REPRODUCING THESE DRAWINGS BY PRINTING OR COPYING MAY LEAD TO ERRORS. PLEASE REFER TO SCALE BAR. DO NOT SCALE OFF THESE DRAWINGS FOR CONSTRUCTION PURPOSES. IF ANY DISCREPANCIES ARE FOUND, PLEASE CONTACT WESTERN DESIGN ARCHITECTS IMMEDIATELY.

DESIGNER'S RISK ASSESSMENT: HEALTH AND SAFETY
THE CONSTRUCTION DESIGN AND MANAGEMENT REGULATIONS 2015
A design and risk assessment drawing (CDR) should form part of all design packages. It must have not been used for construction purposes until it has been agreed with the project.

NOTES:-

NOTES-PLANNING

- Planning drawings are only to be used for planning purposes & no reliance on compliance with Building regulations should be assumed.
- With regard to Fire Safety Design all layout details and indicated construction materials are subject confirmation by a specialist fire consultant prior to construction. Material choices are for planning/aesthetic purposes only with fire performance details subject to confirmation by a Specialist Fire Consultant (fire system bedding detailing should also be non combustible A1 or A2 rated and agreed with fire consultant).

KEY

NEW CONSTRUCTION

REV.	REVISION DETAILS	BY	CHKD.	DATE
-	-	-	-	-

WDA
westerndesignarchitects.com

Western Design Architects
12 The Granary, Hinton Business Park, Tarrant Hinton, Dorset, DT11 8JF
T: 01208 800072 E: info@westerndesign.co.uk

CLIENT: Arena Business Center

PROJECT: Arena Havant

DRAWING TITLE: Proposed First Floor Plan

DRAWN BY	CHECKED BY	DATE
MT	MW	07.05.2024

SCALE	JOB NO.
1:100@A0	2021118

DRAWING NO.	REVISION
11	-

PLANNING

THIS DRAWING IS COPYRIGHT © Western Design Ltd 2024