




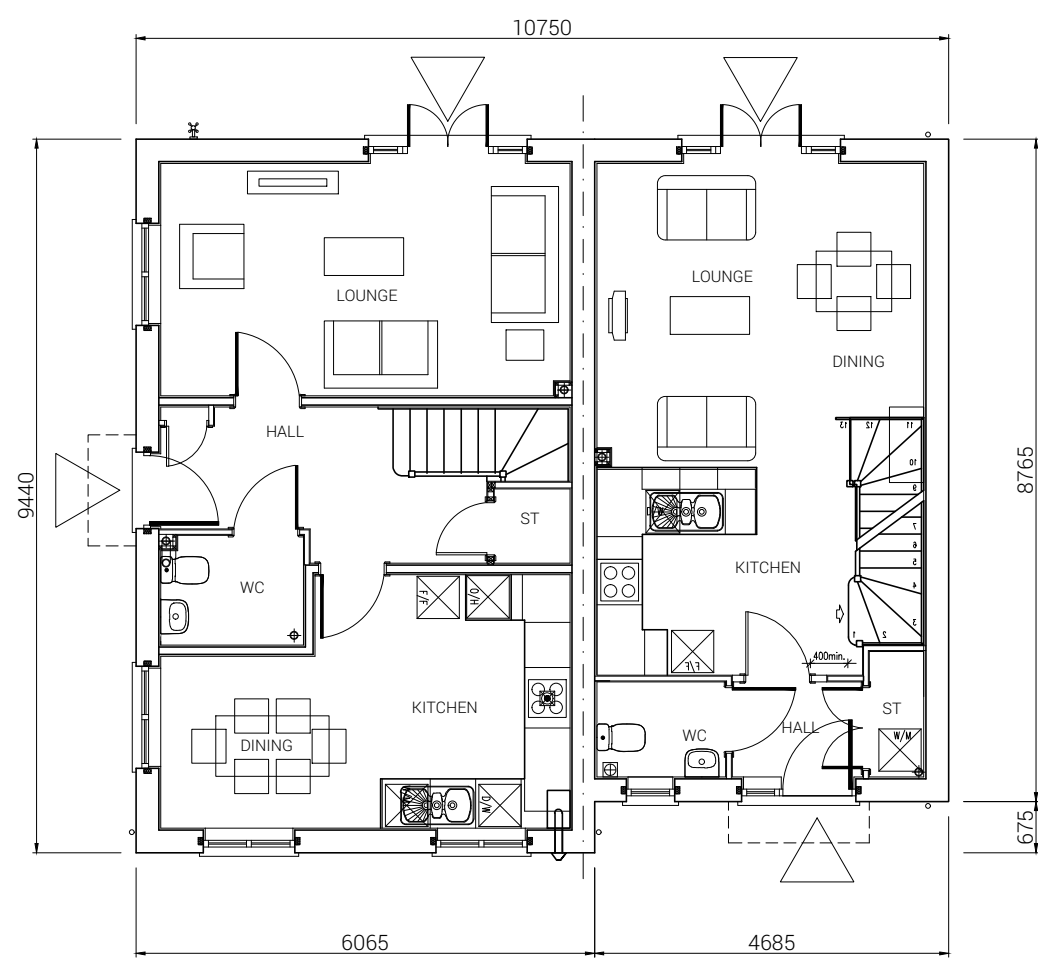

PLOT 28
GROUND FLOOR PLAN

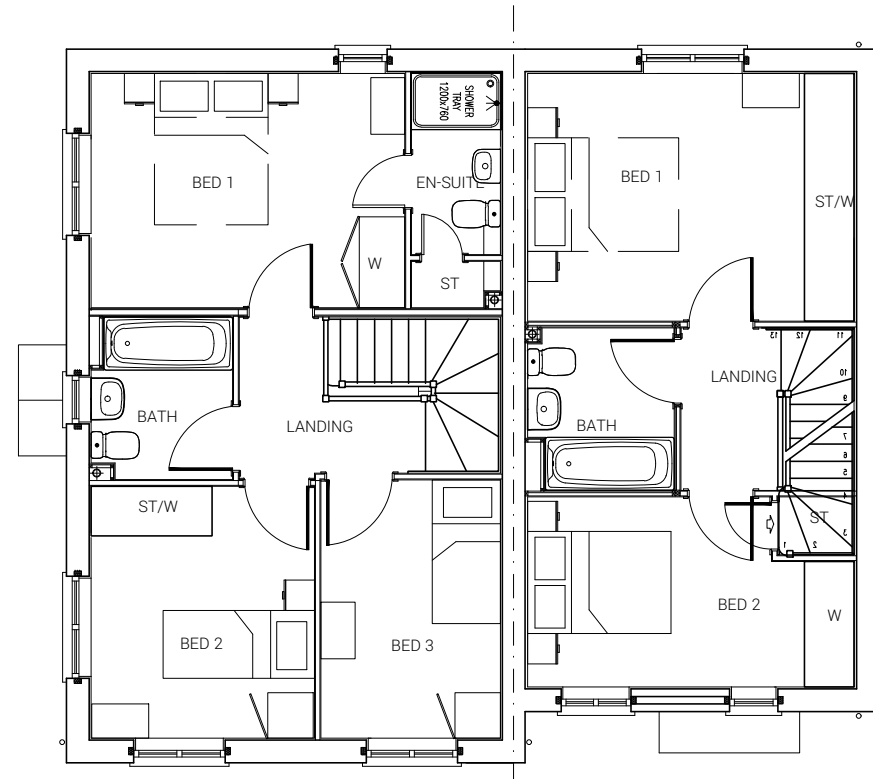

PLOT 28
FIRST FLOOR PLAN

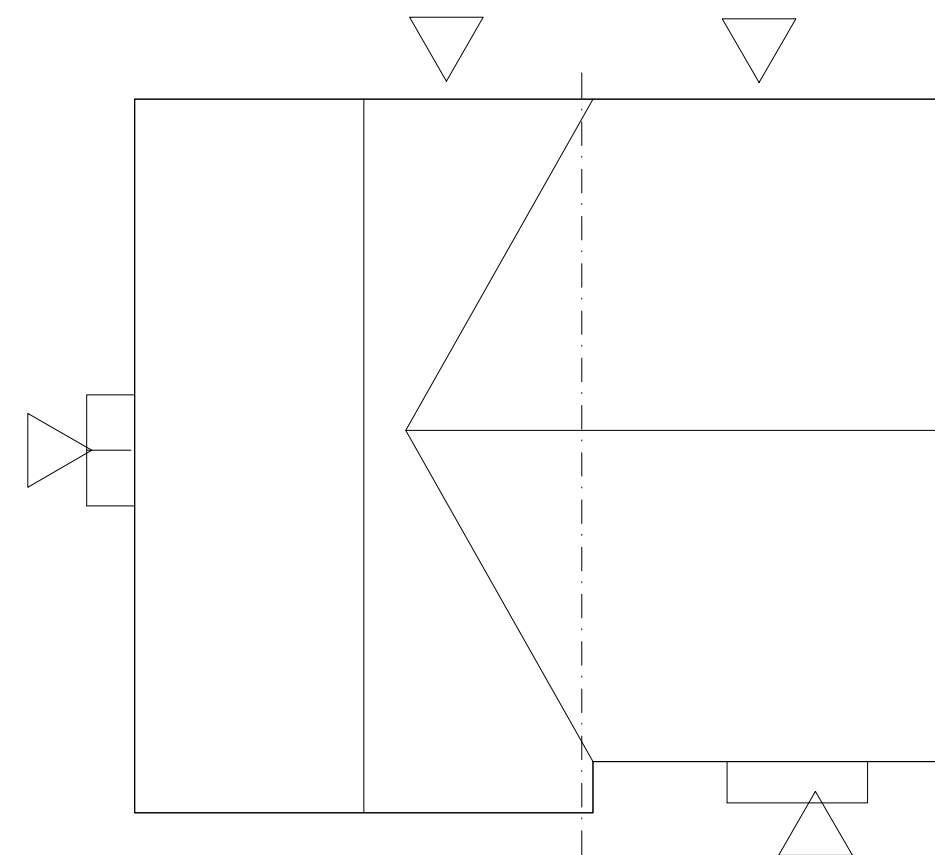


PLOT 28
ROOF PLAN

PLOT 29

Plots 28 & 29
Plot 28
3 BED HOUSE - NT31.
96.72 sq.m. / 1040 sq.ft.
Plot 29
2 BED HOUSE - NA20.
70.10 sq.m. / 754 sq.ft.

Private

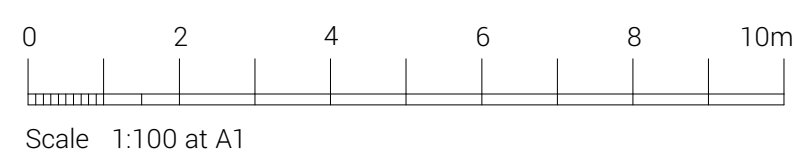

Fathom's Reach
Hayling Island

Taylor Wimpey Southern Counties

+ (44) 1962 589 030
designs@sdadesigngroup.com
Ground Floor Studio, Unit 2,
East Horton Business Park,
Knowle Lane, Fair Oak,
Hampshire, SO50 7HN



DRAWING TITLE
Plots 28 & 29 House
Types NT31 & NA20
Floor Plans &
Elevations

SCALE 1:100 SHEET SIZE A1 DRAWER ML DATE 05/10/2021

DETAIL PLANNING

19-1105-037-1ST