


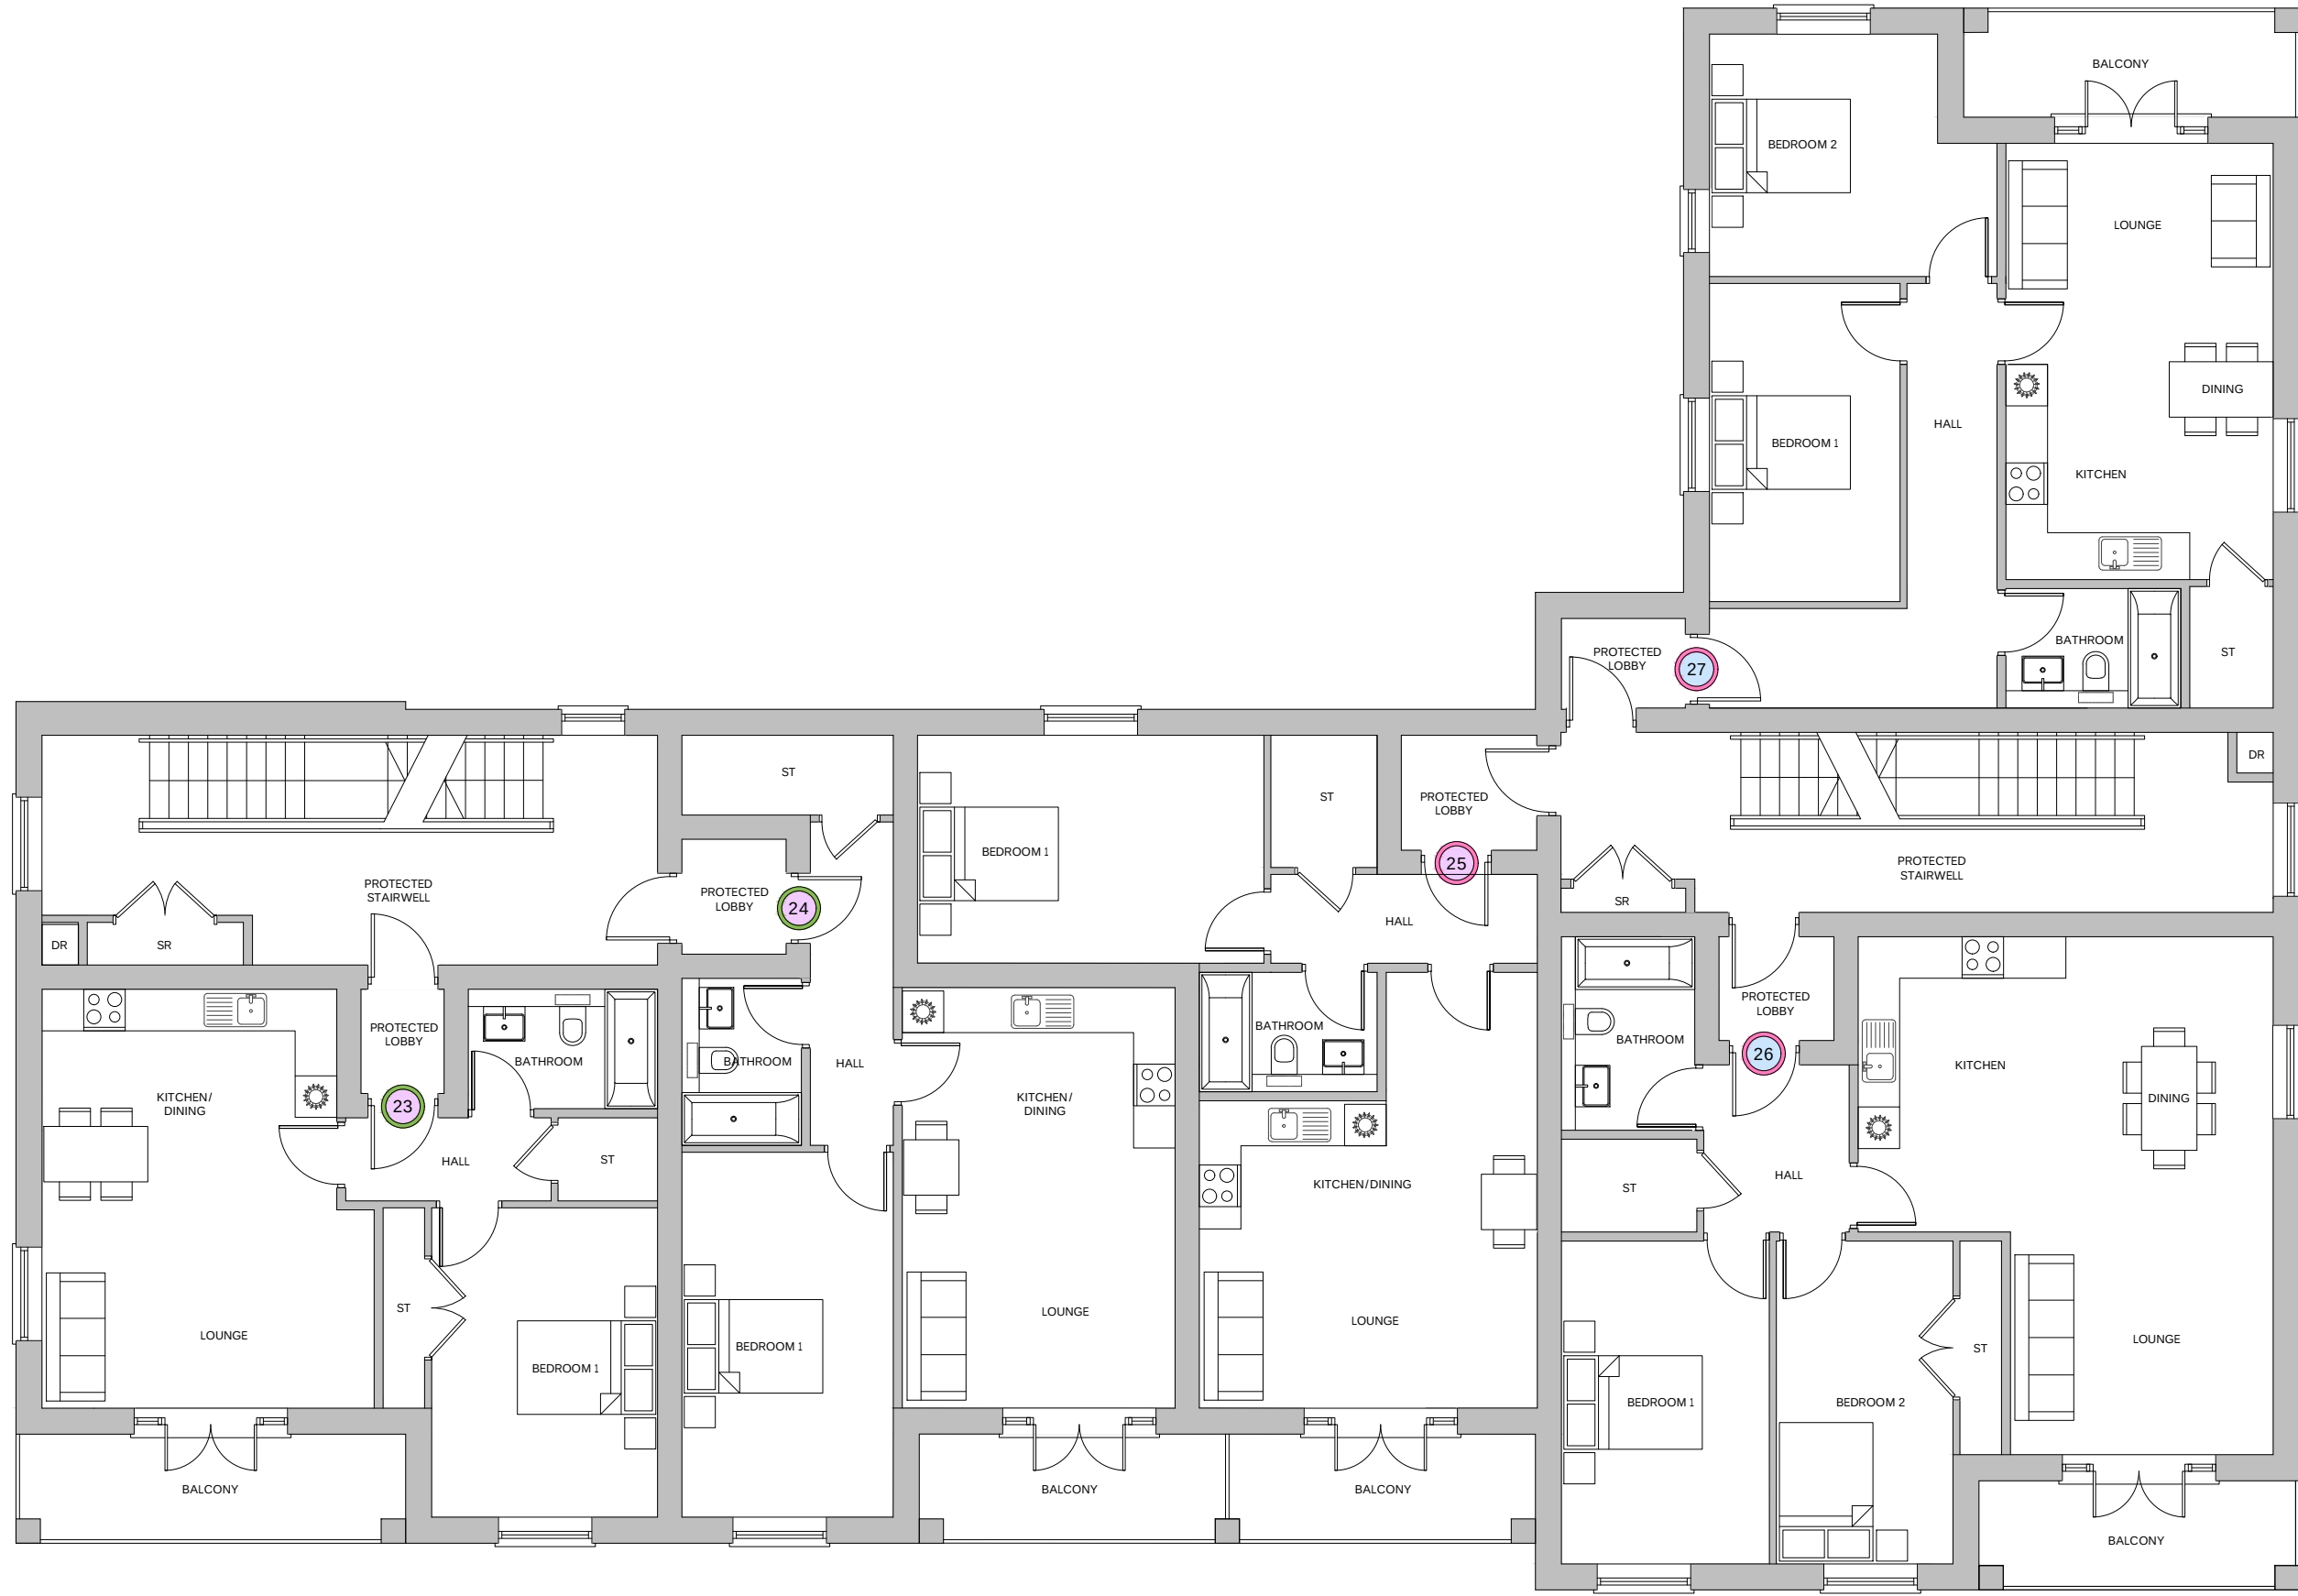


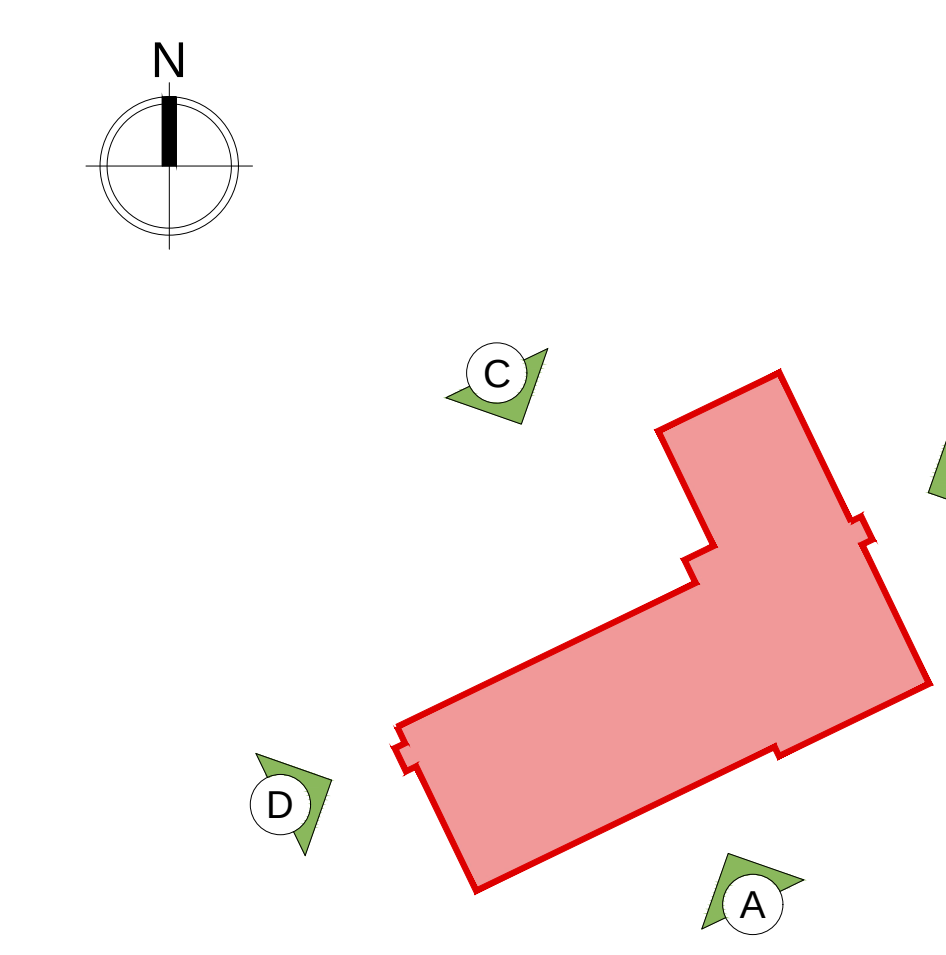


FIRST FLOOR PLAN

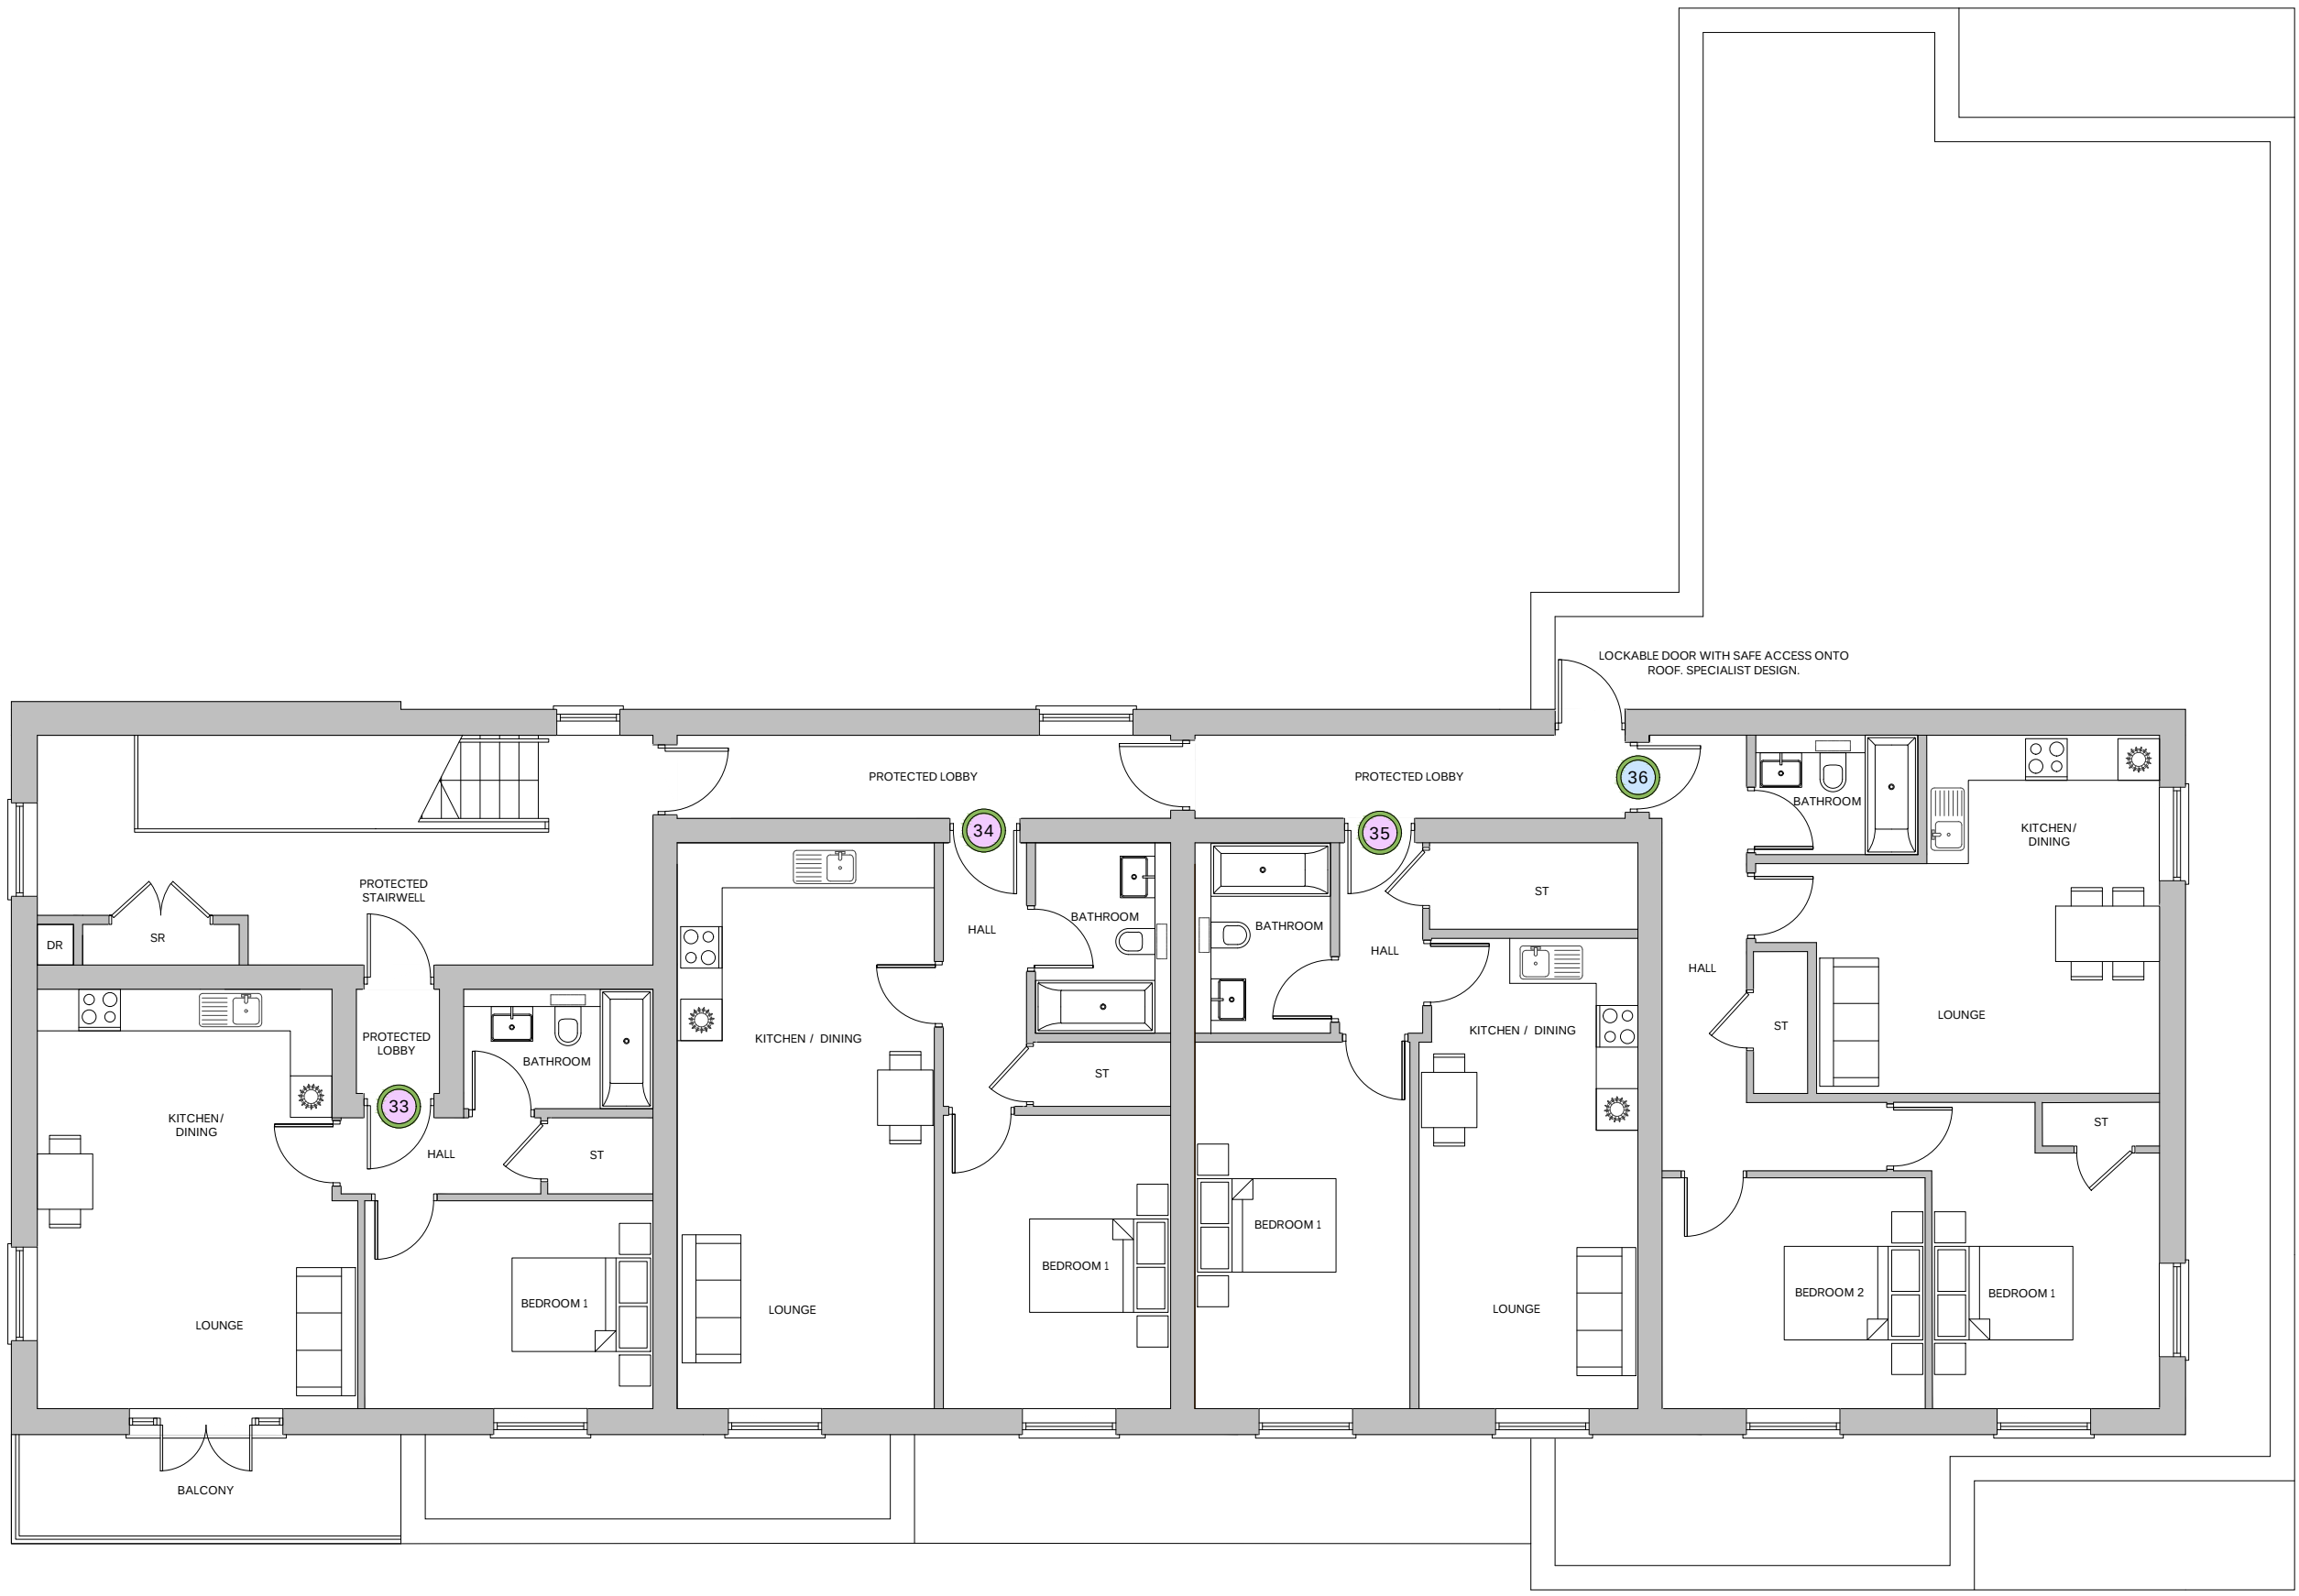

THIRD FLOOR PLAN

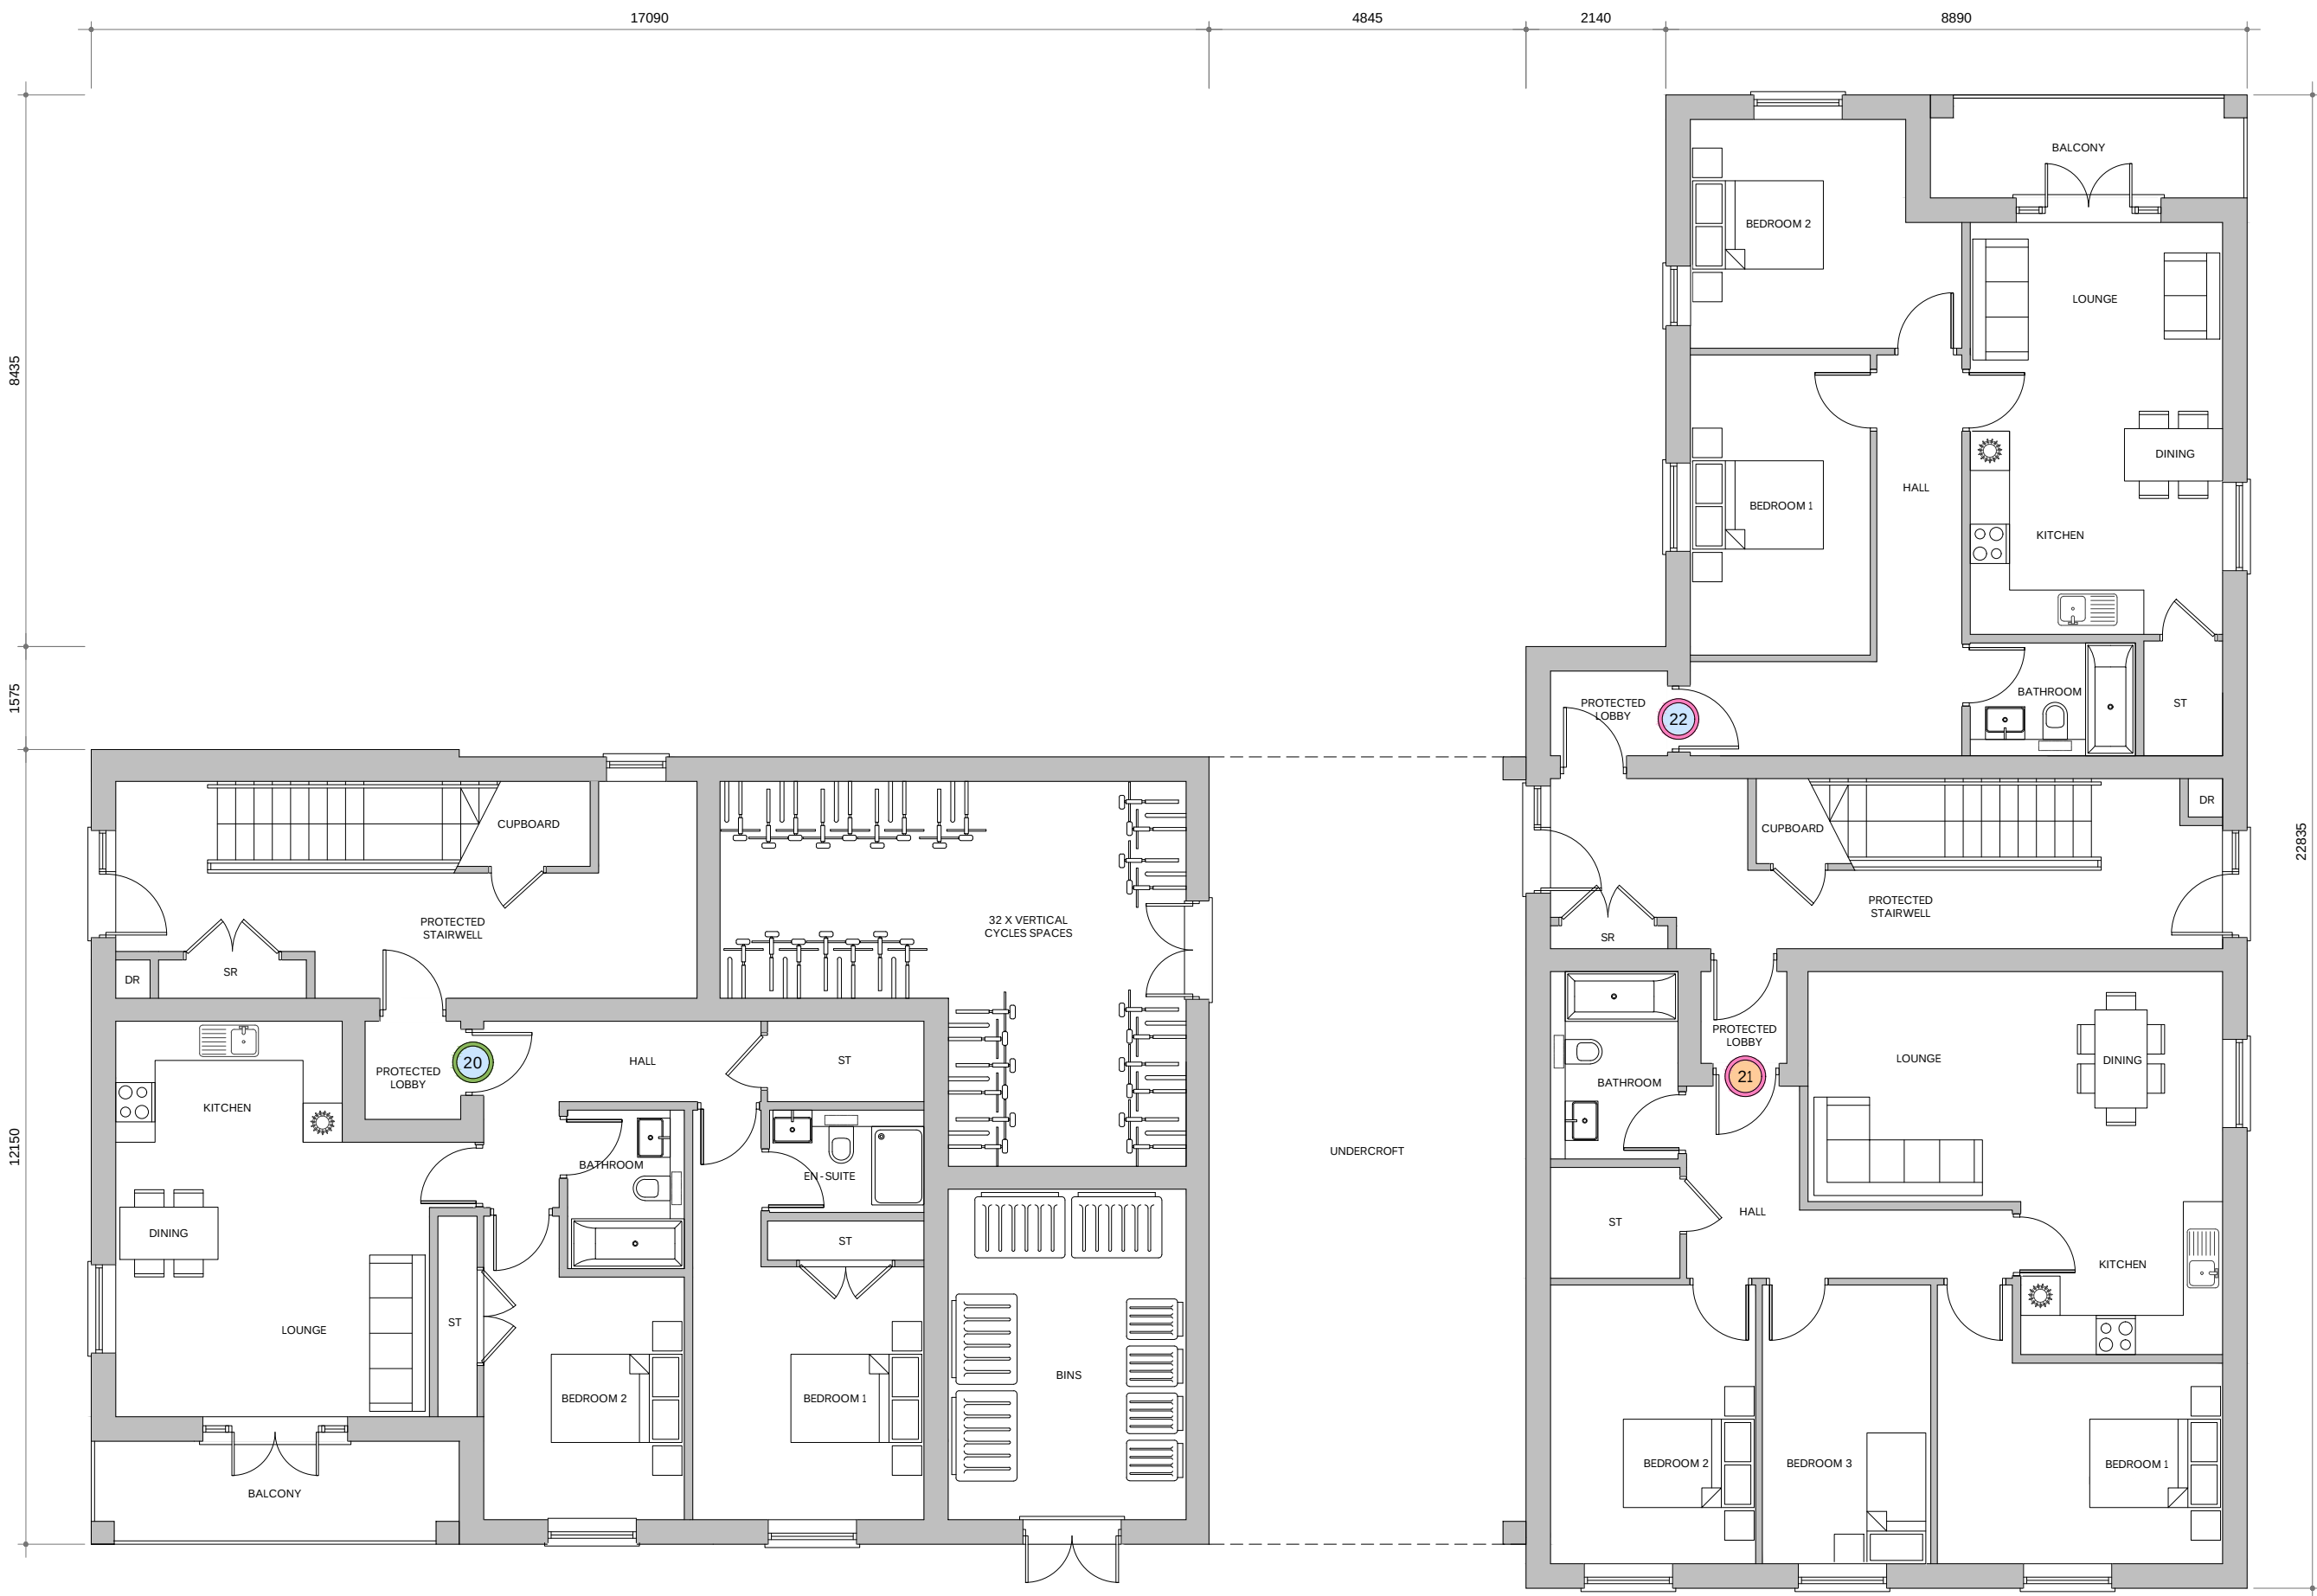


GROUND FLOOR PLAN

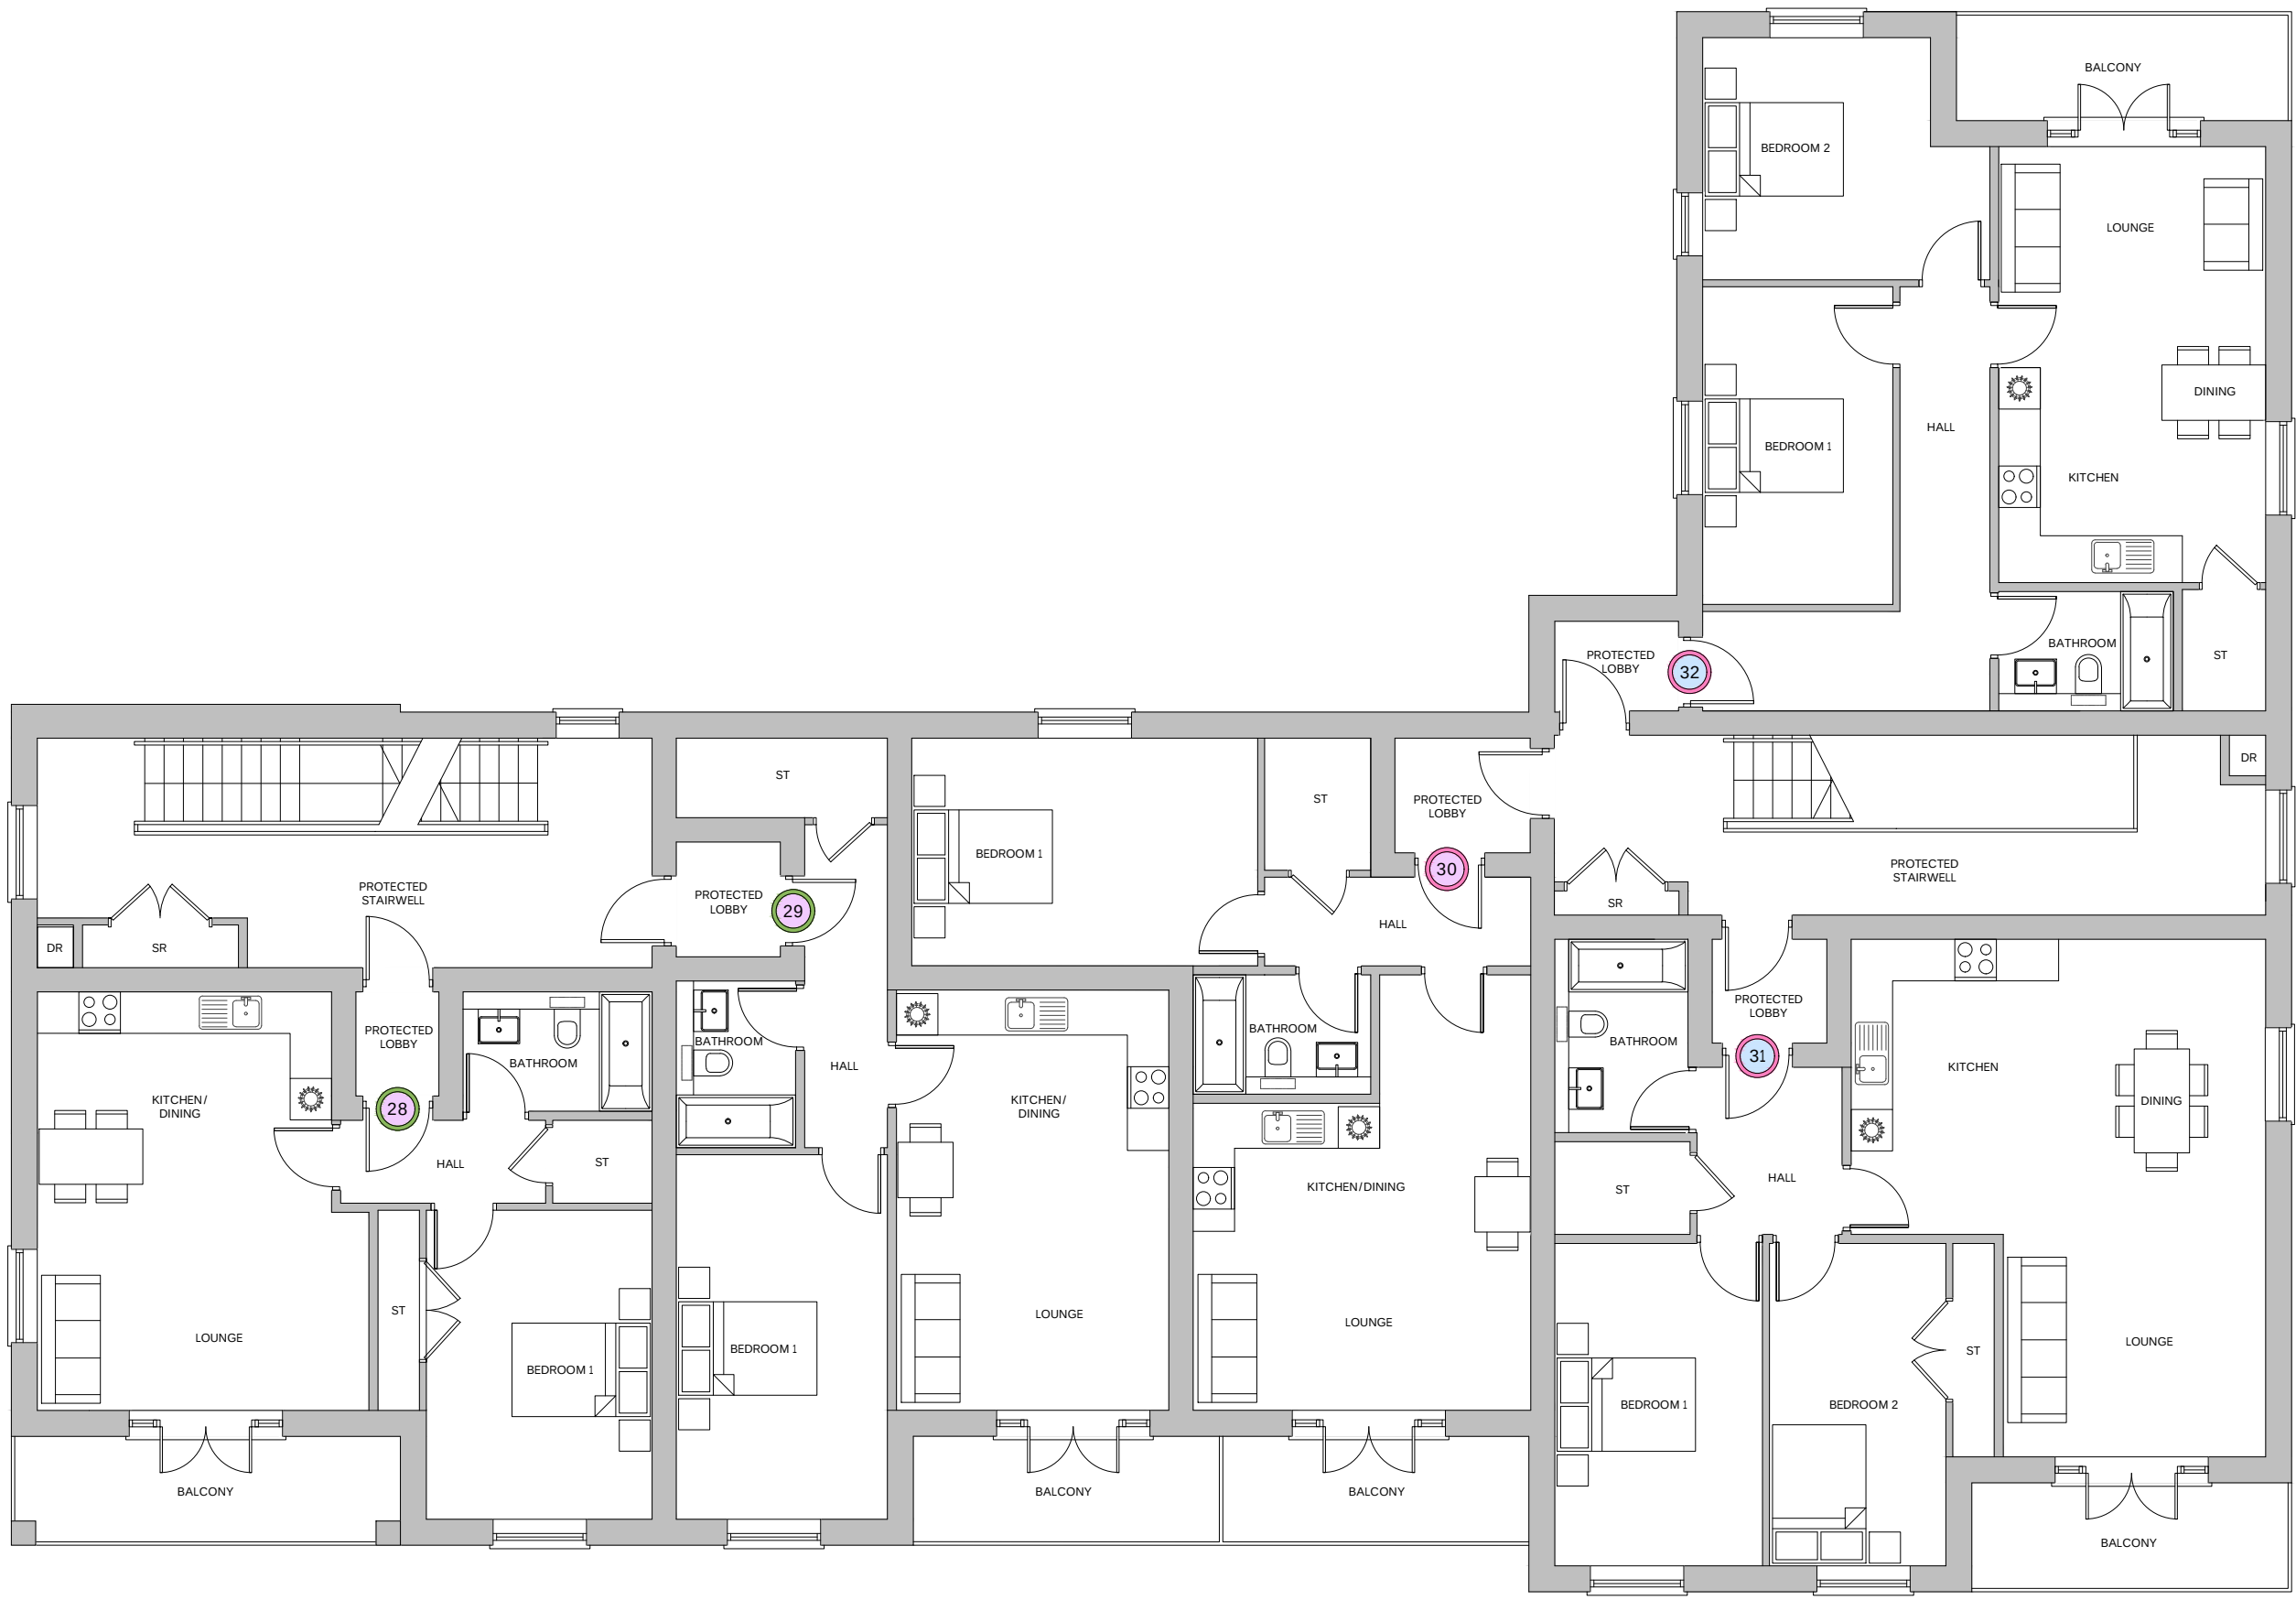

SECOND FLOOR PLAN

DRAWING LEGEND:	PLOTS	TENURE/ DWELLING TYPE
DR - Dry Riser	AFFORDABLE: 21-32	XX PINK AFFORDABLE
SR - Service Riser	PRIVATE: 20-29	XX GREEN PRIVATE
ST - Storage	Ground Floor: 20-22	XX 1B2P
	First Floor: 23-27	XX 2B3P
	Second Floor: 28-32	XX 2B4P
	Third Floor: 33-36	XX 3B5P
		XX 3B6P
	Floor Area (GIA):	
	20: 81.3m² - 875.32m²	
	21: 89.4m² - 961.82m²	
	22: 71.5m² - 770.04m²	
	23: 55.4m² - 595.59m²	
	24: 54.8m² - 589.68m²	
	25: 56.2m² - 604.39m²	
	26: 81.4m² - 876.07m²	
	27: 71.5m² - 770.05m²	
	28: 55.4m² - 595.59m²	
	29: 54.8m² - 589.65m²	
	30: 56.2m² - 604.39m²	
	31: 81.4m² - 876.08m²	
	32: 71.5m² - 770.05m²	
	33: 50.3m² - 541.38m²	
	34: 58.3m² - 626.57m²	
	35: 52.3m² - 562.52m²	
	36: 70.1m² - 754.01m²	

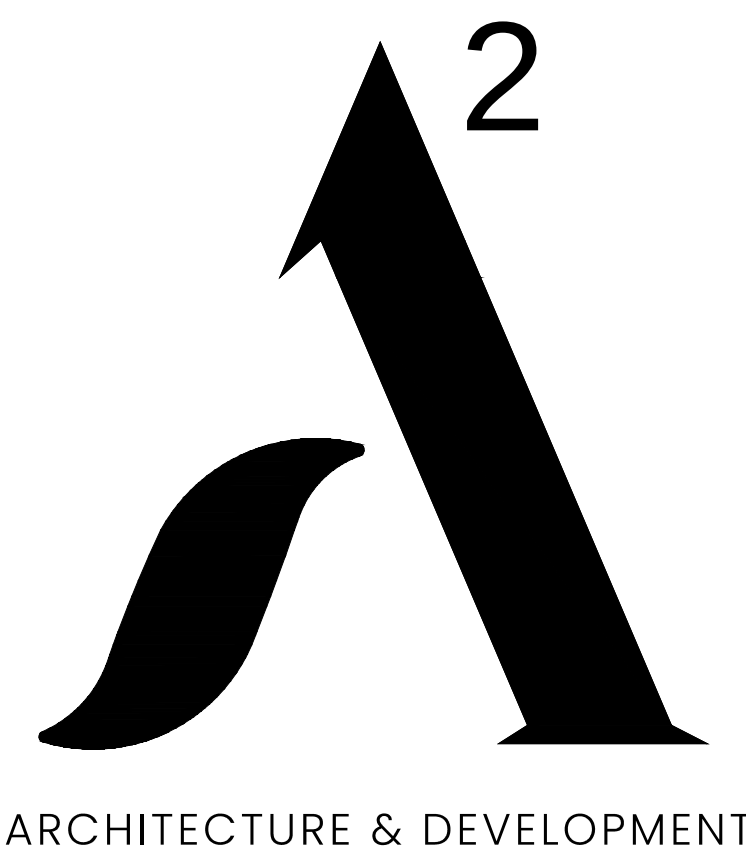

WEBSITE: www.A2AD.co.uk
EMAIL: info@A2AD.co.uk
TELEPHONE: 01489 290035
ADDRESS: Elan House
5a Little Park Farm Road
Fareham
PO15 5SJ

CLIENT:
Bellway Homes (Wessex)
PROJECT:
**Land Off Palk Road,
Bedhampton, Havant,
PO9 1NL**

DRAWING:
**Apartment B
Floor Plans**
STATUS:
Planning

REV.	DESCRIPTION	DATE

REFERENCE: 21085
SHEET NO: 108
DATE: NOV | 2022
SCALE: 1:100@A0
DRAWN BY: WS
REVISION: -

