




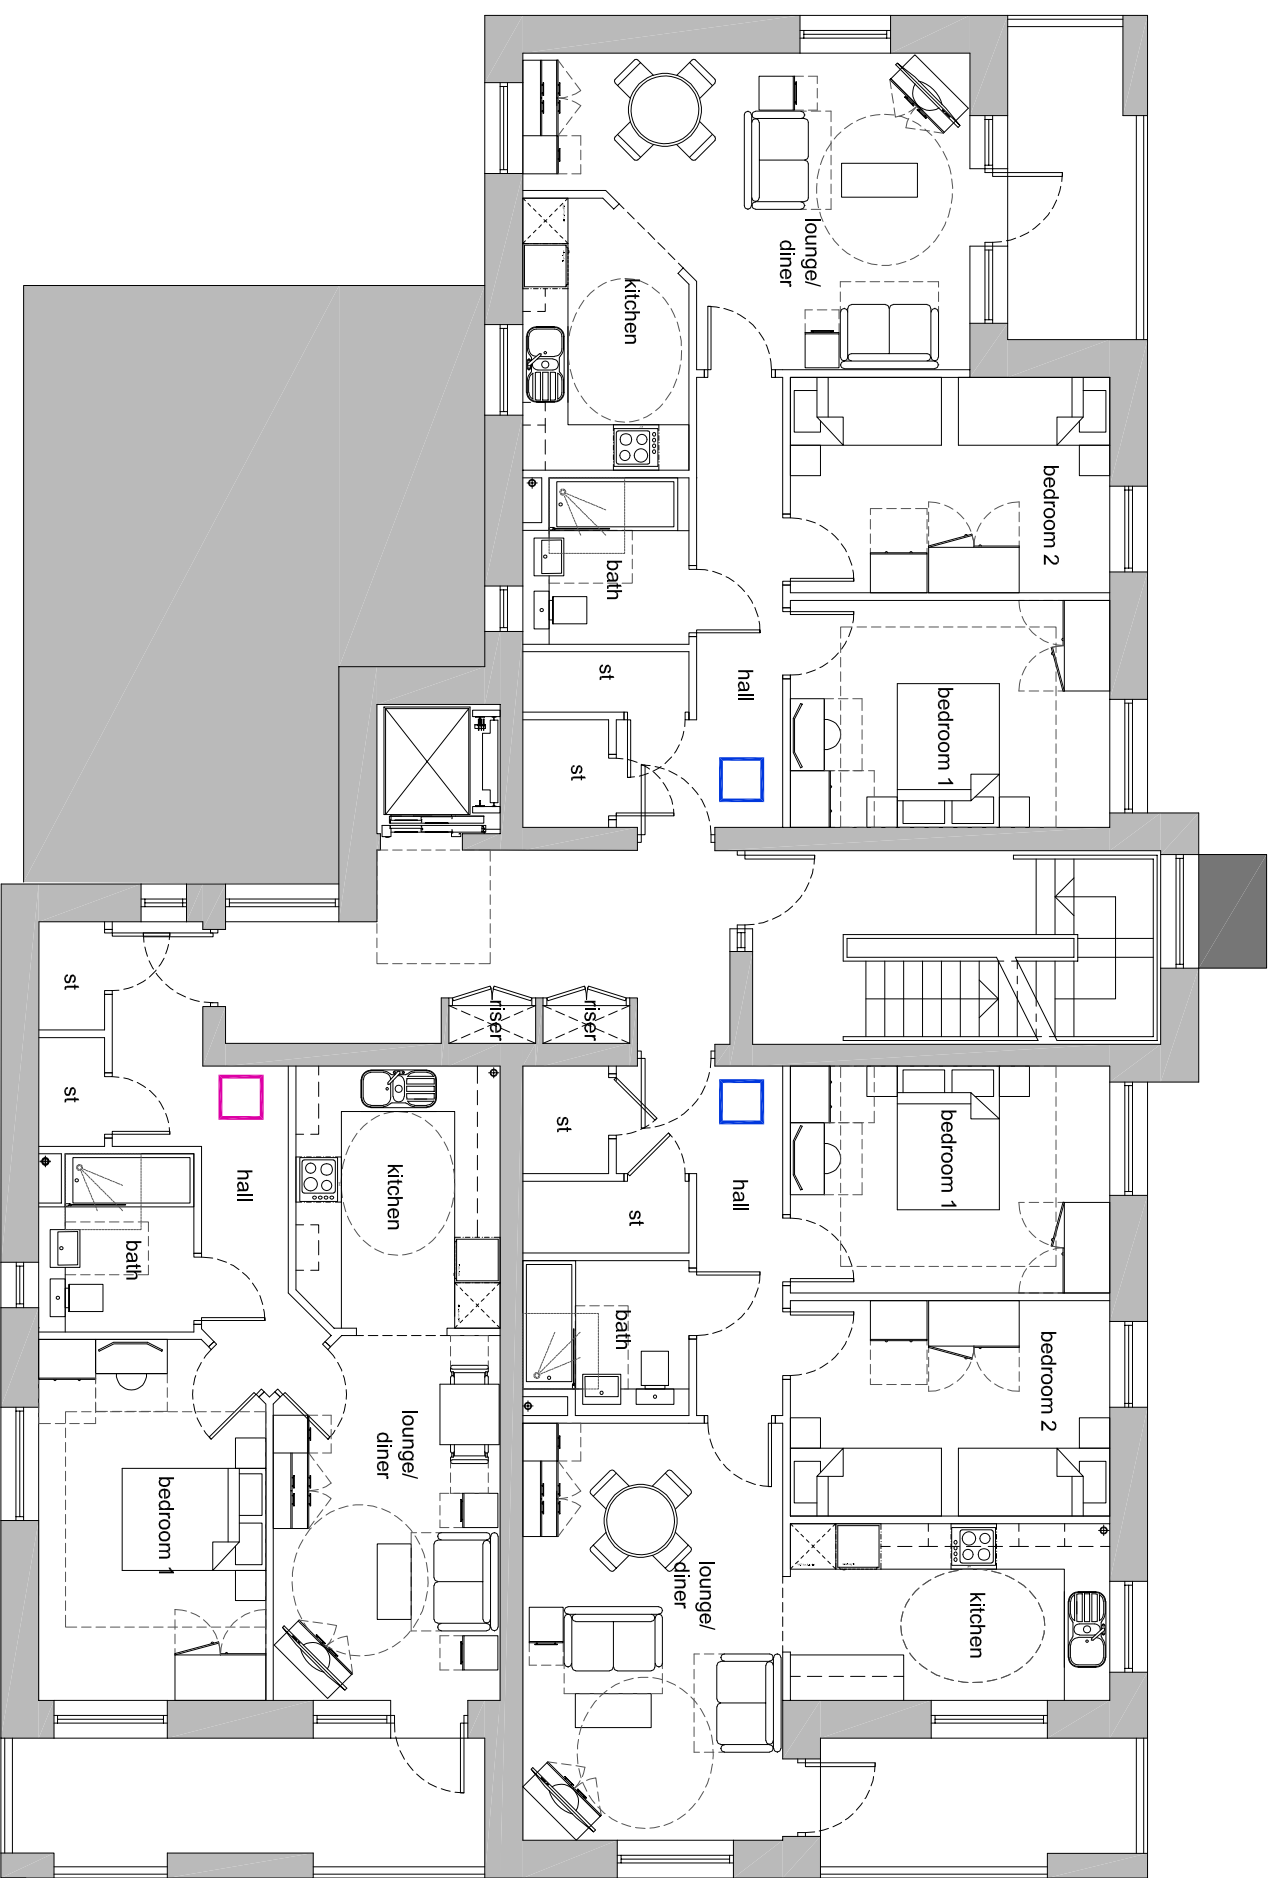


1st floor plan

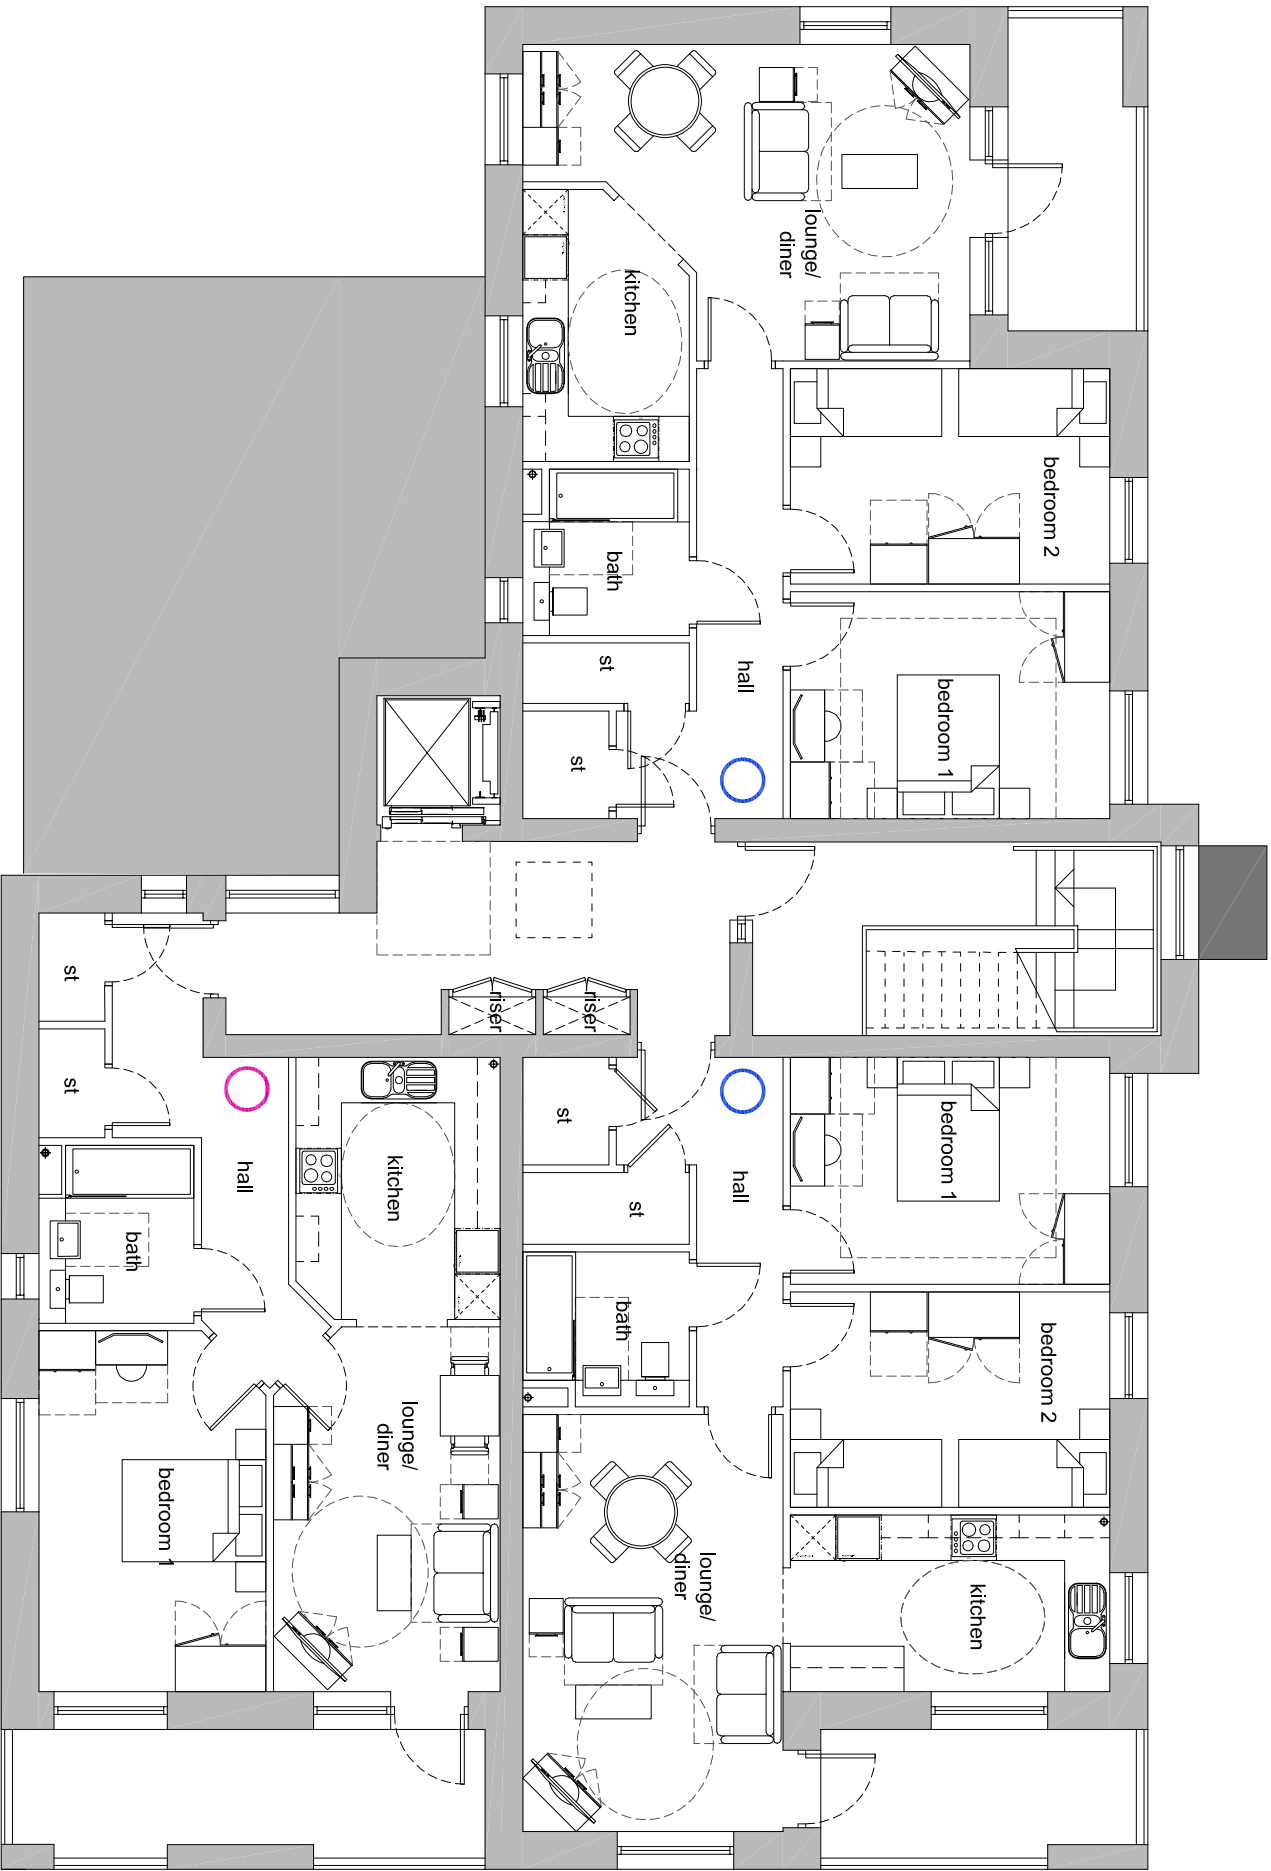


3rd floor plan

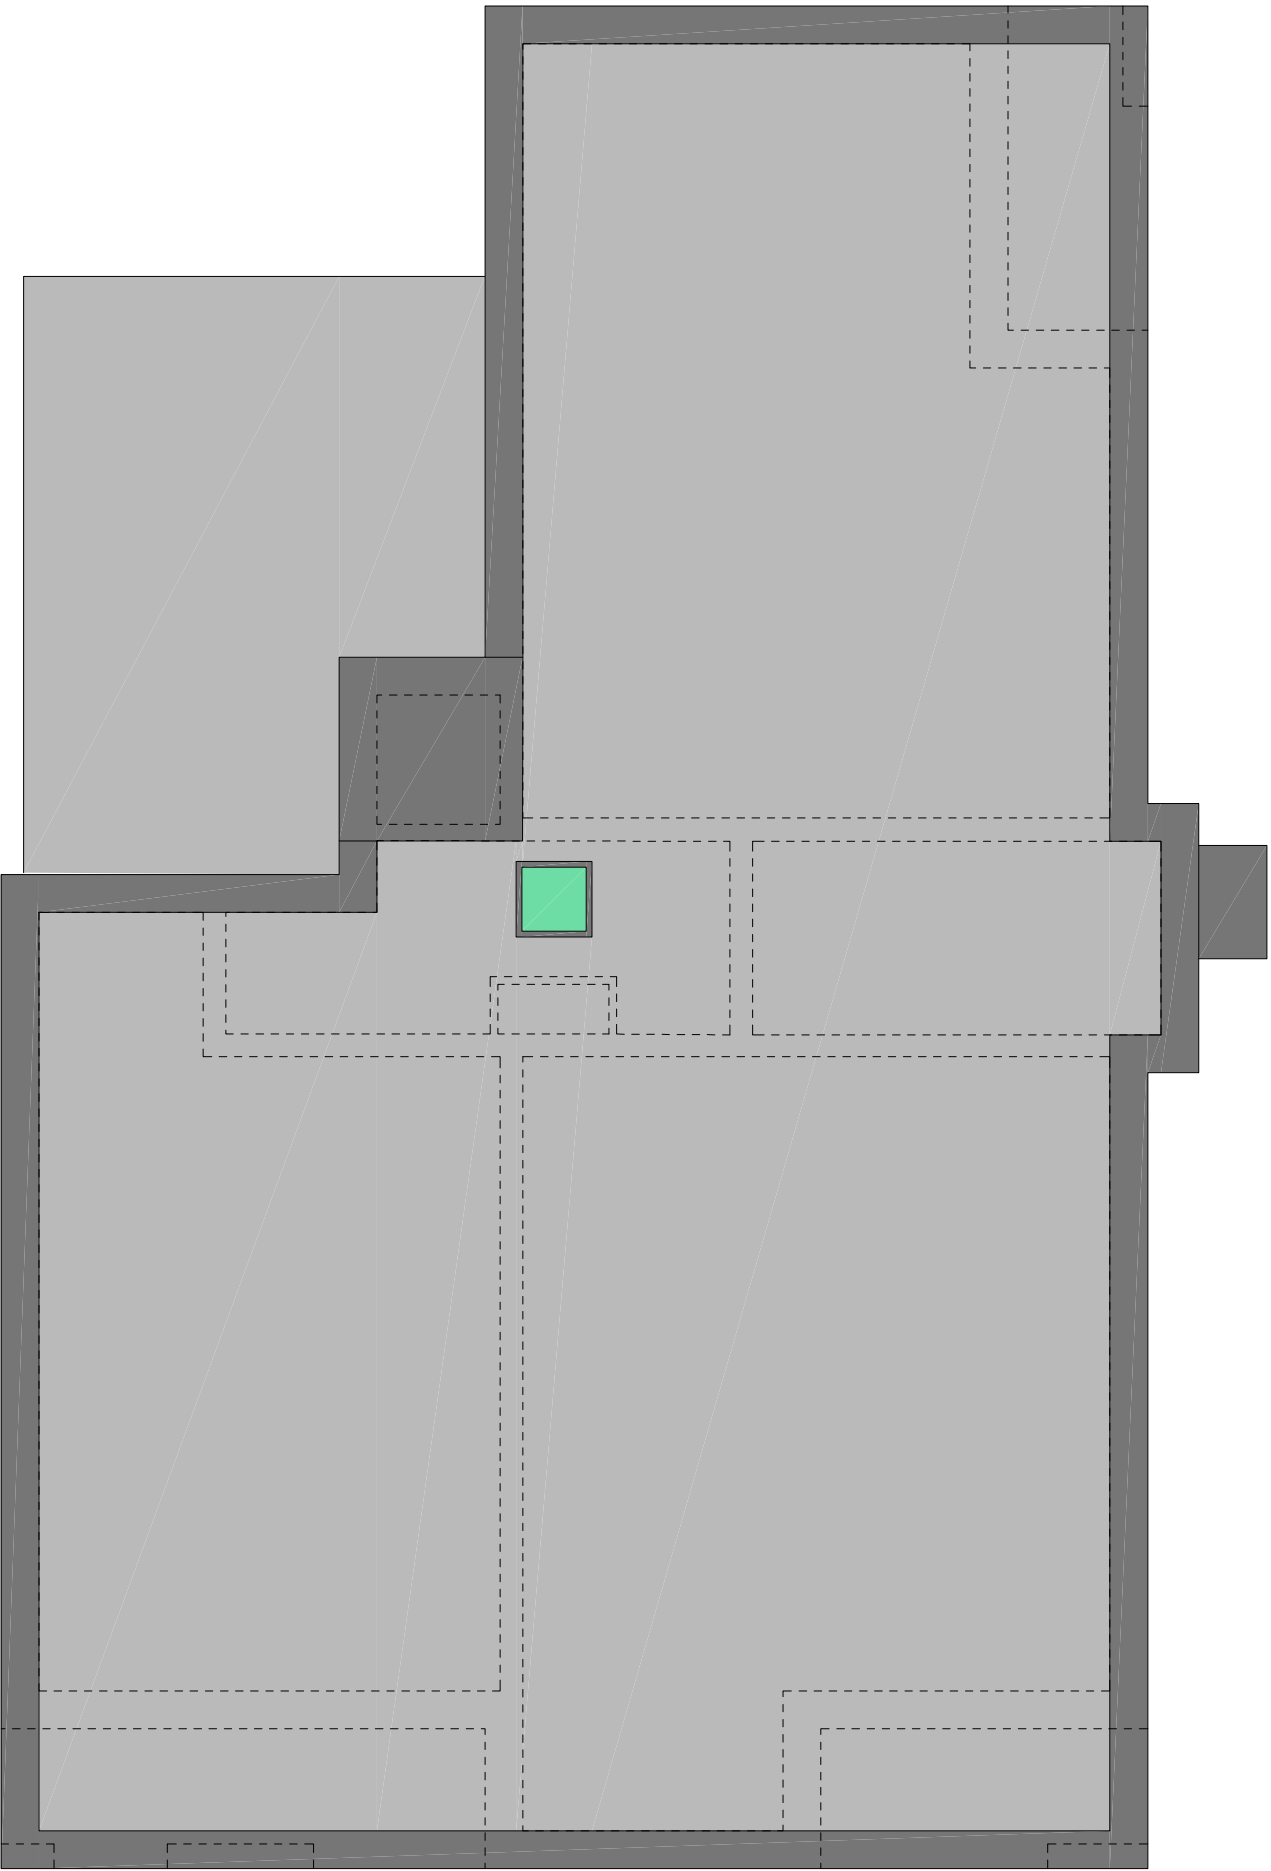


roof plan

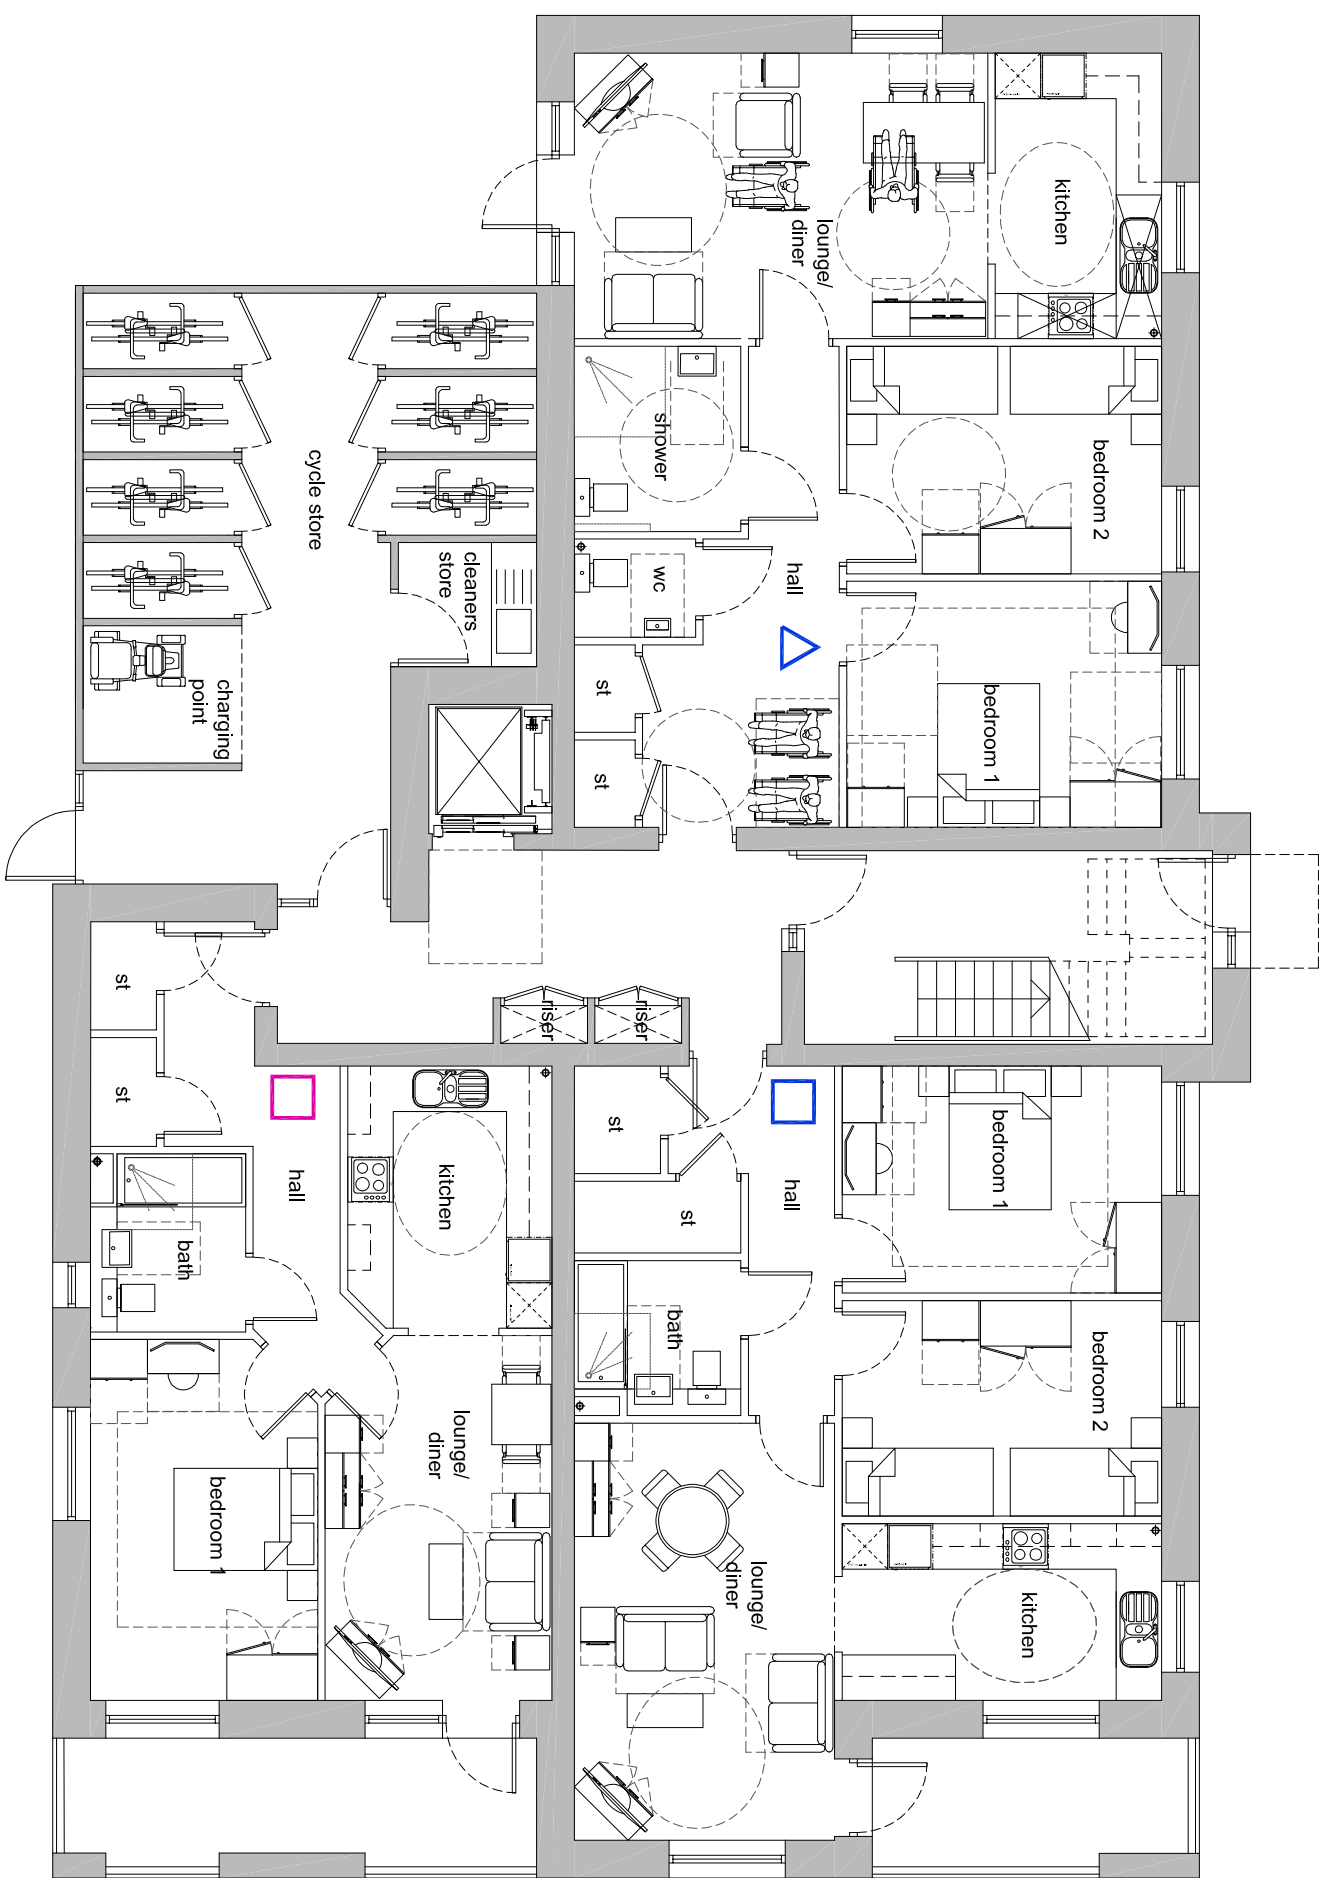

ground floor plan

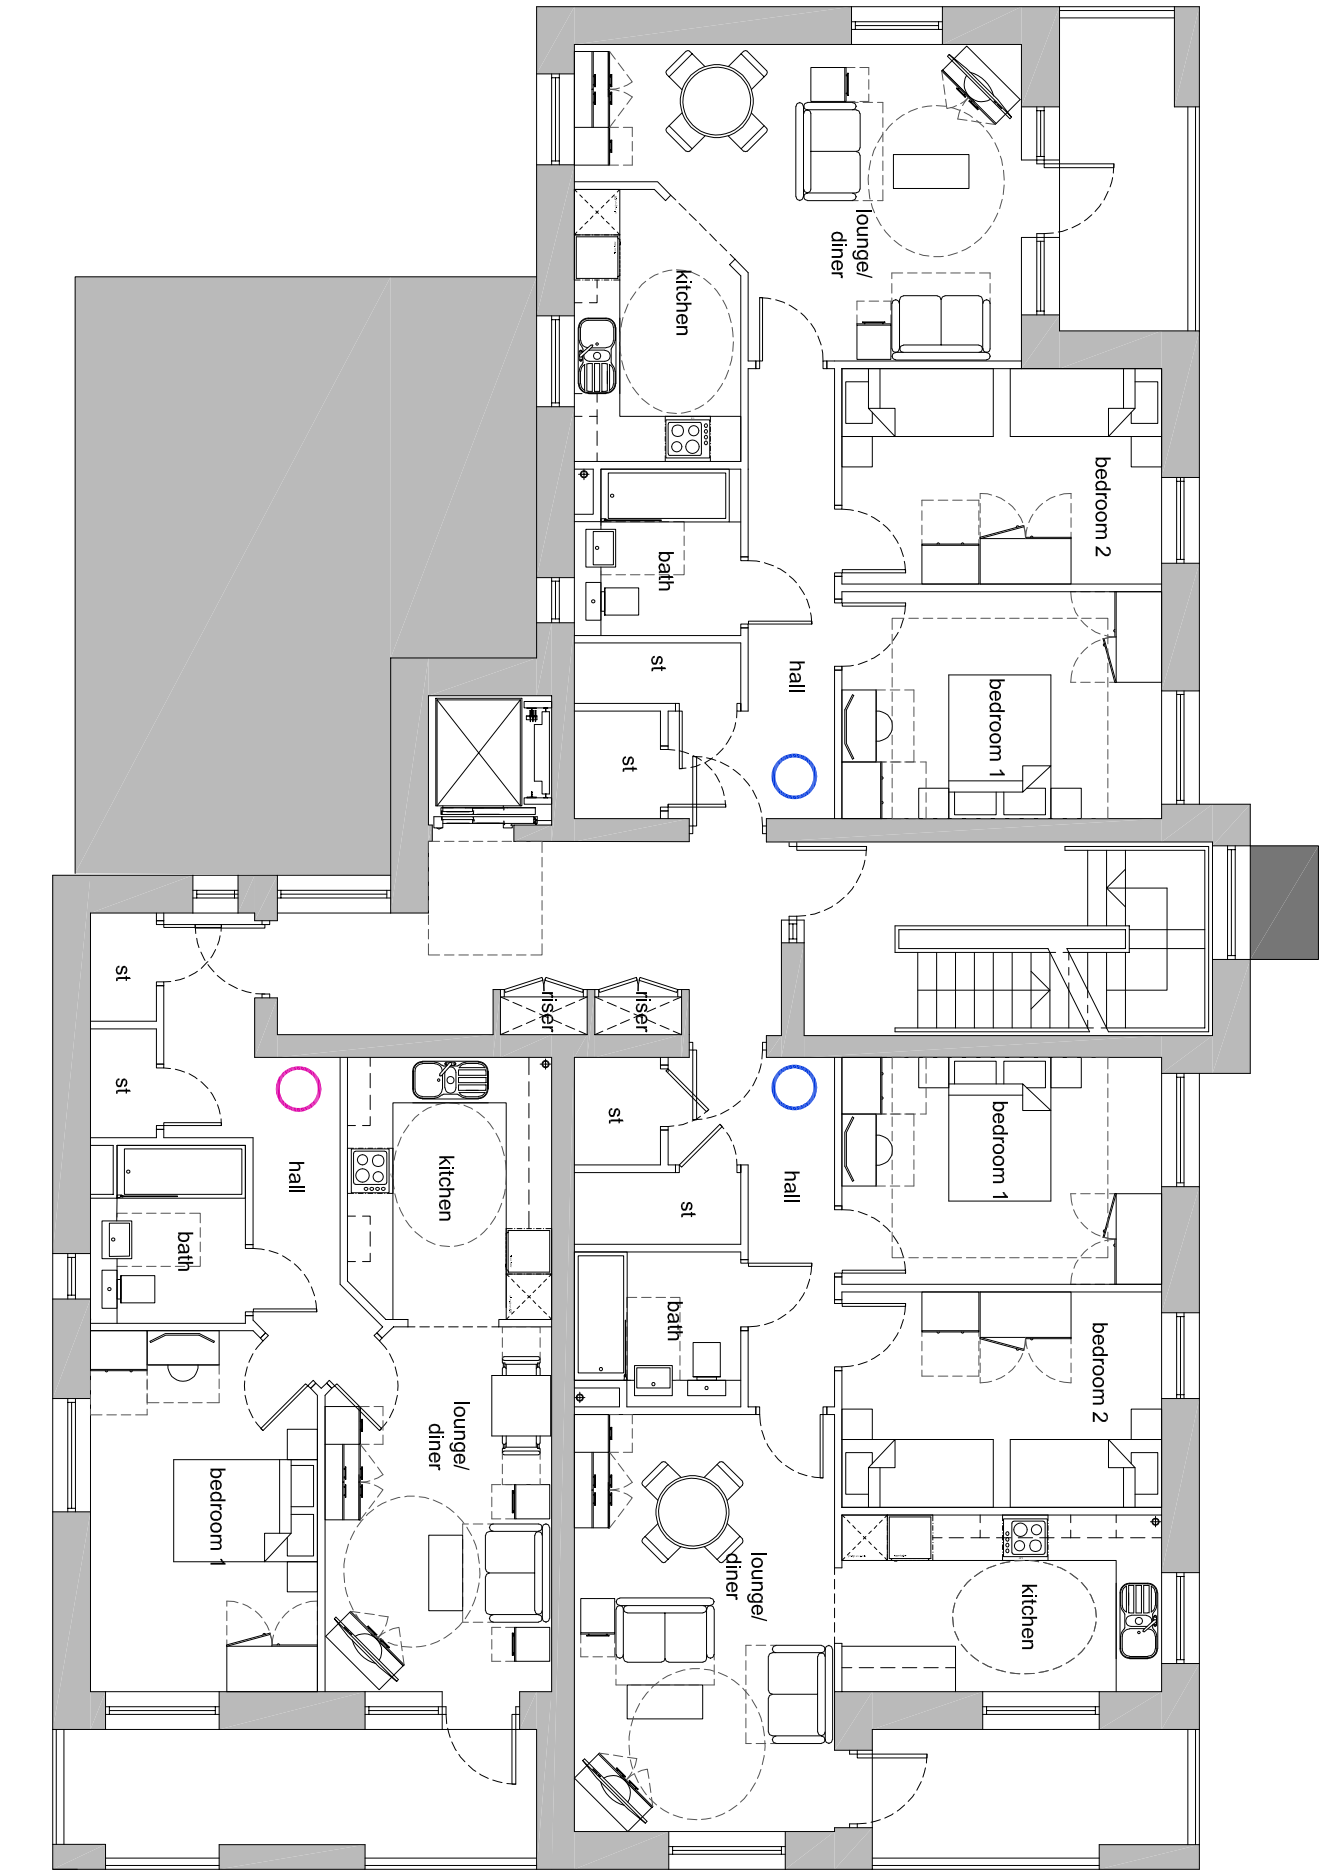


2nd floor plan

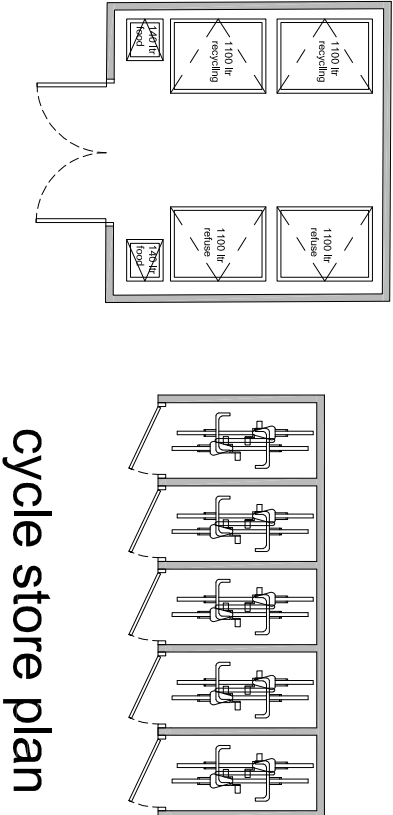

refuse store plan

cycle store plan

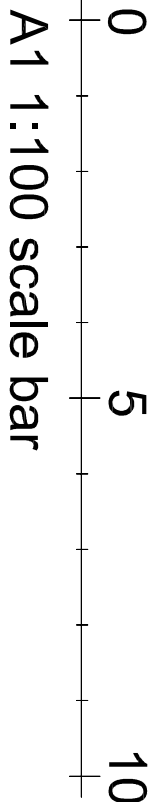


- Apartment Block D
- 2nr 1-Bed 2 Person M4(1) 57m² ○
 - 2nr 1-Bed 2 Person M4(2) 57m² □
 - 4nr 2-Bed 4 Person M4(1) 72m² ○
 - 3nr 2-Bed 4 Person M4(2) 72m² □
 - 1nr 2-Bed 4 Person M4(3) 80m² ▽

client	revision	notes	date	drawn	check	revision	notes	date	drawn	check	revision	notes	date	drawn	check	revision	notes	health & safety:	project	drawn	checked	rev
	A	Amends to client reqs	21.06.2021	MAS	IR													exceptional risks involving specific methods of construction or materials or equipment used for the execution of works without their permission.	Proposed Development	MAS	IR	
	B	Planning Issue	26.07.21	MAS	IR													exceptional risks involving specific methods of construction or materials or equipment used for the execution of works without their permission.	Cabbagefield Row	May 2021	Planning	28079-PD159
	C	Layout revised	22.02.22	MAS	IR													exceptional risks involving specific methods of construction or materials or equipment used for the execution of works without their permission.	Swanmore Rd, Leigh Park	at scale	at scale	D
	D	Cycle store added	18.08.22	MAS	IR													exceptional risks involving specific methods of construction or materials or equipment used for the execution of works without their permission.	Apartment Types	1:100	1:200	



PLANNING

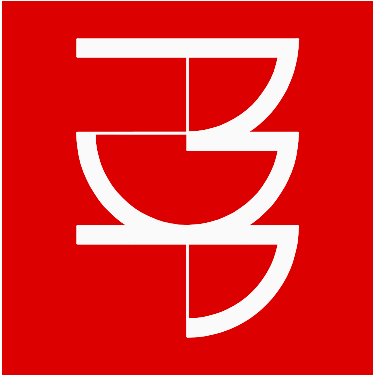

pdp architecture llp
Chartered architects town planning
interior design consultants
2 beechworth road, havant
hampshire po9 1xx
tel 023 9248 1100
fax 023 9247 5050
email pdp@pdp-architects.co.uk
www.pdp-architects.co.uk