



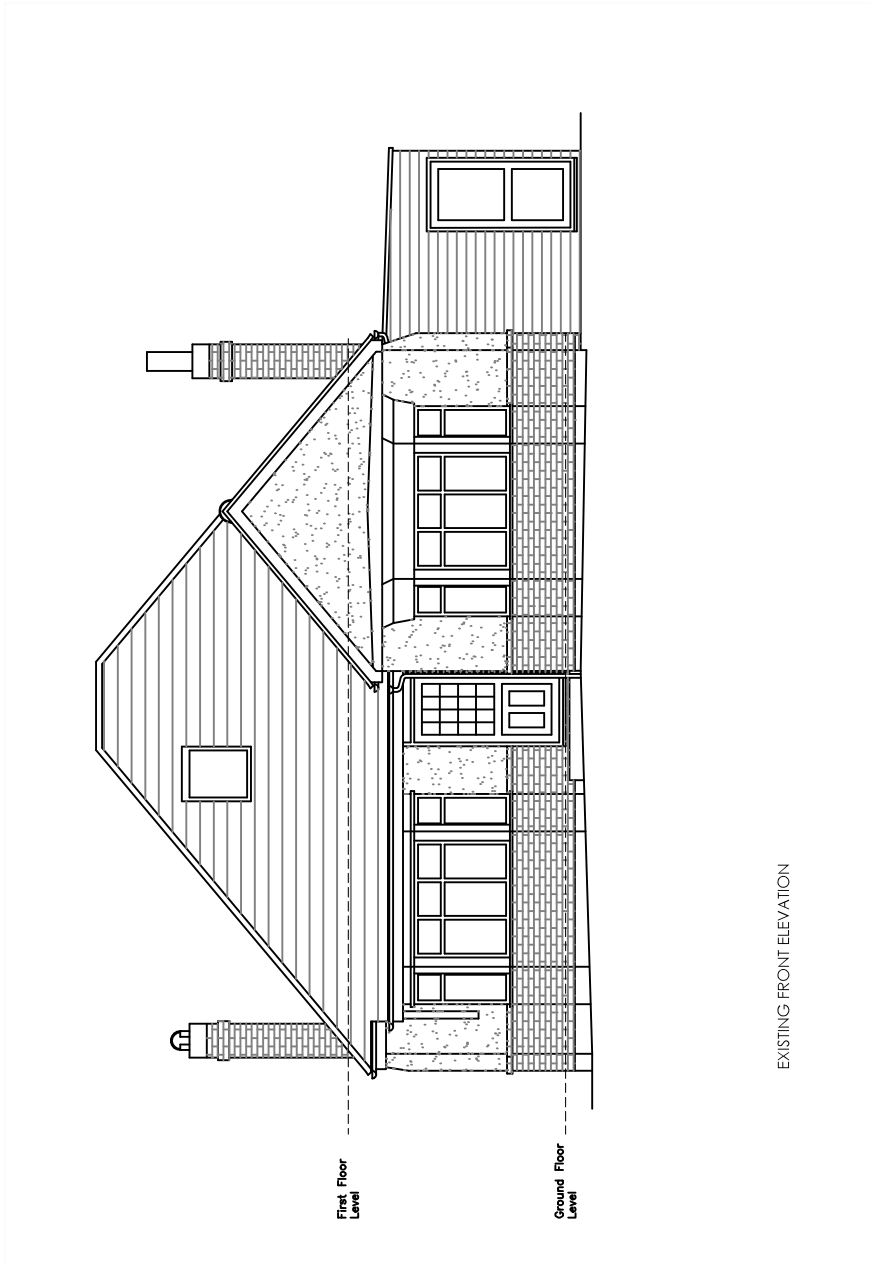

EXISTING FRONT ELEVATION

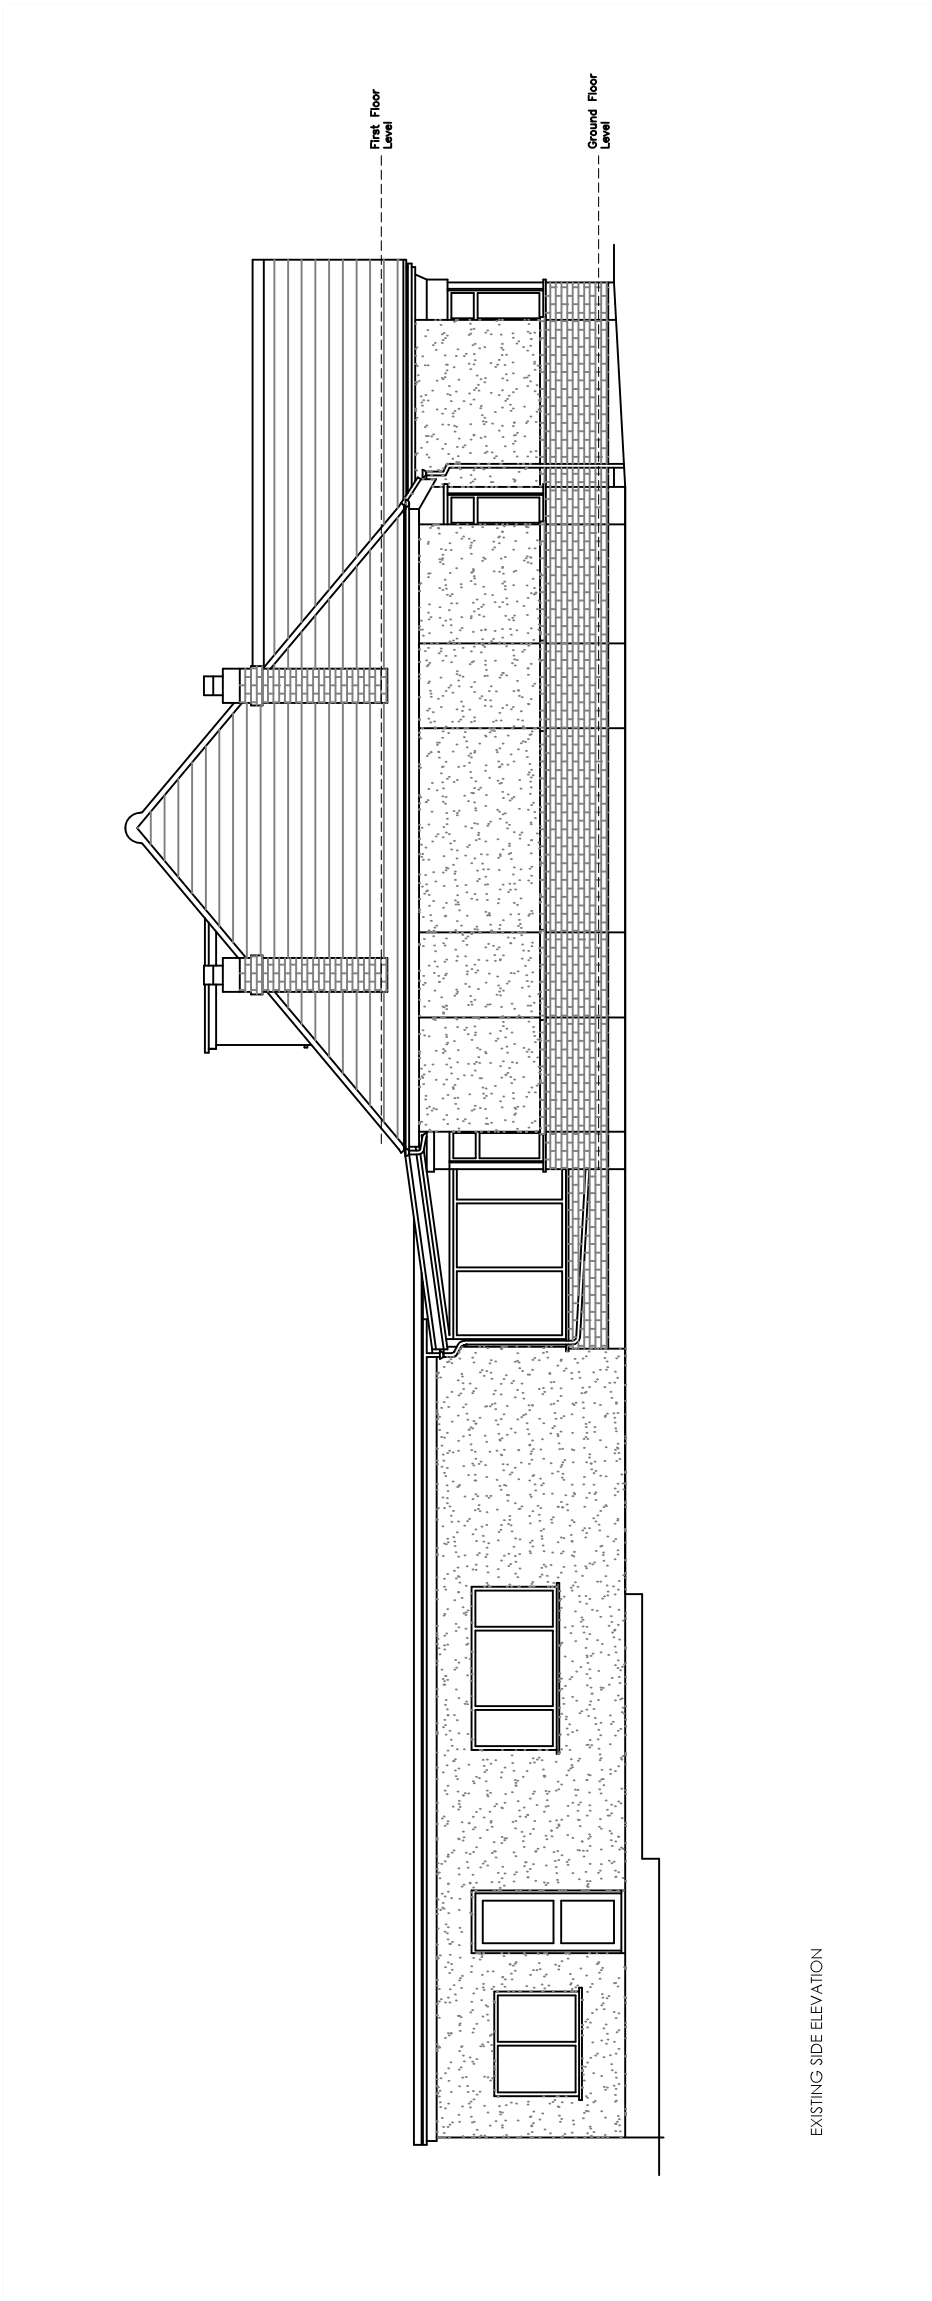

EXISTING SIDE ELEVATION

Copyright is reserved by NOW Survey and is issued on the condition that it is not copied or disclosed by or to any unauthorised persons without prior consent in writing from NOW Survey.

All dimensions to be checked on site

All structural elements to be specified by a suitably qualified structural engineer.

REV	DESCRIPTION	DRAWN	DATE	Scale Bar	Drawing Ref	Drawing Title
-	Initial design	GBS	27.02.24	05 10	BCHWD11 04A	11 Beechwood Ave
					Scale at A1	Waterlooville
					Scale at A3	Hampshire
					N/A	PO7 7LR
					Date	
					27 FEB 2024	
					Drawn by	
					GBS	



Chartered Surveyors

4 Meeting House Lane
Ringwood
Hampshire BH24 1AY

Tel 0345 050 0022
www.now-survey.com