


- NOTES
1. This drawing is the copyright of **NA PALMER DESIGN LTD**. It may not be copied, altered or reproduced in any way whatsoever neither passed to a third party without their written authority.
2. Diminensions to be checked on site prior to commencing any work. Any discrepancies should be reported to the project architect immediately.
3. Listed dimensions must be assumed approximate and checked on site.
4. If in doubt ask.

C DIMENSION SHOWN		210524 NP		
rev.	description	date	by	ch
drawing status: PLANNING				

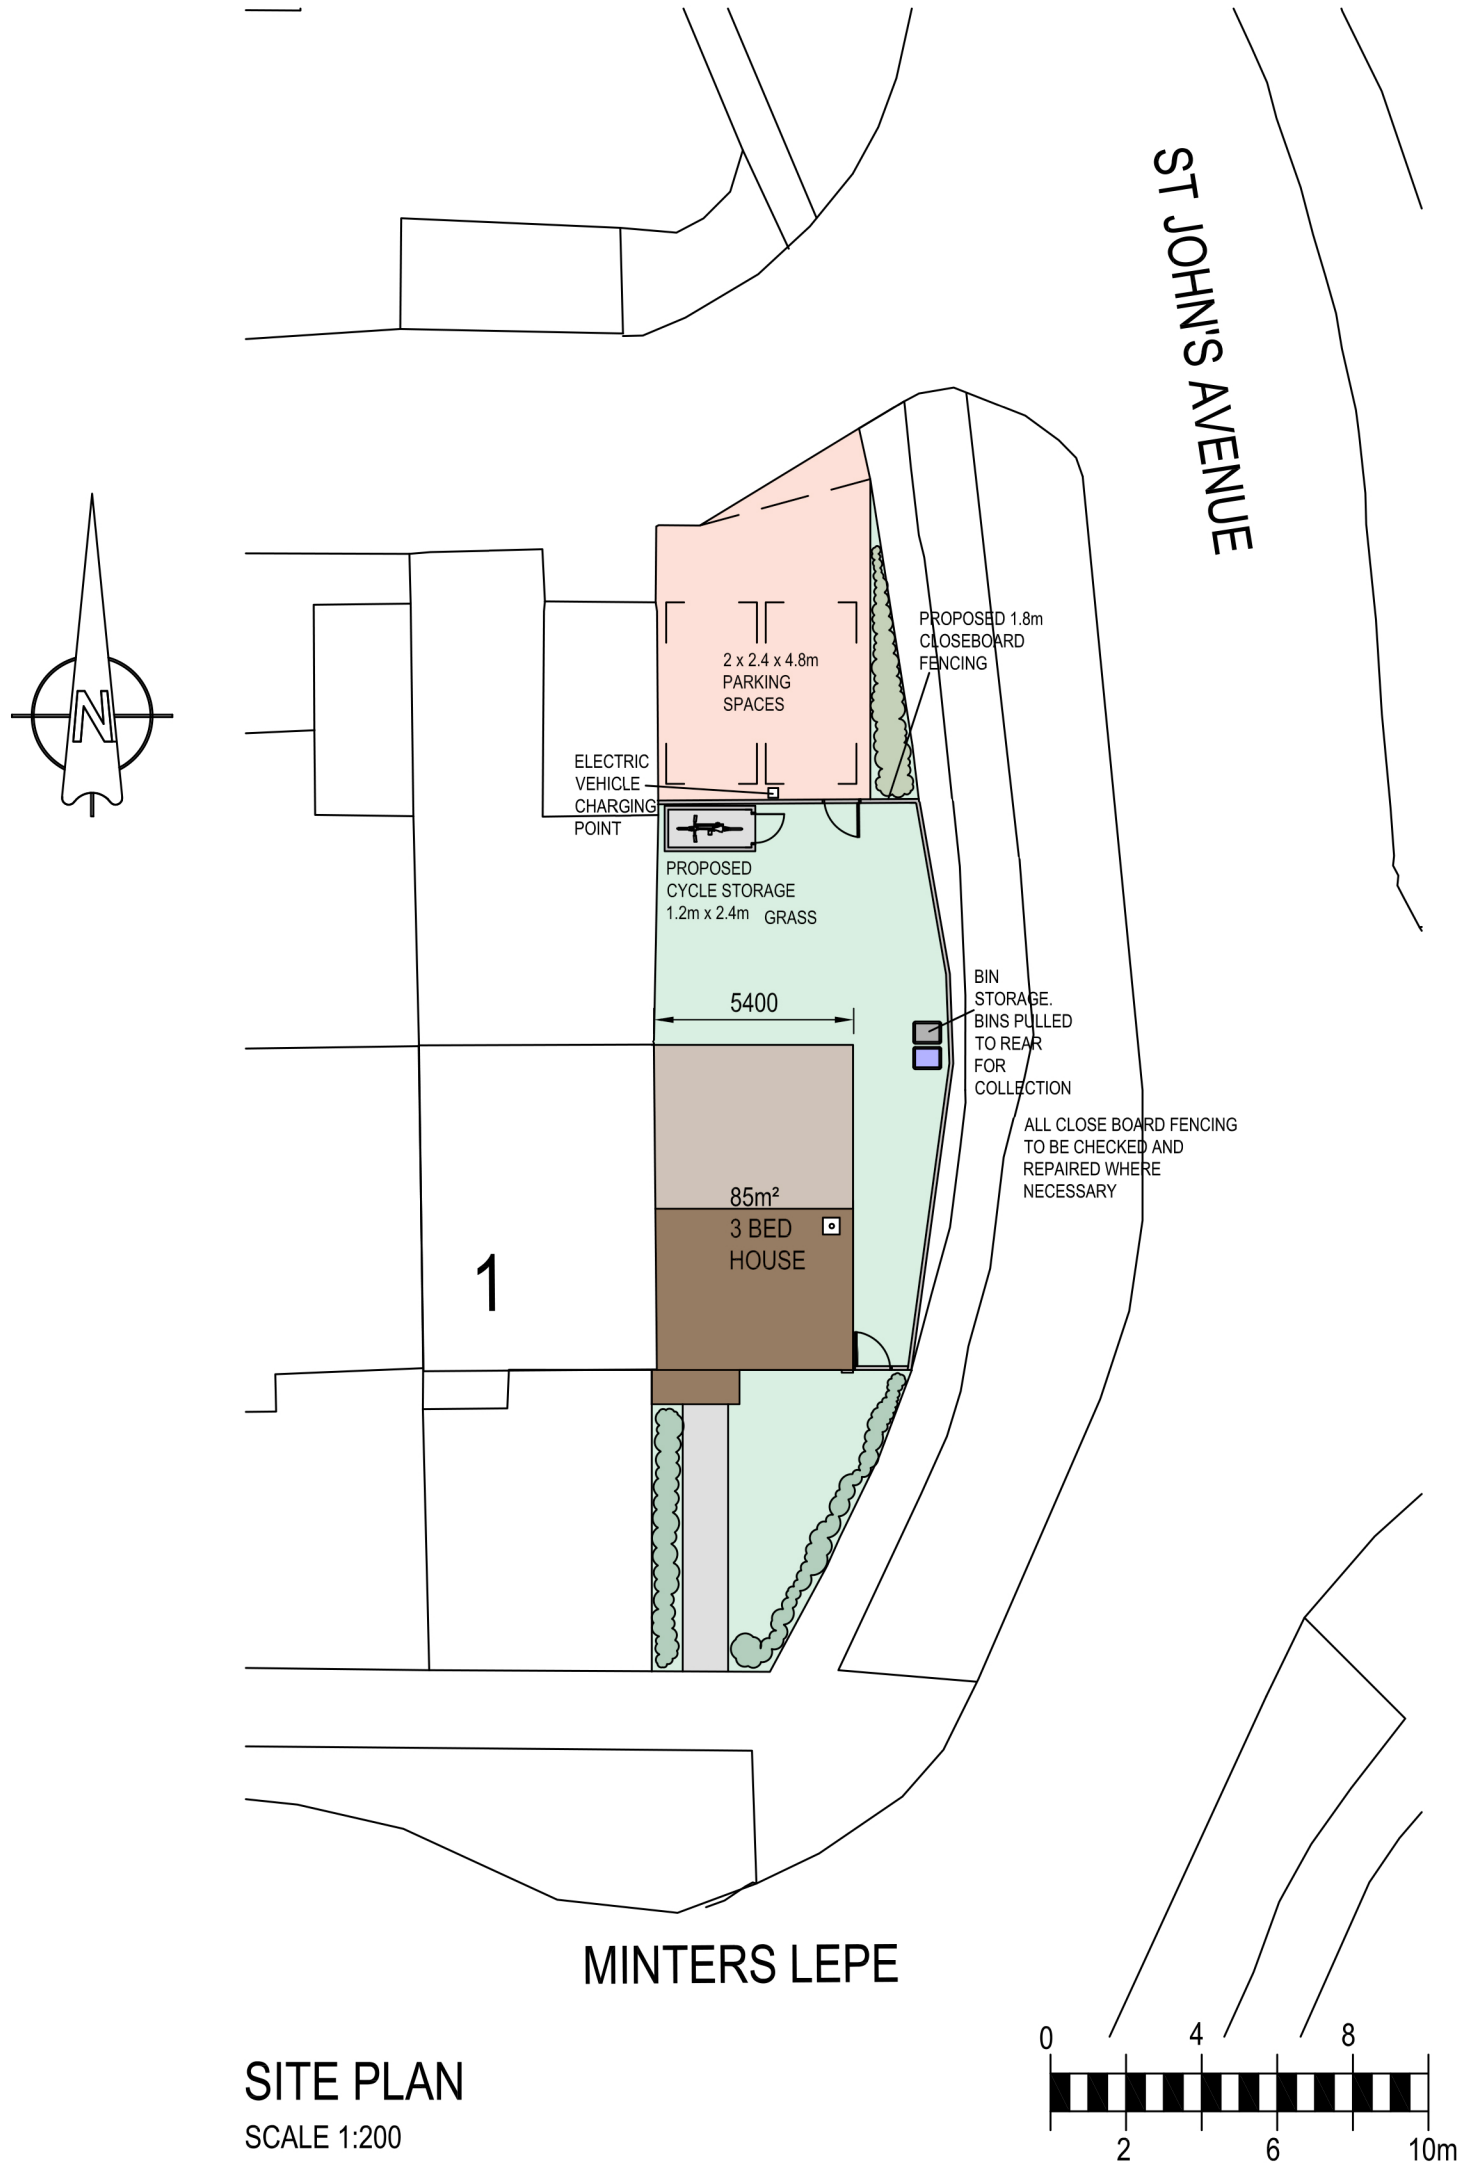

client	MR G BLEE & P VINCENT			
project	PROPOSED DEVELOPMENT LAND ADJACENT TO 1 MINTERS LEPE WATERLOOVILLE PO7 5QS			
drawing	PROPOSED SITE PLAN AND CYCLE STORE			
drawn	scale	checked	date	
NAP	1:200 & 1:100@A3		FEB 24	
drawing No.	10535-PL-03		revision	C